



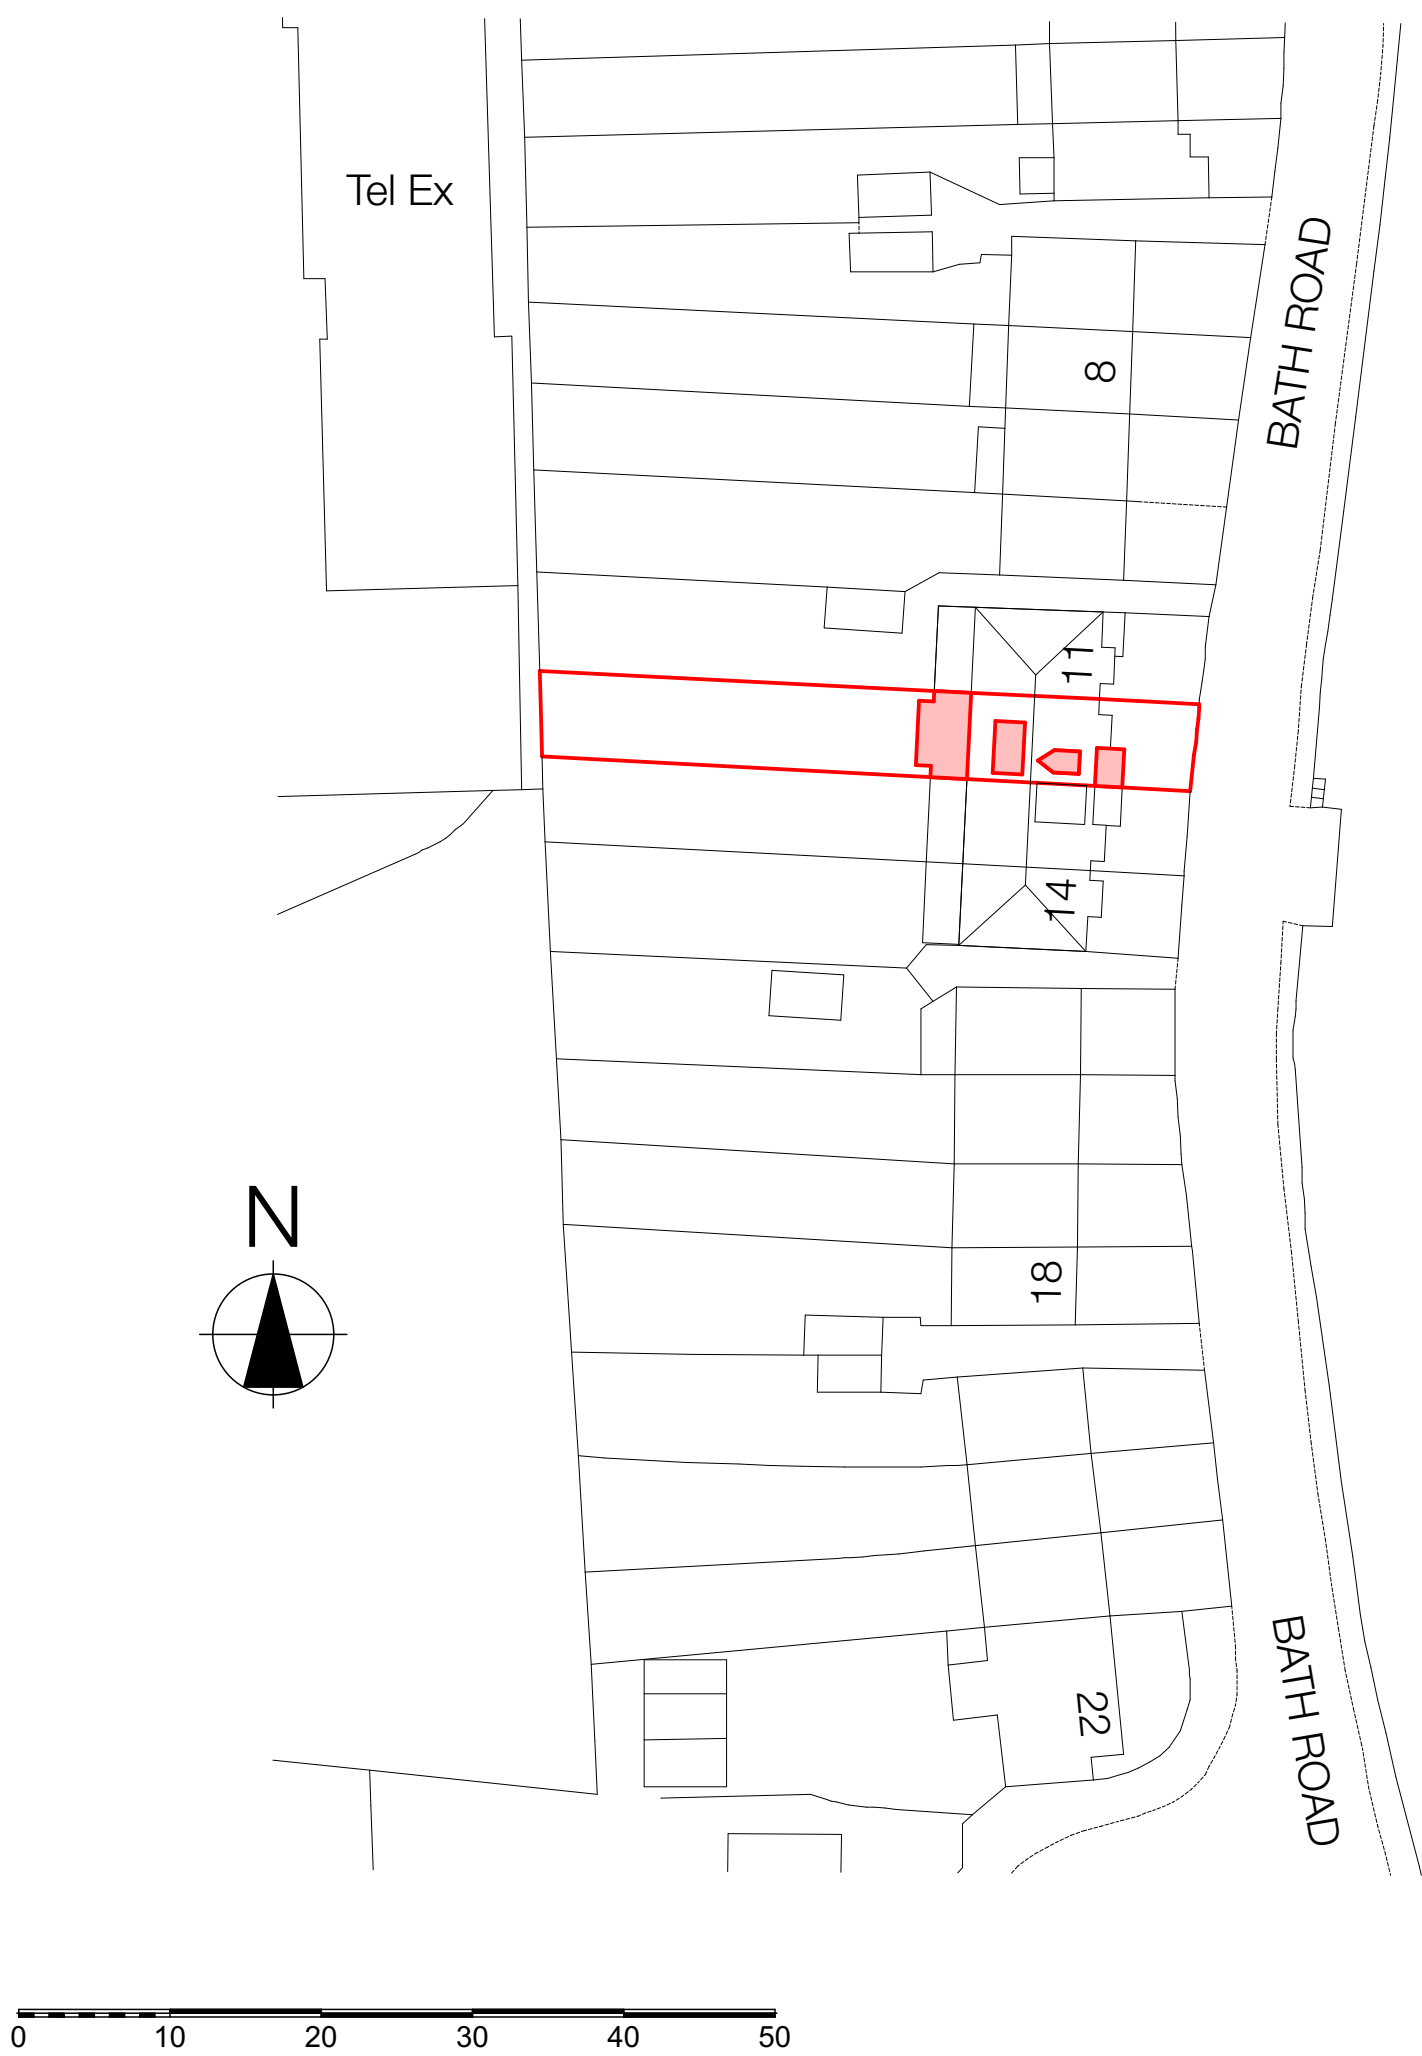

Crown copyright and database rights 2018 Ordnance Survey 100035207

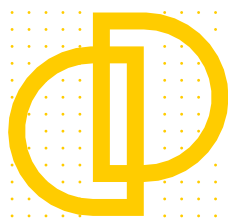

**Downland
Design Ltd.**

Issue date:

Date printed

22/08/2019

12 Bath Road Emsworth
PO10 7EP
Proposed Alterations and
Extensions

For Mr & Mrs C Summers

Survey Drawings

Site Plan A3

Scale @ A3

1:500

Drawing Number

project

number

rev

1723 - A.01.7