




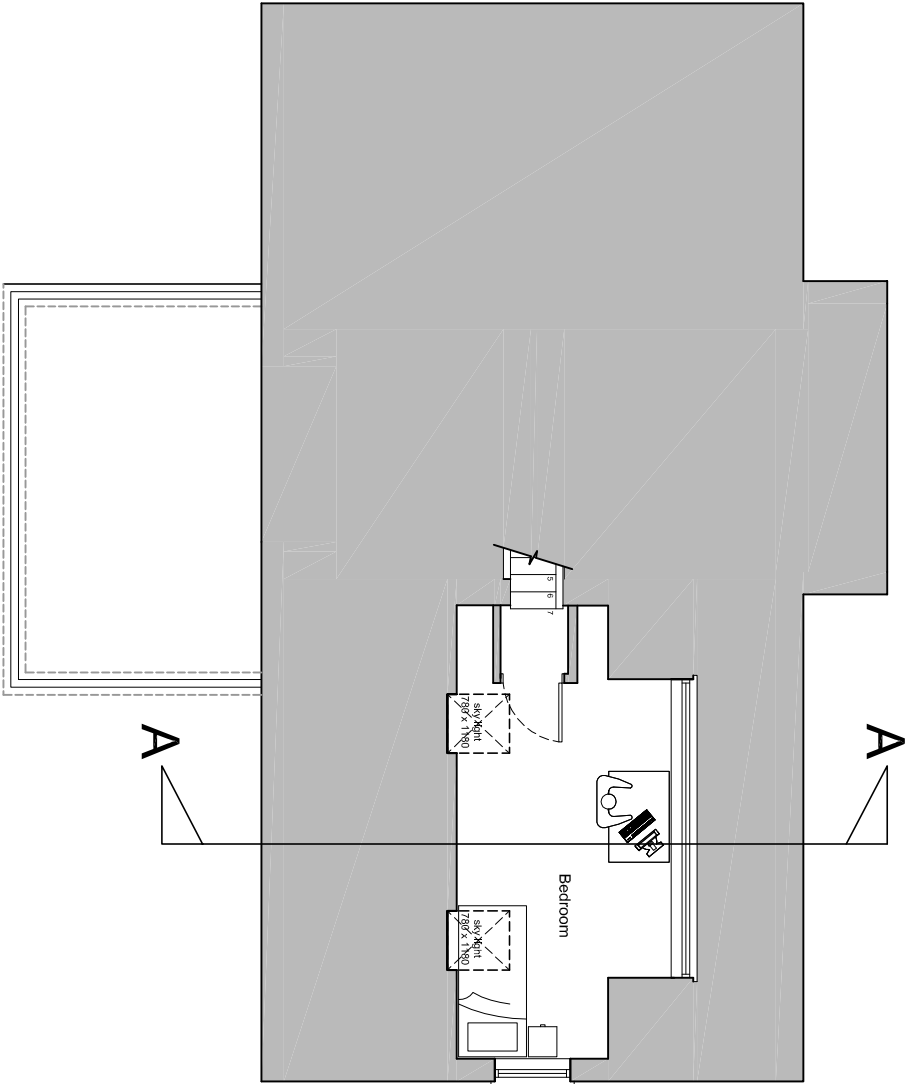



Proposed second floor plan scale 1:100

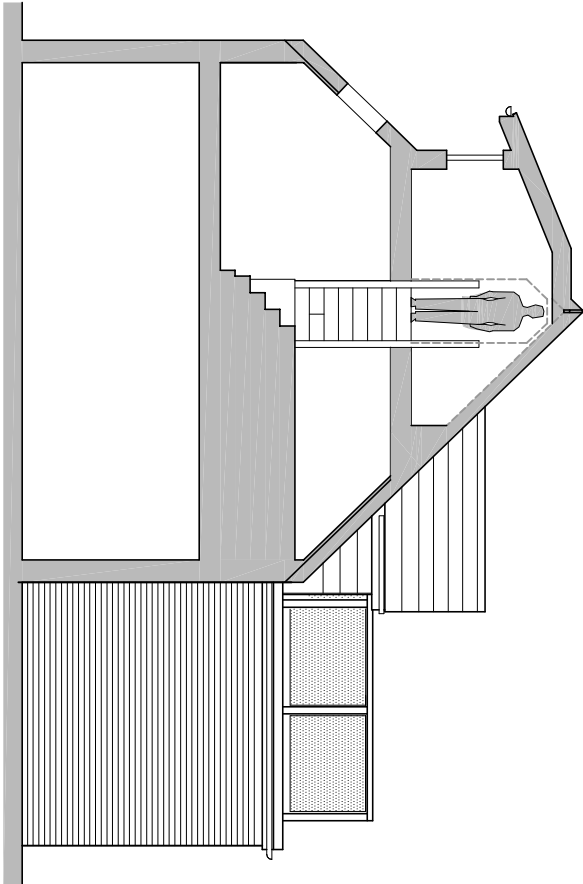

Proposed section A-A scale 1:100

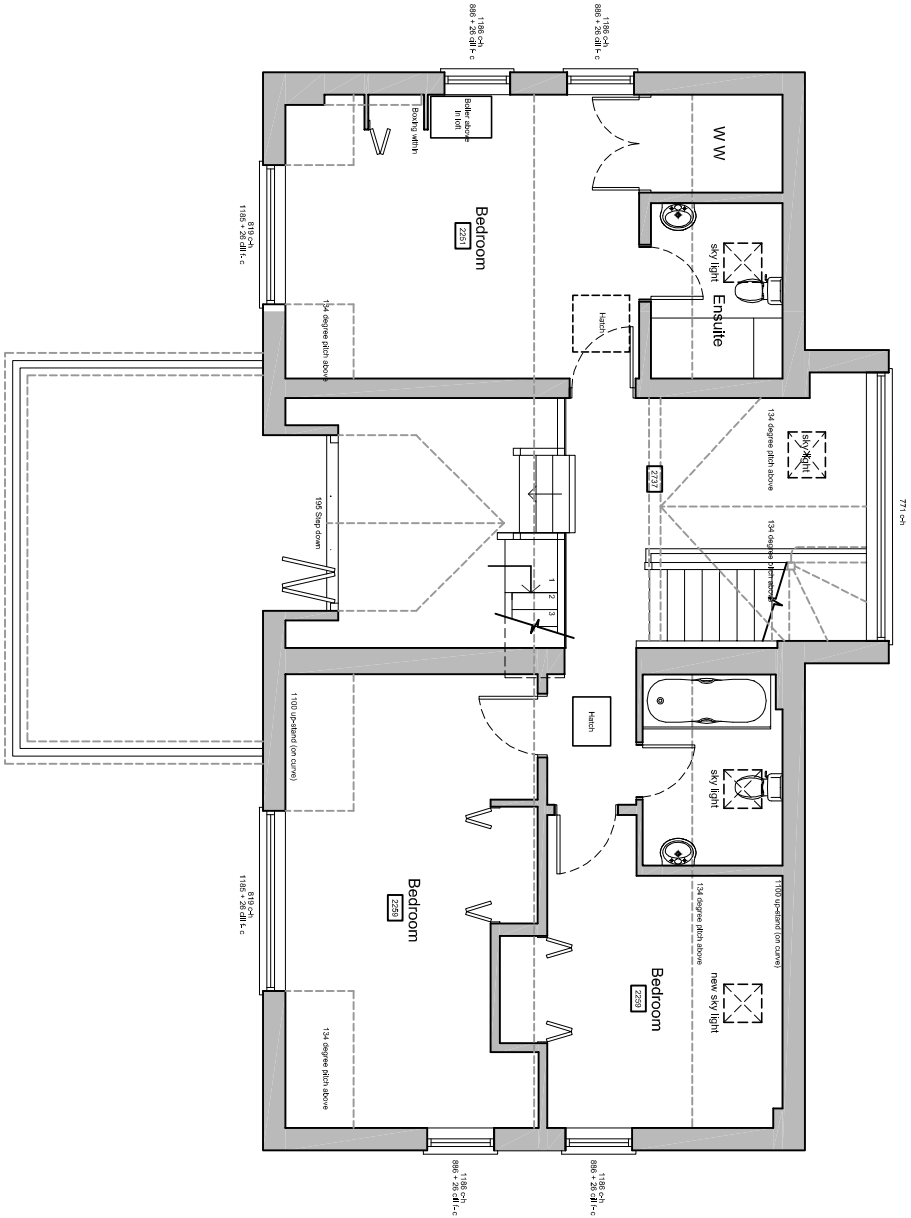

Proposed first floor plan scale 1:100

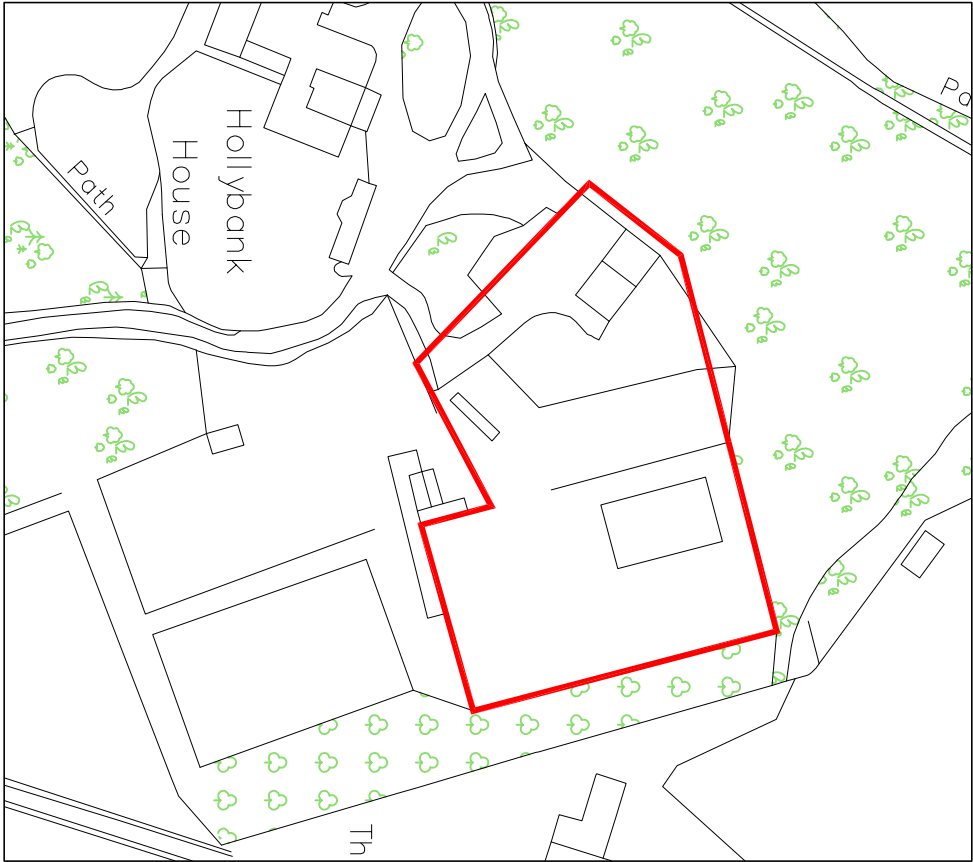 


Location plan scale 1:1250

NOTES:

Dimensions to be checked on site before commencing work. Any discrepancies shall be reported to the architect immediately.

Do not scale from these drawings except for planning purposes. Use figured dimensions only.

Where applicable this drawing is to be read in conjunction with other consultants' drawings.

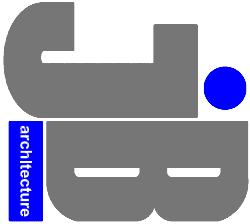

JB ARCHITECTURE
TEL: 01243 933732 M: 07769904282
E: jimmy@jb-architecturedesign.com
Web: www.jb-architecturedesign.com

For
MR & MRS JUBB

Project
**PROPOSED LOFT CONVERSION
AT THE COACH HOUSE,
HOLLYBANK HOUSE
EMSWORTH, PO10 7UN**

Title
**PROPOSED FLOOR PLANS
& SECTION A-A & LOCATION PLAN**

Date	Drawn	Scale	Checked
APRIL 2019	JB	As shown @ A3	-
Job Number	Drawing Number	Revision	
PL289.19	49		