




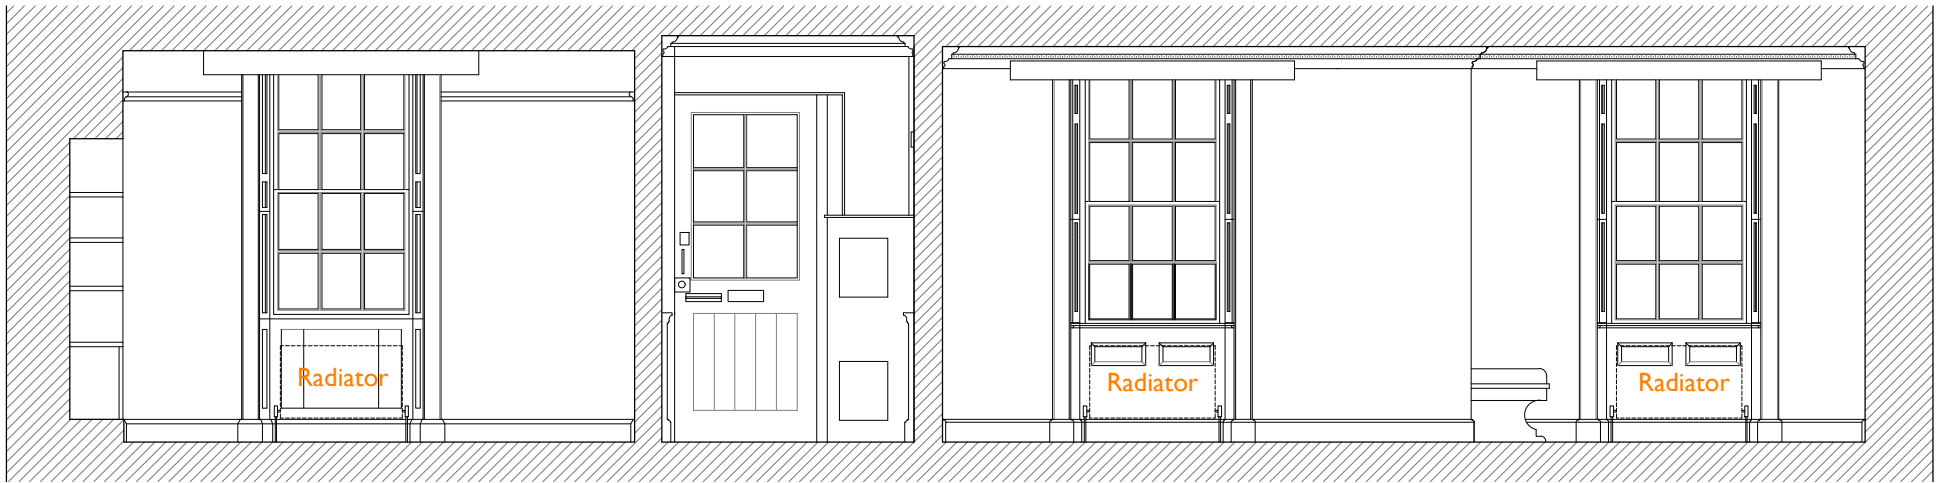


EXISTING SECTION A-A 1:50

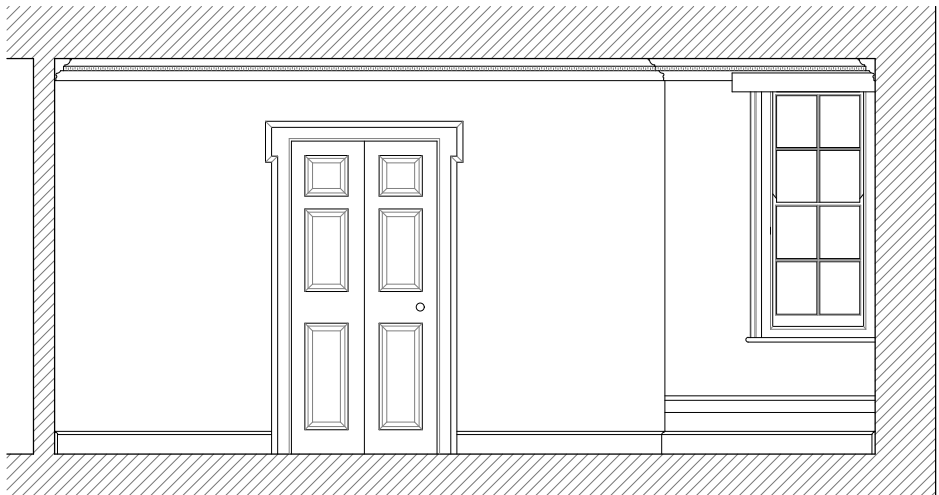



EXISTING SECTION C-C 1:50

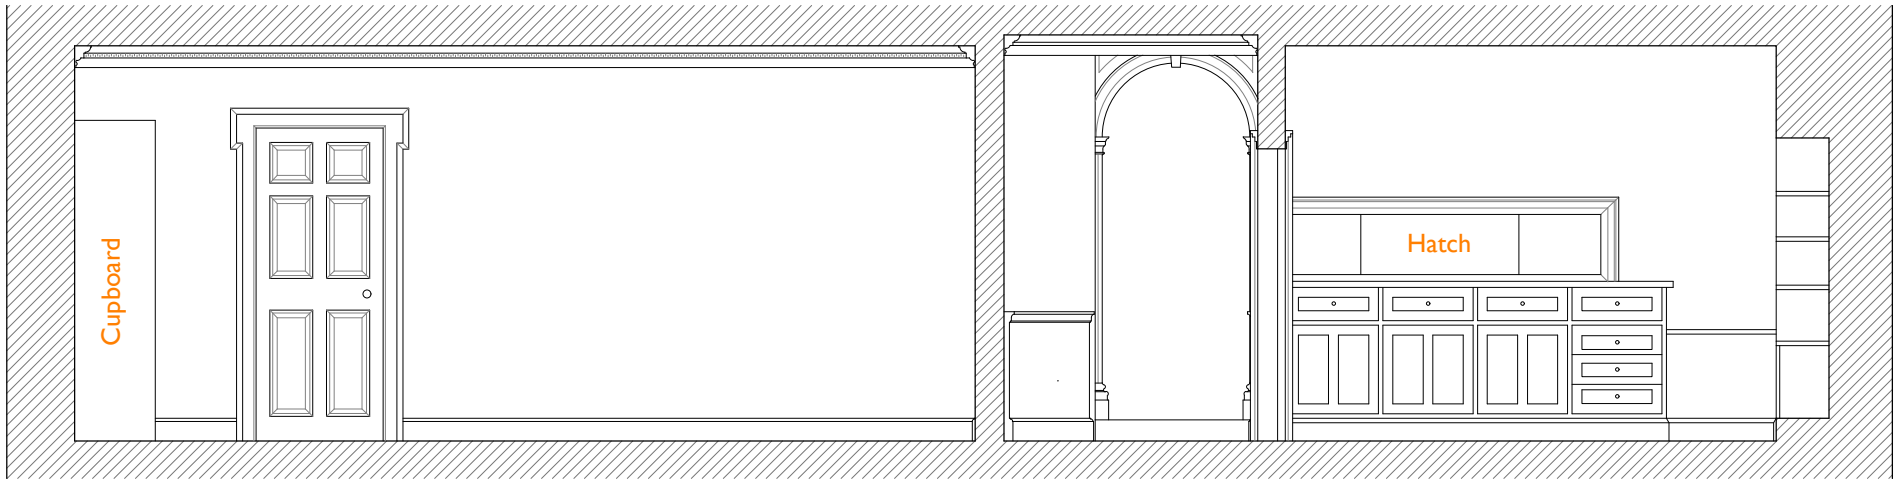


EXISTING SECTION B-B 1:50

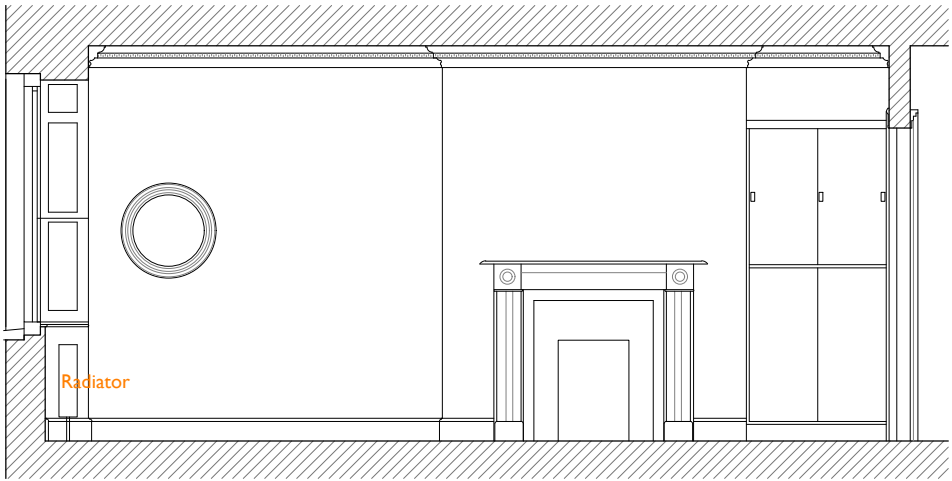


EXISTING SECTION D-D 1:50

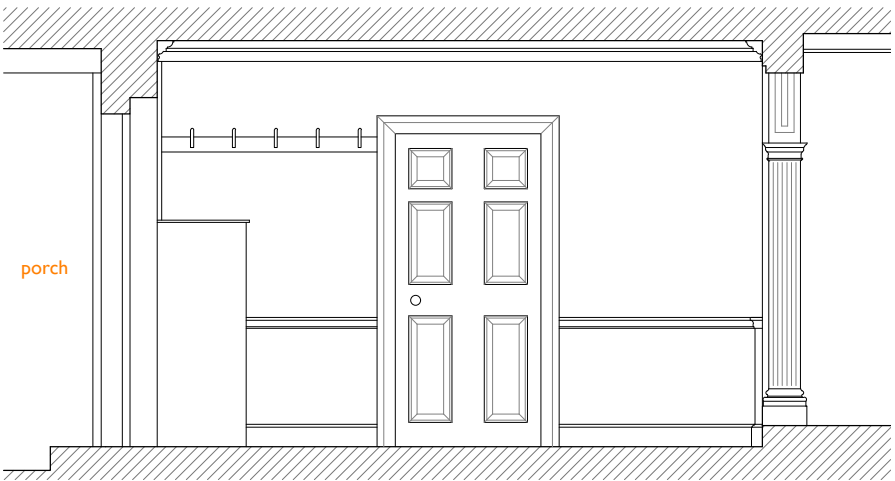 


EXISTING SECTION E-E 1:50

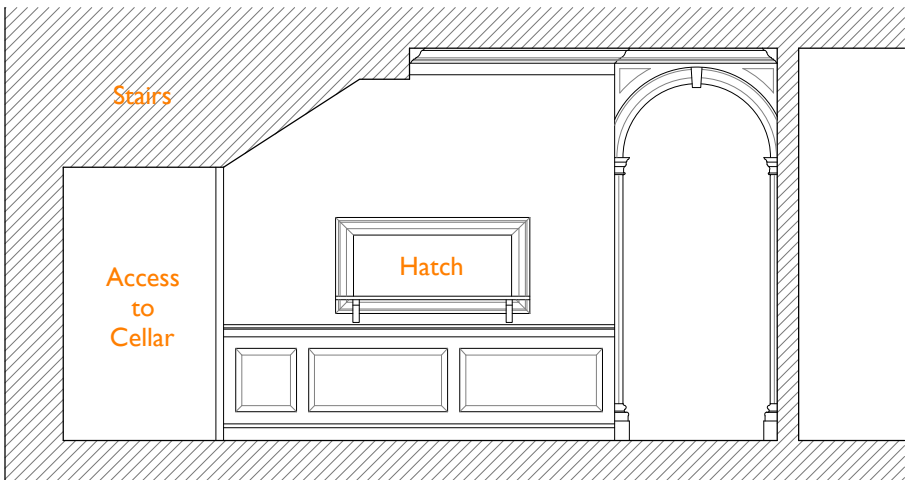

EXISTING SECTION F-F 1:50

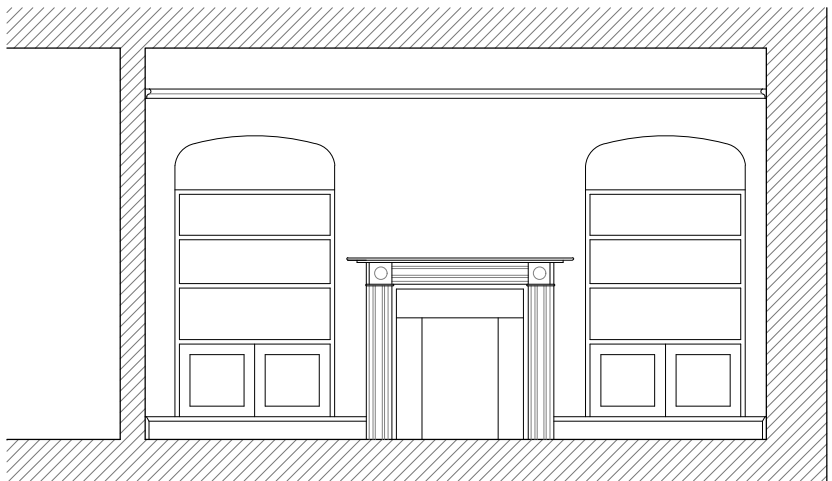

EXISTING SECTION G-G 1:50

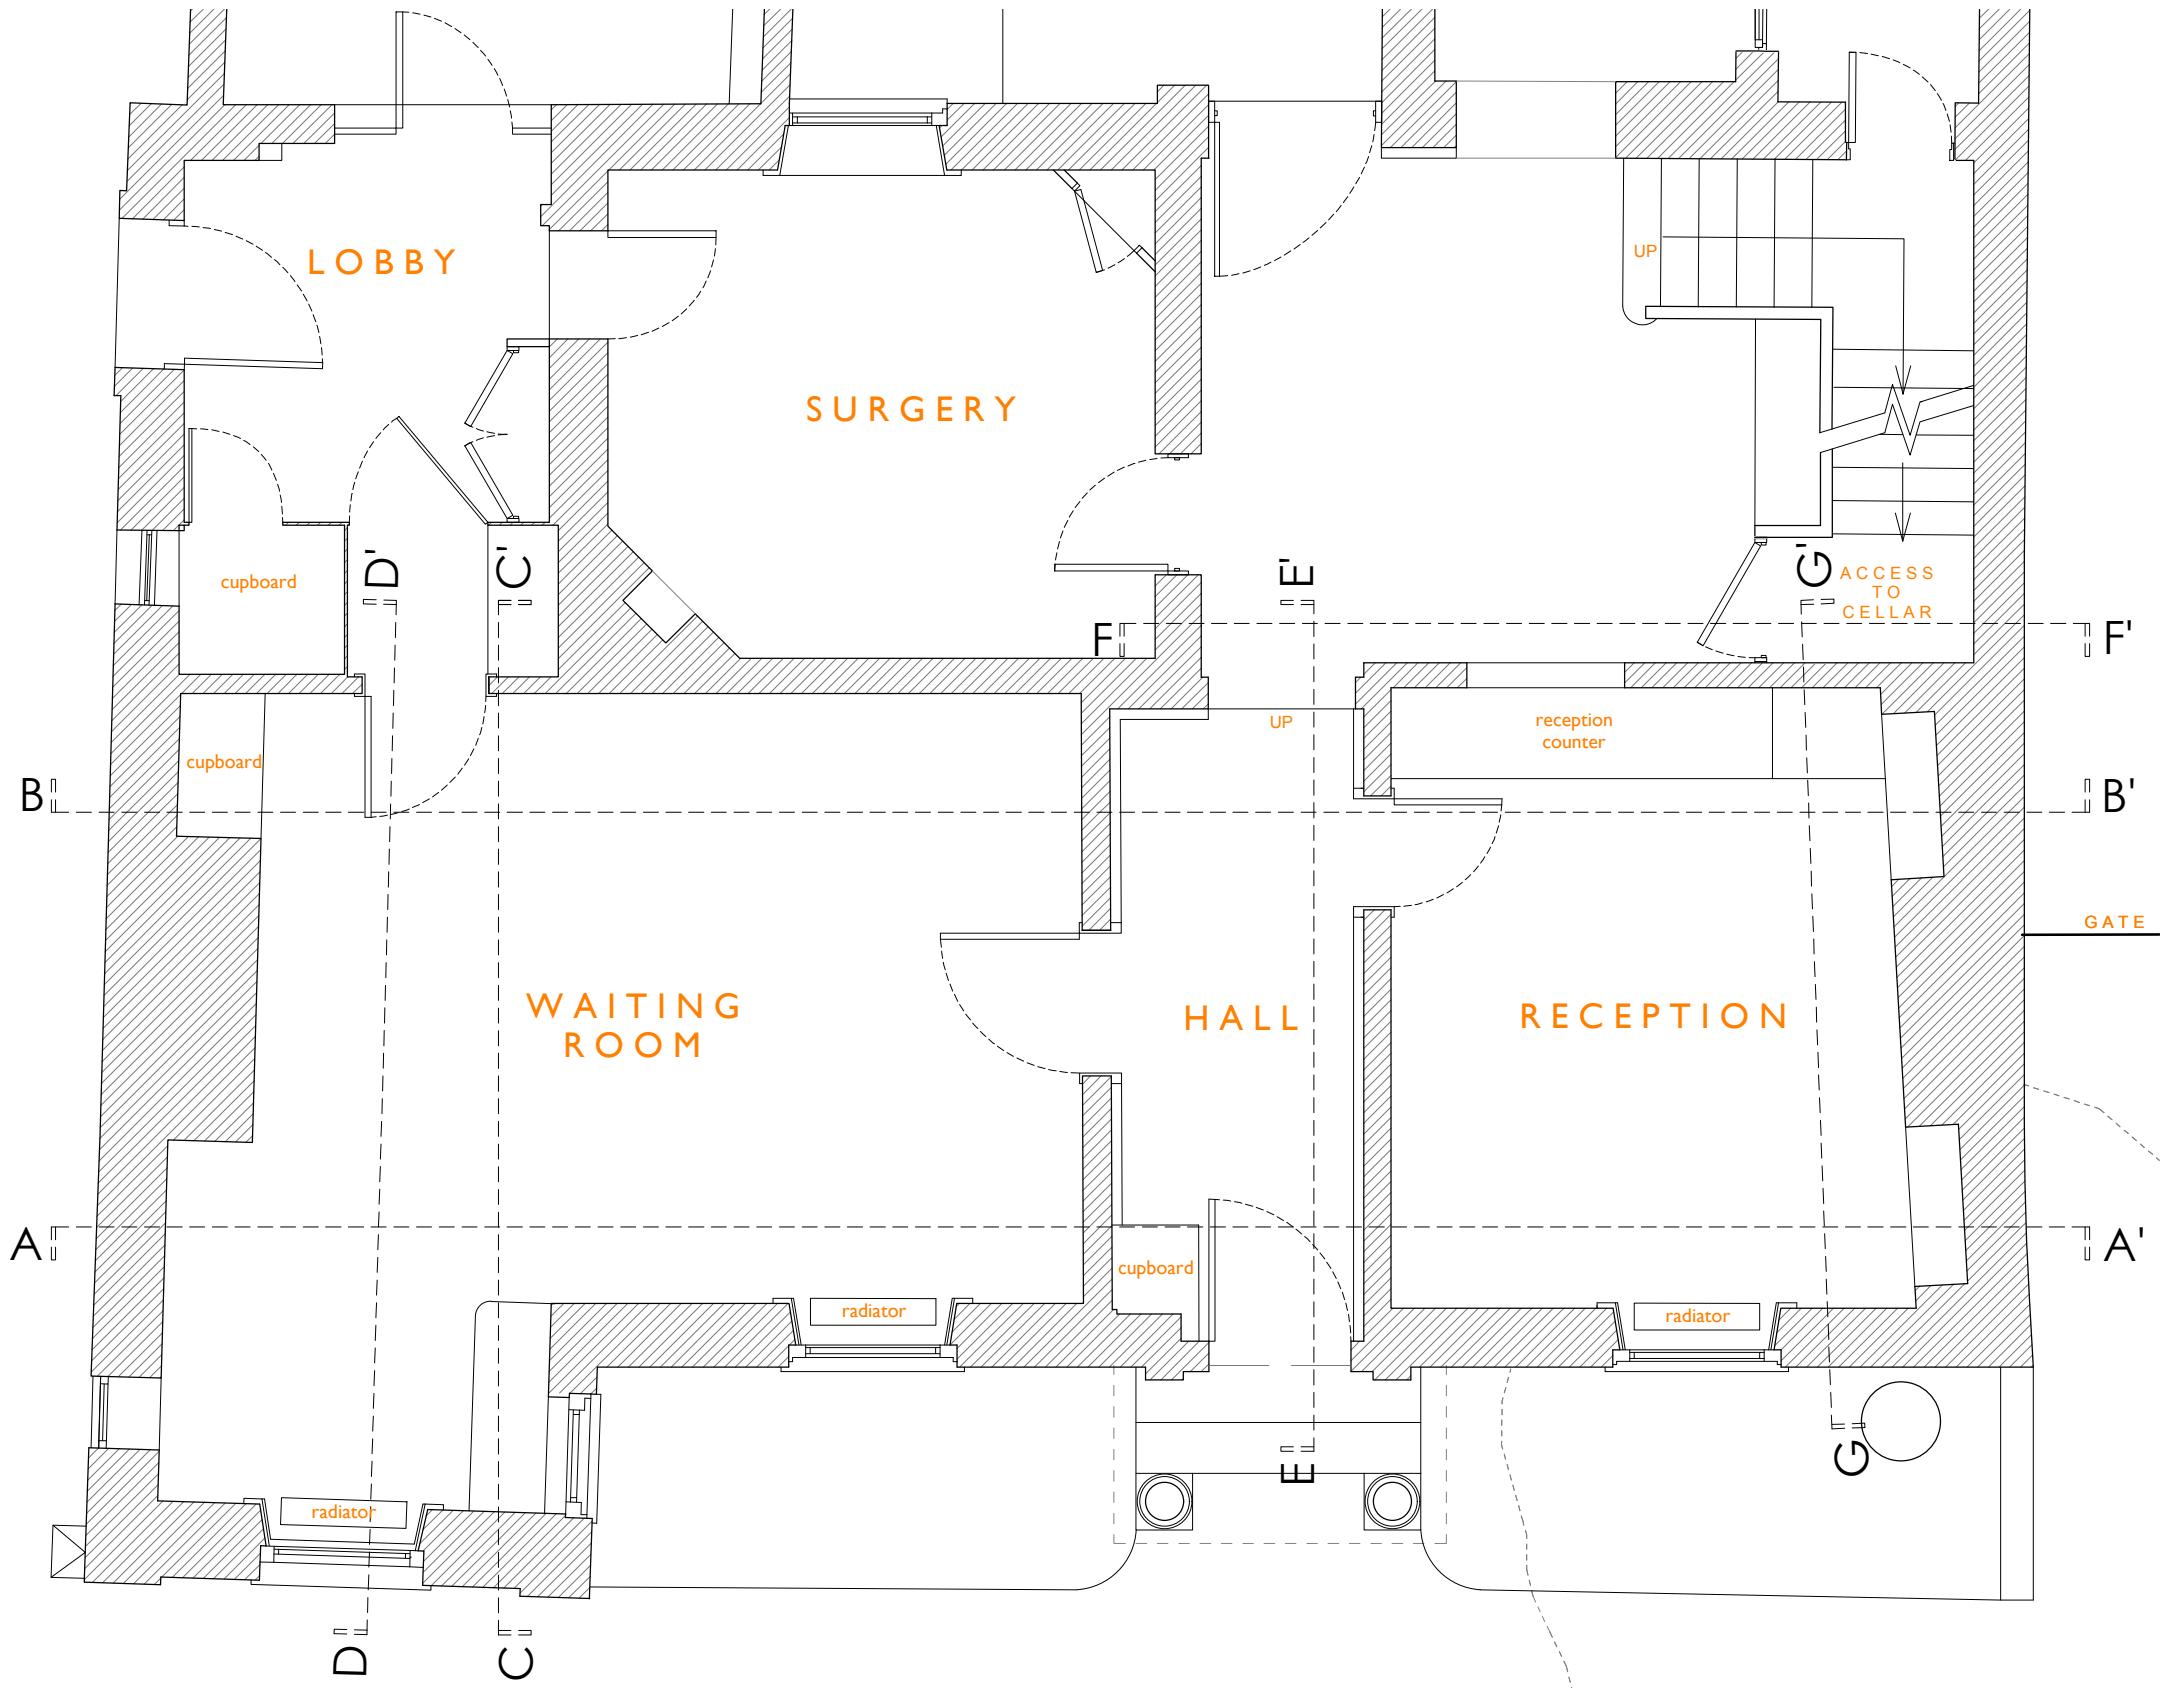

EXISTING PARTIAL GROUND FLOOR PLAN 1:50

Check all dimensions on site prior to commencement of work.
Do not scale from this drawing except for planning purposes.

This drawing is the © copyright of
JANE JONES-WARNER ASSOCIATES

This drawing has been produced for [Client Name] for the project [Project Name] and is submitted as part of the [Project Workstage] and is not intended for use by any other person or for any other purpose.

Notes -

JANE JONES-WARNER ASSOCIATES

Unit 78
Chichester Enterprise Centre
Terminus Road
Chichester
West Sussex
PO19 8TX

RIBA
Chartered Practice

T: 01243 767151
E: mail@janejoneswarner.com
W: www.janejoneswarner.com

Revisions			
Rev	Description	Date	Drawn

Project: **Magnolia House, Havant**

Drawing Title: **Surveyed Plans and Elevations (1)**

Scale: 1:50 @ A2	Issue Date: 04/12/2019
Drawing No: 692/PL 100	Revision: - Drawn By: MJ