

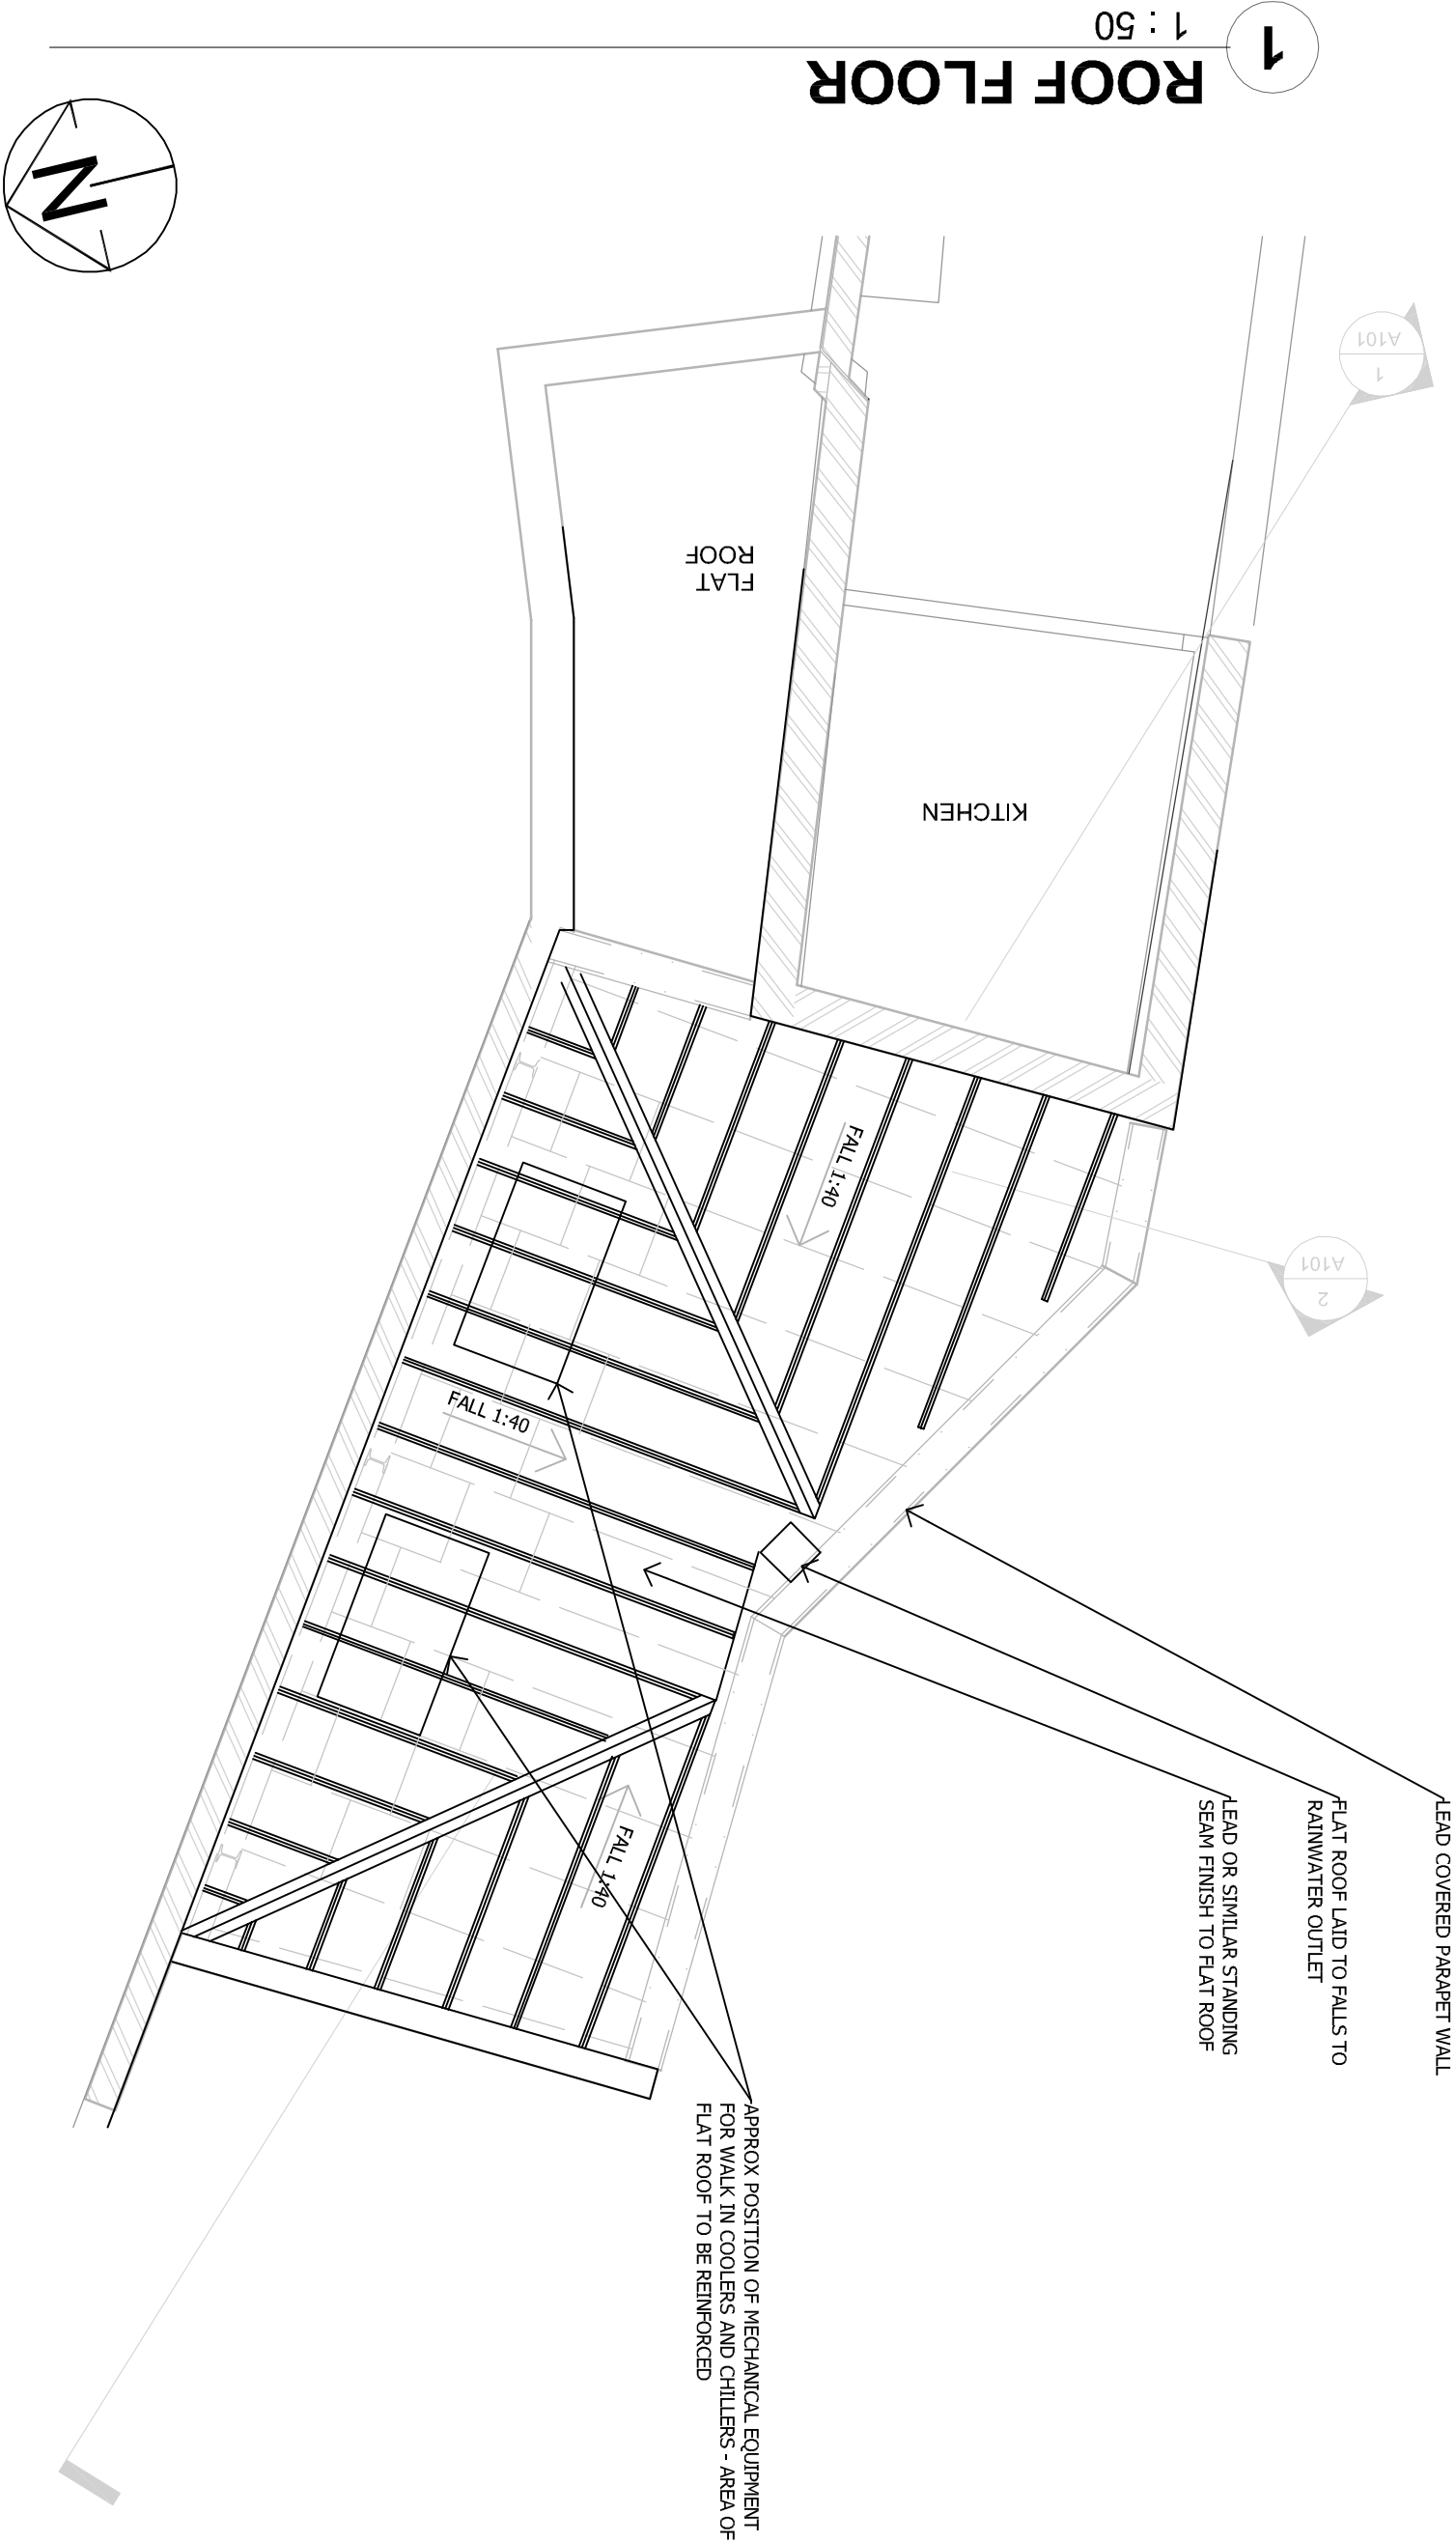


 

1
1 : 50
ROOF FLOOR

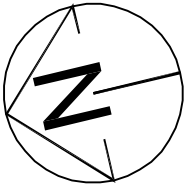

No.	Description	Date

Hazel Butler Architects Hazel Butler DIPARCH/ARB 24 Nightingale Close Rowlands Castle T:023 924 13680			PROJECT TREAGUST BUTCHERS 17 HIGH STREET EMSWORTH	CLIENT MR TREAGUST AND MRS CHARLTON	
CODE	STATUS	SUITABILITY DESCRIPTION	PURPOSE OF ISSUE	SHEET	PROPOSED ROOF PLAN
				Date 28 NOVEMBER 2019	Project number 08-19
				Drawn by hb	Scale (@ A3) 1 : 50
				Checked by HB	DRAWING NUMBER 08-19-DR-A-202
					REV