


This drawing is the copyright of Cover Storey Architects LLP
All dimensions must be verified on site prior to construction
Do not scale this drawing except for planning application purposes




Scale Bar 1:50@A3

 

Notes

Locations of downpipes and gutters to be checked on site.

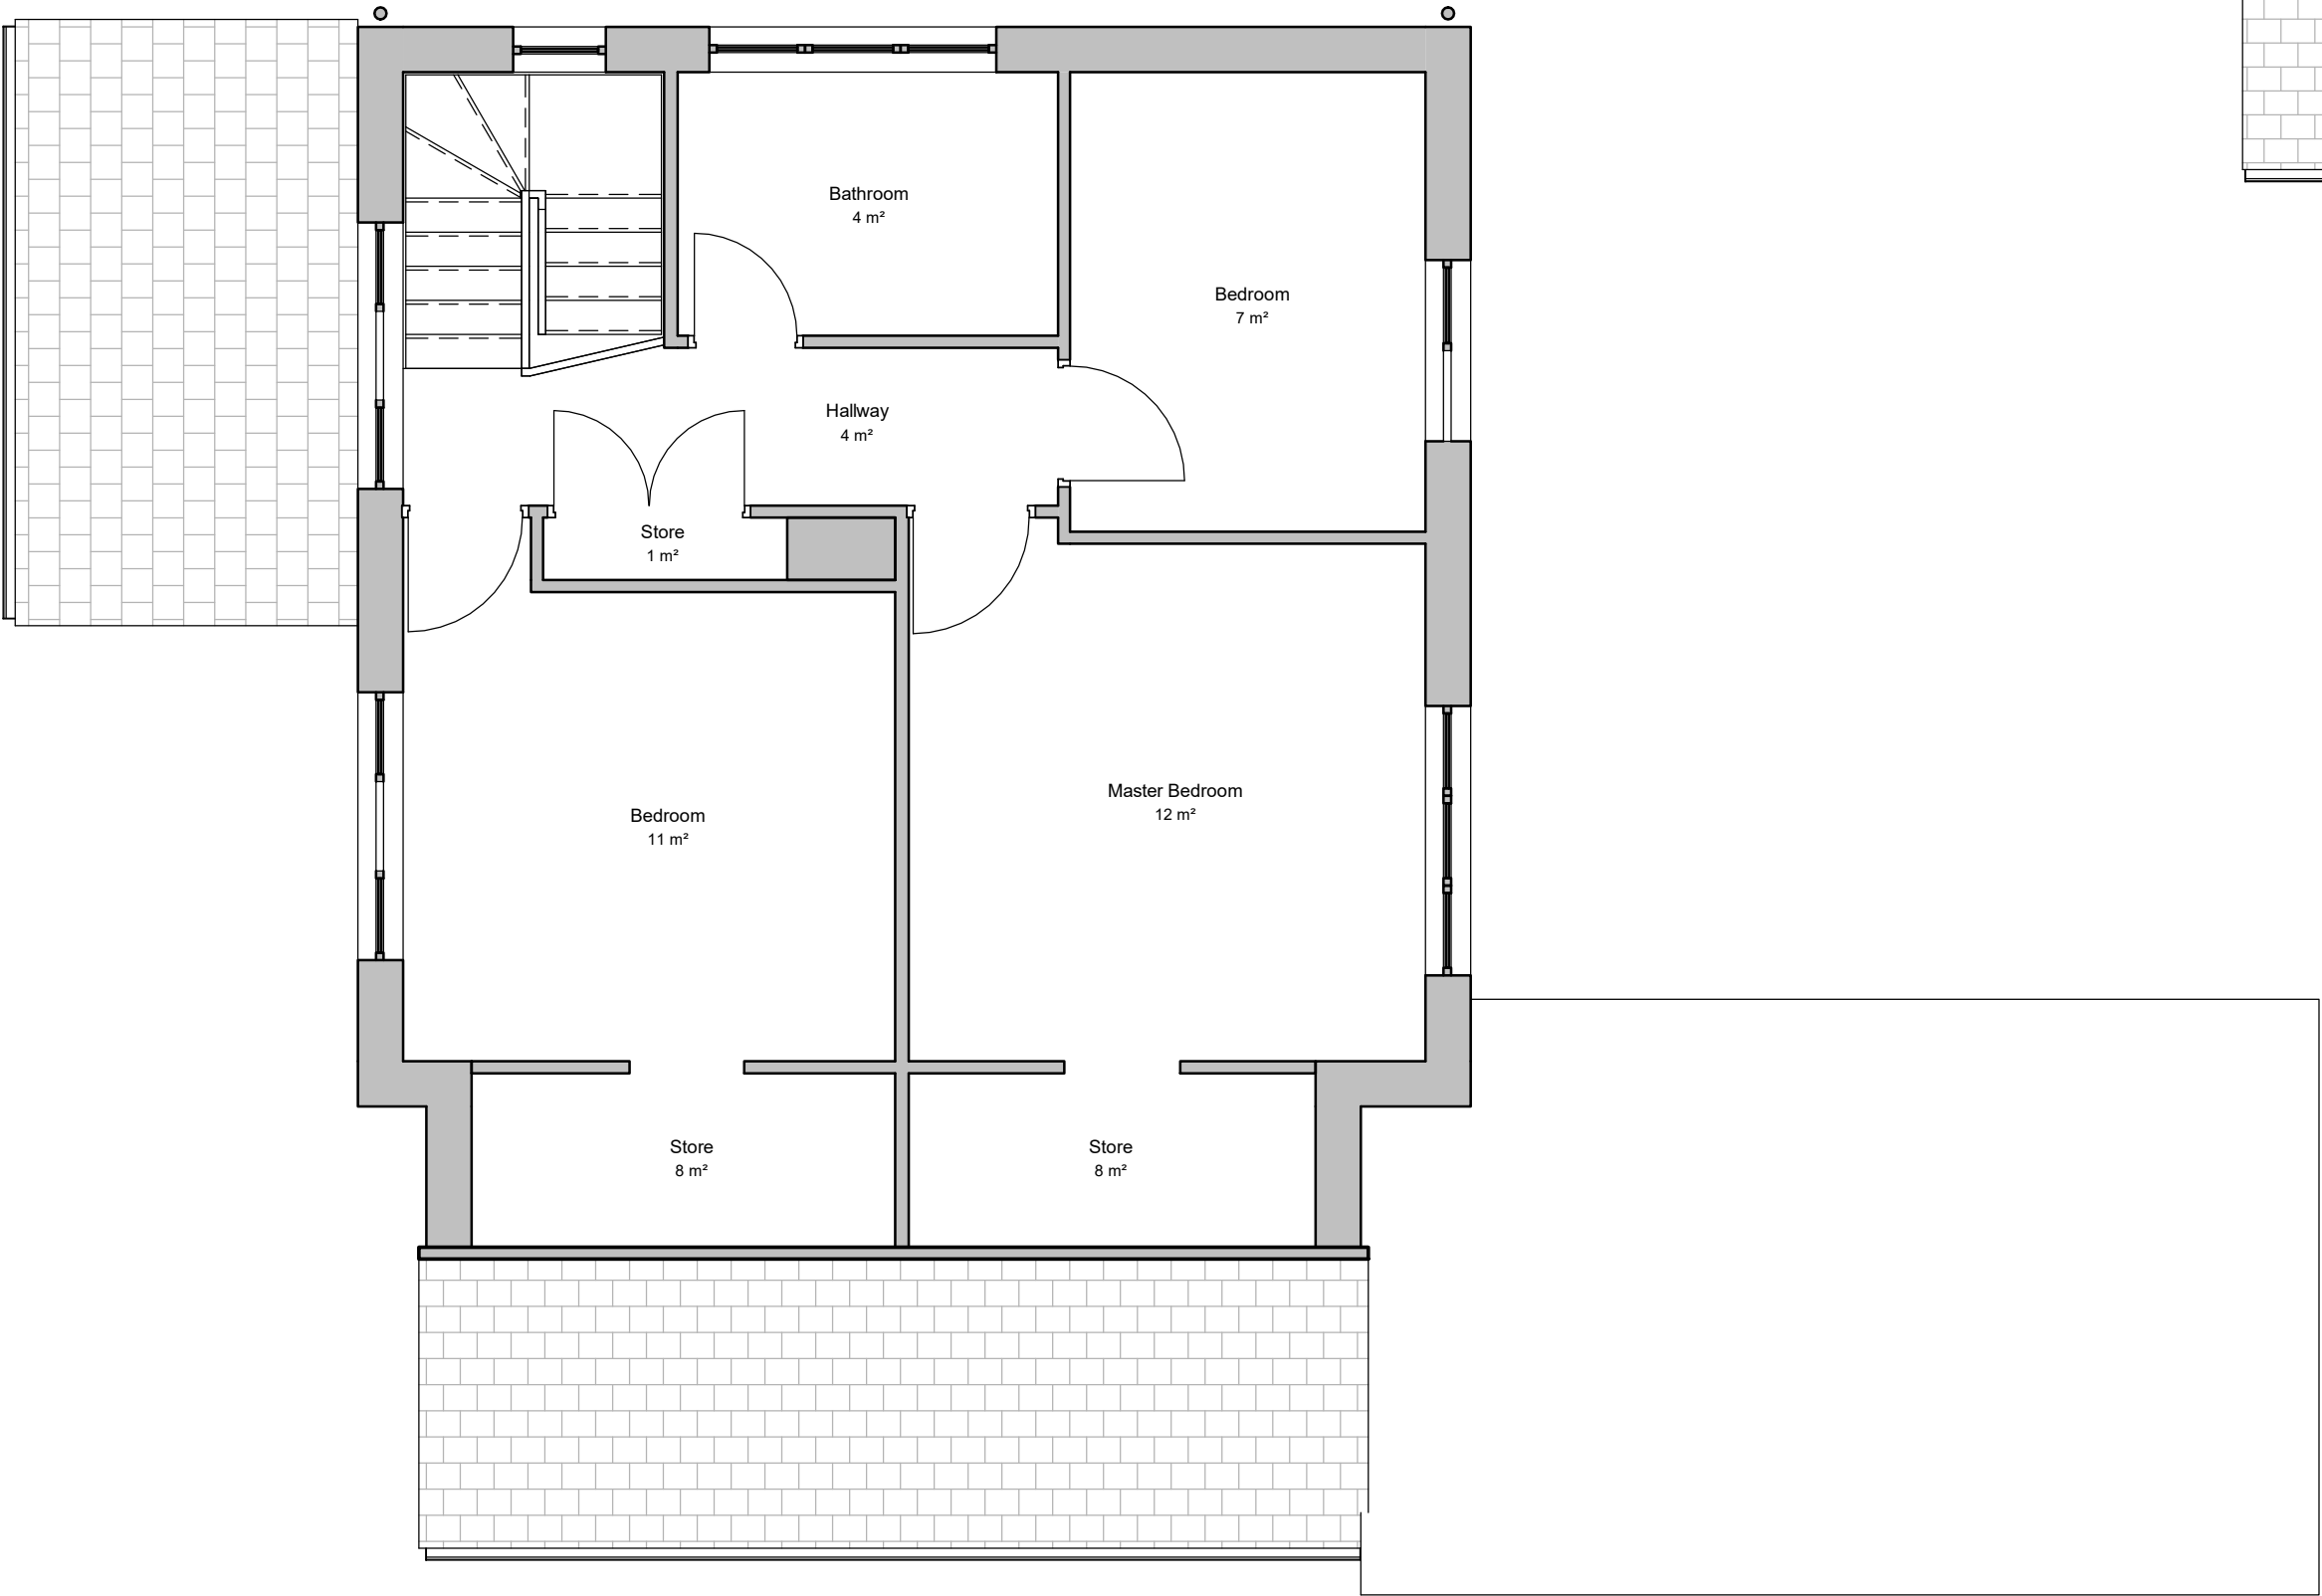

1 Existing First Floor Plan
1 : 50

Submitted for Planning First Issue		SW SW	DS DS	18/05/20 22/04/20
REV	DESCRIPTION	BY	CHK	DATE
Cover Storey Architects Cover Storey Architects LLP18 St Georges Avenue, HavantPO9 2RX Tel. 02392 006266info@coverstoreyarchitects.co.ukwww.coverstorey.co.uk				
Project No: 20002		Drawing No: V03-101		Revision: