



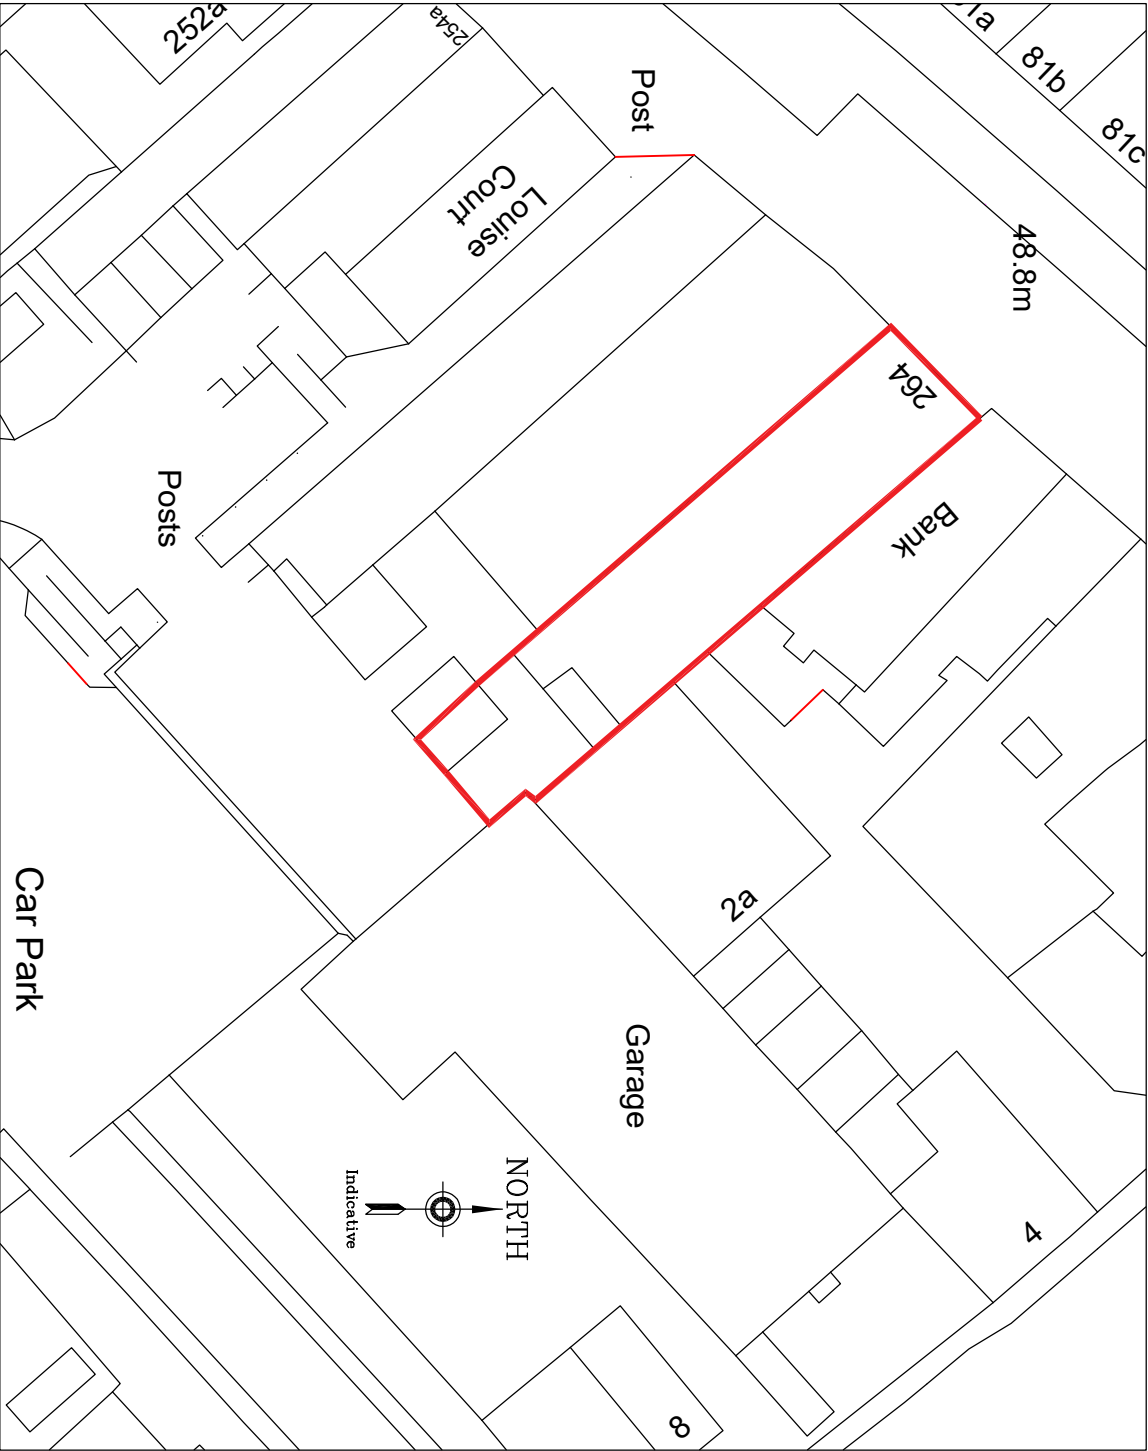

SITE PLAN 1:500

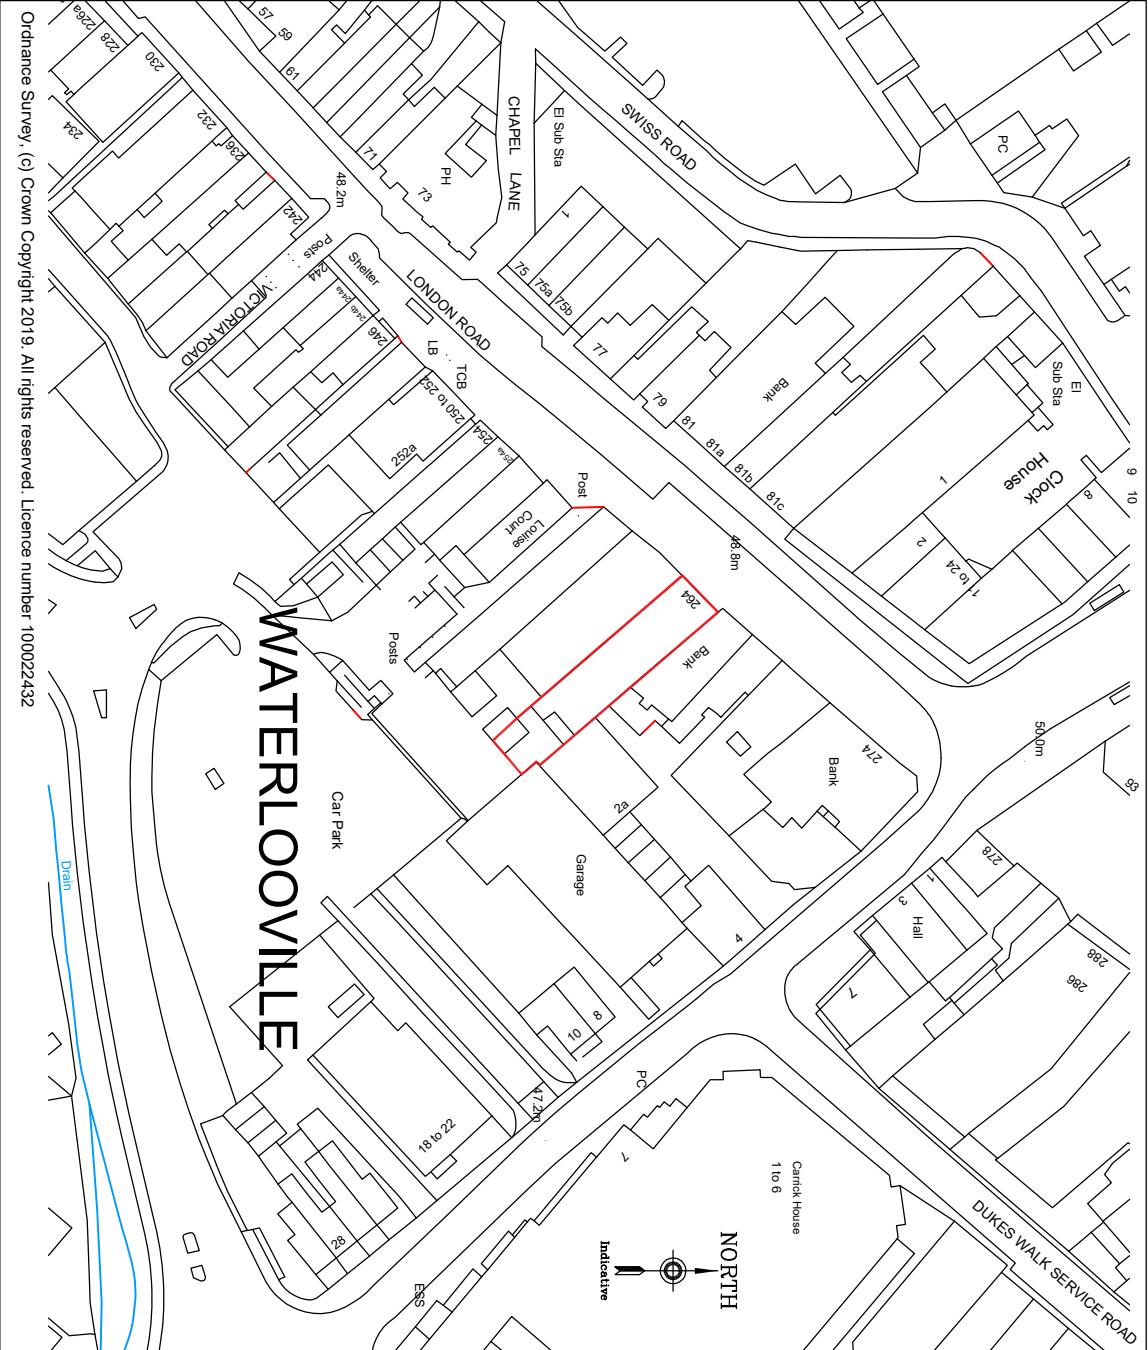

LOCATION PLAN 1:1250

 61 Cromwell Road Southampton Hampshire,SO15 2JF Tel: 023 8022 2292 Primmer Olds BAS — Chartered Surveyors —			
Project Title:		264 London Road Waterlooville PO7 7HG	
Drainwrg Title:		Location & Site Plans	
Client			
Dwg No:	19/03/00	Scale	1:1250 & 1:500 @ A3
Drawn	BC	Date	Feb 2019
All dimensions are in millimeters and are to be checked on site. Contact Primmer Olds BAS with any queries and to report any discrepancies.			