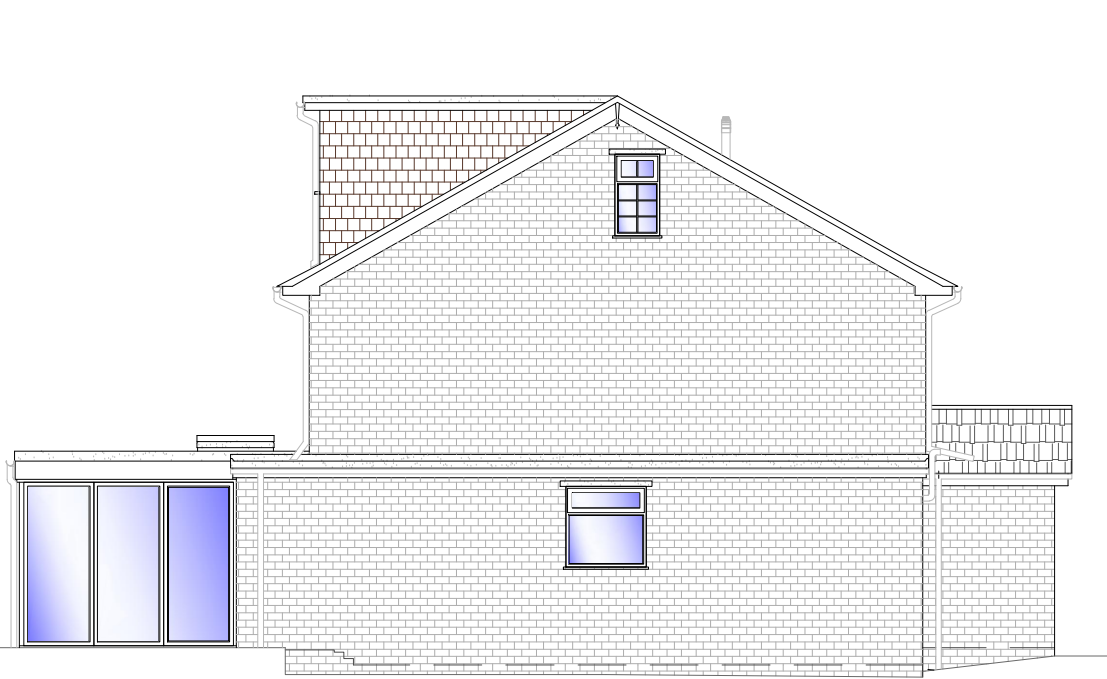
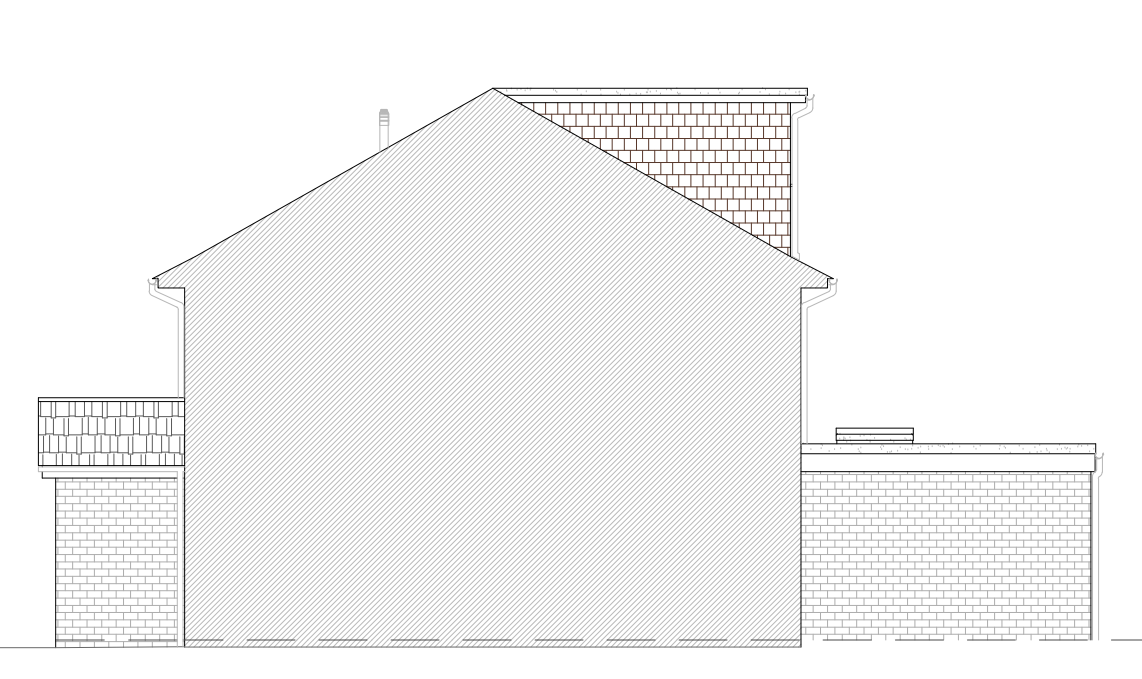
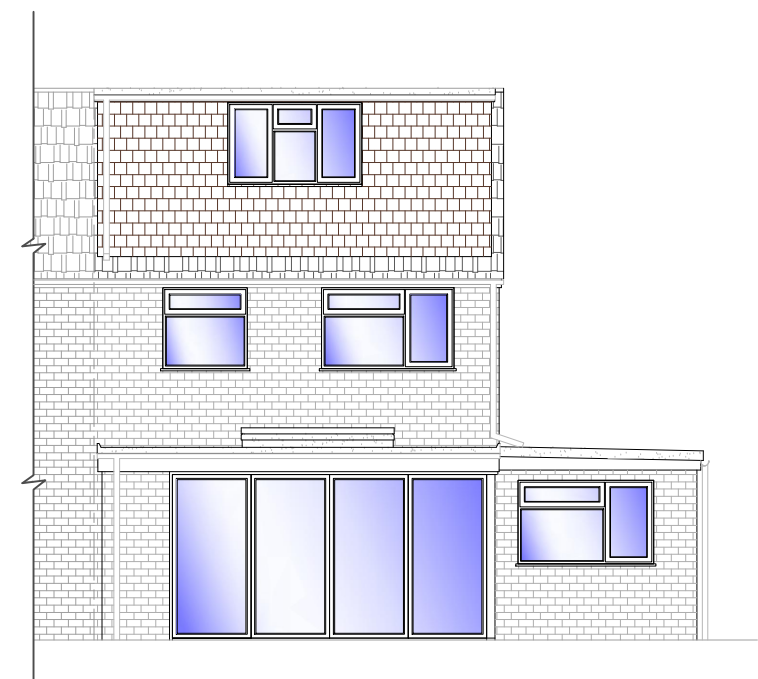
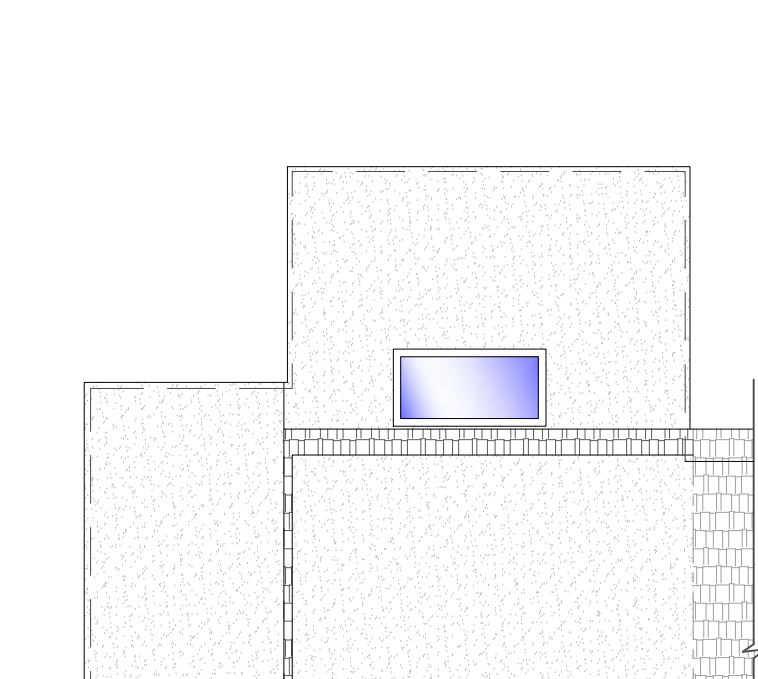
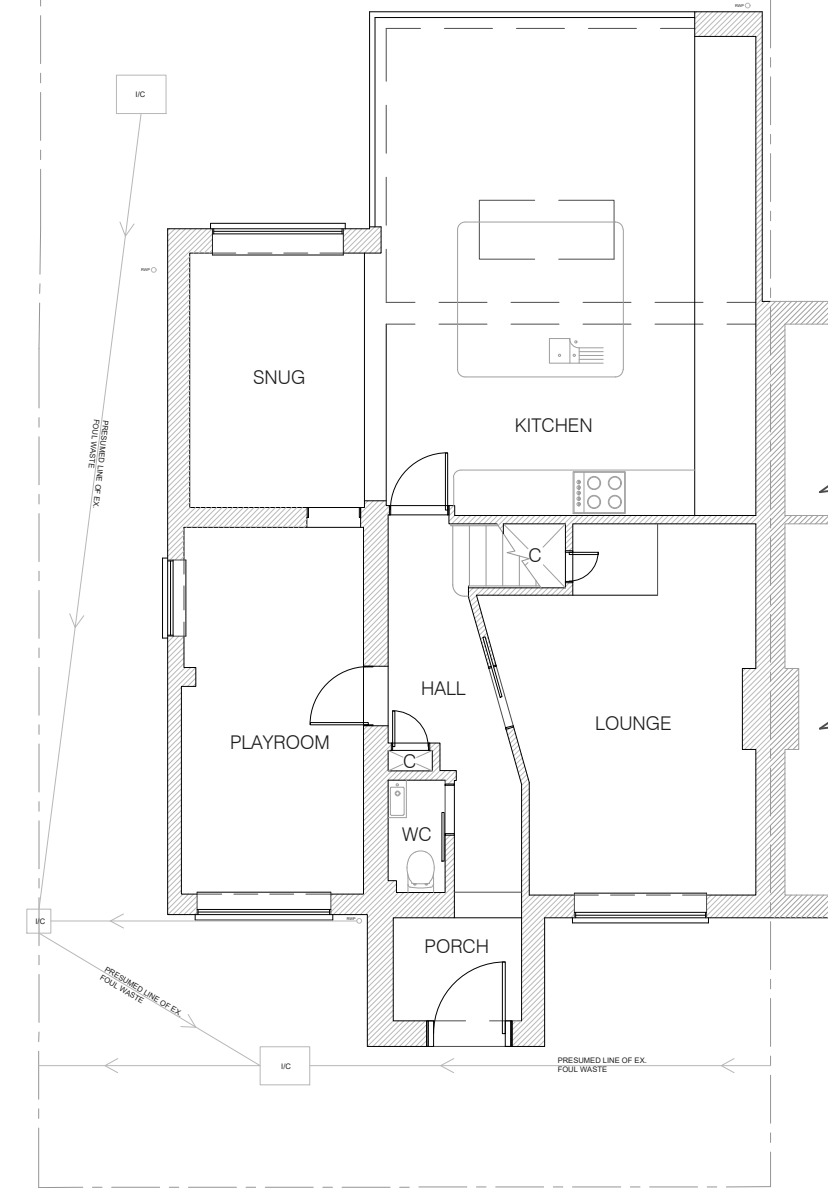
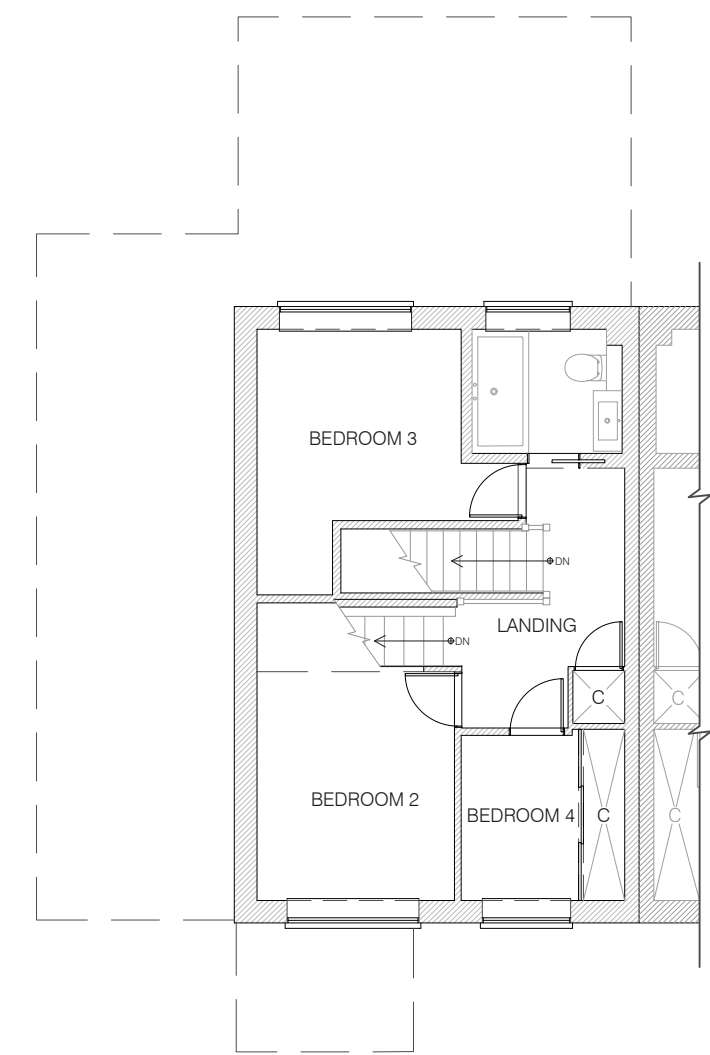
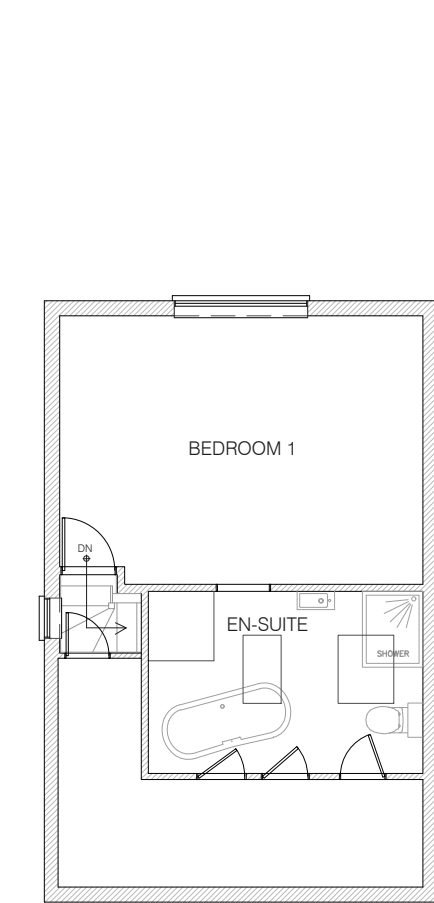
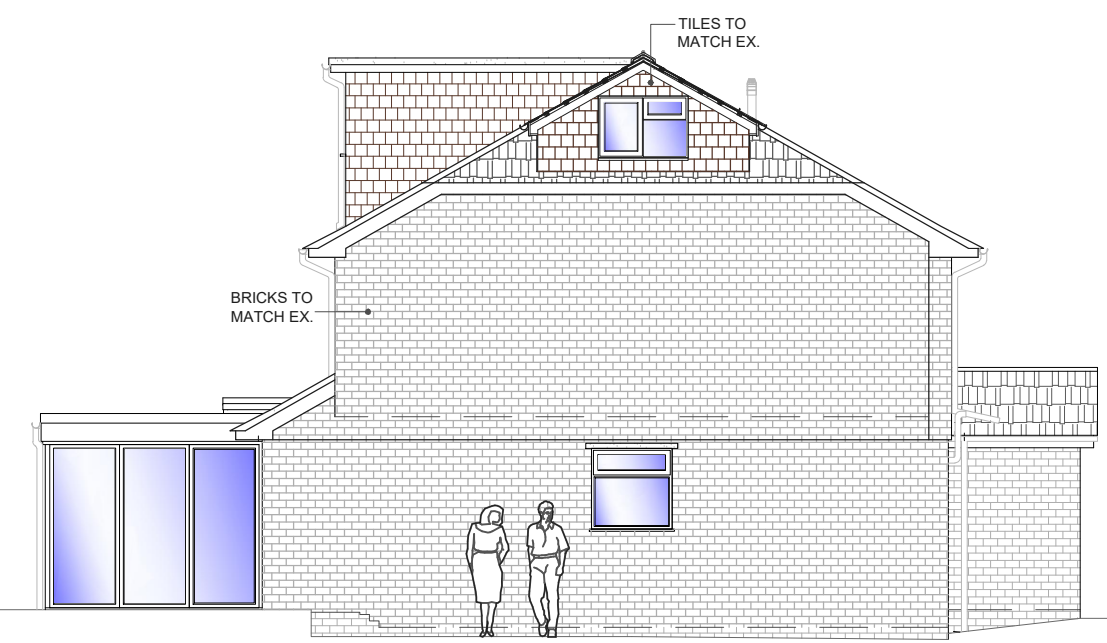
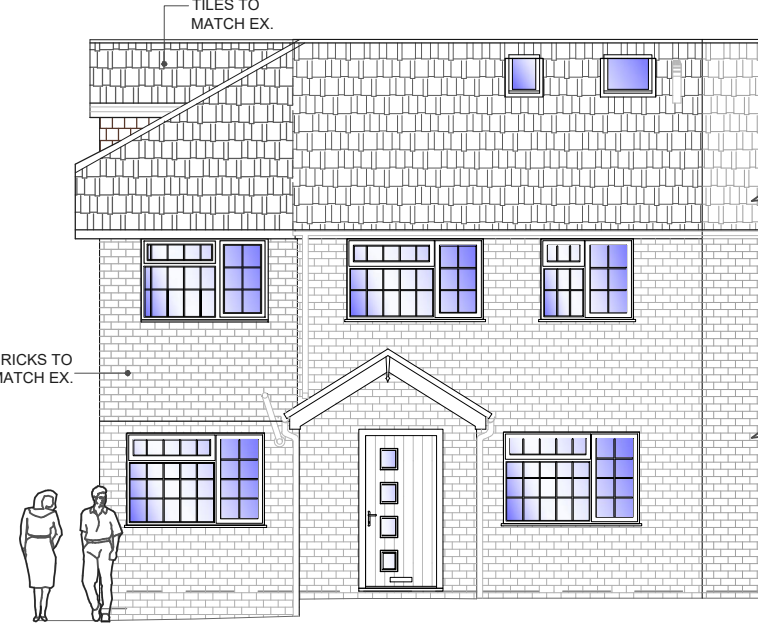
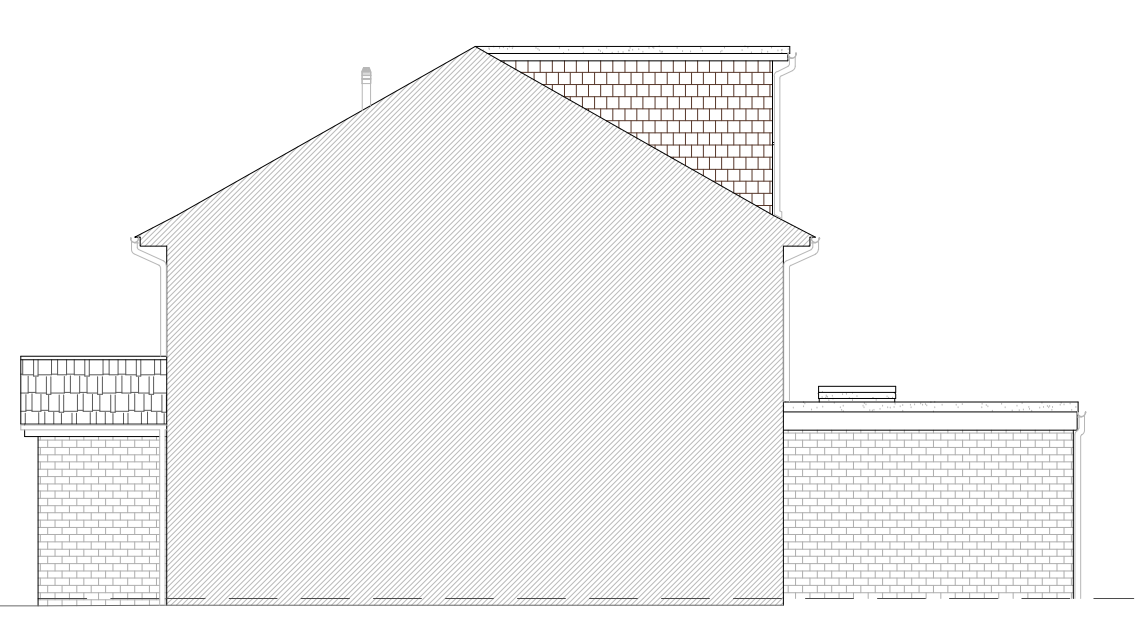
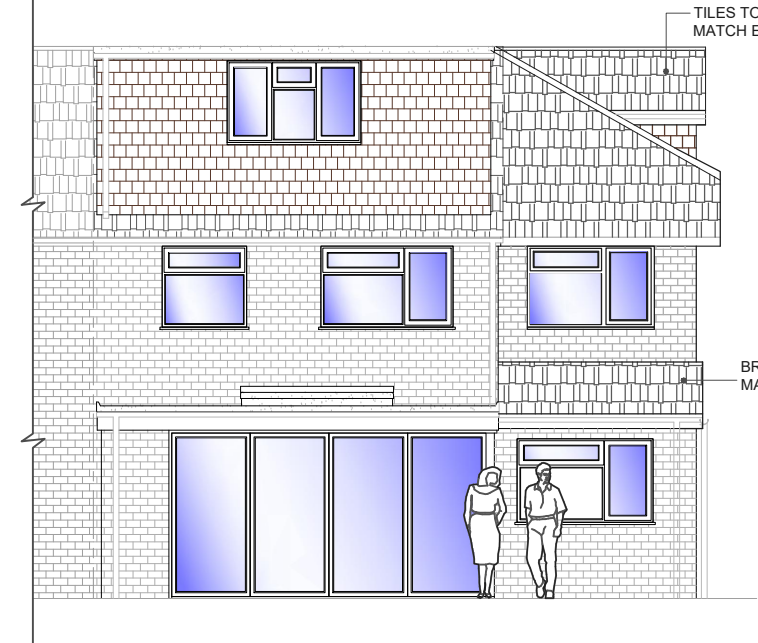
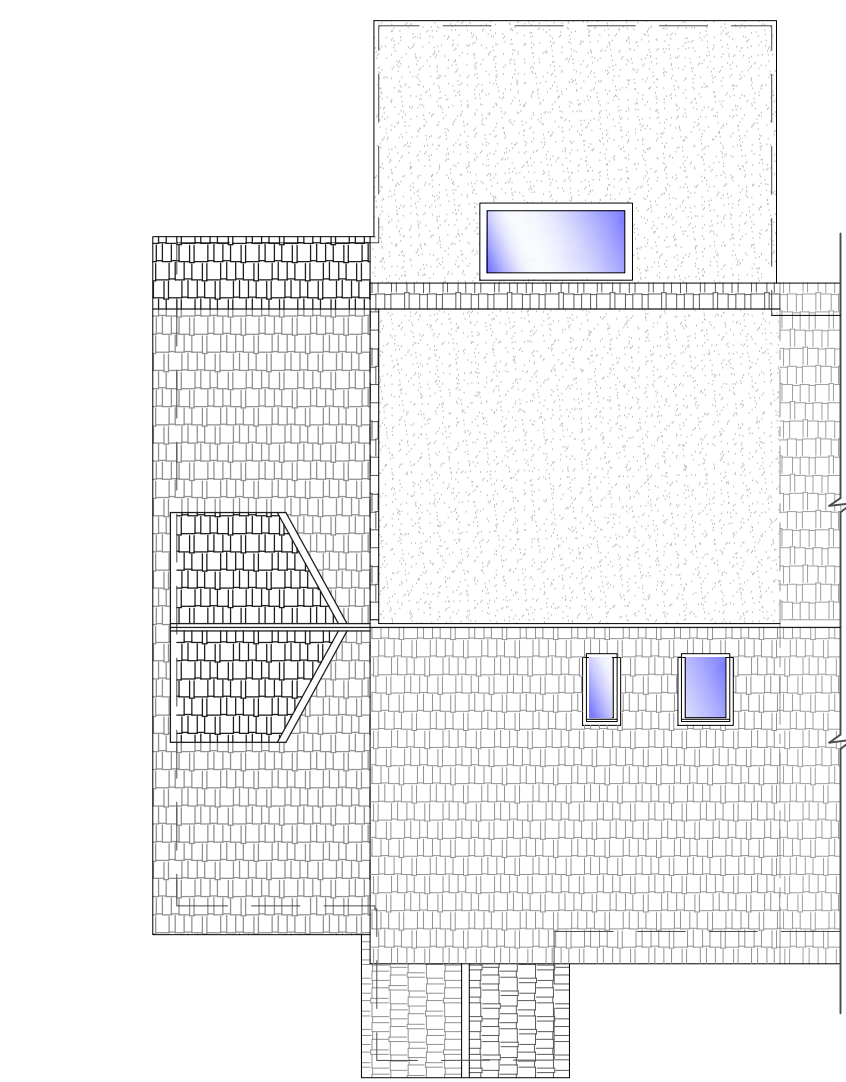
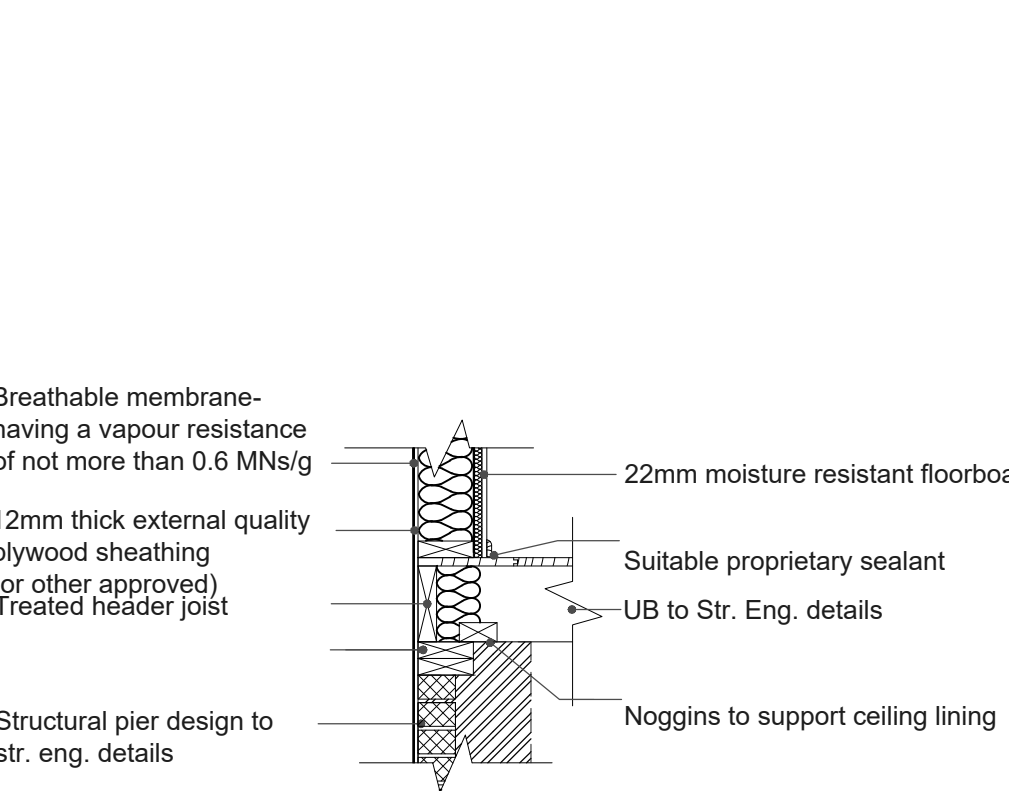
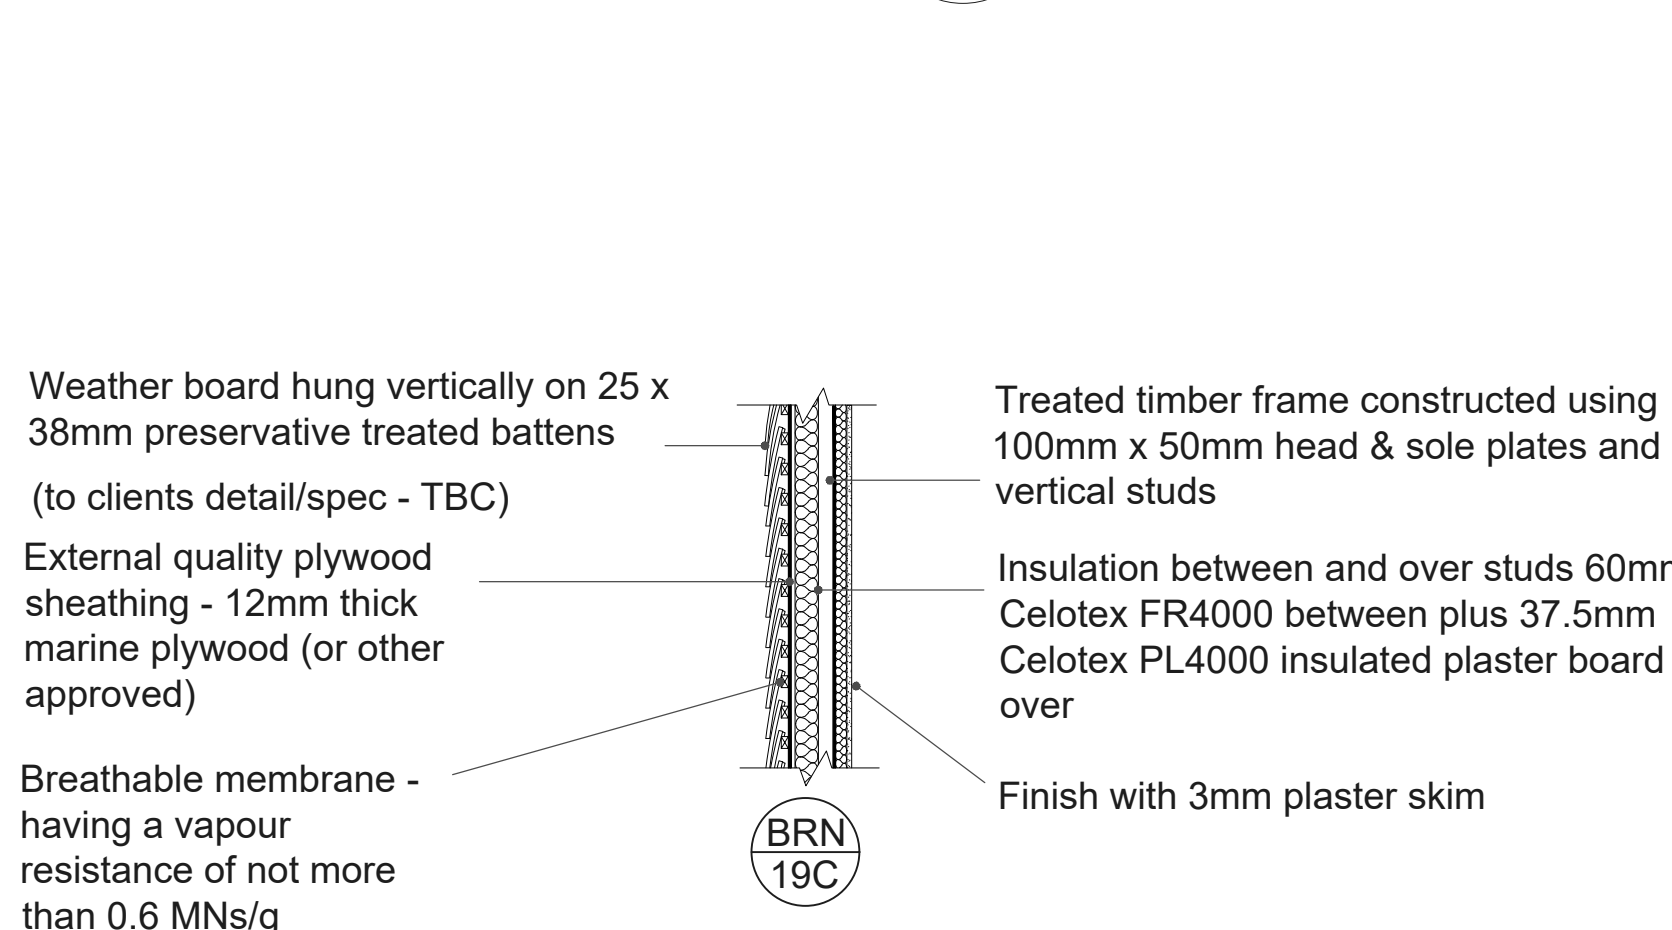
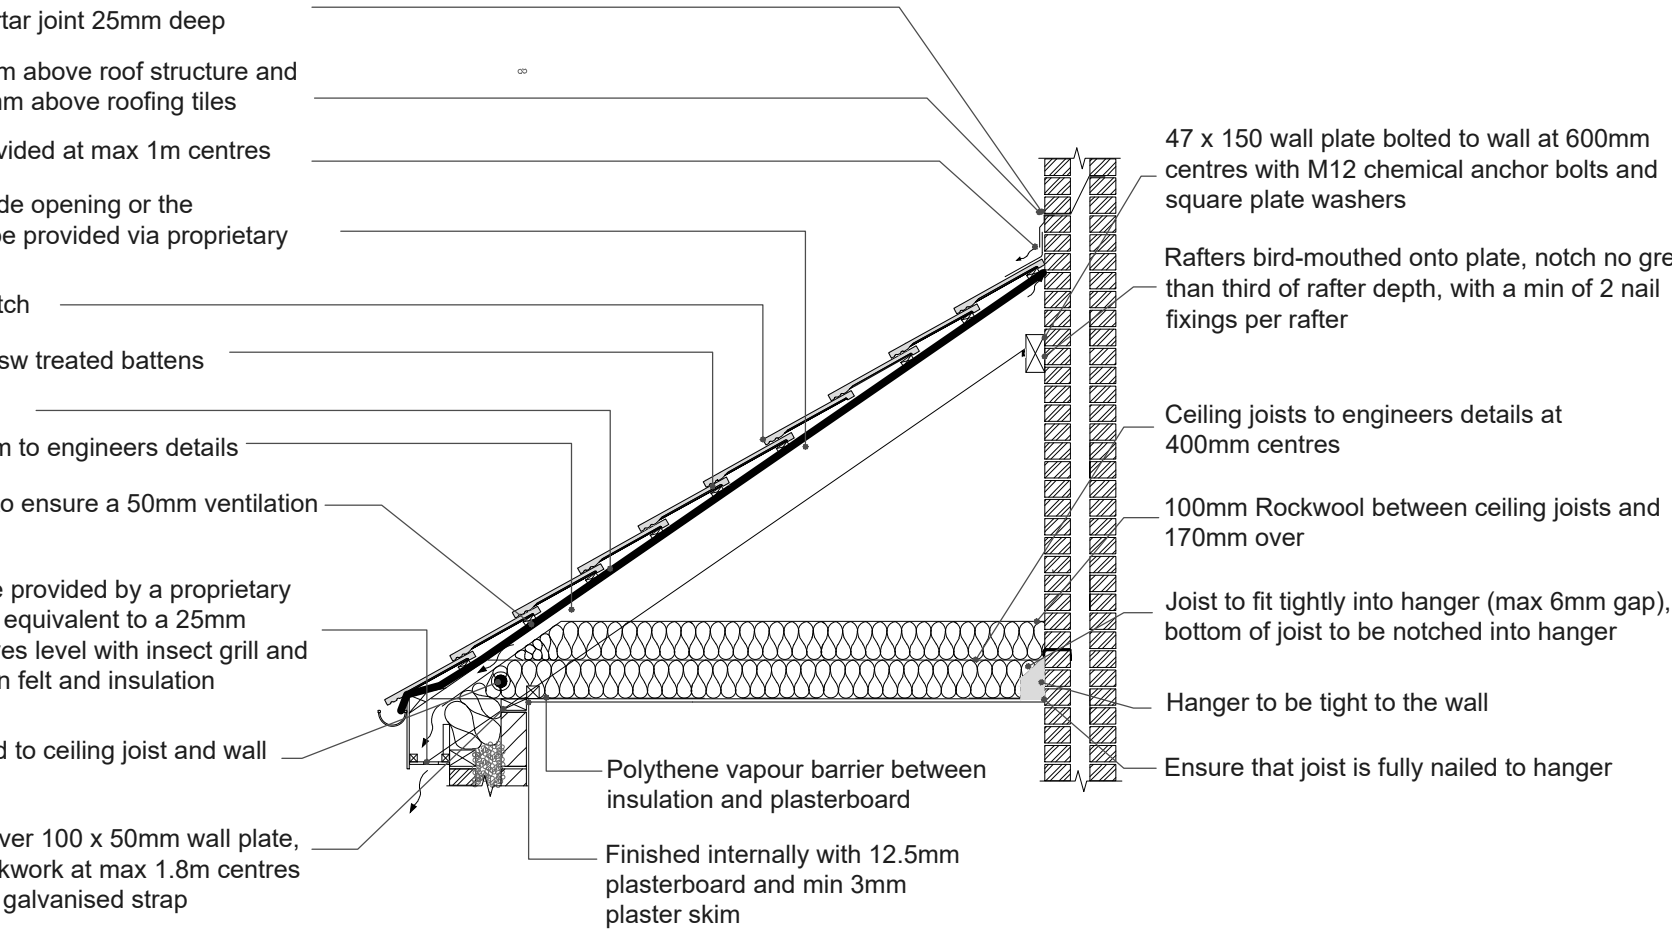
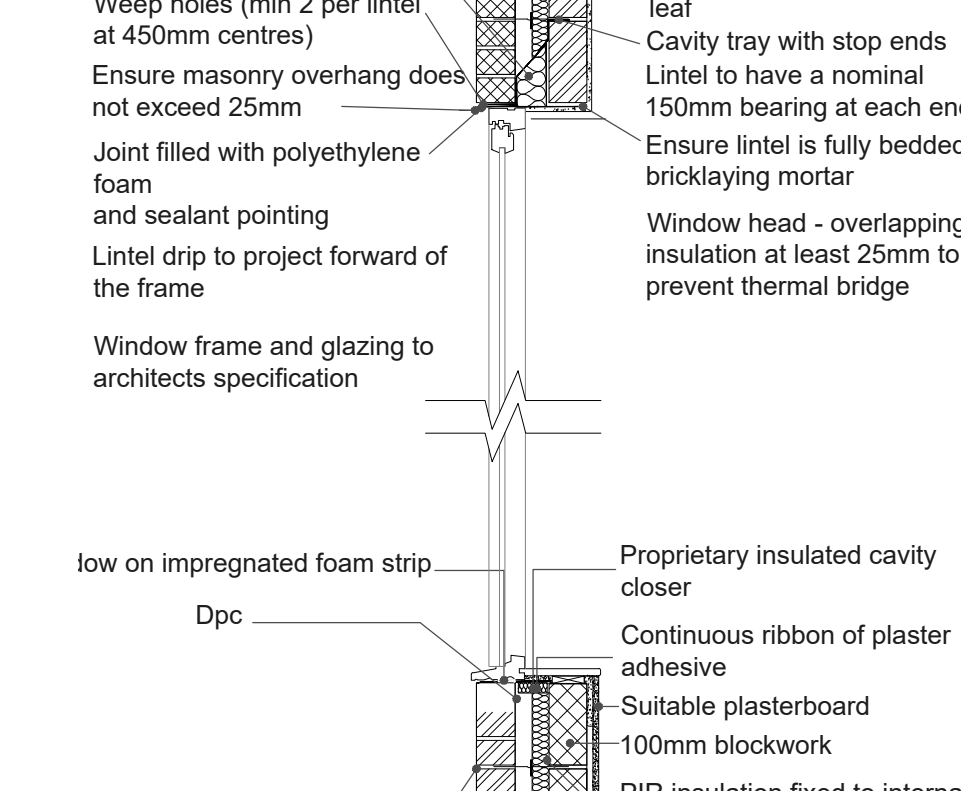
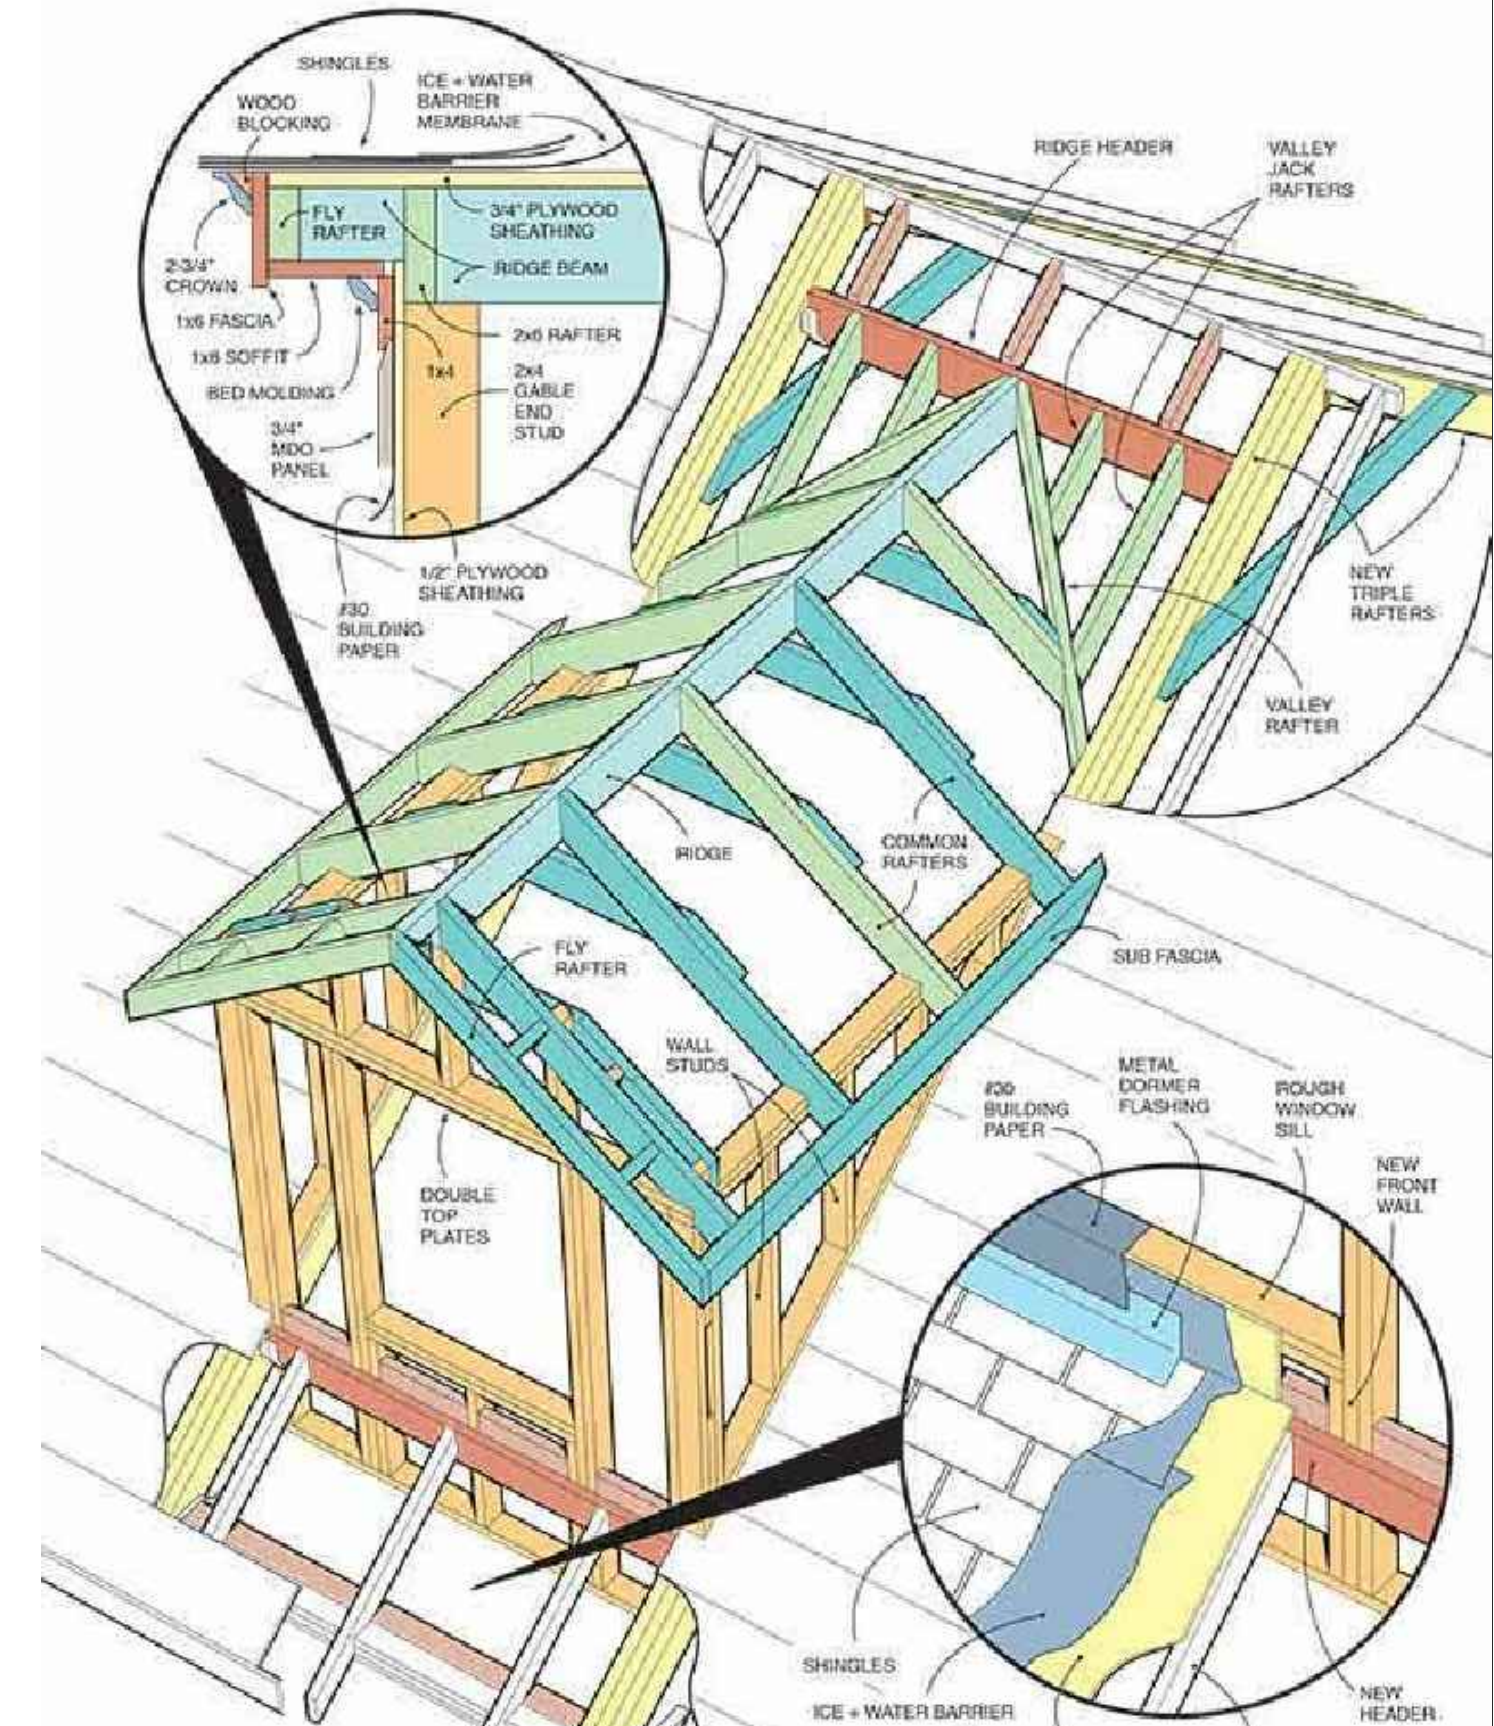
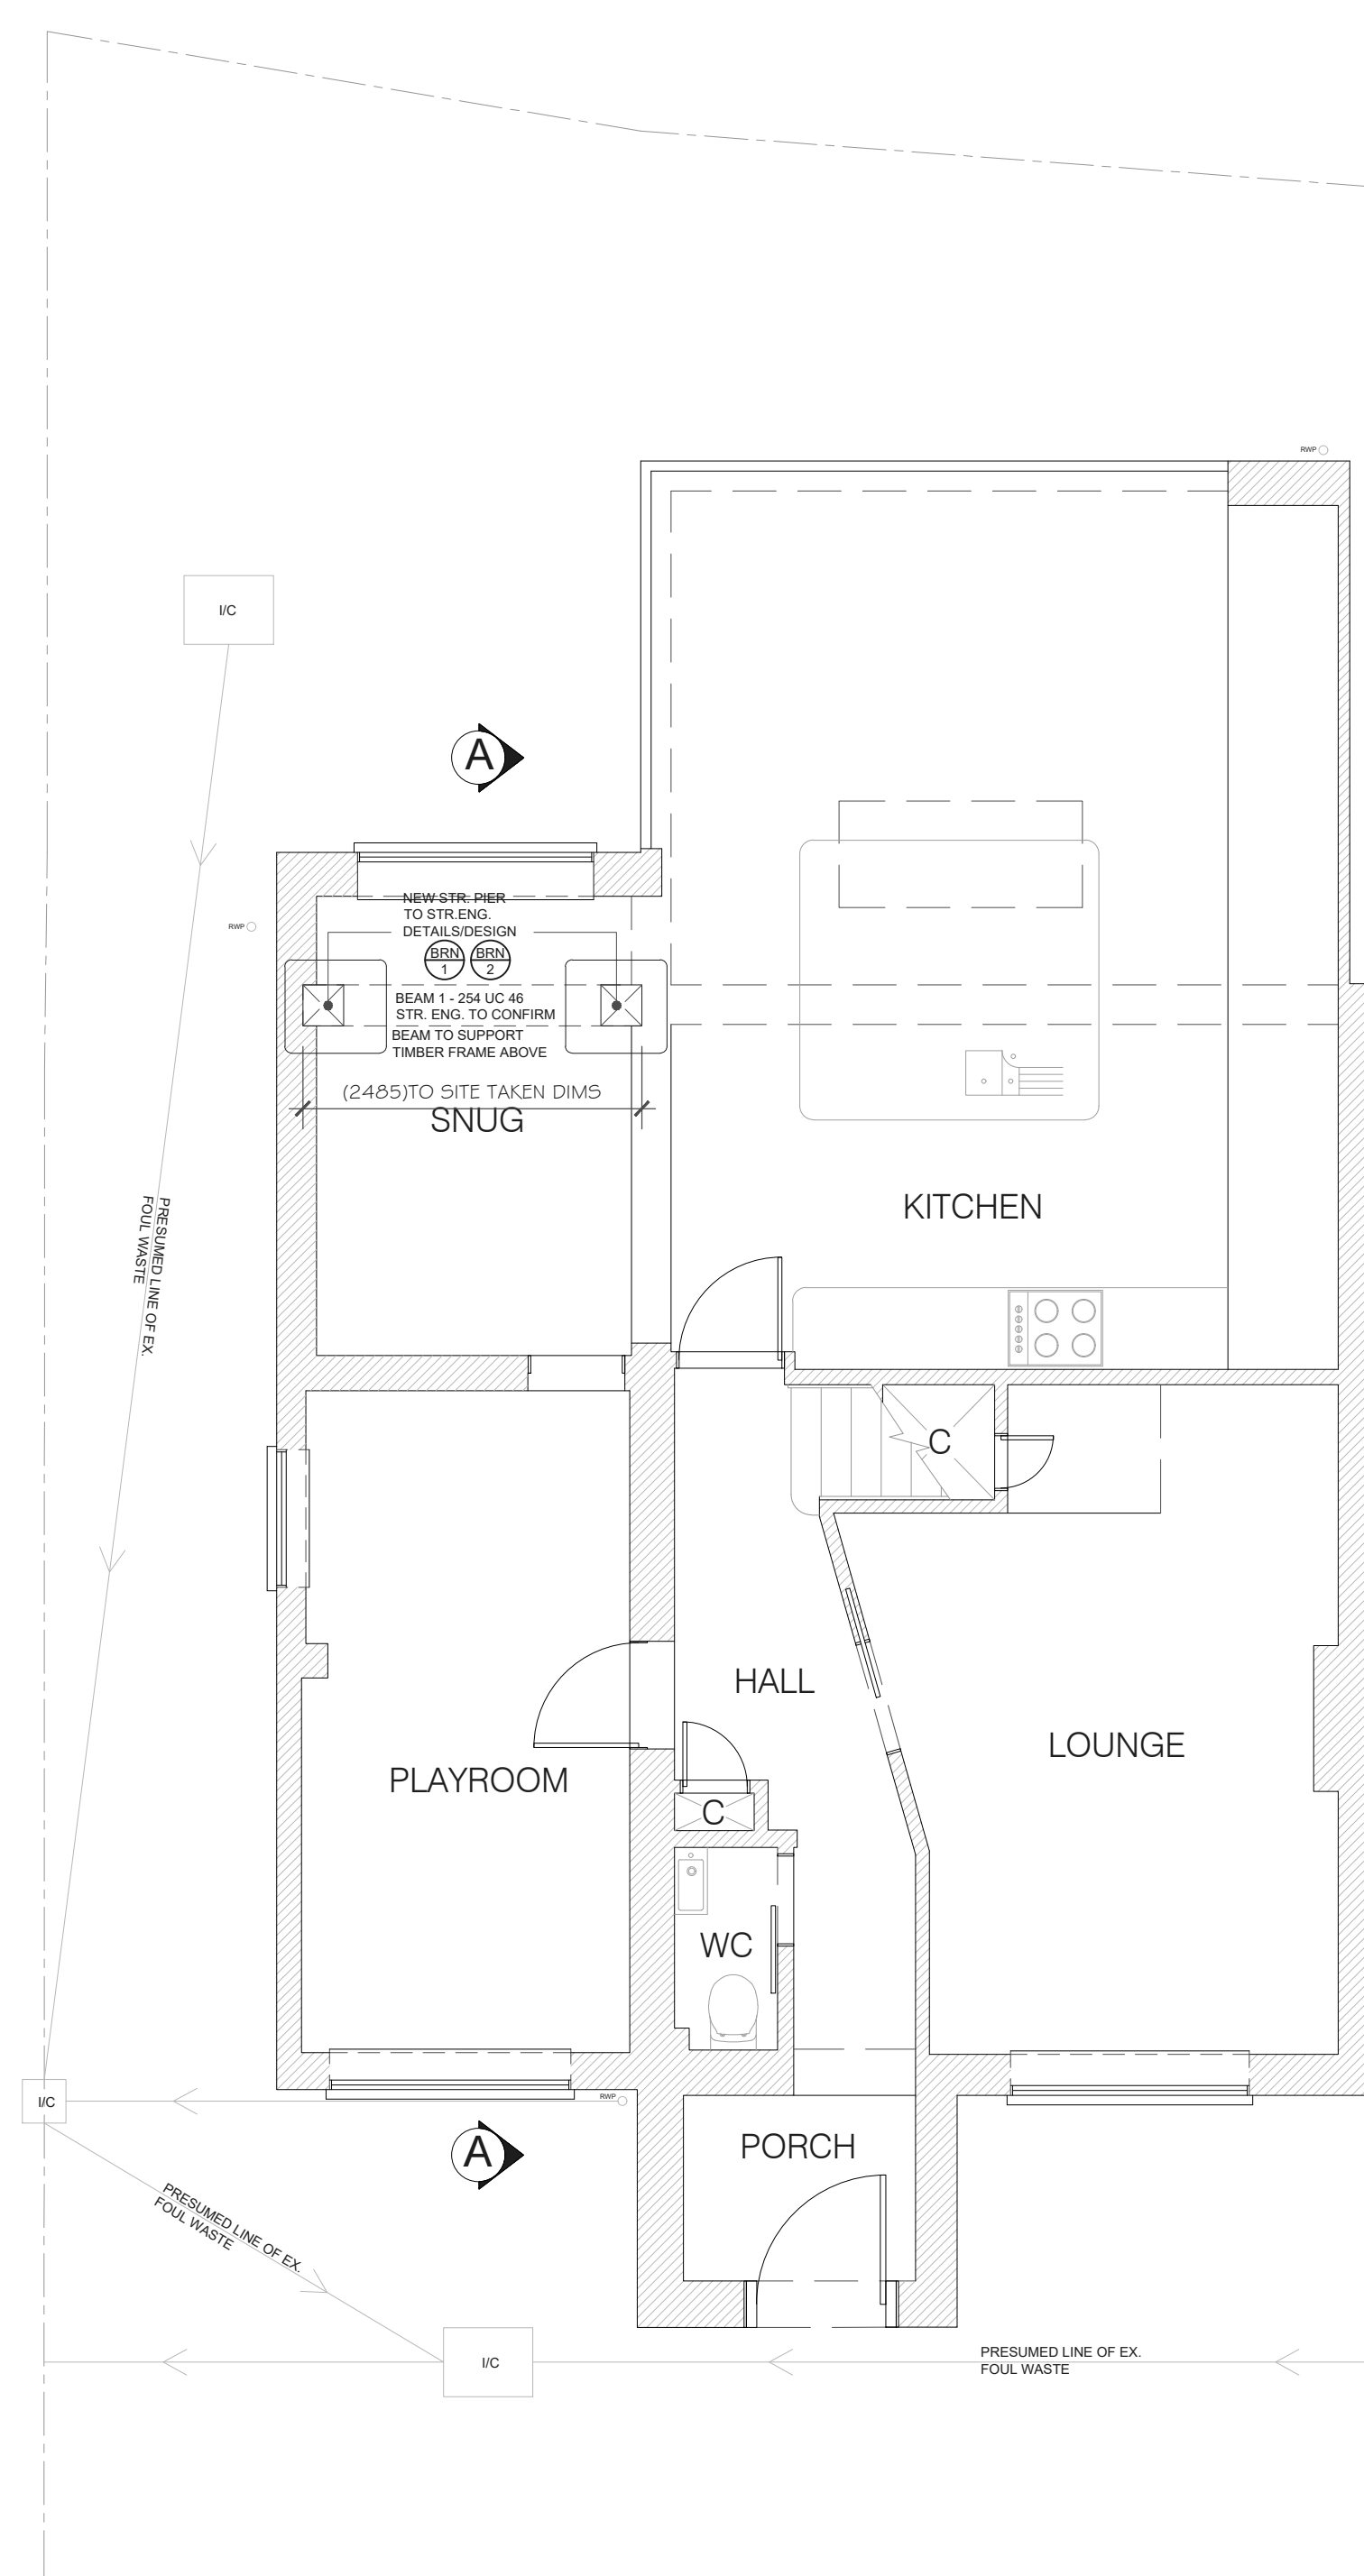
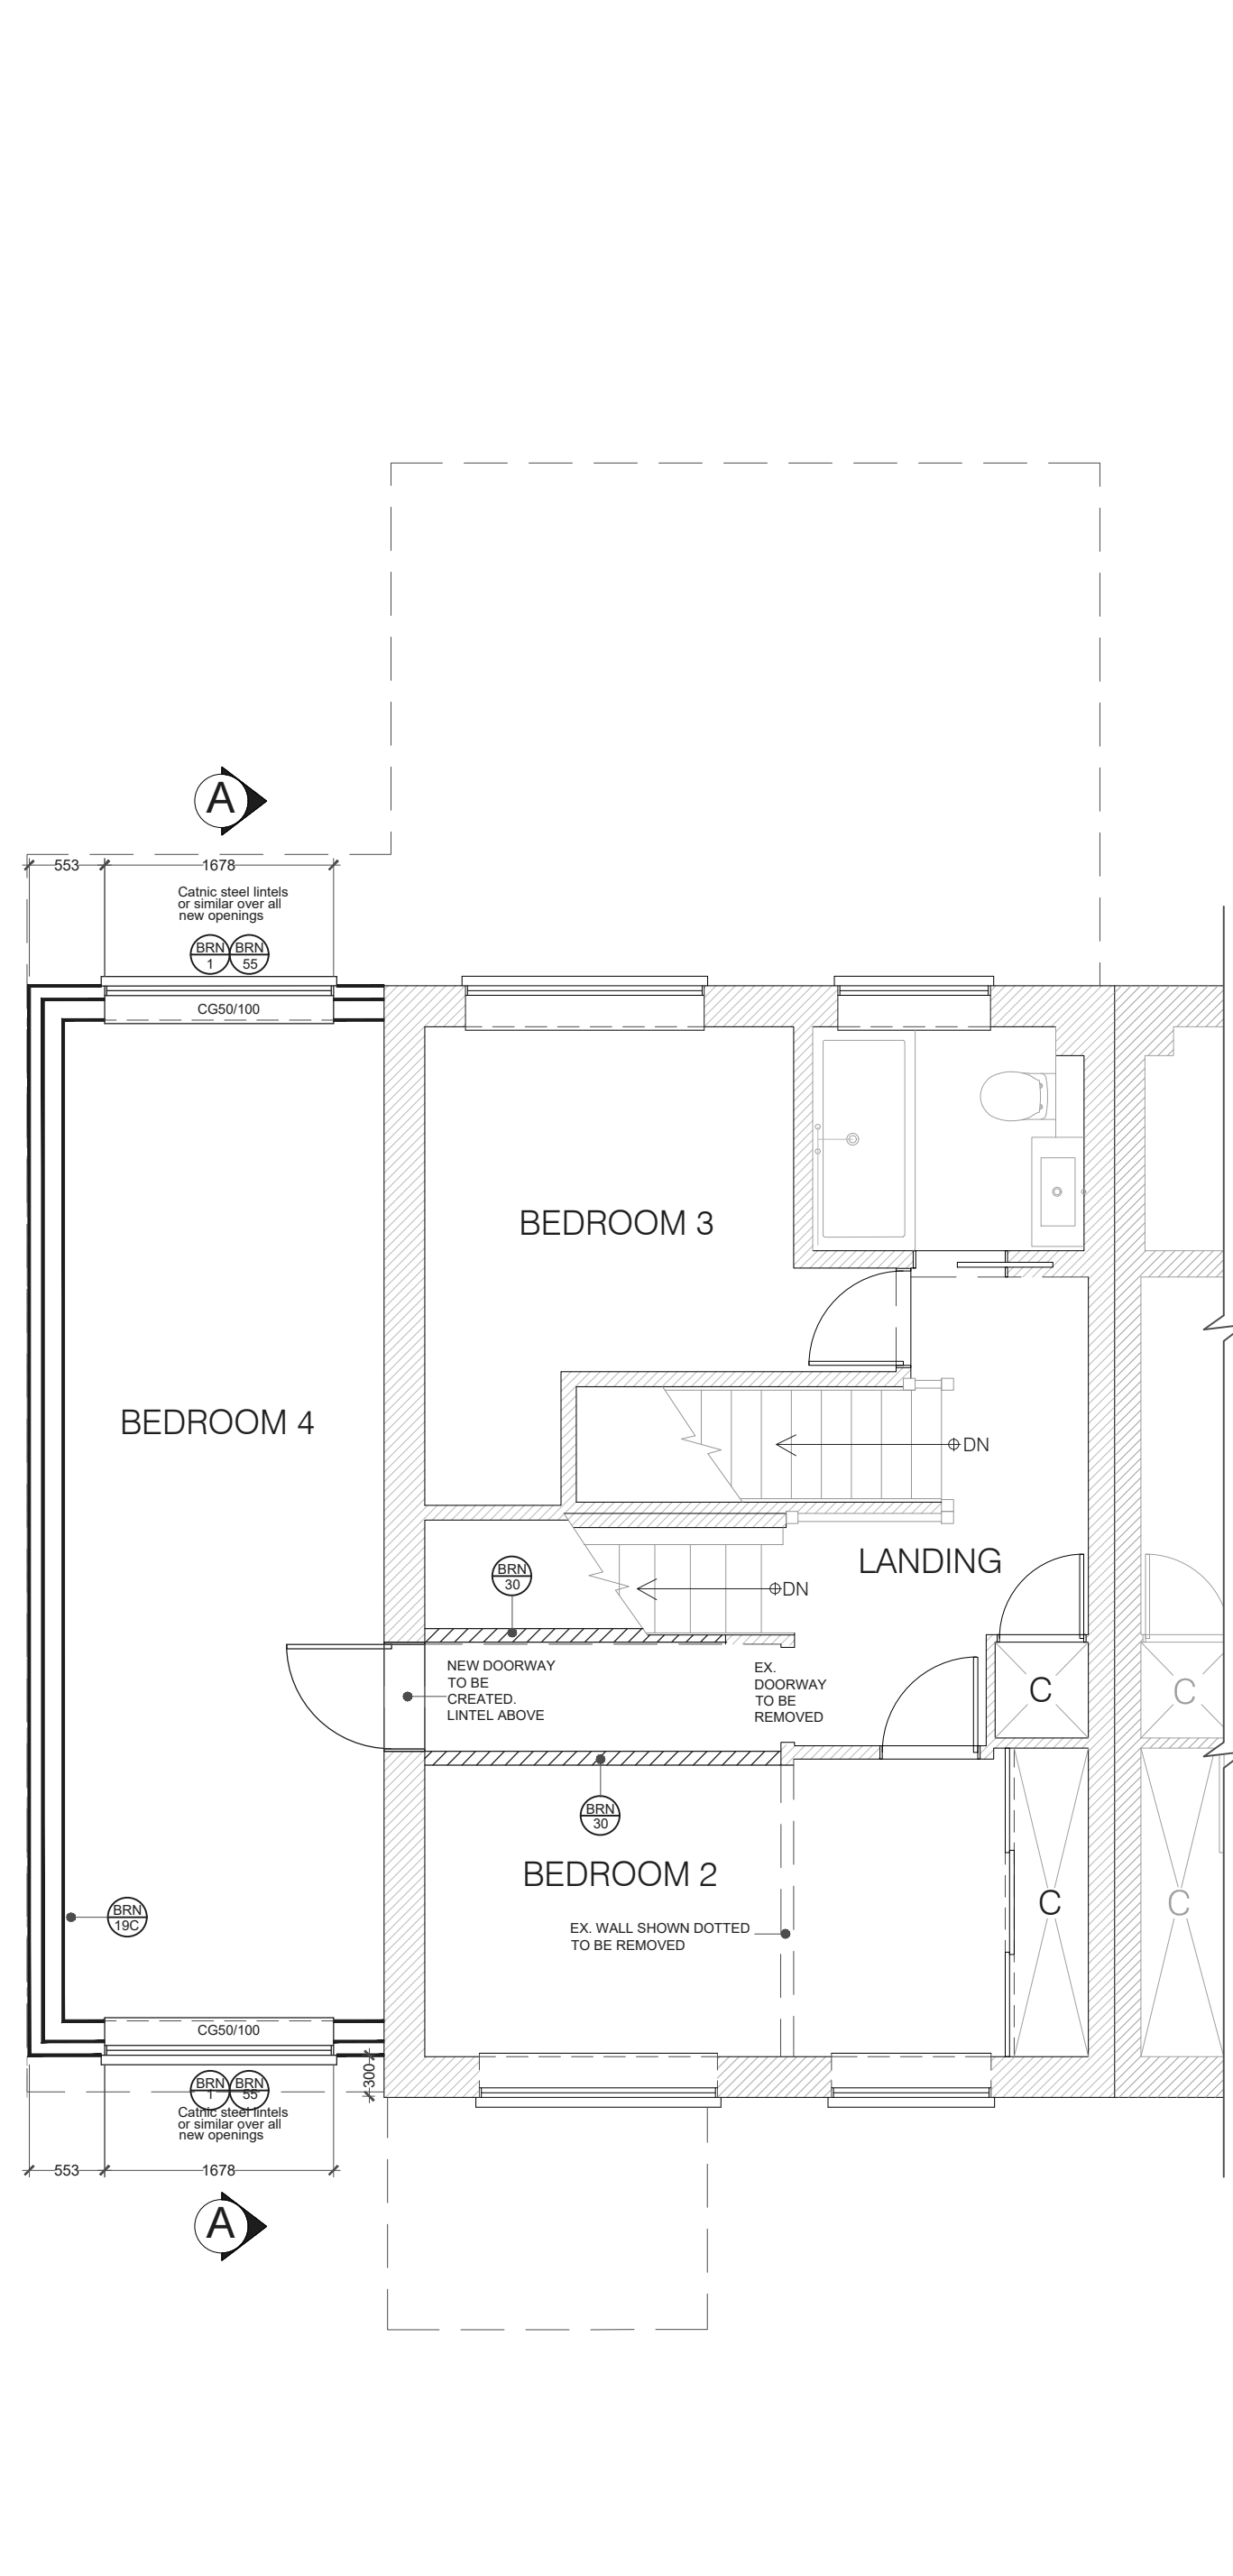
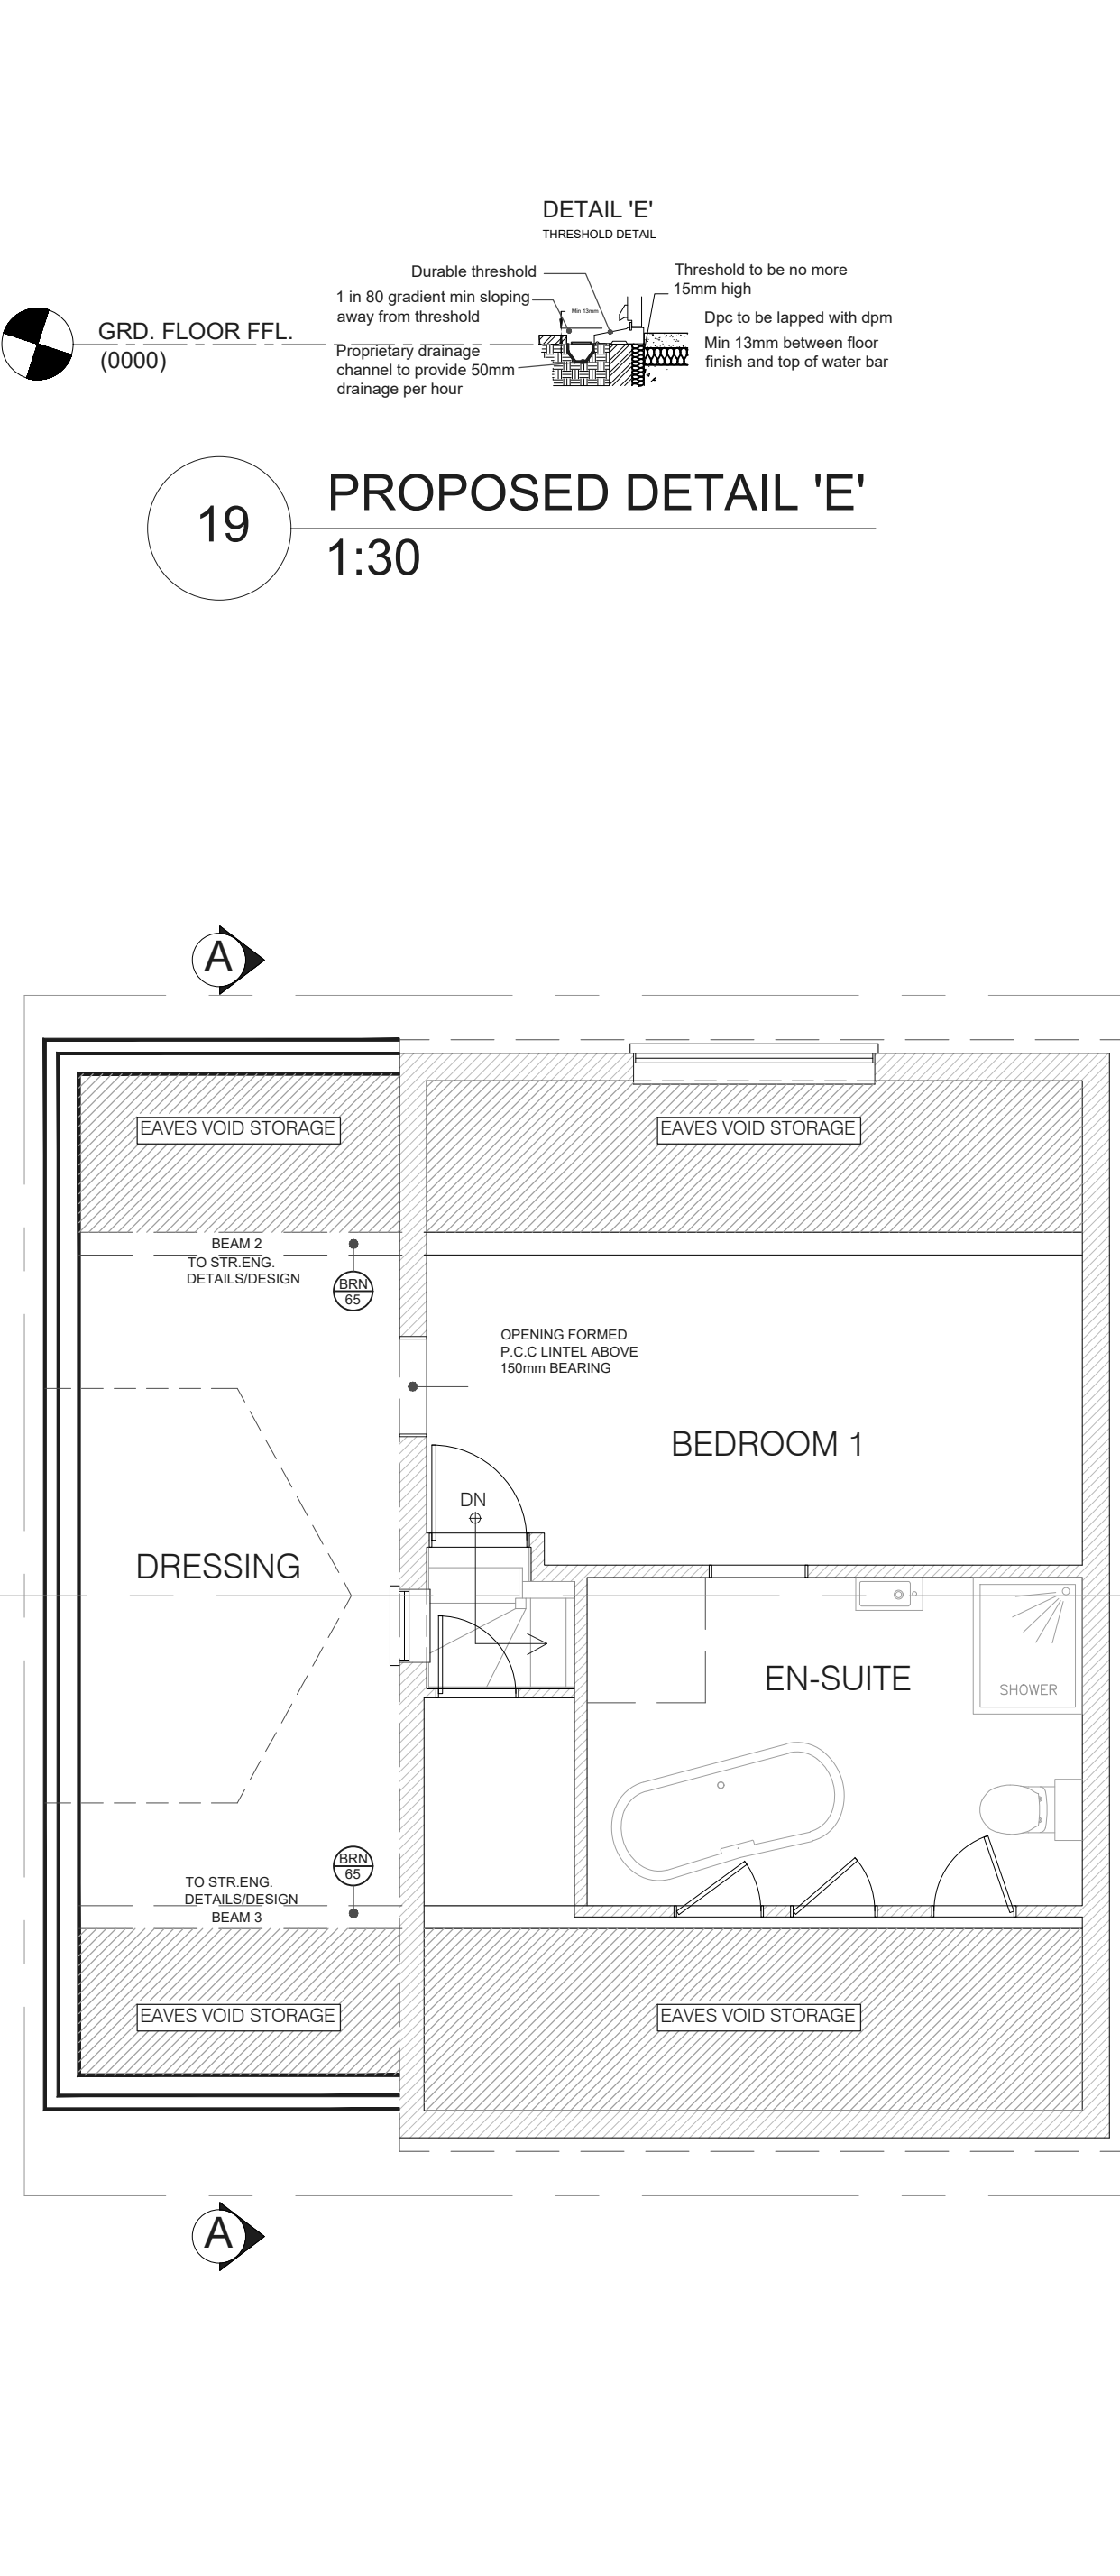
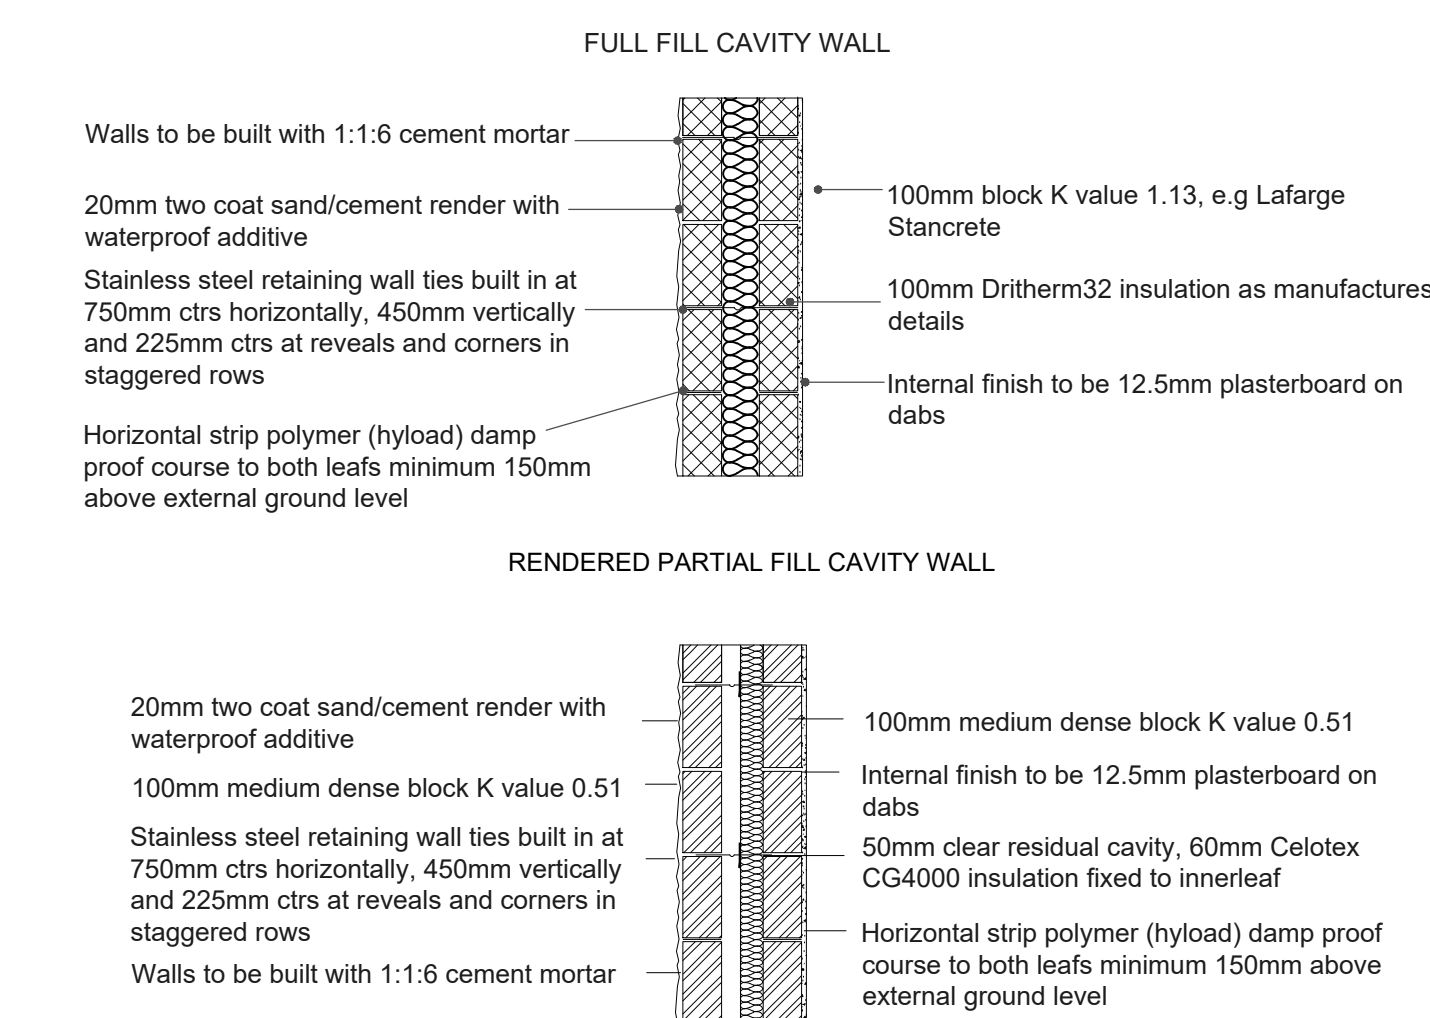
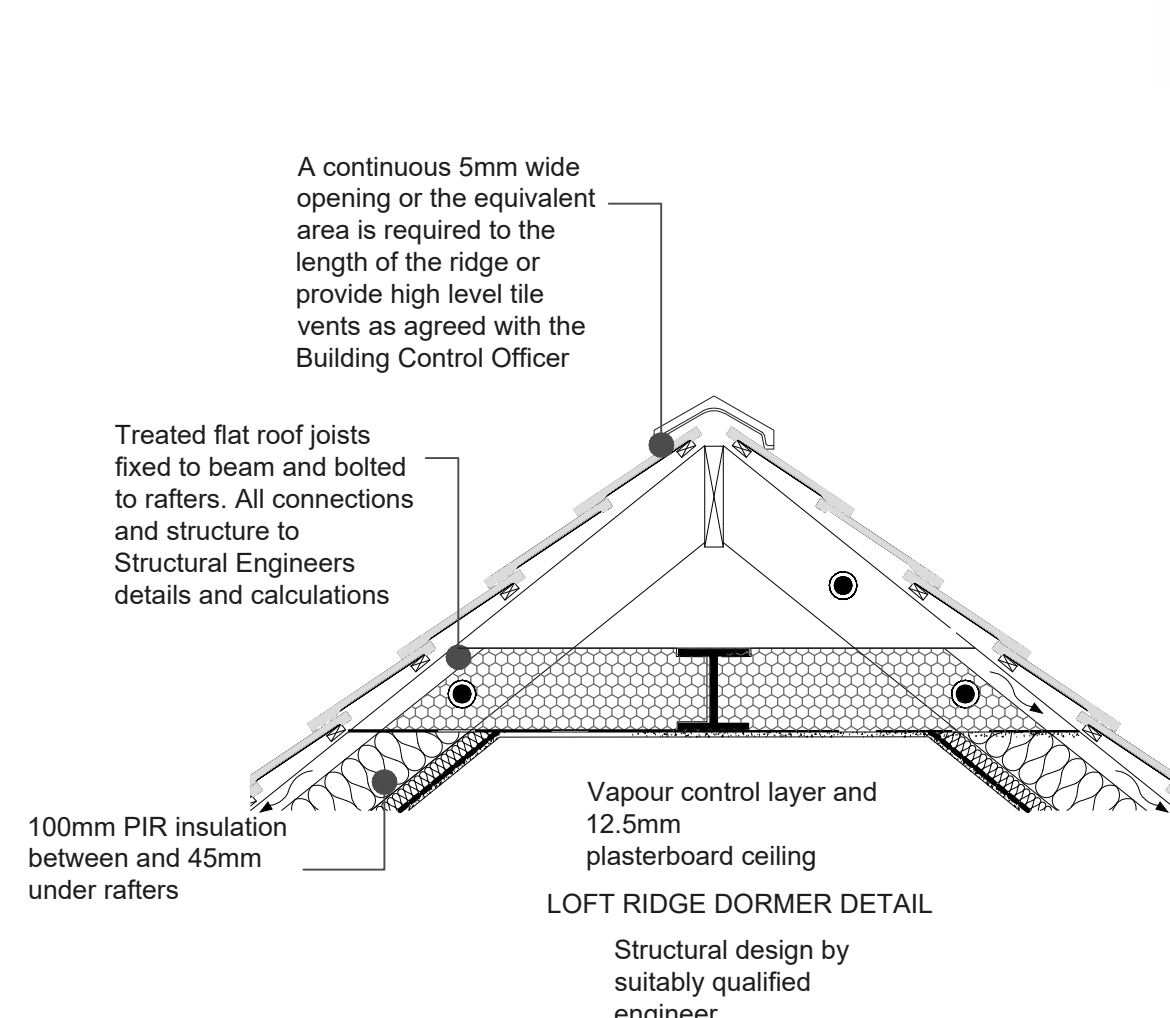


1 EXISTING SIDE ELEVATION
1:1002 EXISTING FRONT ELEVATION
1:1003 EXISTING SIDE ELEVATION
1:1004 EXISTING REAR ELEVATION
1:1005 EXISTING ROOF PLAN
1:1006 EXISTING GRD FLOOR PLAN
1:1007 EXISTING FIRST FLOOR PLAN
1:1008 EXISTING SECOND FLOOR PLAN
1:1009 PROPOSED SIDE ELEVATION
1:10010 PROPOSED FRONT ELEVATION
1:10011 PROPOSED SIDE ELEVATION
1:10012 PROPOSED REAR ELEVATION
1:10013 PROPOSED ROOF PLAN
1:10014 PROPOSED CONNECTION DETAIL
1:2015 PROPOSED WALL SECTION THRU'
1:2016 PROPOSED MAIN ROOF SECTION
1:3017 PROPOSED DETAIL 'F'
1:3018 PROPOSED DORMER DETAIL
1:2023 PROPOSED GRD FLOOR PLAN
1:5024 PROPOSED FIRST FLOOR PLAN
1:5025 PROPOSED SECOND FLOOR PLAN
1:5020 PROPOSED WALL SECTION
1:2021 PROPOSED RIDGE DETAIL
1:2022 PROPOSED FOUNDATION DETAIL
1:20


NOTE:
DRAWING:WARTON_01A TO BE USED IN
CONJUNCTION WITH ASSOCIATED BUILDING
REGULATIONS NOTES WARTON /BRN.
DIRECTIONAL NORTH ARROW SHOWN ON BLOCK
& LOCATION PLANS WARTON /BLP.

DETAILS AND DIMENSIONS OF ALL LEVELS OF PROPOSED
PLANS TO BE CHECKED ON SITE BY APPOINTED
CONTRACTOR PRIOR TO ANY
COMMENCEMENT/ORDERING OF MATERIALS OF WORK,
ANY QUERIES, VARIATIONS OR DISCREPANCIES
DIRECTED TO CLIENT - DM DESIGNS ACCEPTS NO
RESPONSIBILITY IN ANY PART ON DRAWINGS UNLESS
OTHERWISE AGREED PRIOR.

BRN 1 DENOTES ATTACHED BUILDING REGULATION NOTES
1 DENOTES ITEM No.

MODIFICATIONS ISSUE:

SIDE EXTENSION ABOVE EX. GARAGE.
FRONT ELEVATION INCREASE.
CLADDING TO ELEAVATIONS
MR D WARTON,
38 GRANADA CLOSE, WATERLOOVILLE,
HAMPSHIRE, PO8 9AU

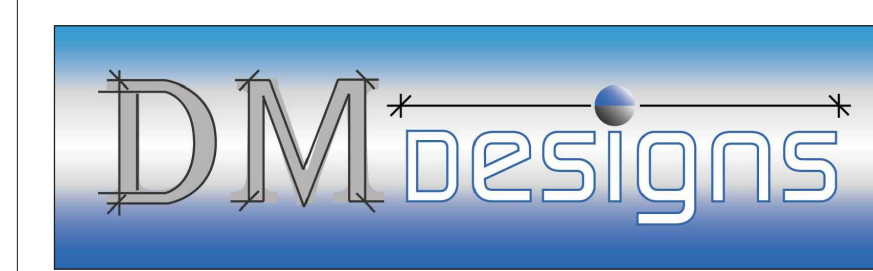

DRAWING NO: WARTON 01A 1 OF 1
SCALE: VARIES:
DATE: 11.08.2019
REVISION: A A0