

ANDREW & ANDREW SOLICITORS - 2A Tower Street
in association with 51 High Street, Emsworth

NOTES:


Dimensions to be checked on site before commencing work.
Any discrepancies shall be reported to the architect immediately.

Do not scale from these drawings except for planning purposes.

Use figured dimensions only.

Where applicable this drawing is to be read in conjunction with other consultants' drawings.

All drawings to be read in conjunction with specification and all other drawings including structural engineer and mechanical and electrical drawings / specification

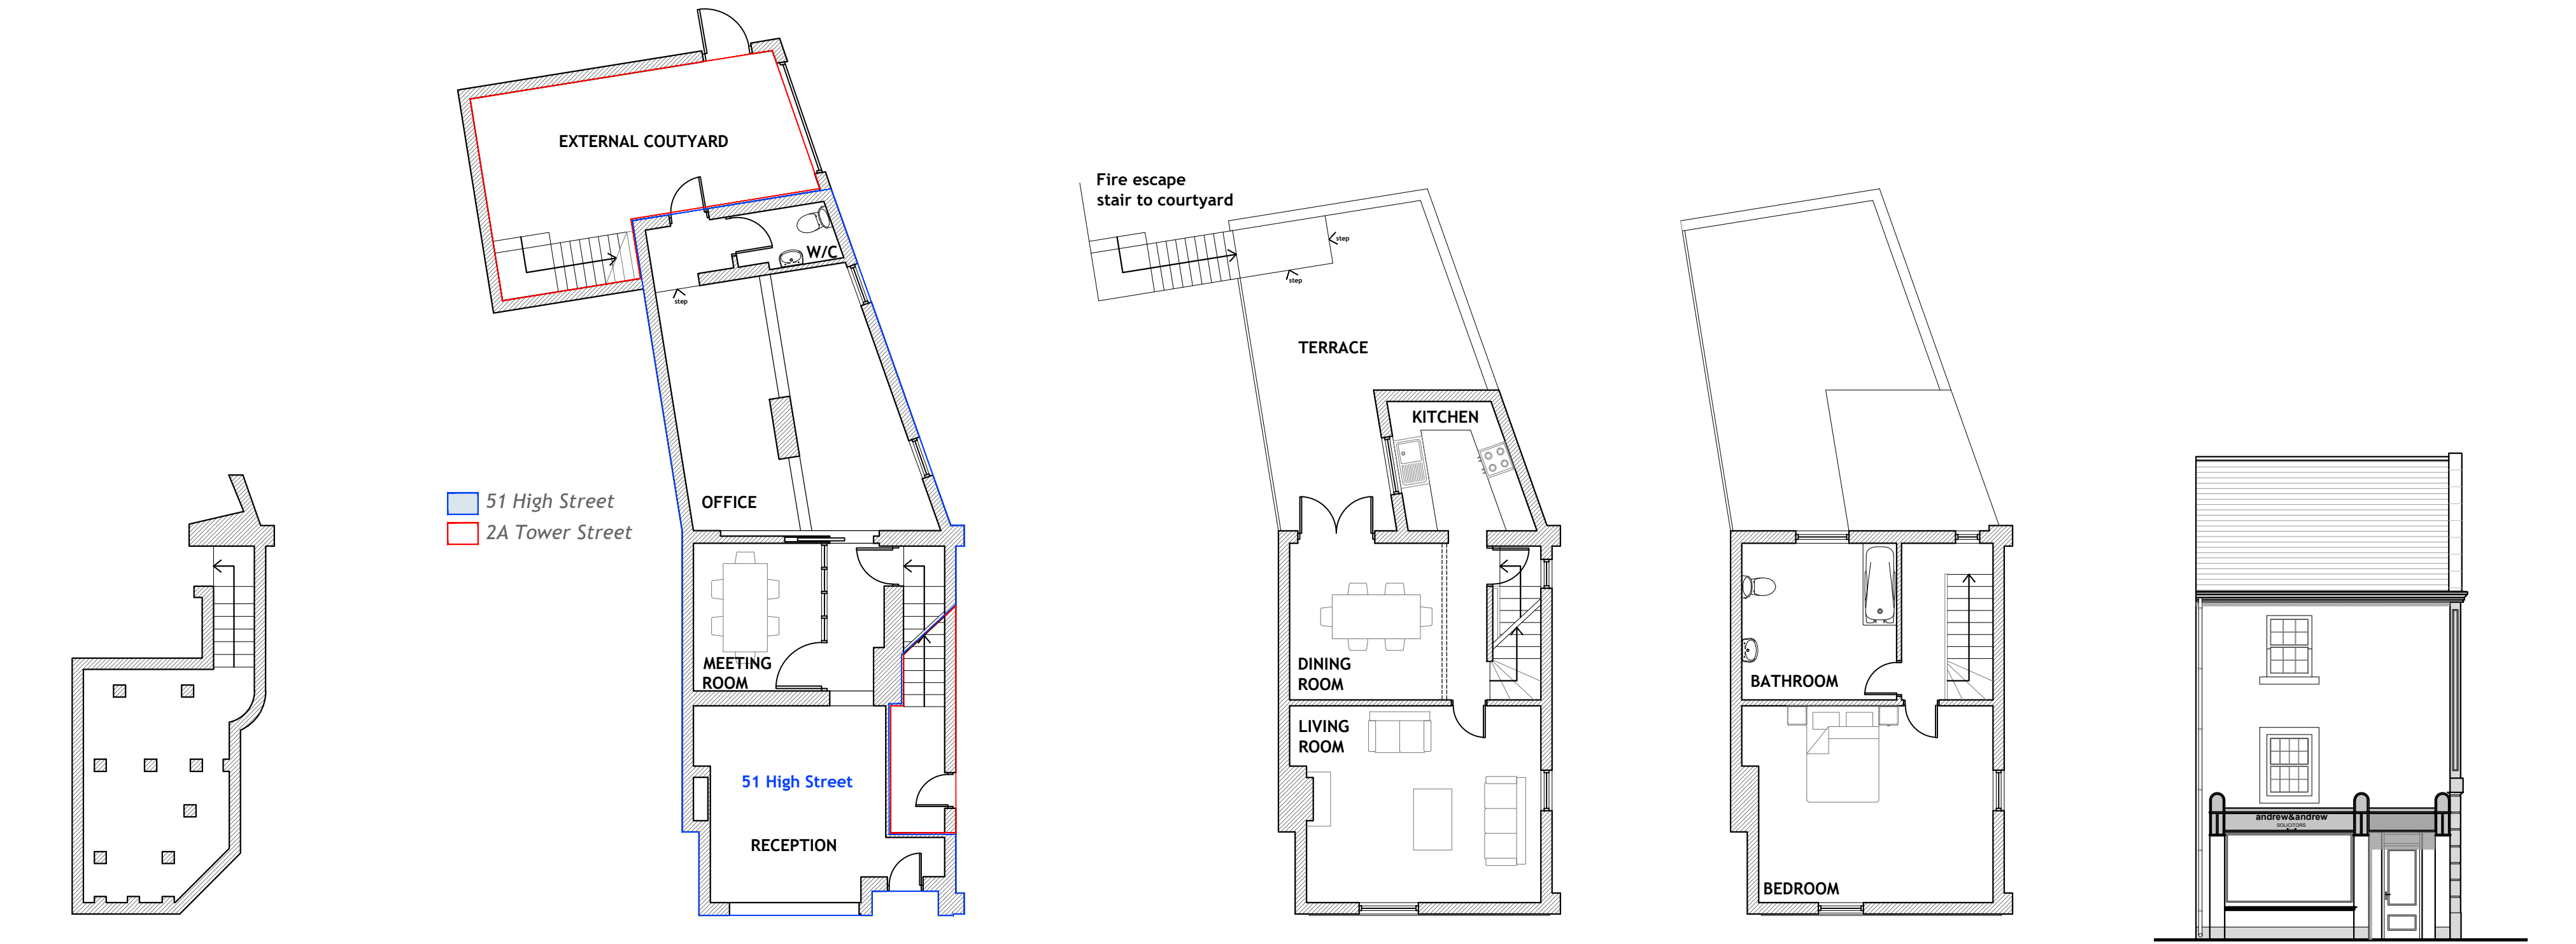



BASEMENT FLOOR PLAN
1:100 EXISTING (51 High Street)

GROUND FLOOR PLAN
1:100 EXISTING (51 High Street & Entrance to 2A Tower Street)


FIRST FLOOR PLAN
1:100 EXISTING

SECOND FLOOR PLAN
1:100 EXISTING


NORTH WEST ELEVATION (FRONT)
1:100 EXISTING

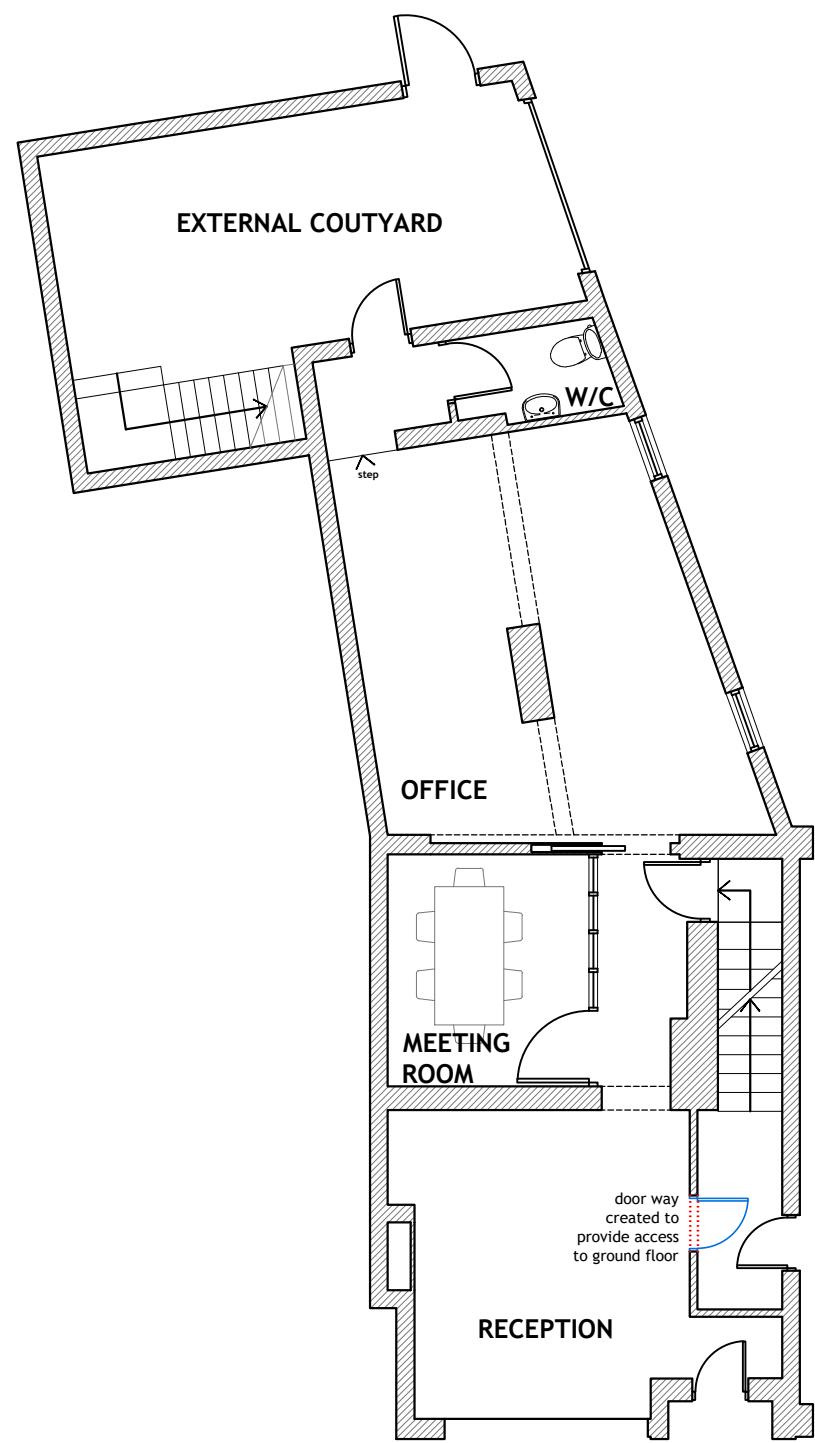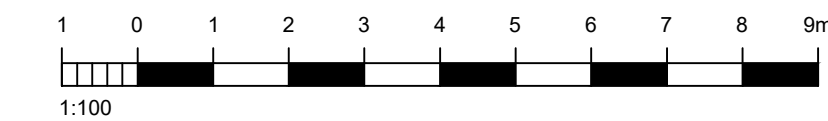


GROUND FLOOR PLAN
1:100 PROPOSED

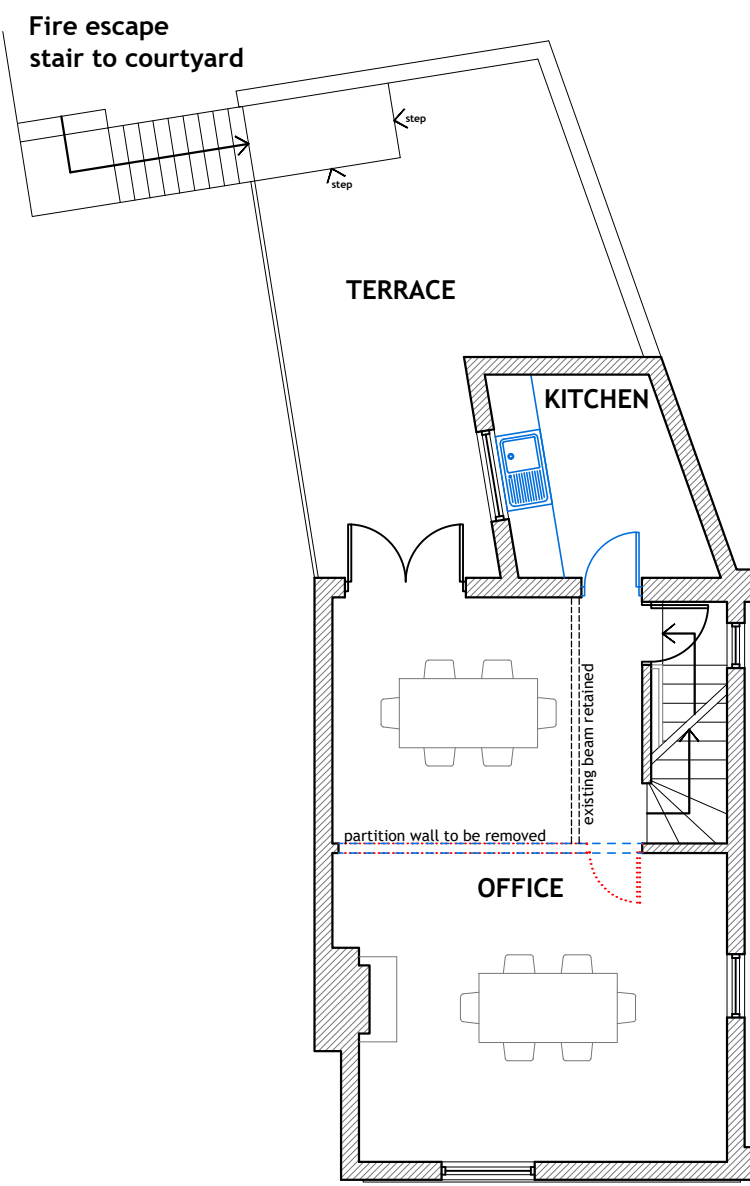

FIRST FLOOR PLAN
1:100 PROPOSED

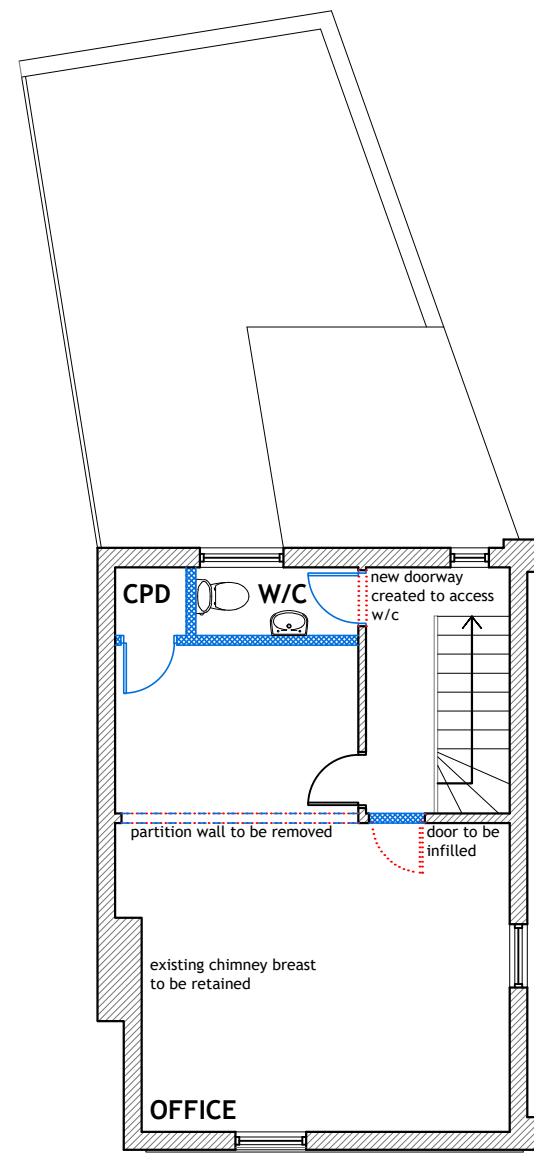



SECOND FLOOR PLAN
1:100 PROPOSED

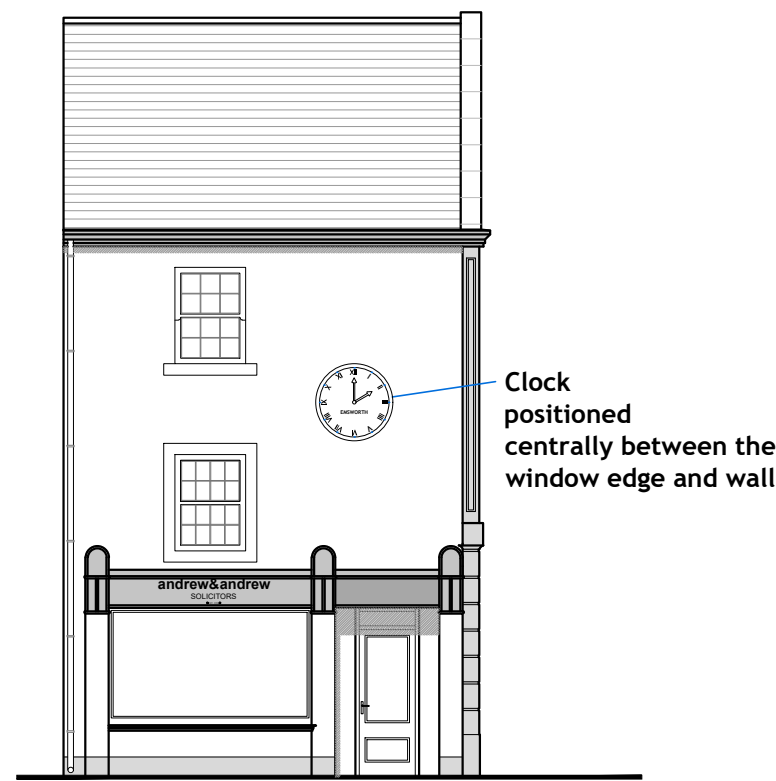


NORTH WEST ELEVATION (FRONT)
1:100 PROPOSED



LOCATION PLAN
1:1250
Ordnance Survey (c) Crown Copyright 2020. All rights reserved.
Licence number 100022432

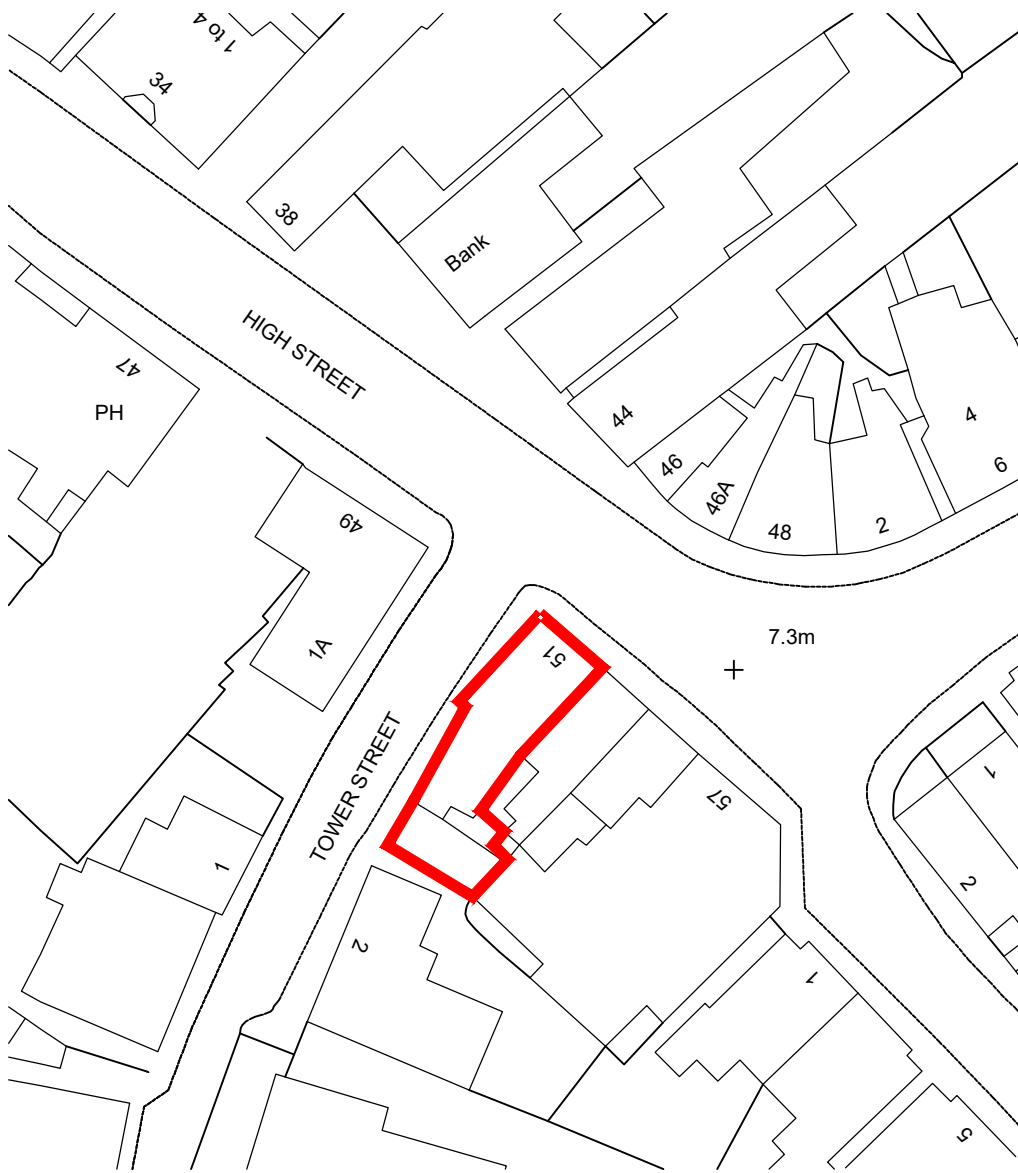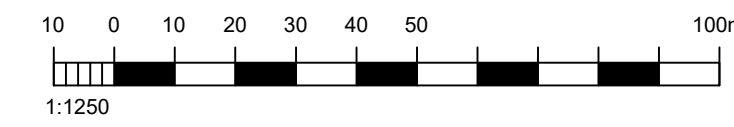

BLOCK PLAN
1:500
Ordnance Survey (c) Crown Copyright 2020. All rights reserved.
Licence number 100022432

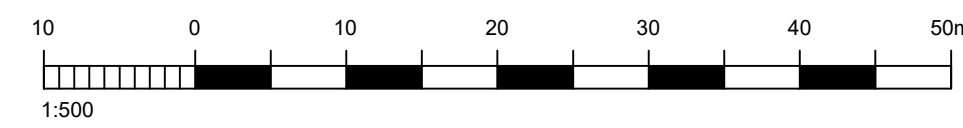

B	03/09	Notes added and first floor beam shown following planning request	NW
A	18/06	Clock is repositioned following client instruction	NW
REV	DATE	AMENDMENT	DRAWN

hd architects
www.hdarchitects.co.uk
mail@hdarchitects.co.uk

Helver Davies Architects Ltd
1 The Old Flour Mill,
Emsworth, PO10 7BT
01243 370 715

PROJECT
Andrew & Andrew Solicitors
2A Tower Street
Emsworth
Hampshire
PO10 7AN

DRAWING	SCALE
Plans	1:100 @A1
Elevations	1:50 @A1
Block Plan	1:500 @A1
Location Plan	1:1250 @A1

DATE	June 2020	DRAWN	NW
DRAWING NUMBER	200681-01	REVISION	B