
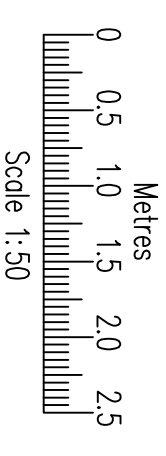


No.41 Stakes Hill Road, Waterloooville, Hampshire.

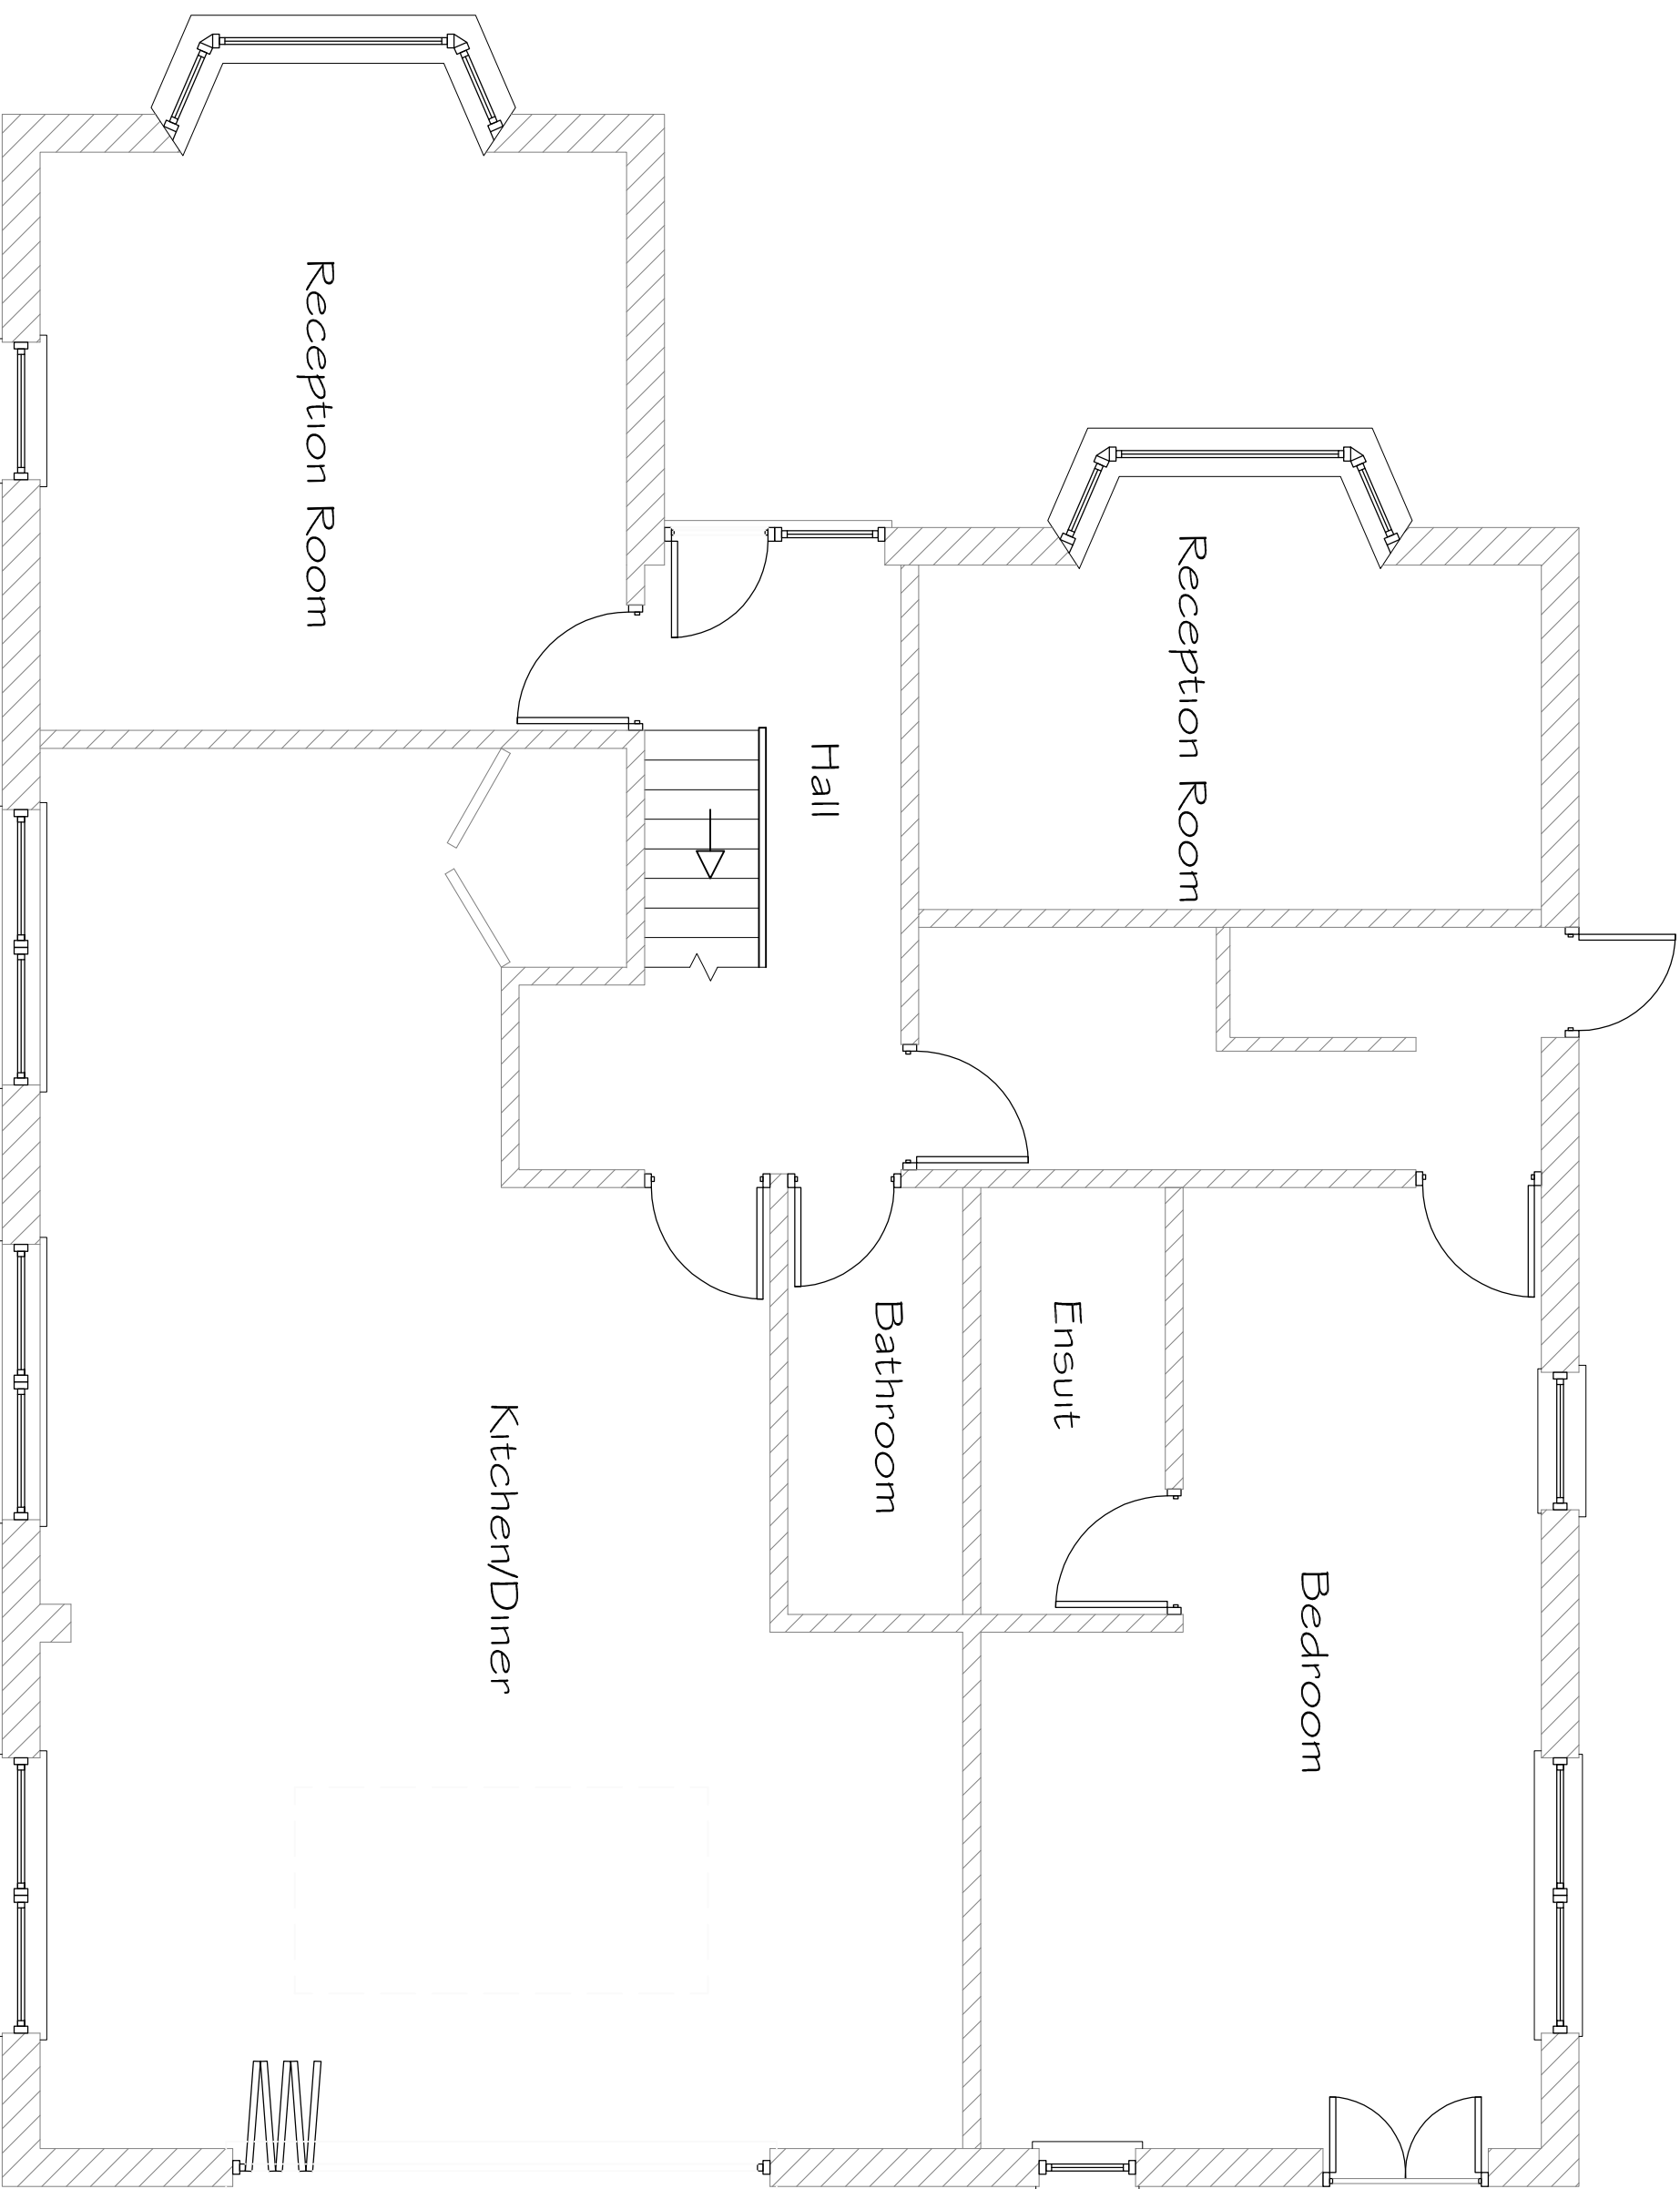

Job Title
**No.41 Stakes Hill Road,
Waterlooville, Hampshire**

Client
Mr & Mrs Moore

Drawing Title
**Building Regulations
GROUND FLOOR PLAN
Proposed**

CAD REF: _____ Scale 1:50

Drawn **LSW** Amended **LSW** Checked ******* Date **July 2020**

Job No. _____ Dwg. No. **204** Rev. _____

Proposed Plans 1:50 @ A3