




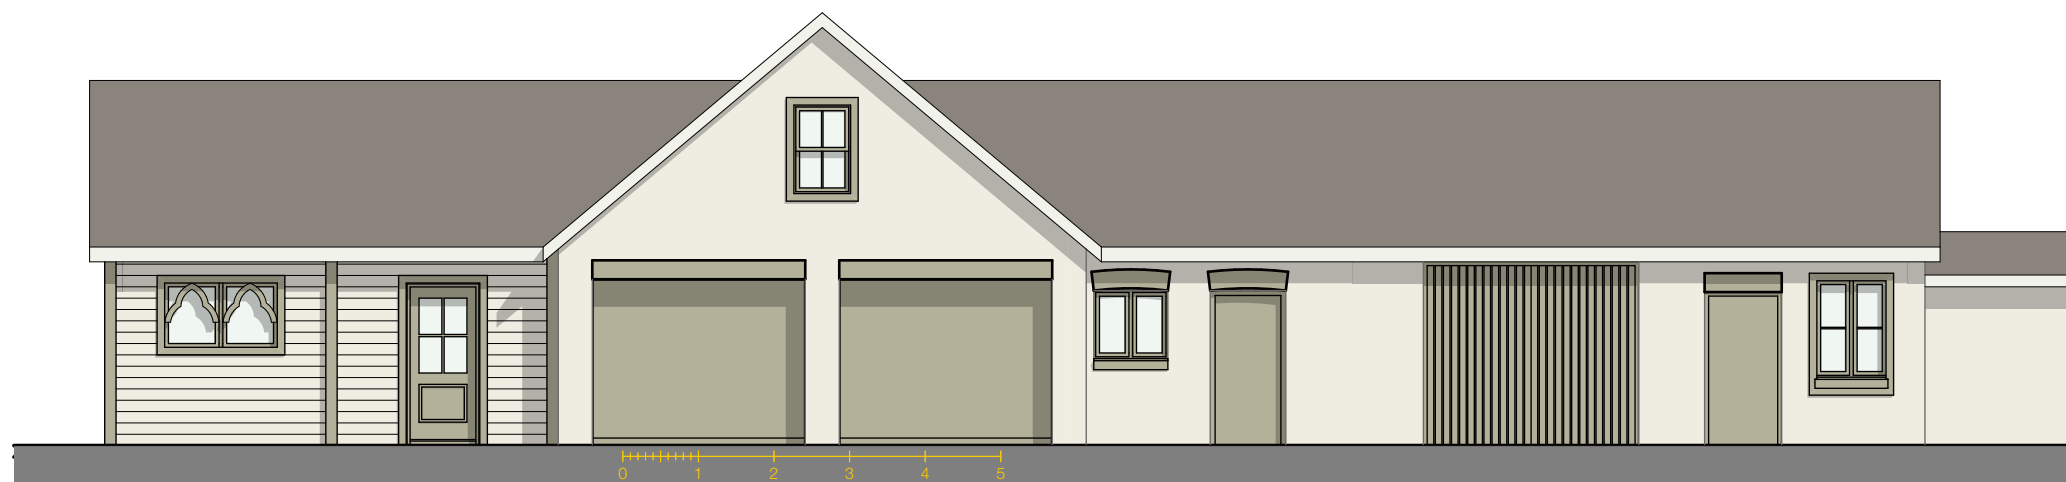


E-04 Proposed East (Front) Elevation 1:100

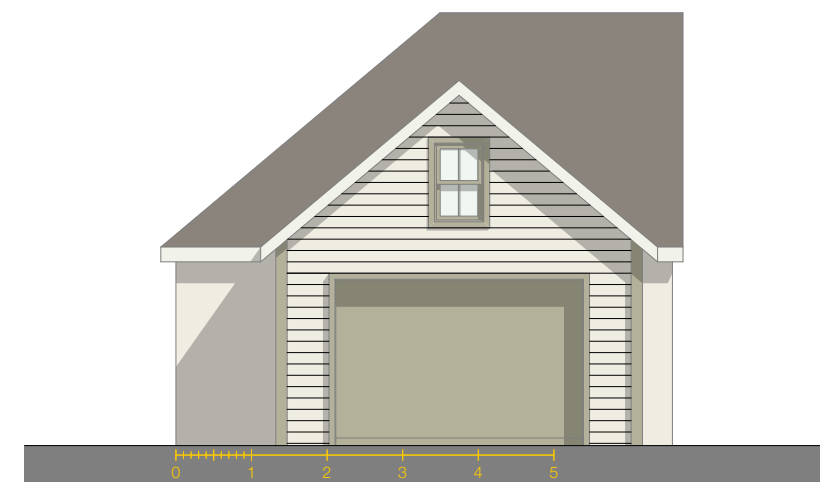


E-01 Proposed South Elevation 1:100

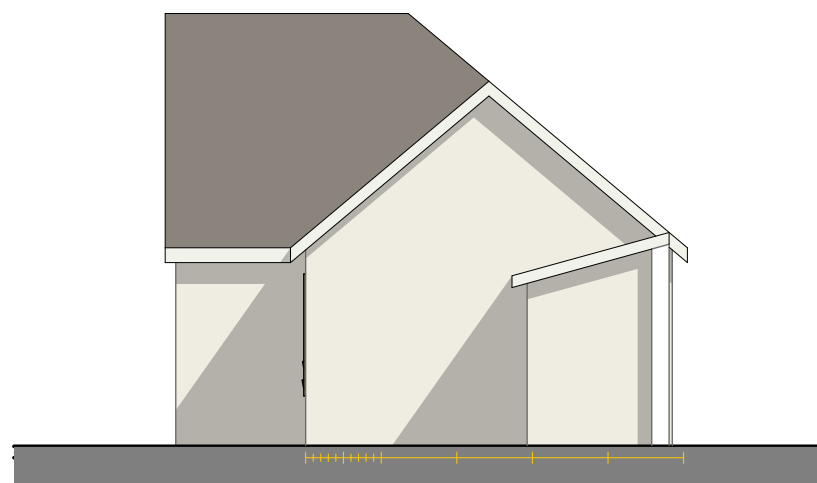

E-03 Proposed North Elevation 1:100

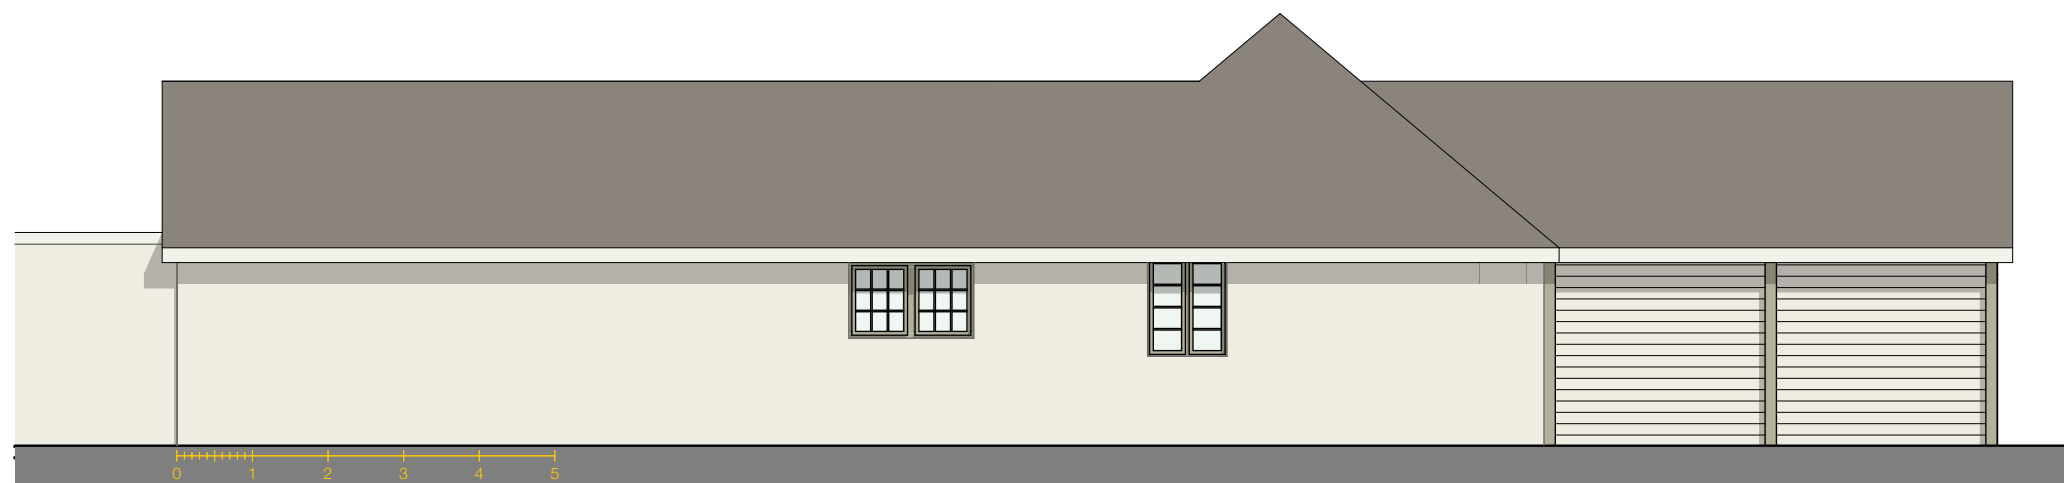

E-02 Proposed West (Rear) Elevation 1:100

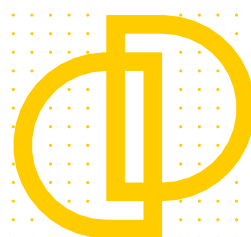

**Downland
Design Ltd.**

Issue Date

Date printed

13/07/2020

For:

Mr Chris Molloy

Proposed Garage
Alterations
Salterns House
Hayling
PO11 9PL

Proposed
Elevations

Scale @ A3

1:100

Drawing:

Proposed Elevations

Drawing Number

project

number

rev

1928 - 03.1