




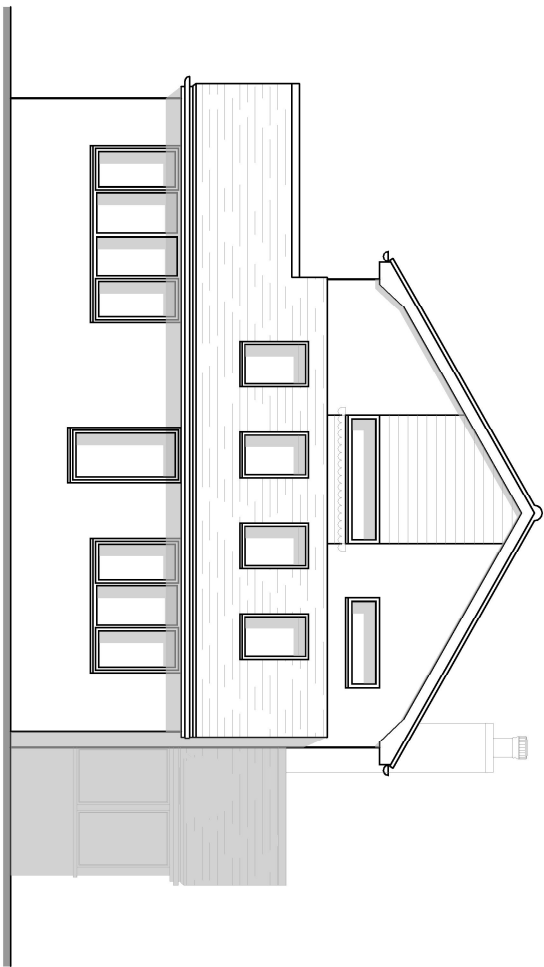


PROPOSED SIDE ELEVATION

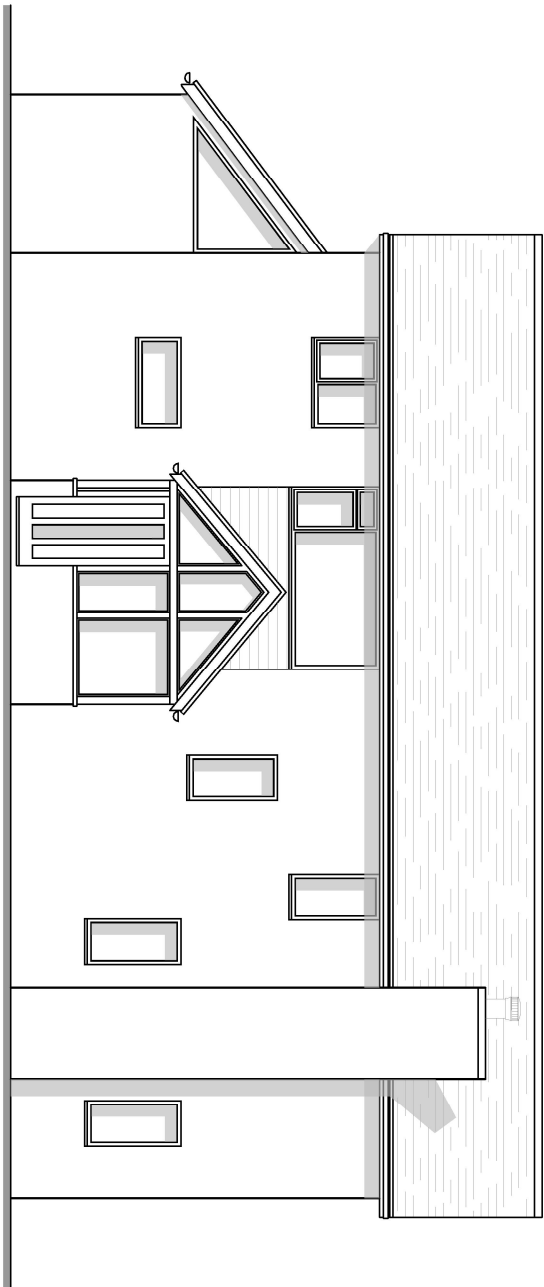


PROPOSED FRONT ELEVATION

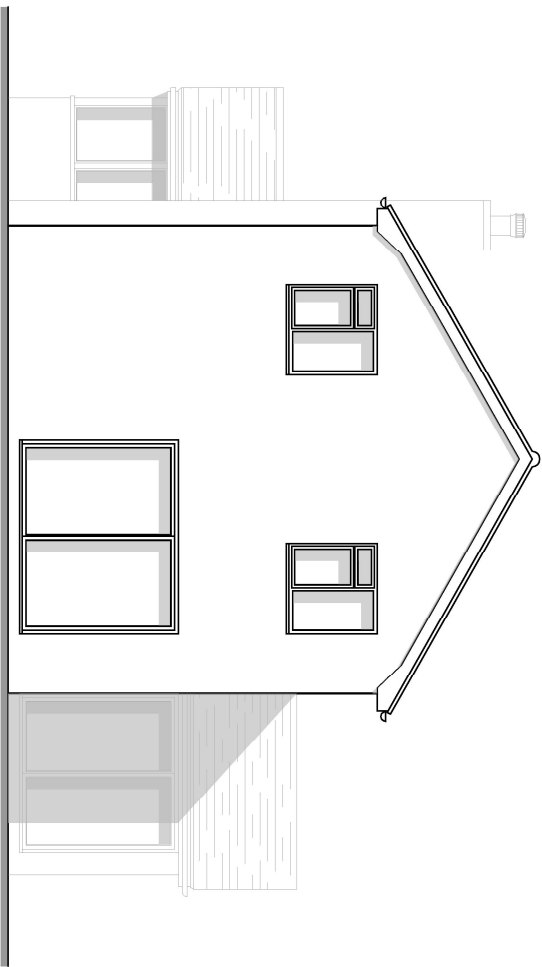

PROPOSED SIDE ELEVATION

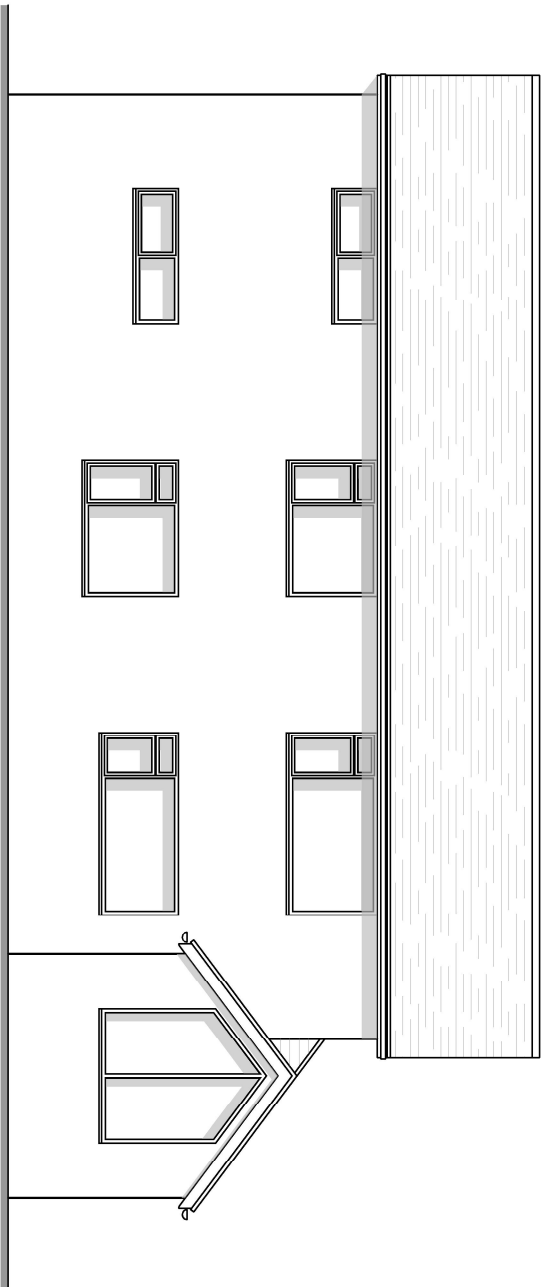

PROPOSED REAR ELEVATION

 

SCALE 1:100

REV	DATE	DESCRIPTION
REVISES TO DRAWING NUMBERS INDICATE THE FOLLOWING		
P= PRELIMINARY W= WORKING AB= AS BUILT		
DO NOT SCALE/BLIND OFF THESE DRAWINGS. USE WRITTEN DIMENSIONS AND NOTATIONS TO BE CHECKED ON SITE PRIOR TO COMMENCEMENT OF WORK.		

Proposed Elevations

DRAWING STATUS:	PLANNING ISSUE
-----------------	----------------

1 Danbury Court
Emsworth
Hampshire

DATE	SCALE & AS		
May 20	1:100		
JOB NO.	DRAWING NO.	REVISION	
P 2010	06		
			
Birch Wood Design			