




1. Proposed First Floor Plan

1:200



2. Proposed Second Floor Plan

1:200

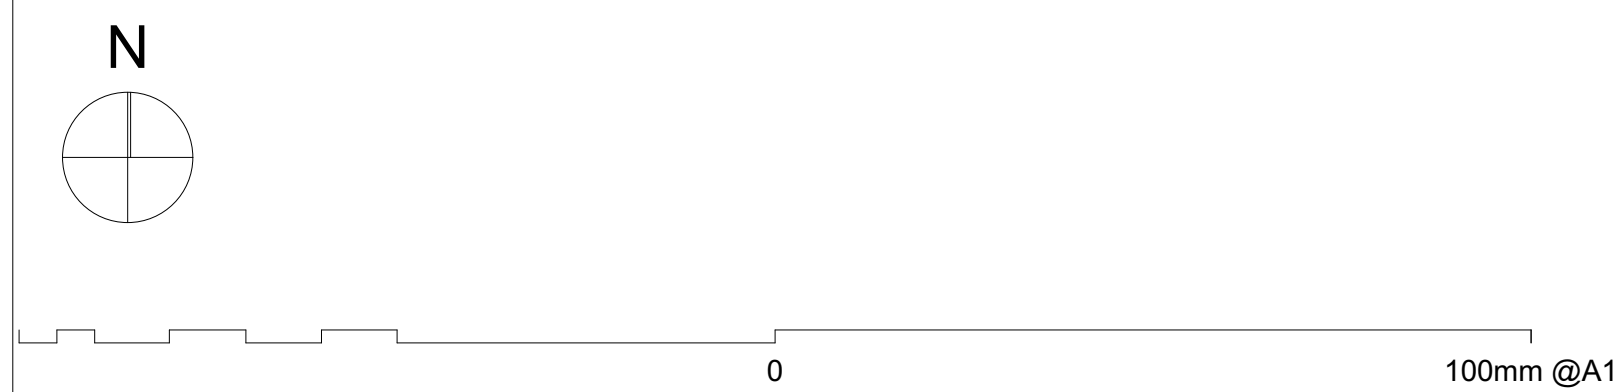

Note: All dimensions to be checked on site by the contractor before fabrication and erection. Figured dimensions to be taken in preference to scaled dimensions. This drawing is the copyright of the architects and must not be reproduced or used without their express consent, except for the purposes of a planning application. Electronic issue of this drawing to be confirmed by paper hard copy only.

revisions & notes:			
A	23.05.18	LMW	Issued to planning consultant
B	12.06.18	LMW	Design Layout Updated
C	15.06.18	LMW	Boundary line updated
D	24.08.18	LMW	Adjustments following pre-application feedback
E	29.11.18	LMW	Adjustments following further pre-application feedback
F	19.12.18	LMW	Adjustments following further pre-application feedback
G	08.02.19	LMW	Issued for Planning
H	04.04.19	JS	Reissued for Planning
J	03.07.19	JS	Reissued for Planning
K	18.09.19	JS	Parking extended to 23 spaces
L	19.09.19	JS	Parking extended to 24 spaces
M	24.02.20	JS	Bin Store, Parking and External spaces revised

project:

**Development of Former
Garage & Bungalow
5-7 Station Road
Hayling Island**

drawing name:

**Proposed First &
Second Floor Plan
PLANNING**

date:

July 2019

scale:

1:200

drawn:

JS

pwparchitects

61 South Street, Havant, Hampshire PO9 1BZ
t: 023 9248 2494
e: design@pwp-architects.com

f: 023 9248 1152
w: www.pwp-architects.com

Project No. **5531**

drawing No. **1201** rev **M**