

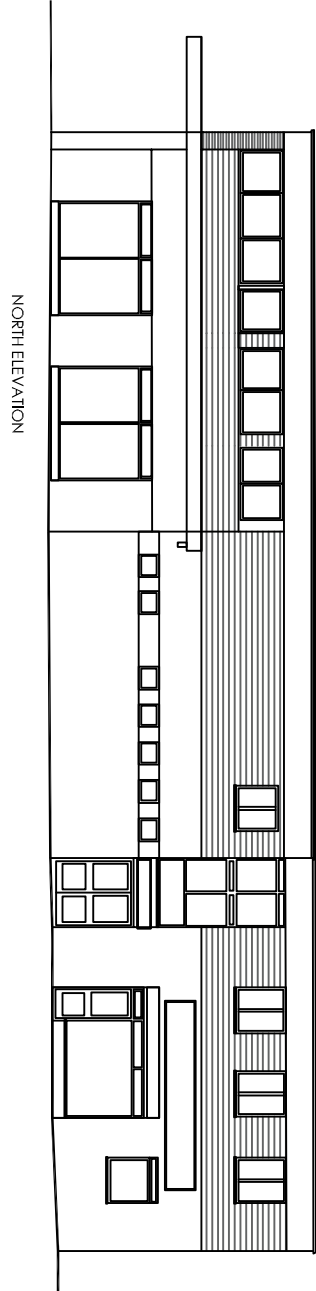
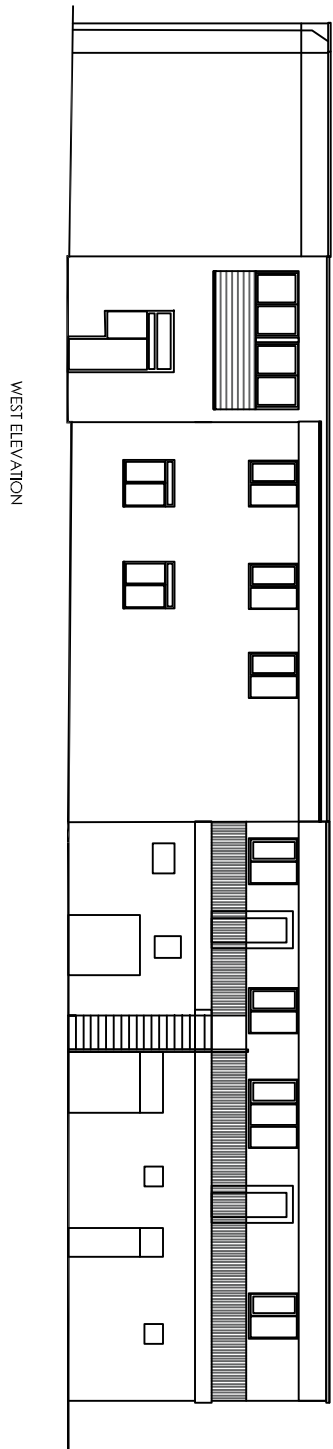
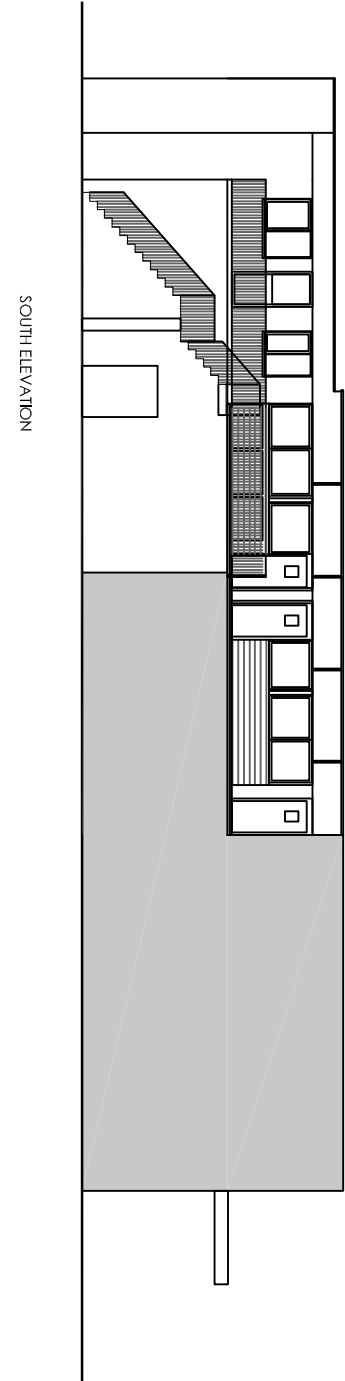
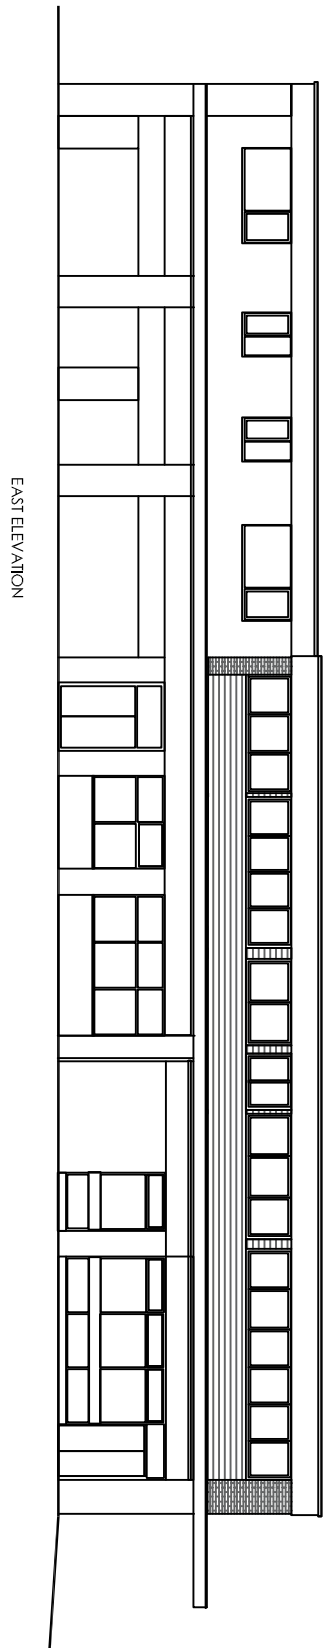
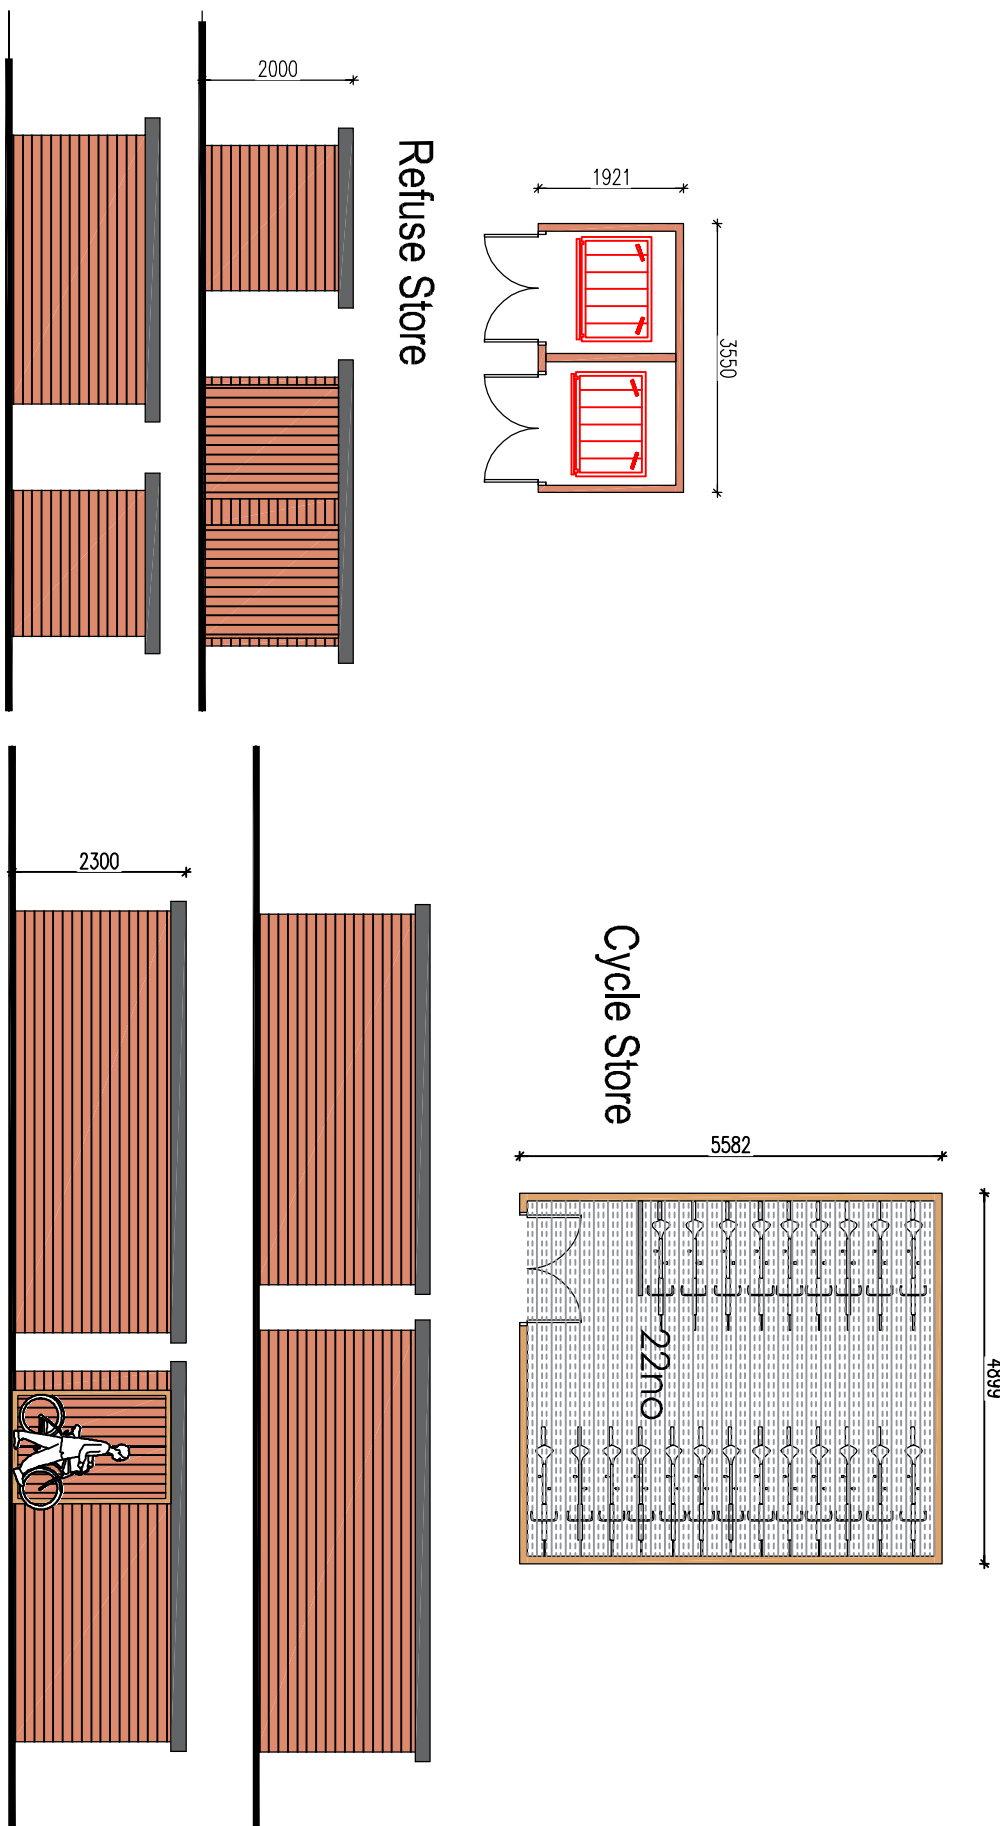
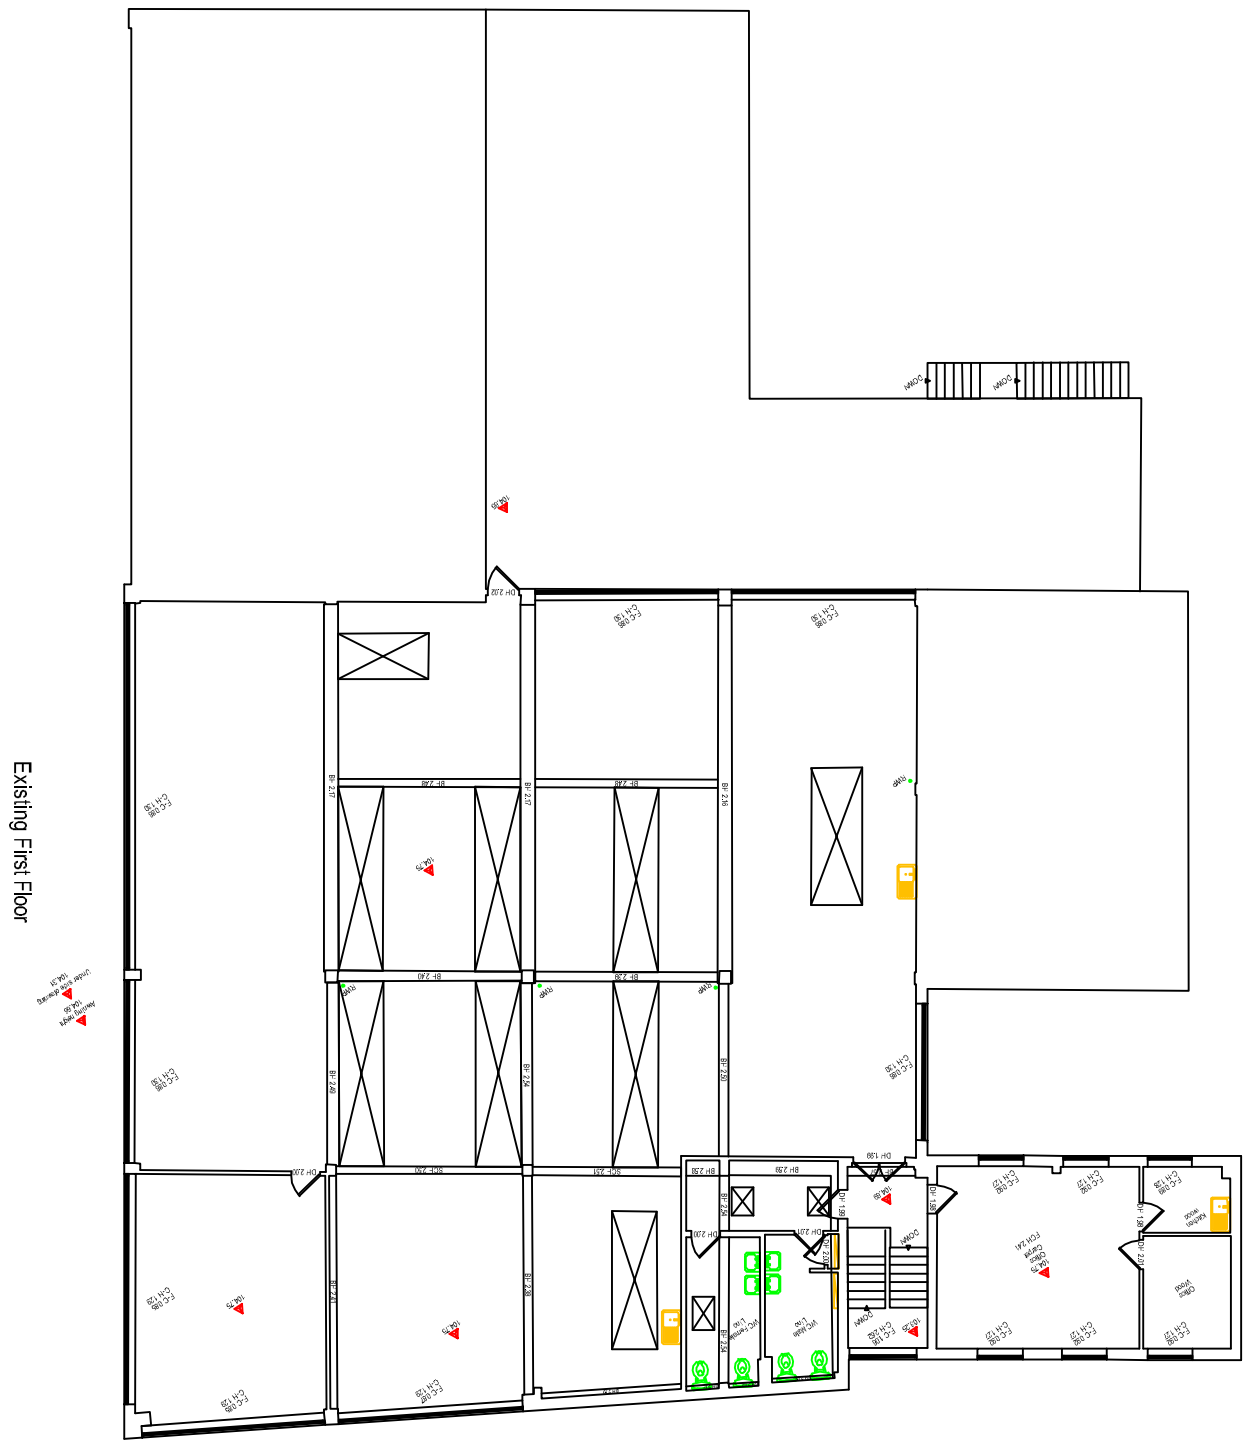


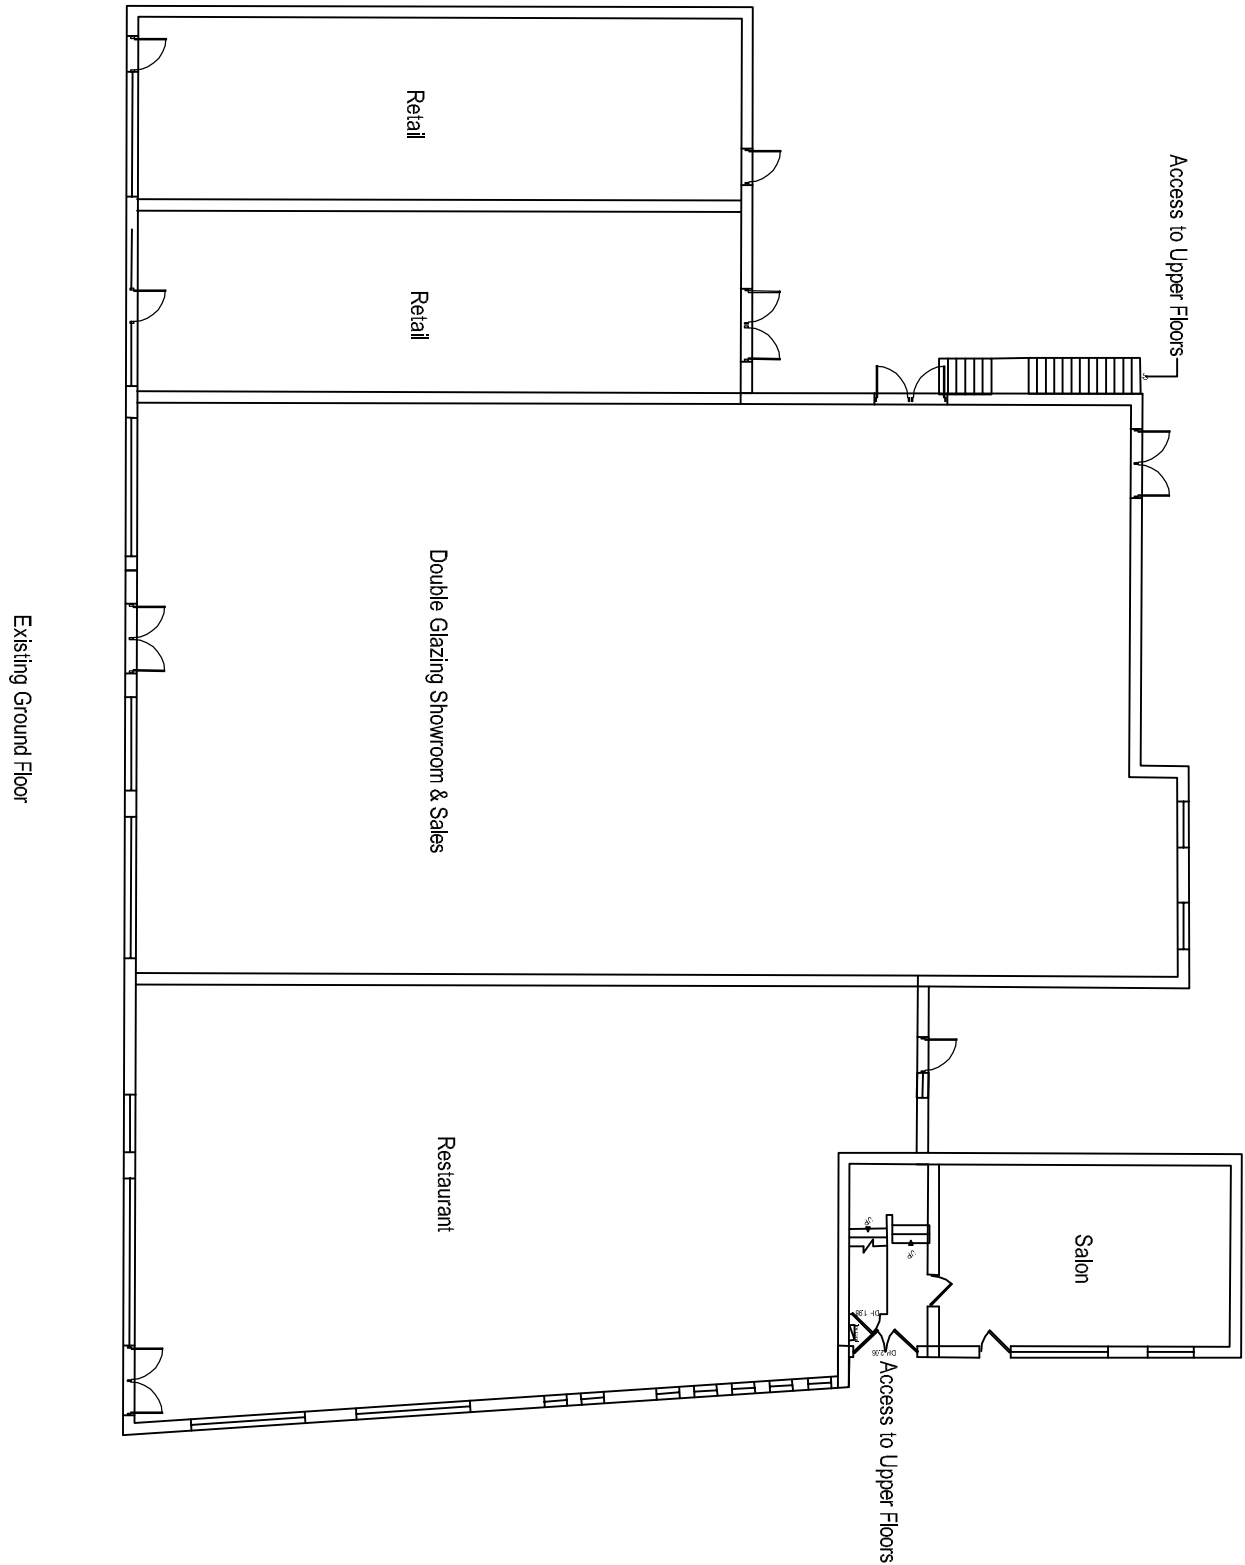


Scale in Metres
0 1 2 3 4 5
for 1:200


Key:

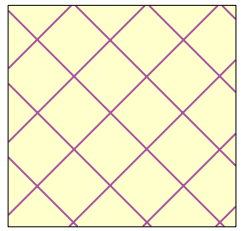

Proposed Flats Parking
8 no

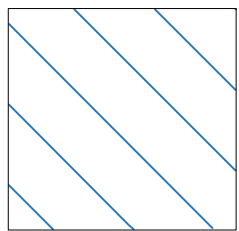



Existing Parking
3 no

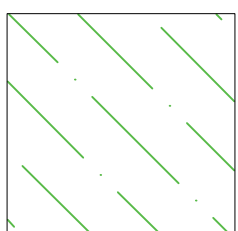

Existing Retail Parking 1no

Proposed cycle store

Proposed refuse store

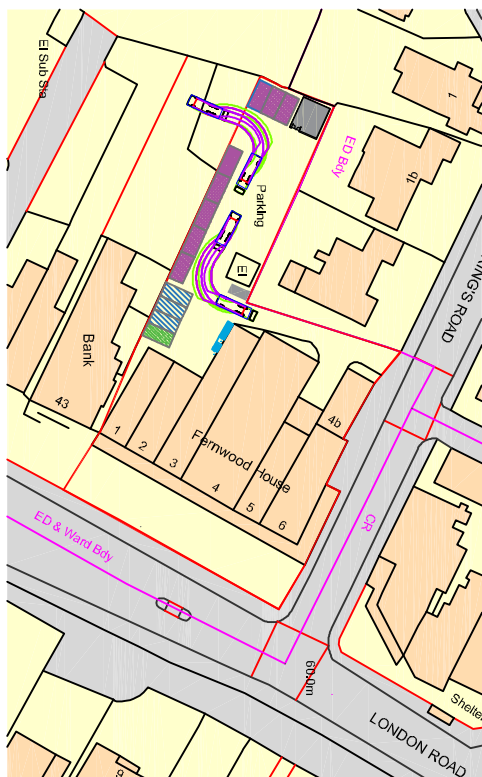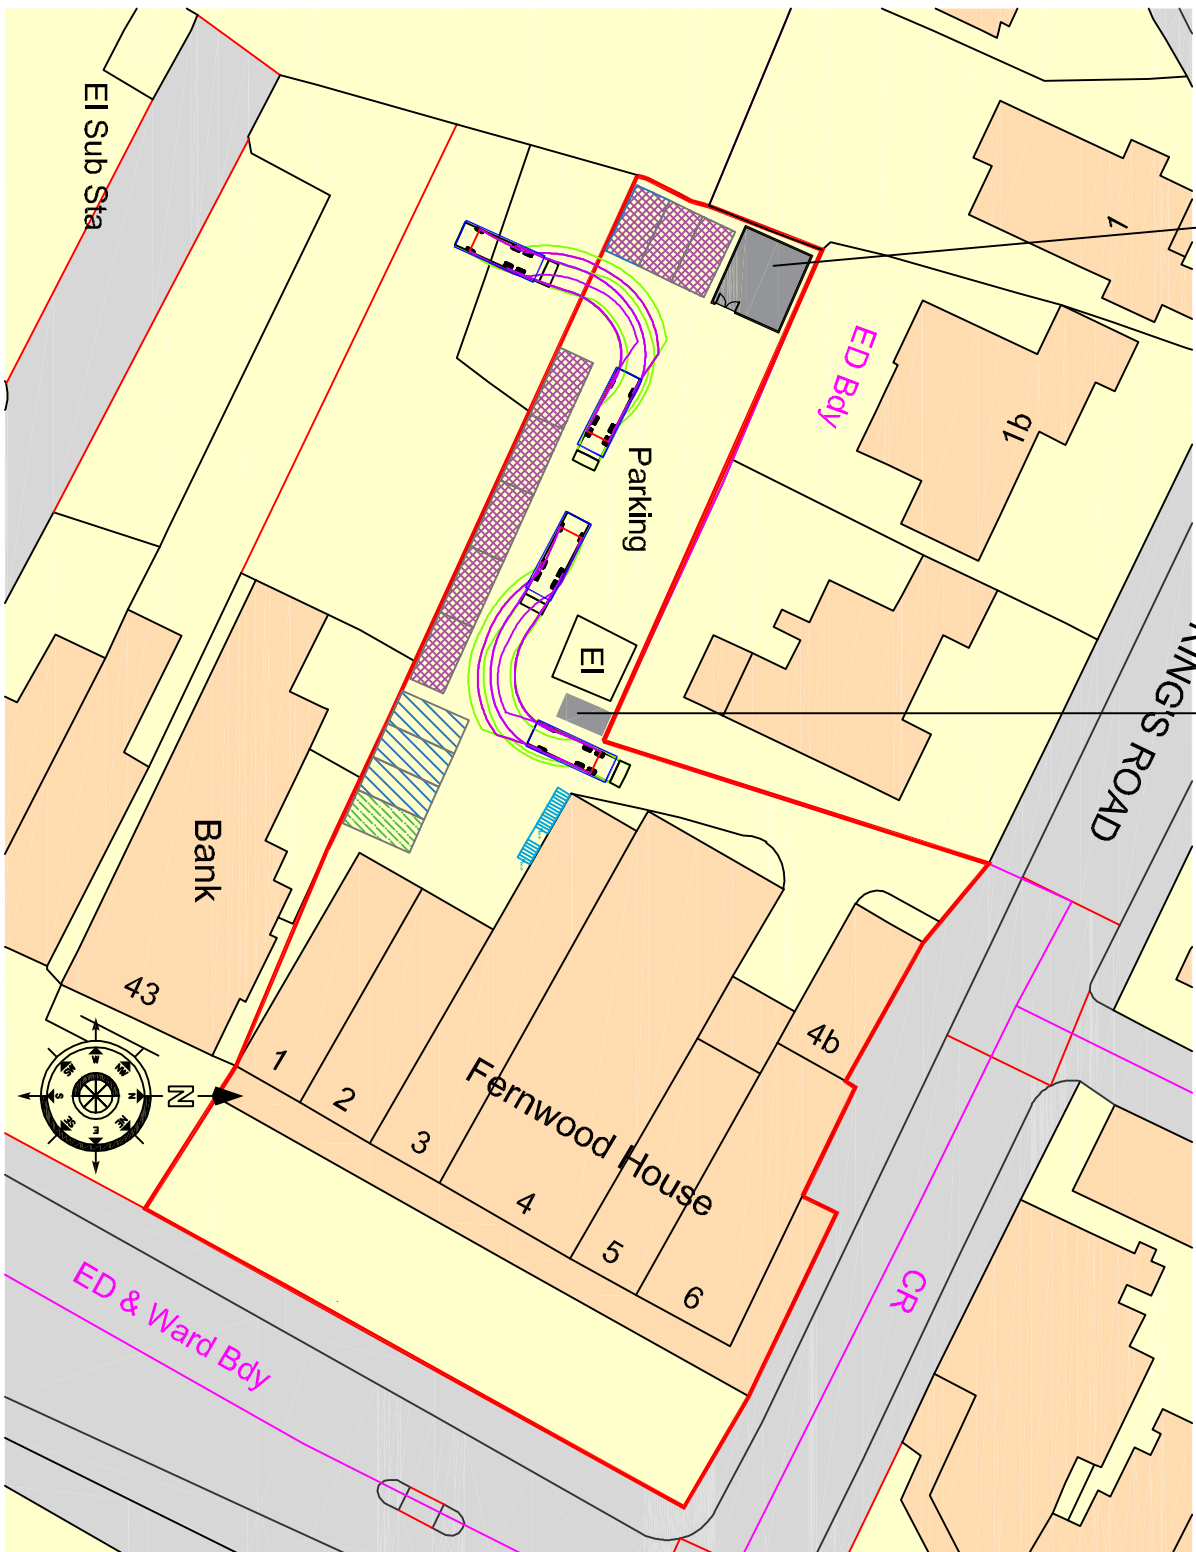

Scale in Metres
0 1 2 3 4 5
for 1:200

Revisions	Description	Date	Drawn
001	Revised refuse and cycle stores	Feb 20	CRF
002	Revised refuse and cycle stores	Feb 20	CRF
003	Revised parking	Dec 19	CRF

Project:
Fernwood House
London Rd,
Waterlooville
PO7 7HG

Drawing Title:
Existing Floor Plans & Elevations

Chris Flint Associates Ltd
CHARTERED SURVEYORS - PROJECT MANAGERS
DEVELOPMENT CONSULTANTS

Drawn By	Date	SHEET SIZE	Approved By	Date
CF	27/09/19	A1		

Drawn By	Date	Scale
CFA	FULL 02 04	1-200

PLANNING

2 Emerald Close Waterlooville, Hants PO7 8NZ
Tel: 023 92 432484 Fax: 023 92 358554
Email: info@flintassociates.co.uk

Ordnance Survey, (c) Crown Copyright 2019.
All rights reserved. Licence number 100022432