

All dimensions to be checked on site prior to commencement of any construction works. Figured dimensions are to be used in preference to scaled dimensions.


Scale in Metres
0 1 2 for 1:50

Scale in Metres
0 1 2 3 4 5 for 1:100


Scale in Metres
0 5 10 15 20 25 for 1:500

Scale in Metres
0 10 20 30 40 50 60 for 1:1250



Proposed Elevations

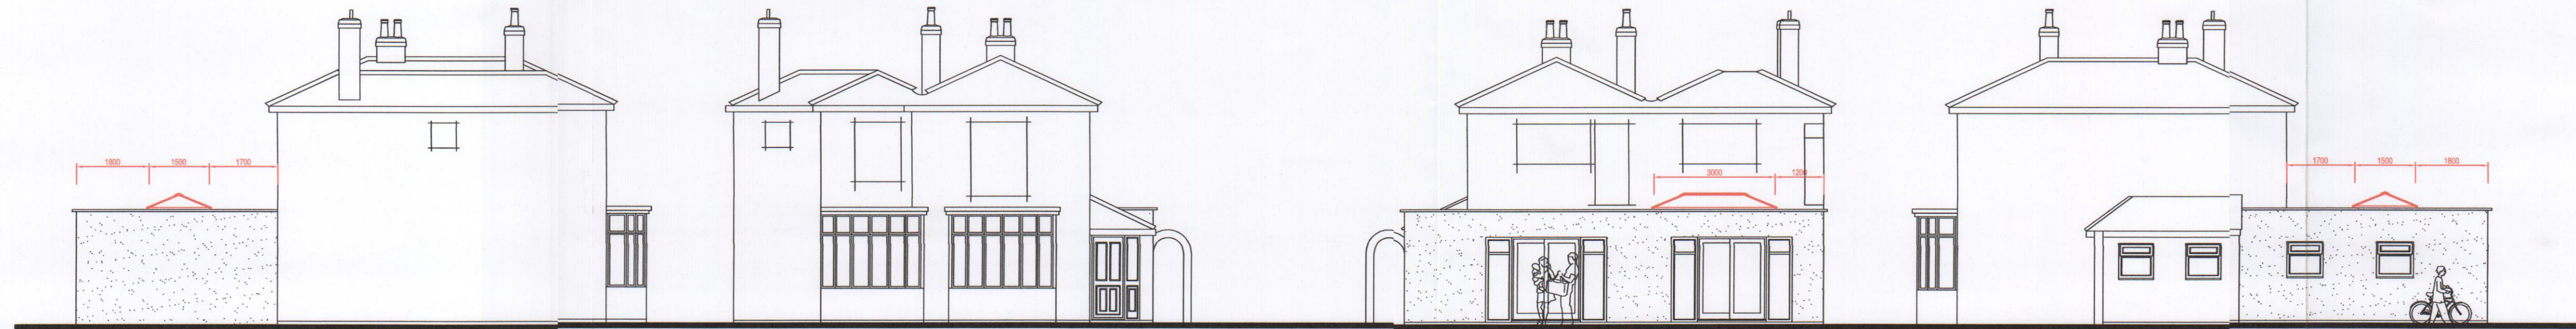


Existing Elevations

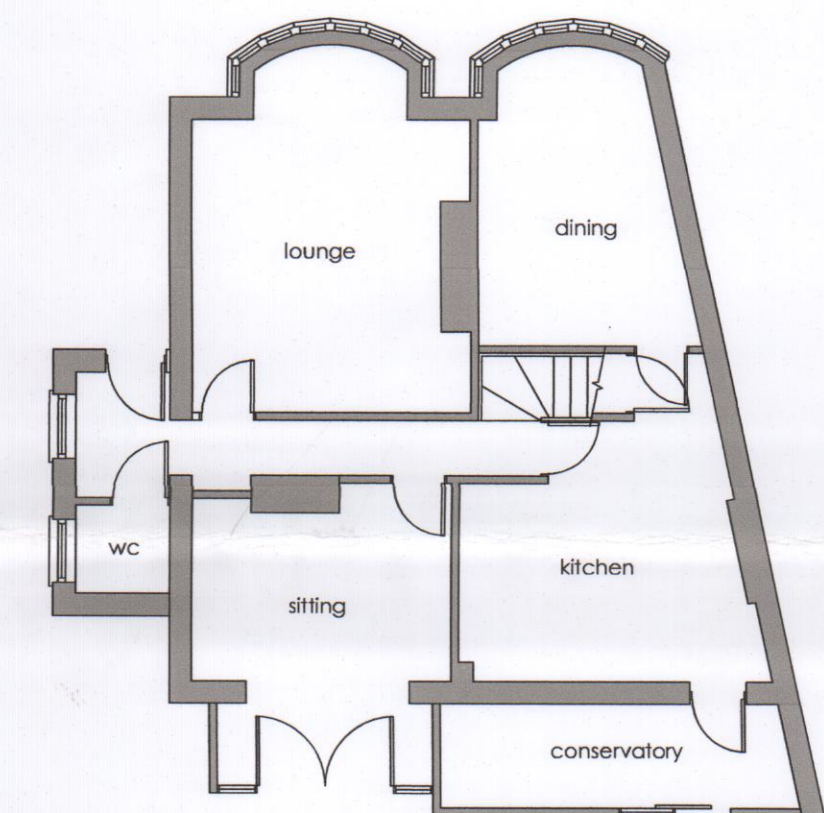

Existing Ground Floor Plan

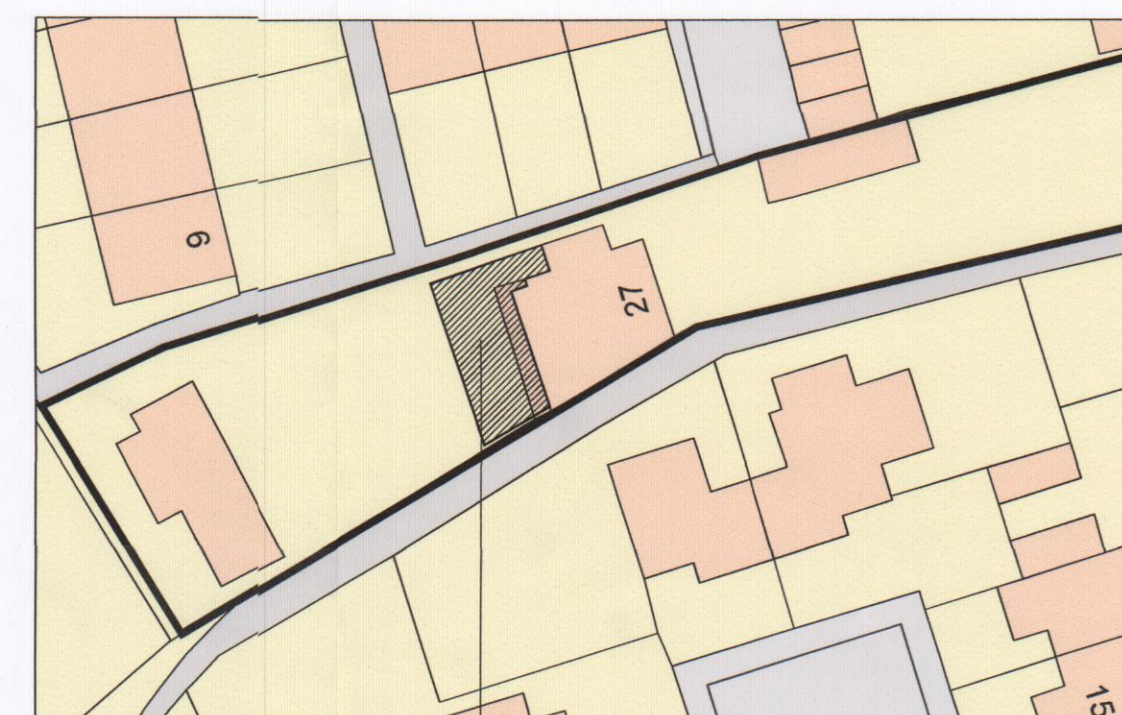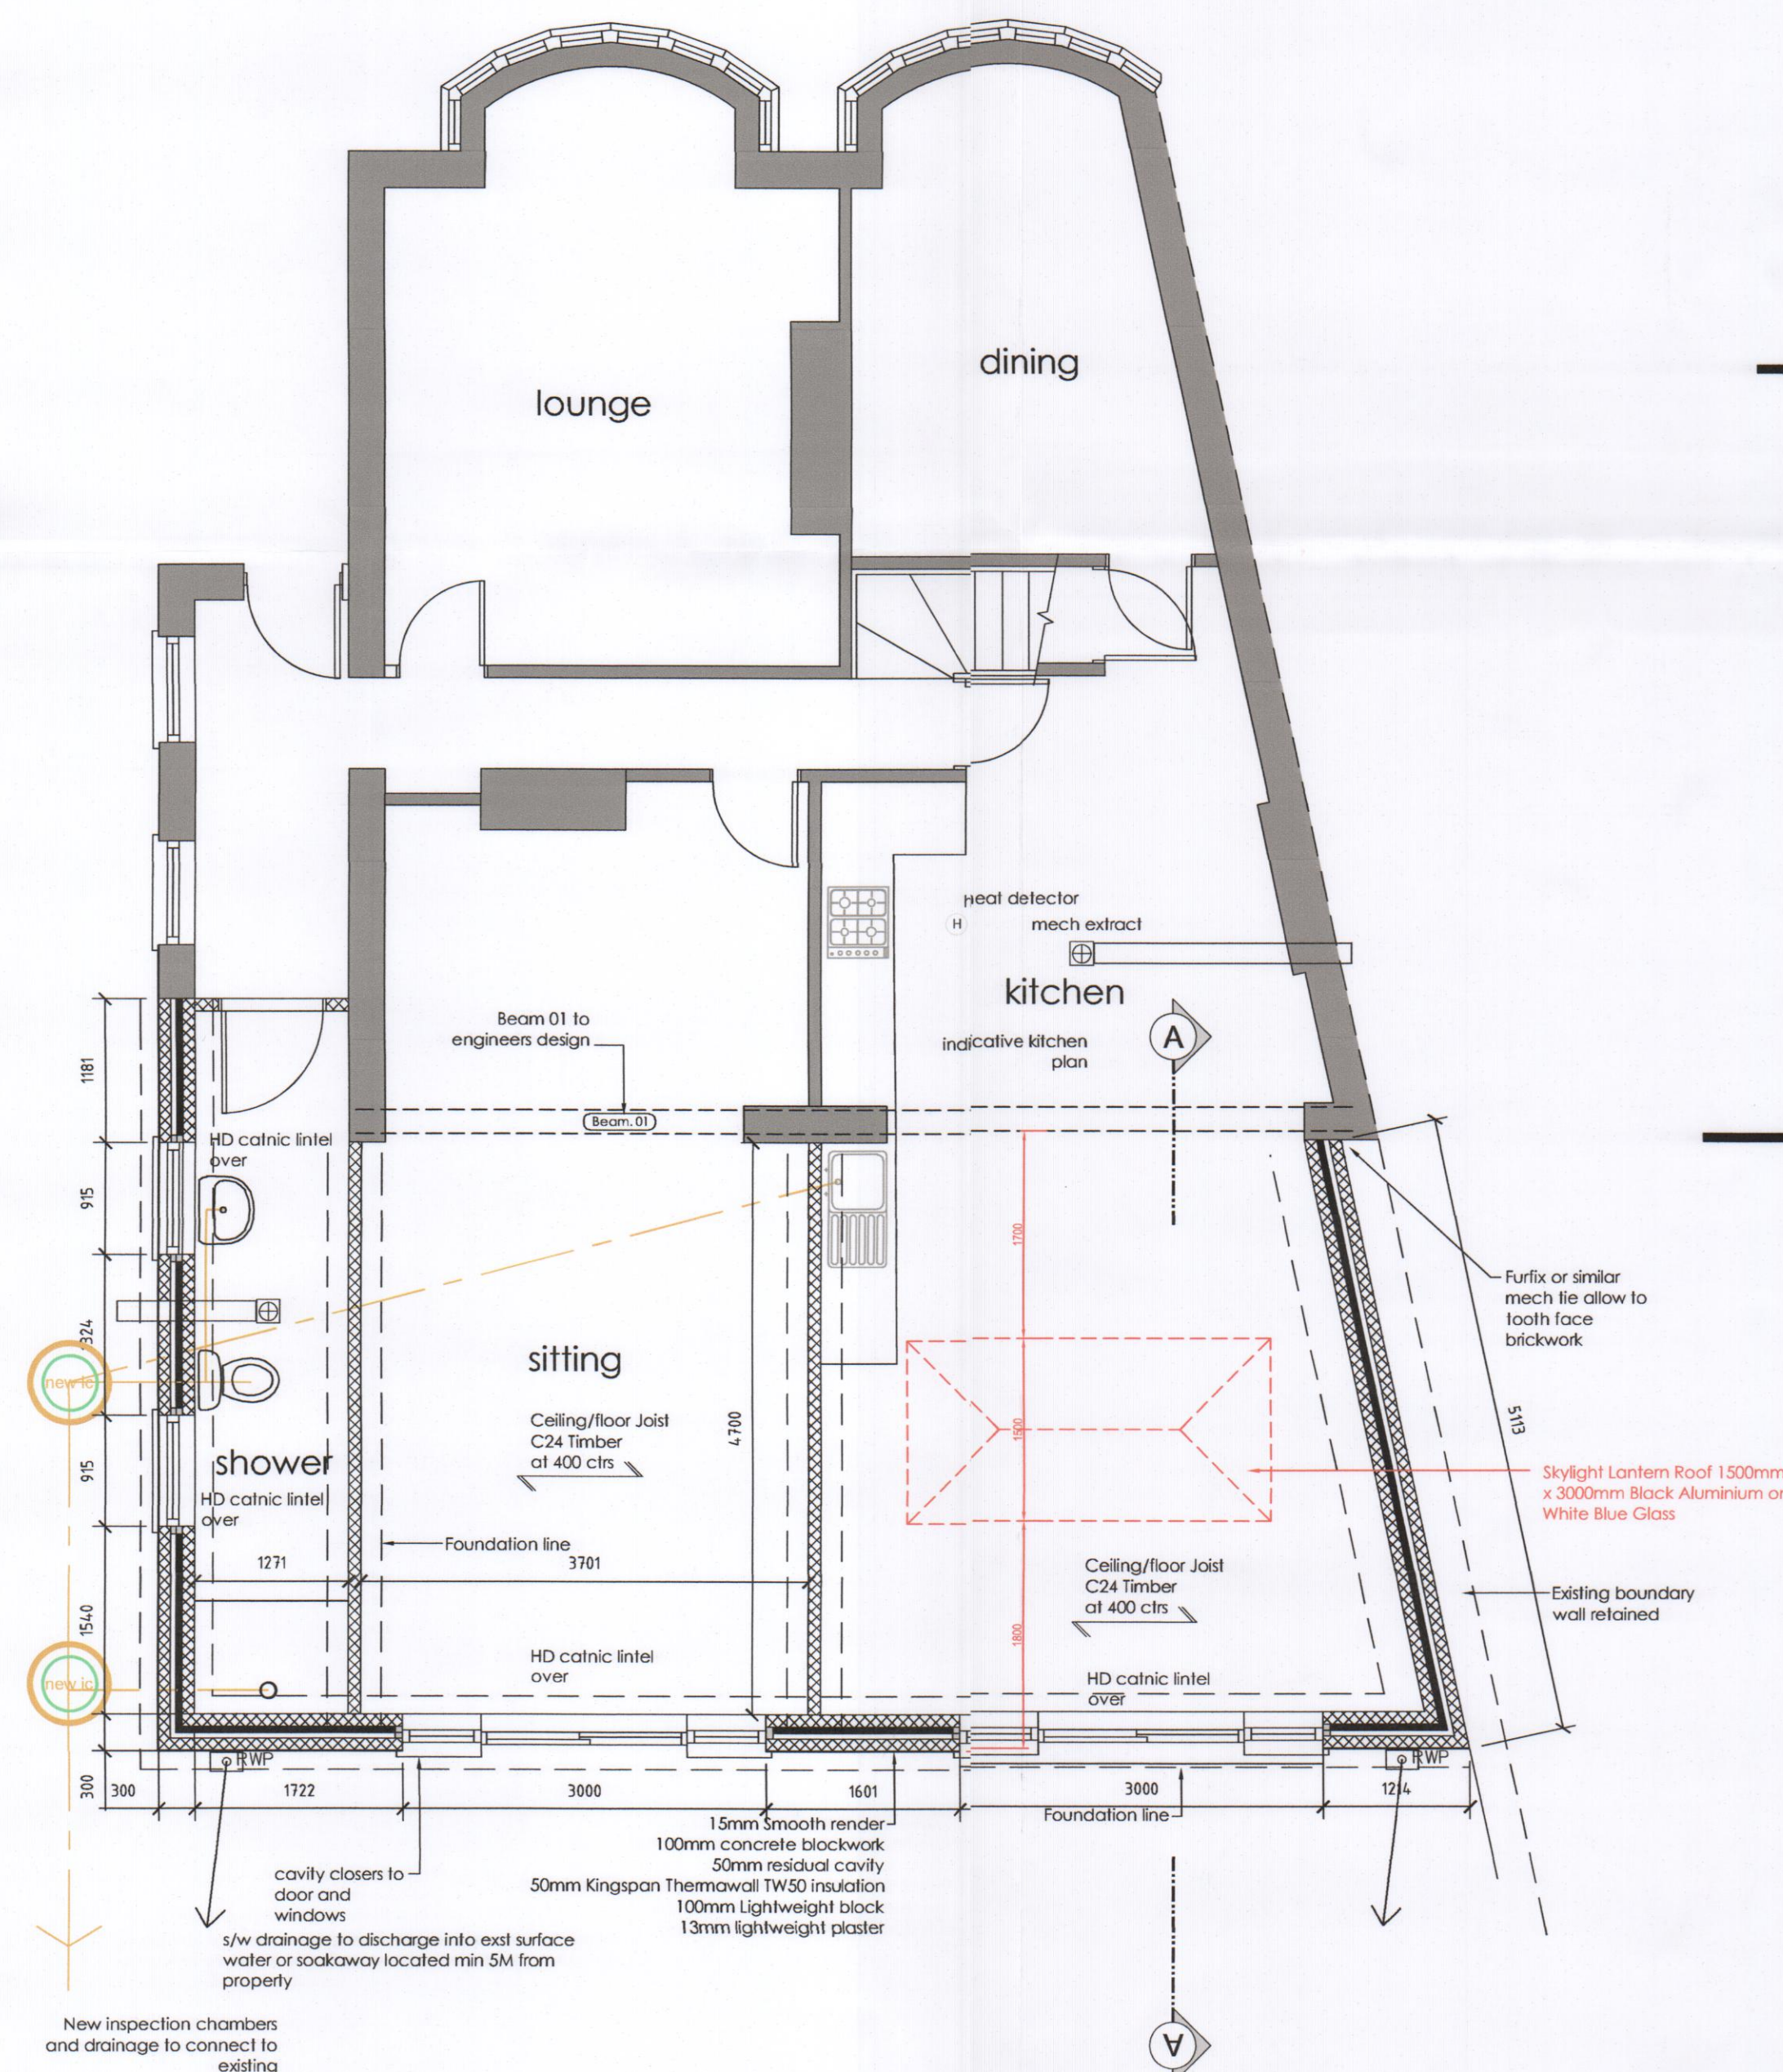

Proposed Extension

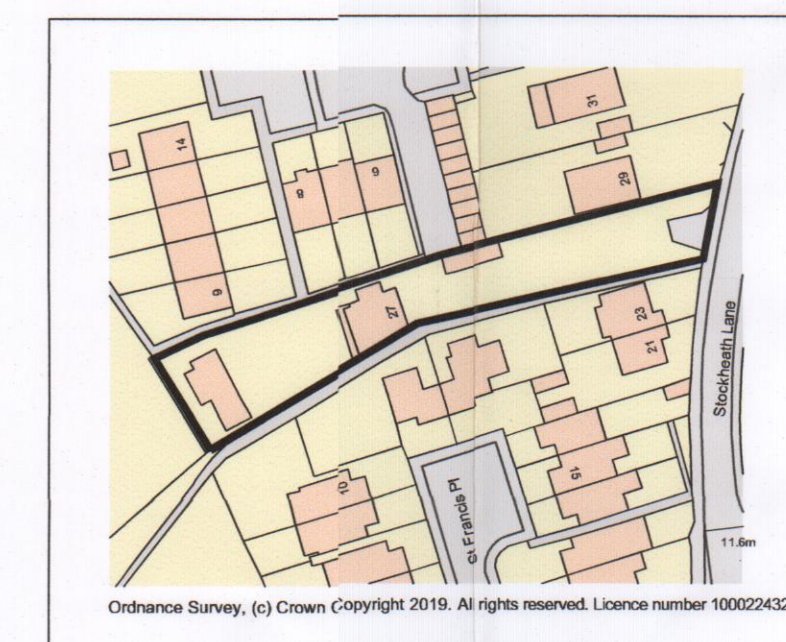

01	planning amendments	12 June	CRF
Revision	Description	Date	DRAWN

Project:
Mr & Mrs M Chandler
27 Stockheath Lane
Havant
Hampshire

Drawing Title:
Proposed Extension

07 FEB 2020
RECEIVED

Chris Flint Associates Ltd
CHARTERED SURVEYORS - PROJECT MANAGERS
DEVELOPMENT CONSULTANTS

Drawn By CF	Date 01/05/19	SHEET SIZE A1	Approved By Date
CFA	FULL	01	1-50

CONSTRUCTION

2 Emerald Close Waterlooville Hants PO7 8NZ
tel: 023 92 432404 fax: 023 92 358554
Email: chrisflintassociates@gmail.com