



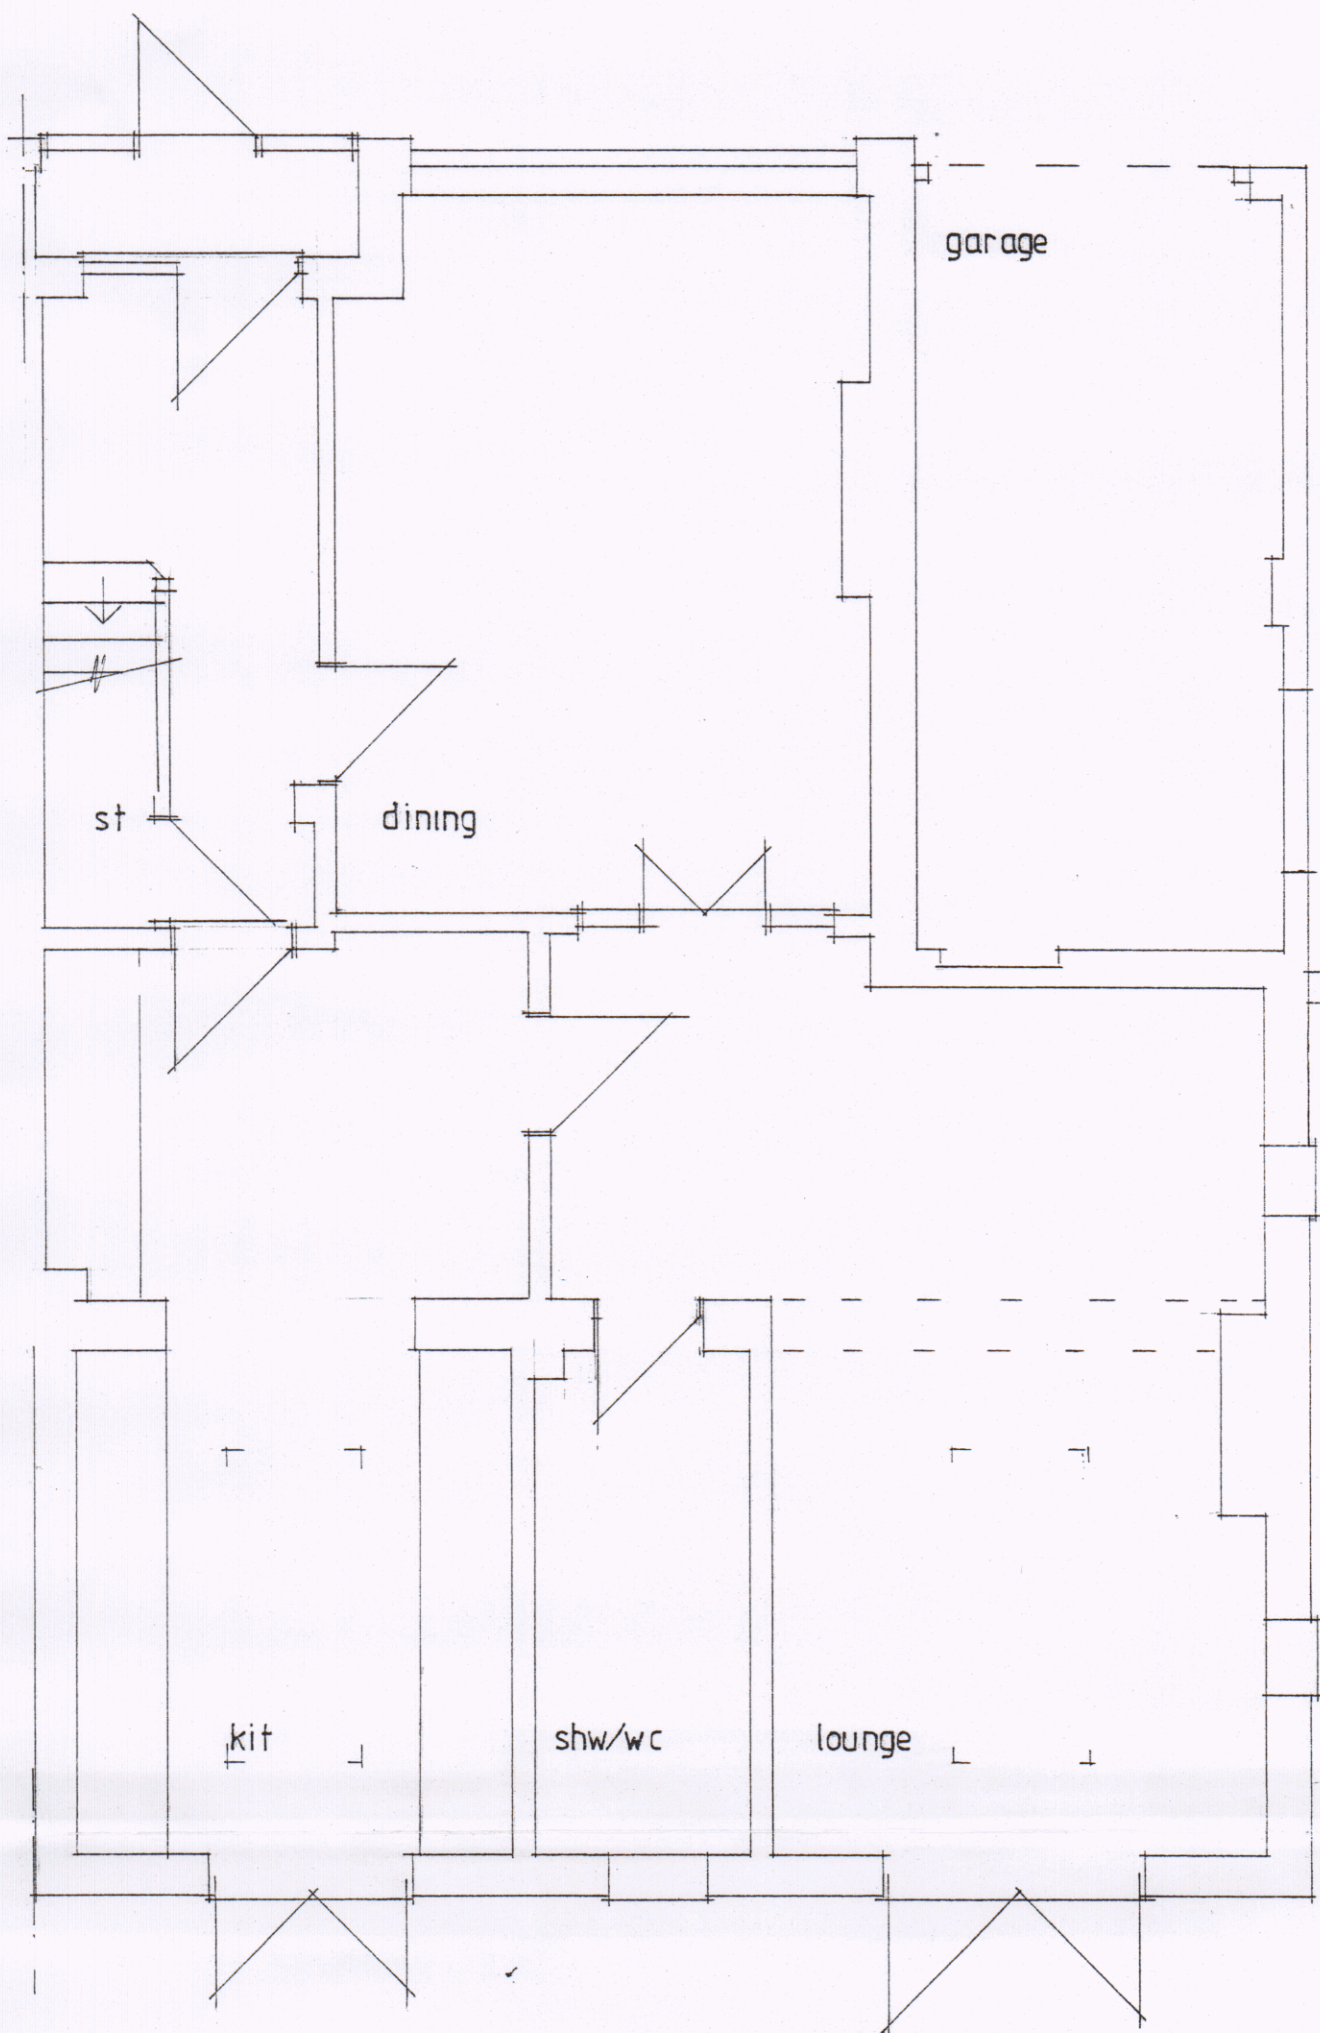

GROUND

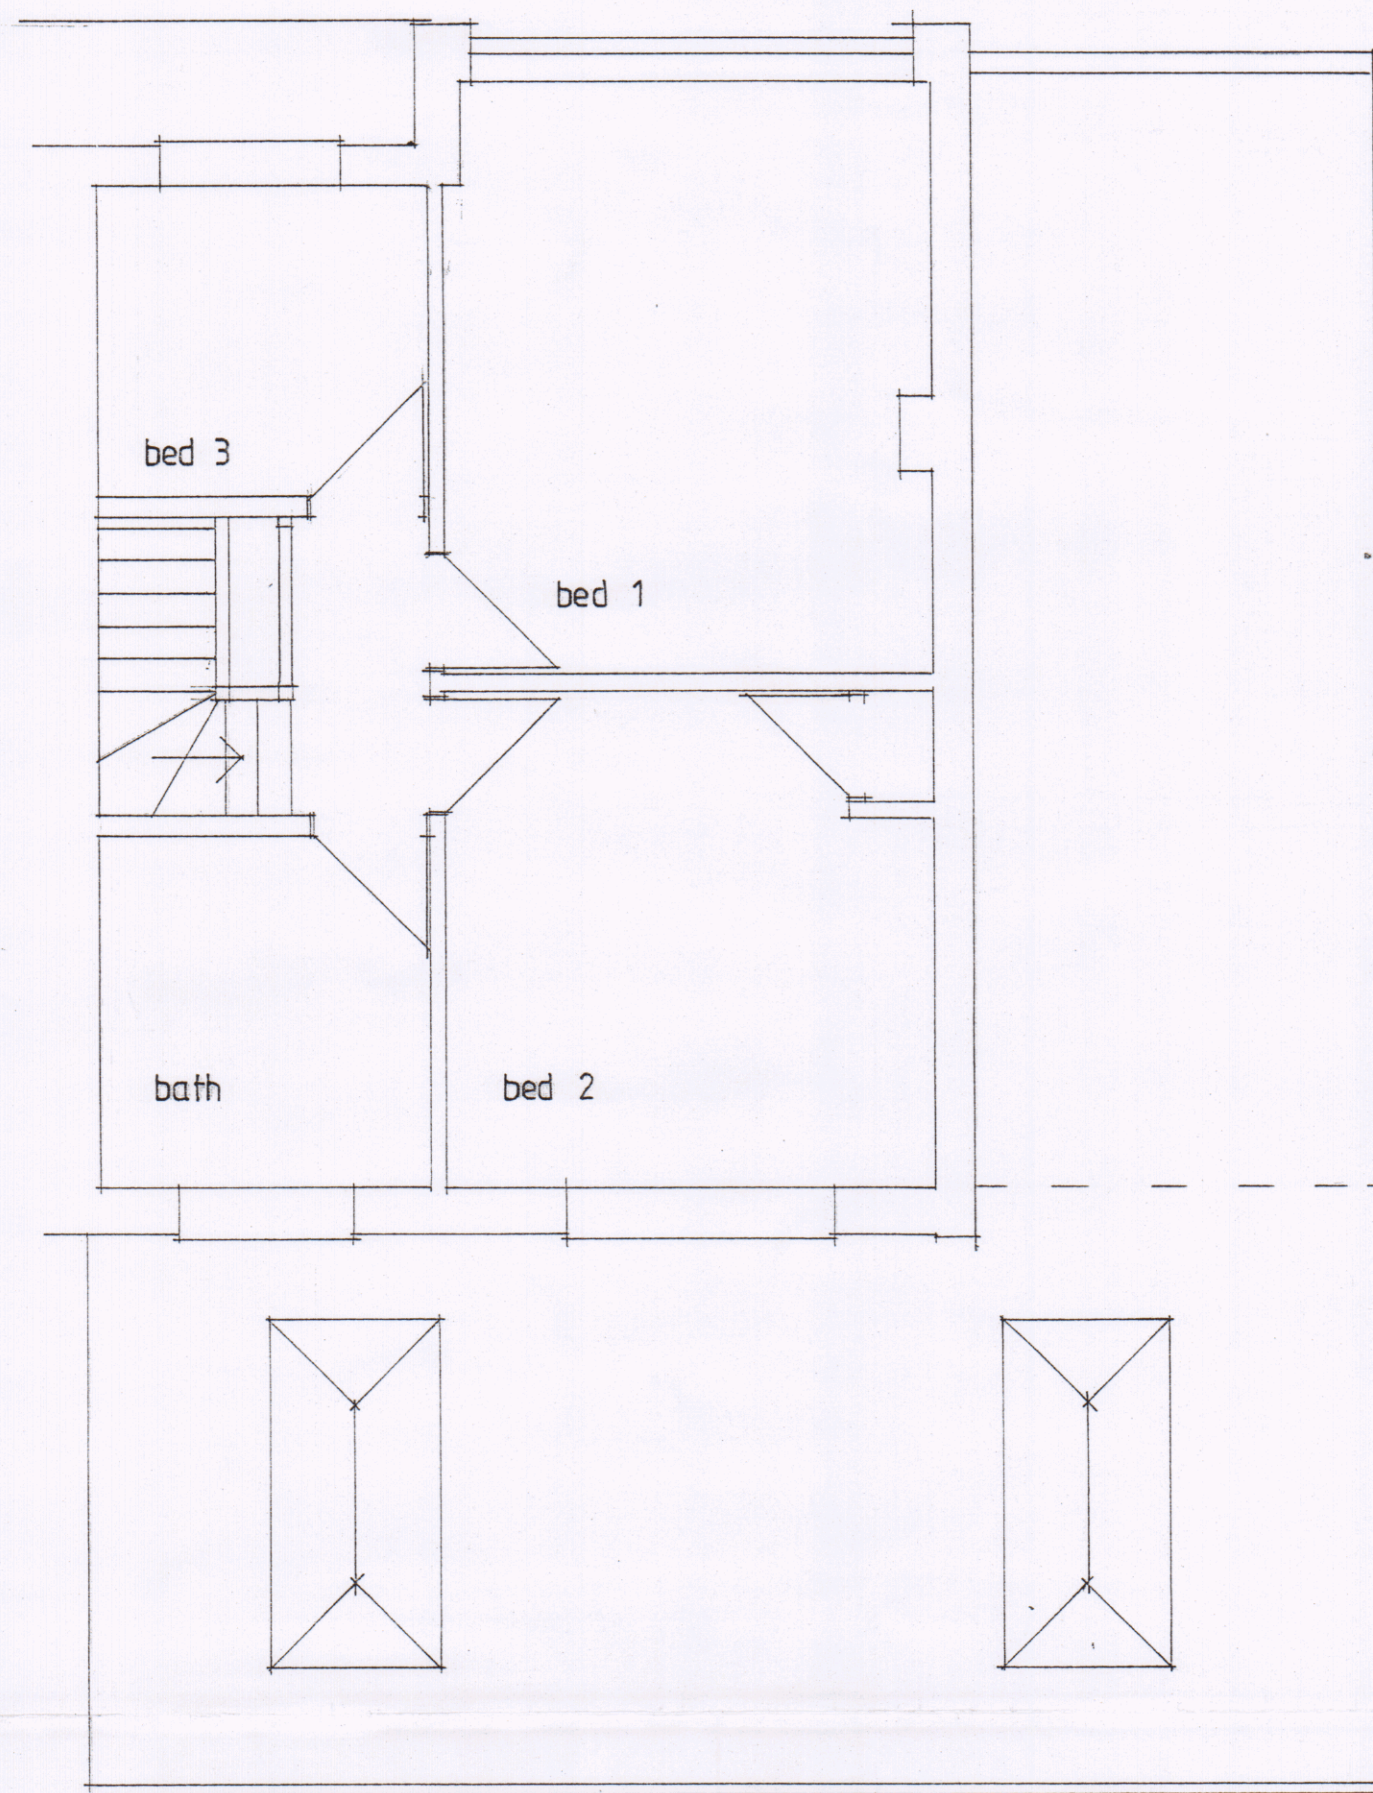


FIRST

HAVANT BOROUGH
COUNCIL
14 JAN 2019
RECEIVED




SOUTH ELEVATION

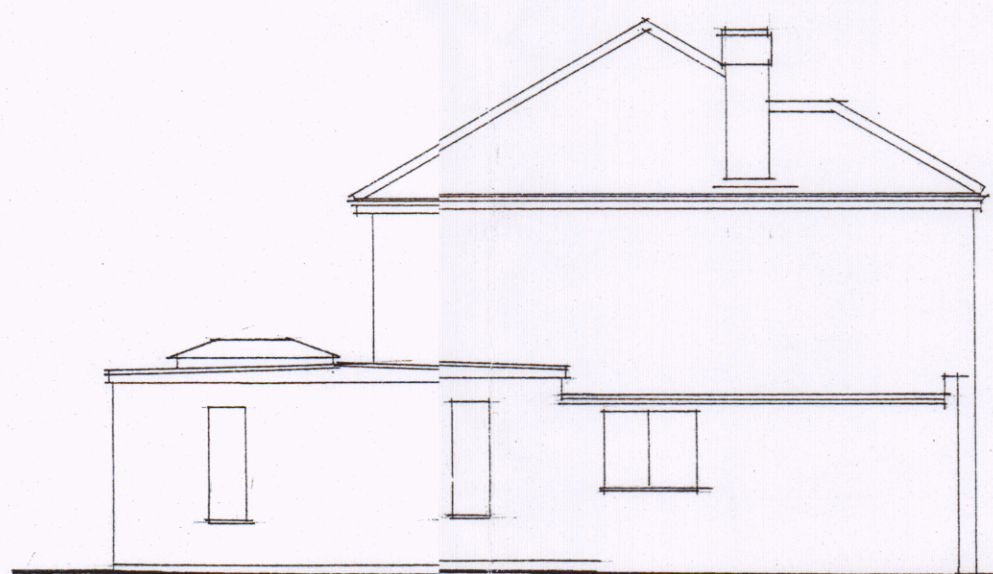

WEST ELEVATION




NORTH ELEVATION

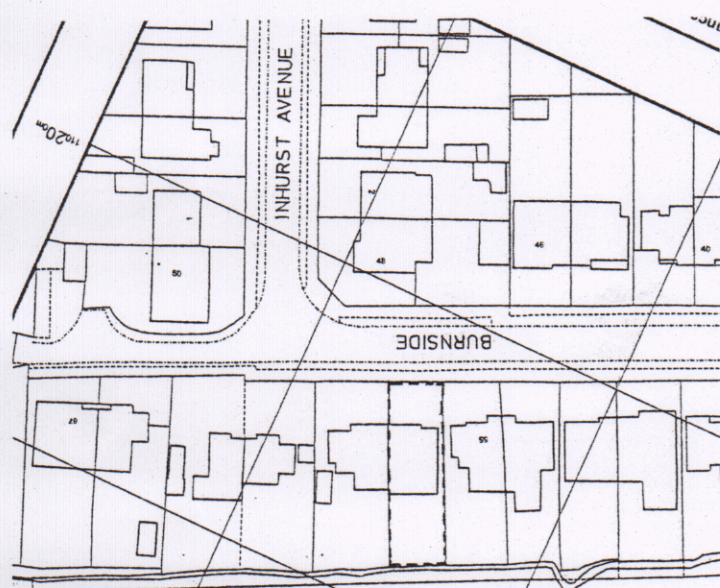

LOCATION PLAN
1:1250

Based upon the Ordnance Survey 1:2500 map with the permission
of the Controller of Her Majesty's Stationery Office. Crown Copyright.
Reserved. License No. 100097212

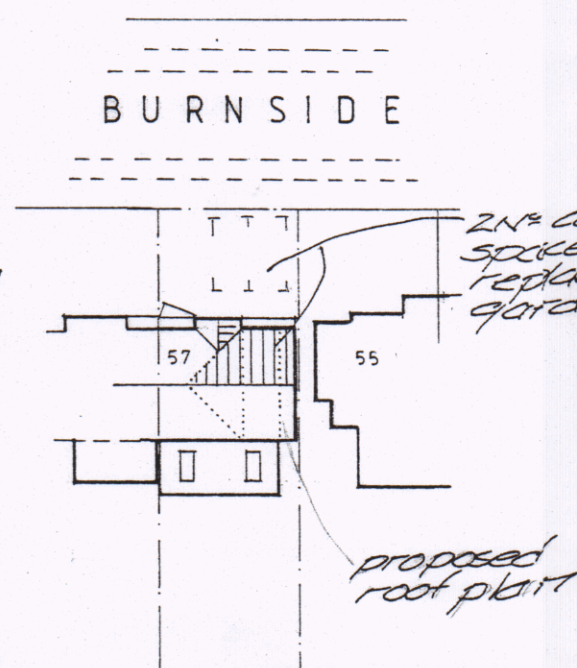

BLOCK PLAN
1:500

0 1 2 3 4 5 6m @ 1:100 @ A2
0 1 2 3m @ 1:50 @ A2

13.1.20 A CAR PARKING SPACES NOTED. DATE REVISION		62 Western Way, Gosport, Hampshire. PO12 2NQ Mob: 07759 870675 Tel: 023 9252 2277 E-mail: trevorayles@msn.com	
CLIENT Mr S. Fox.		DRAWN ta	DATE 12 19
PROJECT Extension to 57 Burnside. Waterlooville, Hants.		SCALE 1:50 1:100	COPY No.
DRAWING PLANS & ELEVATIONS as existing		DRAWING No 1457/01	COPY No. 4