

LINEAR SCALE 1:200
A3 @ 1:200

ADP ARCHITECTS LTD

Richmond Court, 94 Botley Road, Park Gate,
Southampton, Hampshire SO31 1BA
Telephone/ Fax Number: 0845 365 1475
Email: mail@adp-ltd.co.uk

Copyright of ADP Architects Ltd

Levels & heights based on topographical survey data
undertaken by Paul Browning Surveys (see survey
dwg. no. 07-017-01). Other information interpolated


Rev A 22.04.10 Bins/ cycles

Rev B 27.01.11 Parking omitted


Rev C 28.02.11 Planning issue

Rev D 20.05.14 Planning Conditions

Rev E 12.12.19 PV Panels

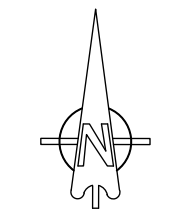

indicative

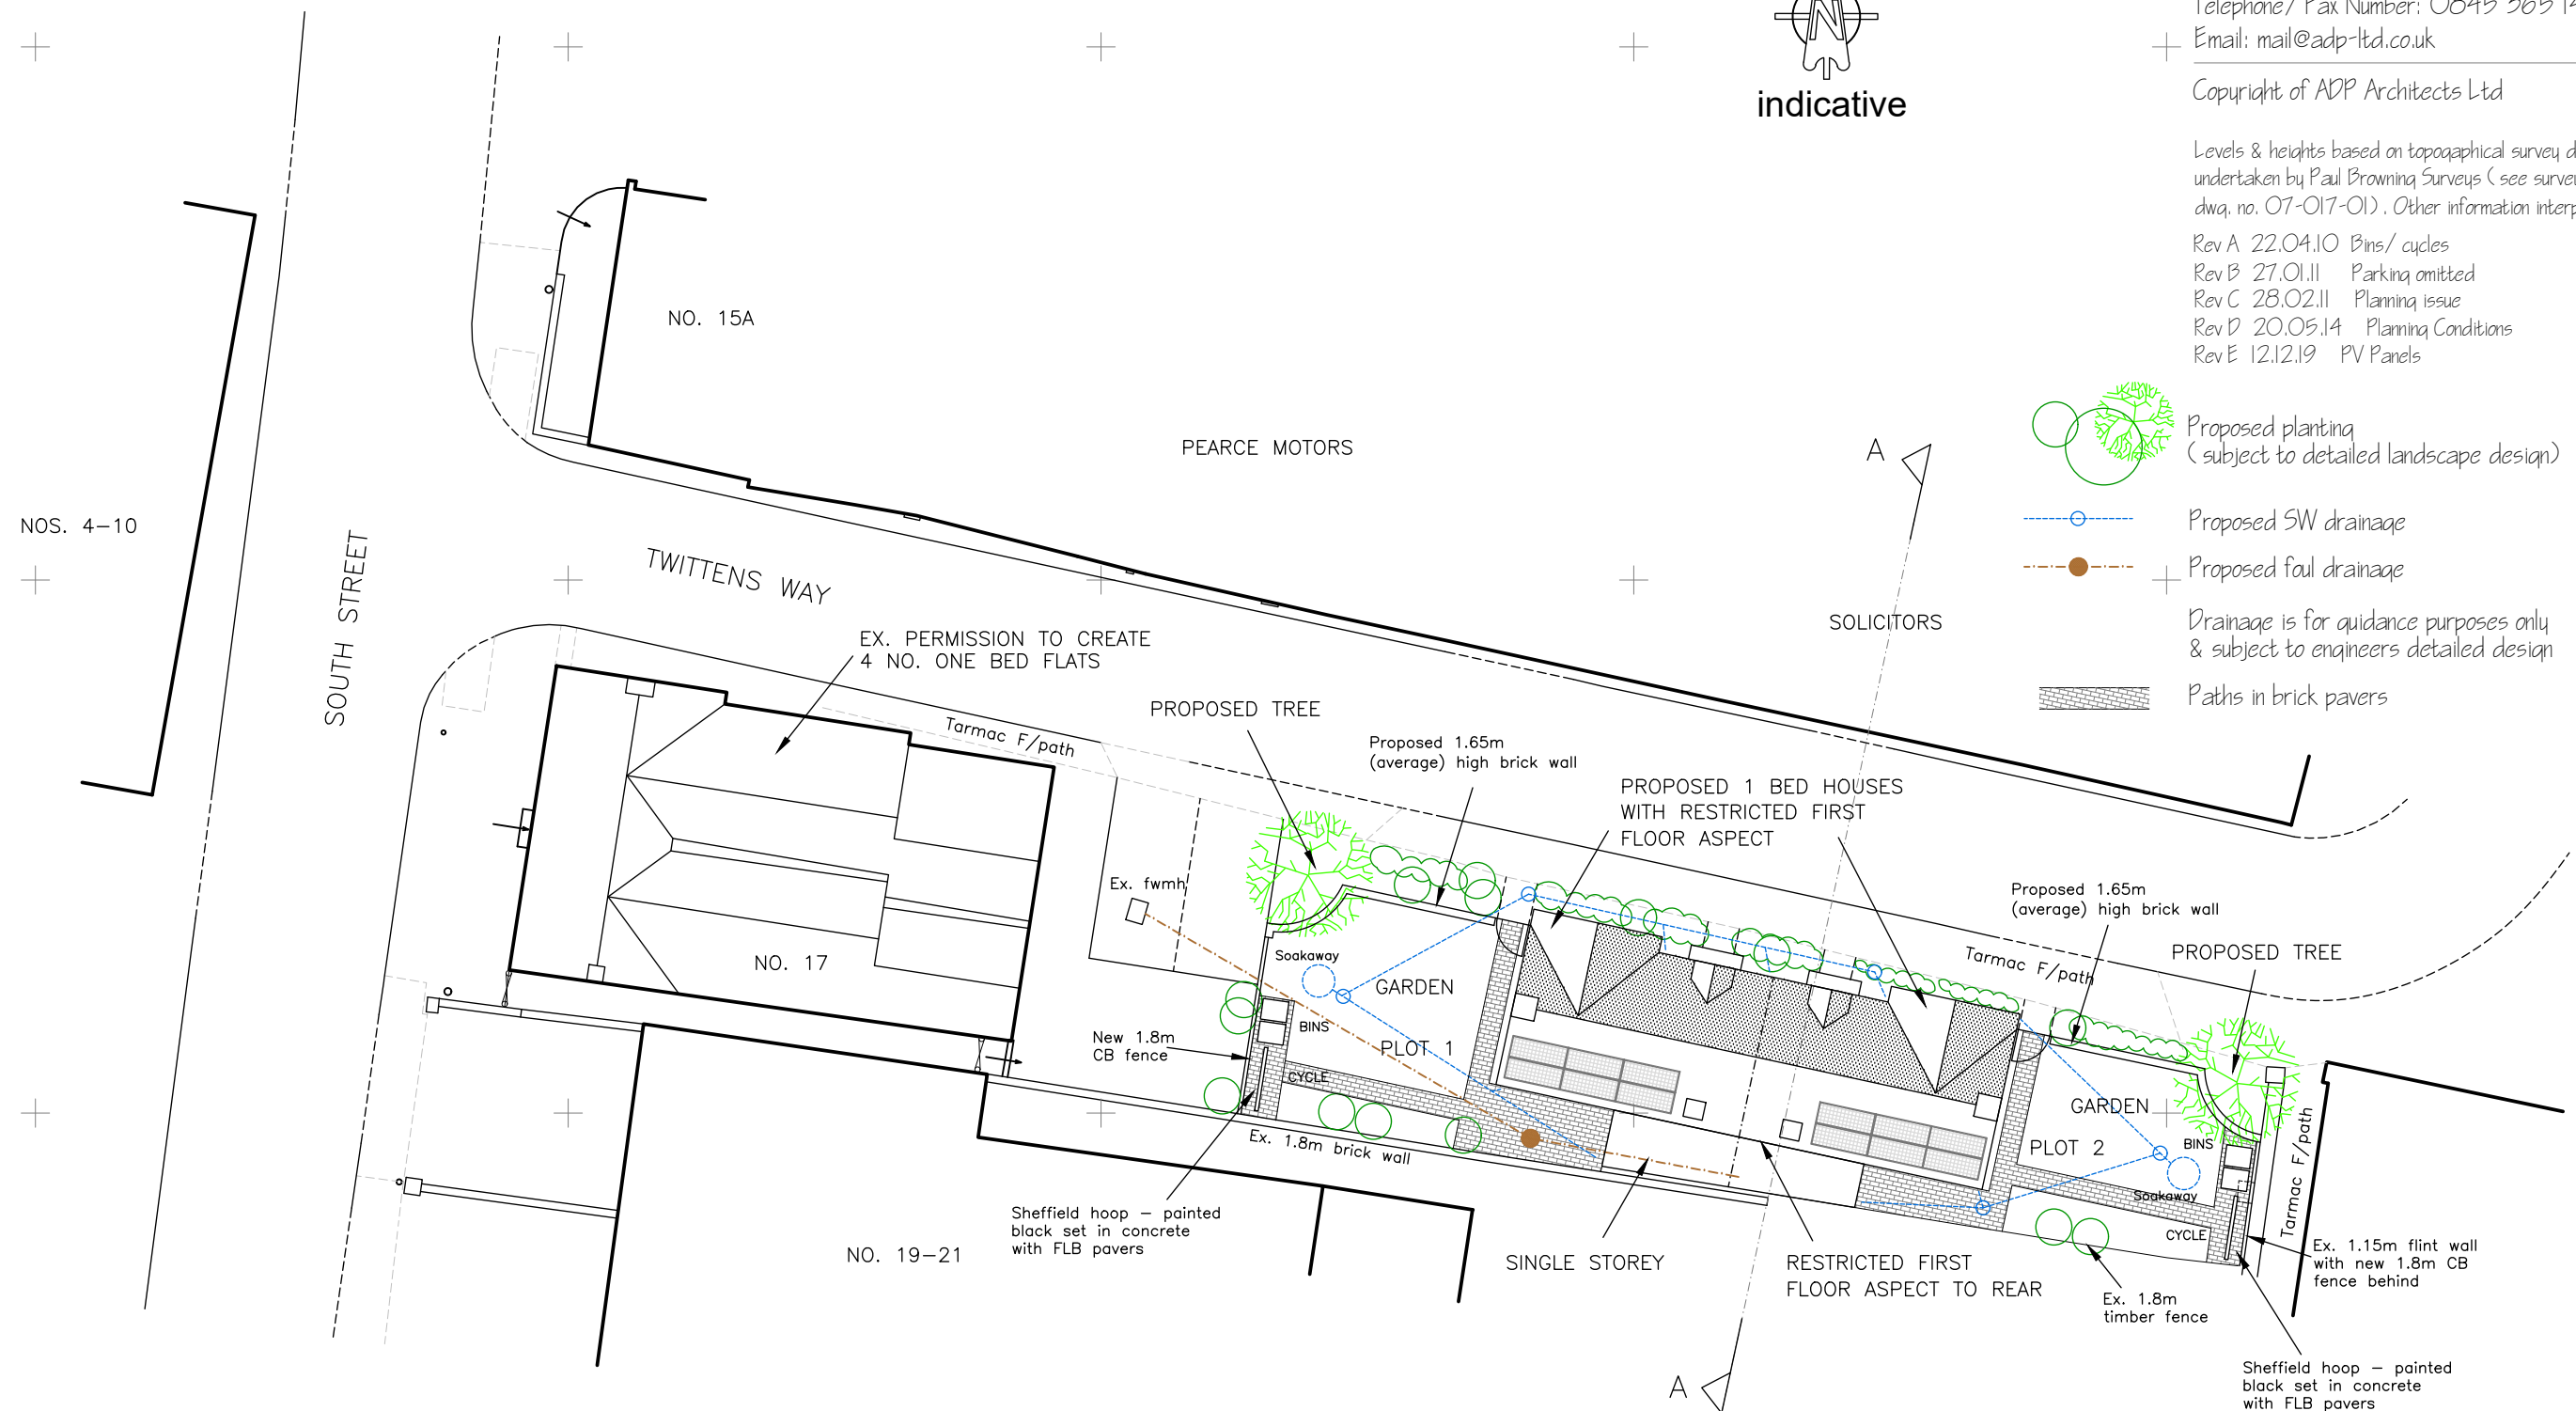

Site Plan 1:200

Proposed Residential Development at 17 South Street at Havant at Mr J Ramage at 1385/100e