




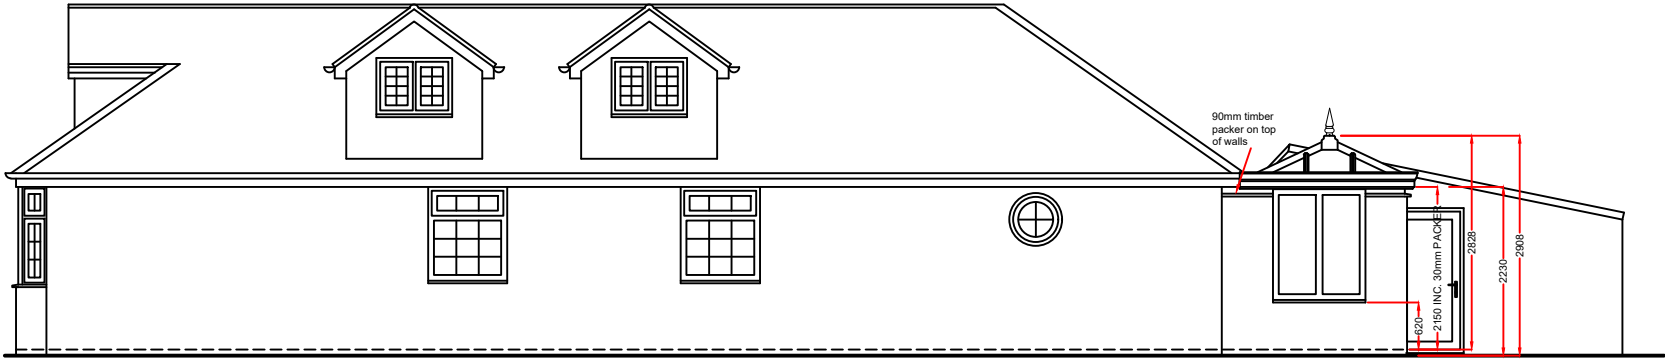

RIGHT SIDE ELEVATION

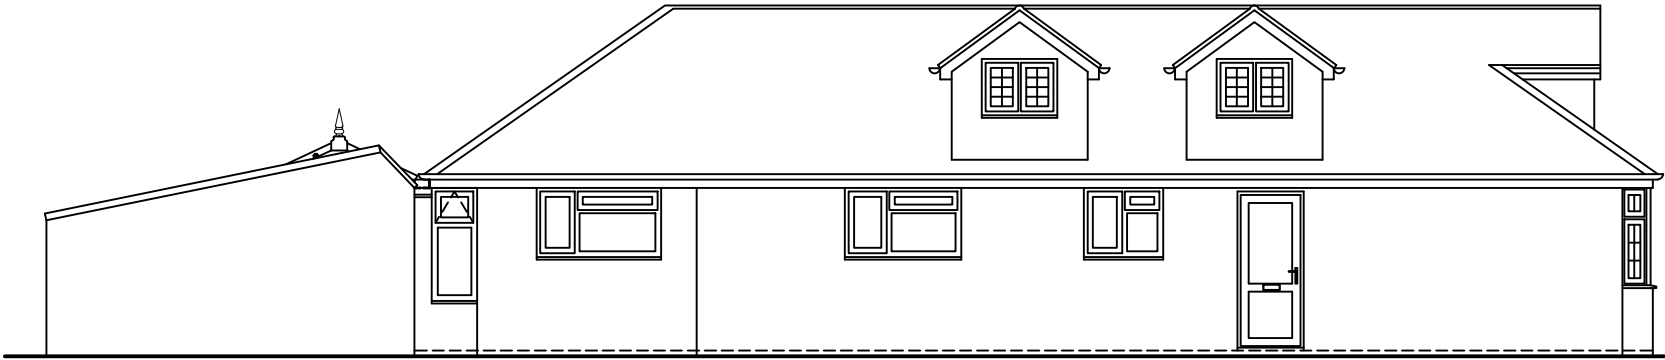

LEFT SIDE ELEVATION

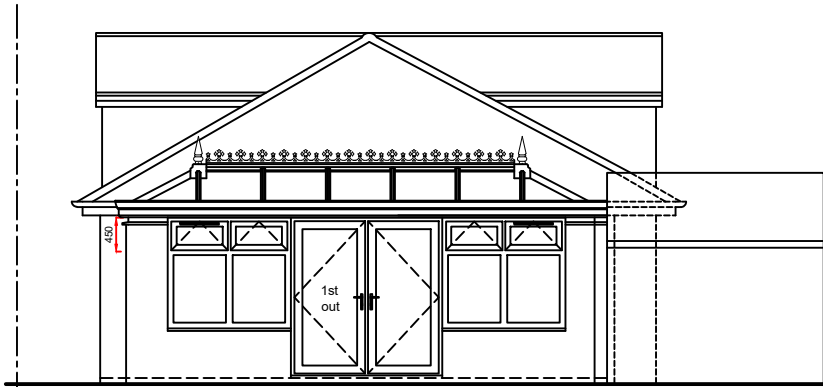

REAR ELEVATION

**Product Specification:**  
**Roof:**  
Roof Material: **PVCu**  
Orangery Type: **Anglian pelmet**  
Roof external colour: **WHITE**  
Roof internal colour: **WHITE**

**Frames/Doors:**  
Frame type: **PVCu**  
External Colour : **WHITE**  
Internal Colour : **WHITE**

|      |          |                                                             |          |
|------|----------|-------------------------------------------------------------|----------|
|      |          |                                                             |          |
|      |          |                                                             |          |
|      |          |                                                             |          |
|      |          |                                                             |          |
| A    | 12/09/19 | Top opening window changed to match windows in conservatory | SS       |
| Rev. | Date     | Description                                                 | Initials |



|   |                      |                         |
|---|----------------------|-------------------------|
| Drawing title: <b>Proposed Elevations</b>                                                                              |                      |                         |
| Contract No. : <b>900/03500</b>                                                                                        |                      | <b>Page 3 of 4</b>      |
| Proposed: <b>PVCu Orangery</b><br>At: <b>6 NORE CRESCENT</b><br><b>EMSWORTH</b><br><b>HAMPSHIRE</b><br><b>PO10 7NB</b> |                      |                         |
| For : <b>MR &amp; MRS TOWERS</b>                                                                                       |                      |                         |
| Drawers initials: <b>SS</b>                                                                                            | Scale : <b>1:100</b> | Date: <b>15/07/2019</b> |

**Notes:**  
Any drawings or plans depicted make no allowance for the provision of any tie bars within the roof of the proposed Living space. This can only be determined once the roof is put into manufacture.  
Existing physical barrier to remain  
Pelmet to finish at rear of portal beam  
These drawings are the property of Anglian Home Improvements and must not be used, distributed, loaned or copied without the express permission of Anglian Home Improvements.  
All dimensions are in millimetres (mm) unless noted otherwise.  
Do not use for base laying purposes  
Produced on A3 paper

