




01: North Elevation of South Wall
1:200 @ A1

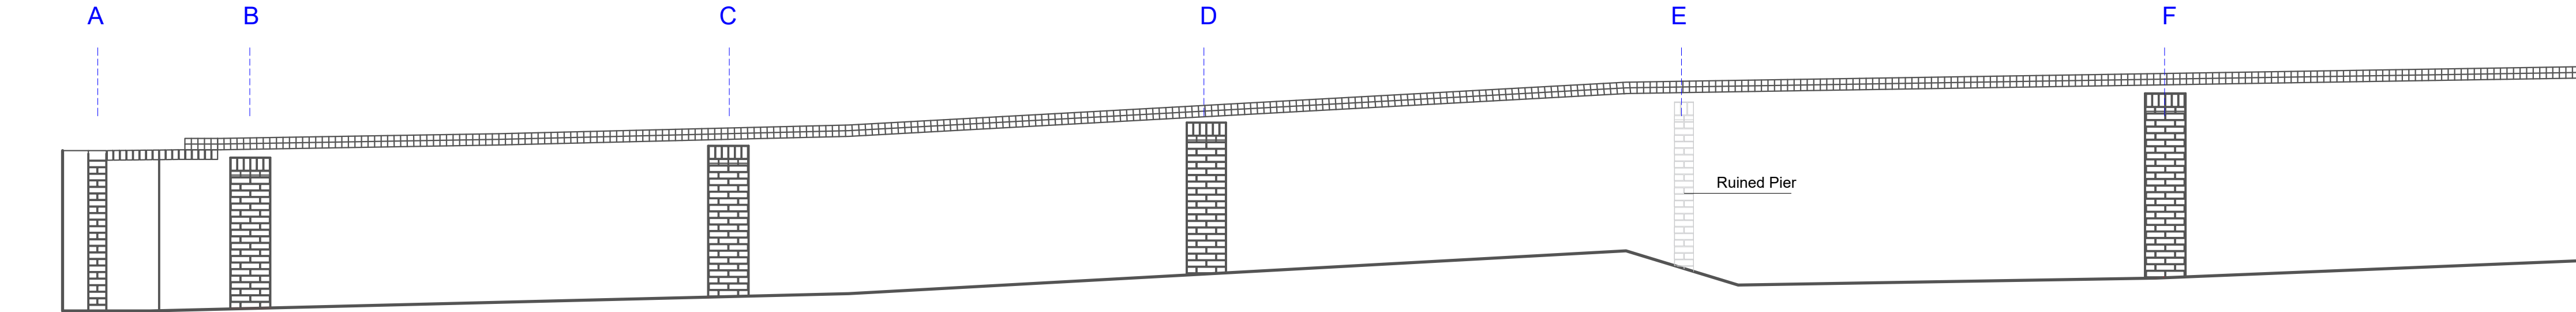


02: Elevation - Part A
1:50 @ A1

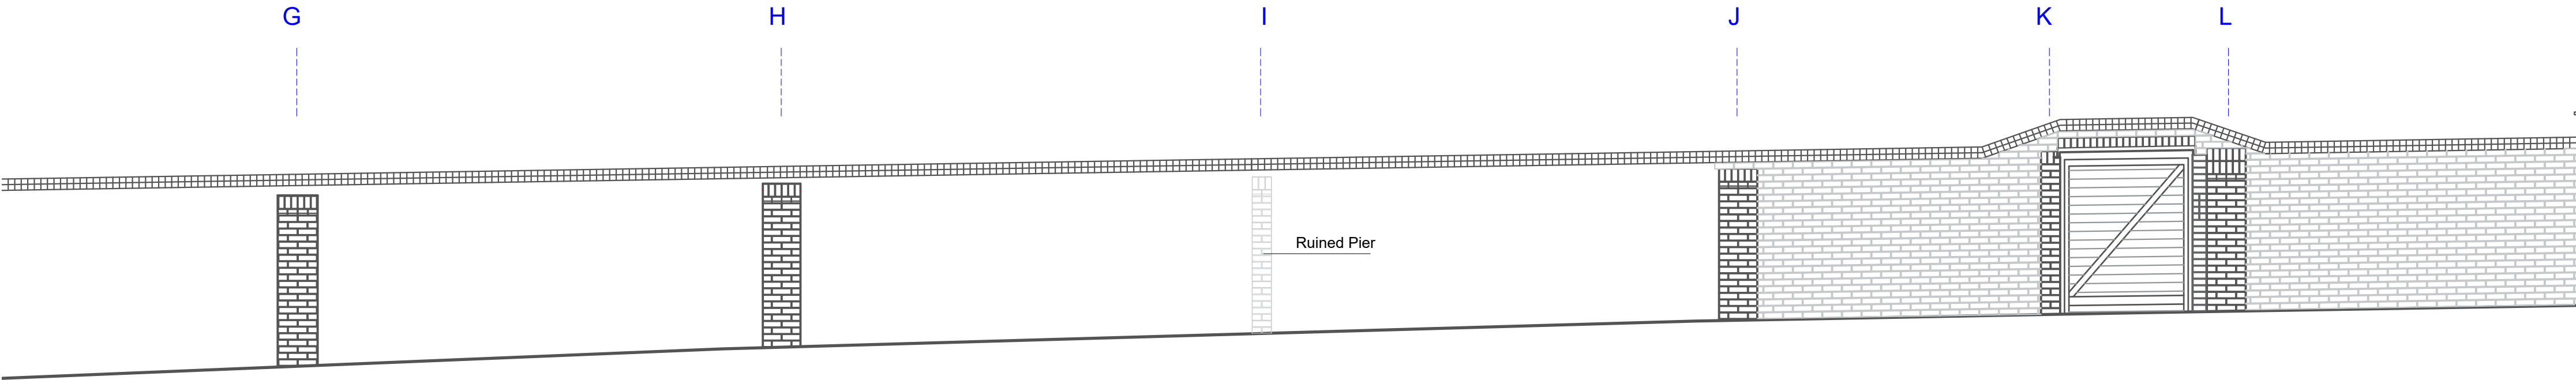

03: Elevation - Part B
1:50 @ A1

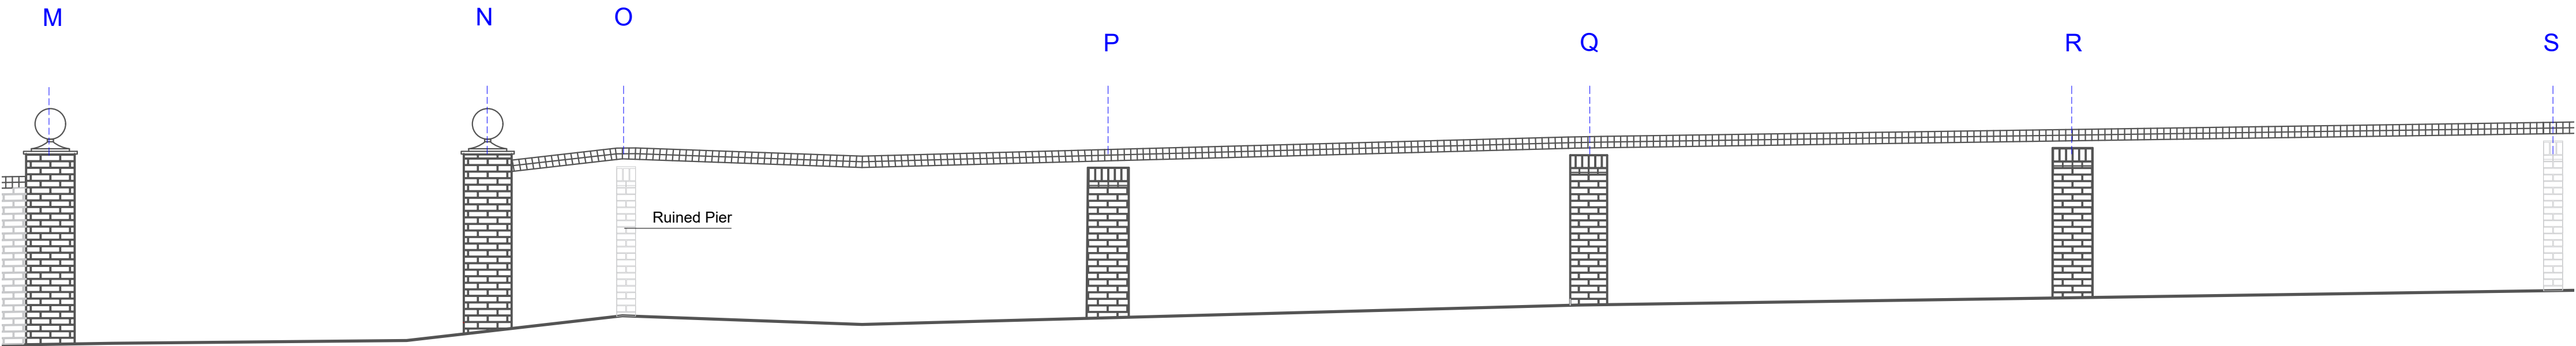

04: Elevation - Part C
1:50 @ A1

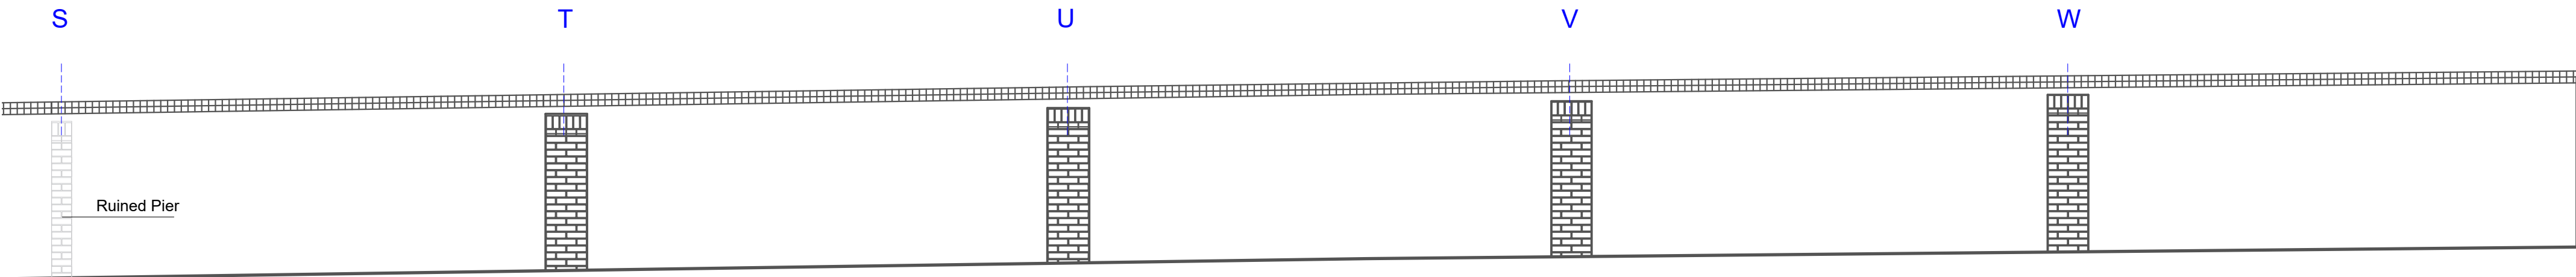

05: Elevation - Part D
1:50 @ A1

General Notes

1. This drawing is © copyright Hampshire County Council 2019. No unauthorised reproduction of any kind is permitted.

2. No dimensions to be scaled from this drawing. Verify all dimensions prior to construction. Immediately report any discrepancies on the document to the Architect/Contract Administrator. This document shall be read in conjunction with associated models, specifications and related consultant's documents.

3. Drawing to be read with all relevant Architectural, Interiors, Structural, M&E, Drainage/Public Health, Landscape, Civils and Interiors drawings and specifications.

4. This map is reproduced from Ordnance Survey material with the permission of Ordnance Survey on behalf of the controller of Her Majesty's Stationery Office © Crown copyright. Unauthorised reproduction infringes Crown Copyright & may lead to prosecution or civil proceedings (100019180) 2019.



Hampshire
County Council

Notes:

P1	S0 INITIAL STATUS	11/21/2019	IM	SA

Rev	Description	Date	By	Chkd
-----	-------------	------	----	------

HCC Property Services,
Three Ministers House,
76 High Street, Winchester SO23 8UL
tel: (01962) 847801



PROJECT NAME
Staunton Country Park

SHEET NAME
Storey Gardens Wall
South Wall
Existing North Elevation

SCALE VAR @ A1	DRAWN IM	CHKD SA	APRV XXX
-------------------	-------------	------------	-------------

DRAWING No.
project code - originator - volume - level - type - role - number version

C09277-HCC-ZZ -2100 P1 00

SUITABILITY
code description

S0 INITIAL STATUS