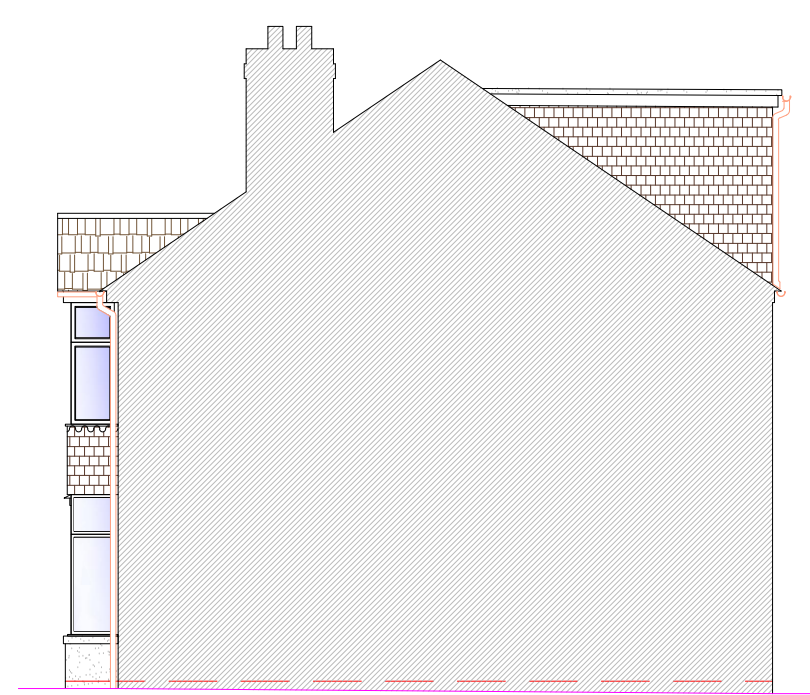
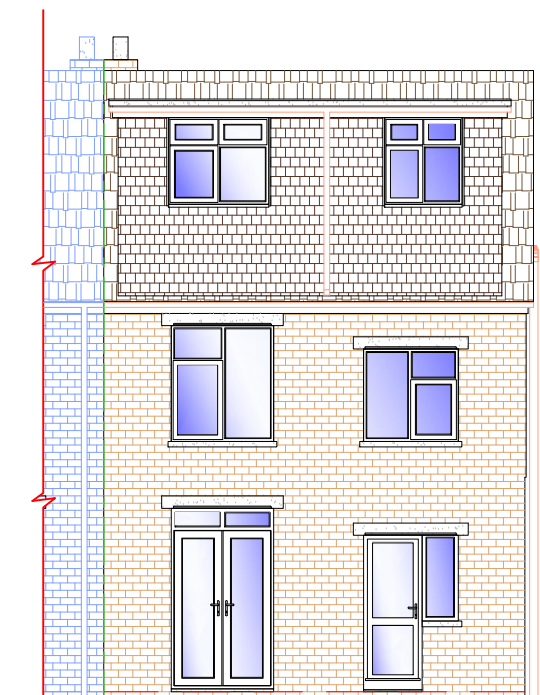
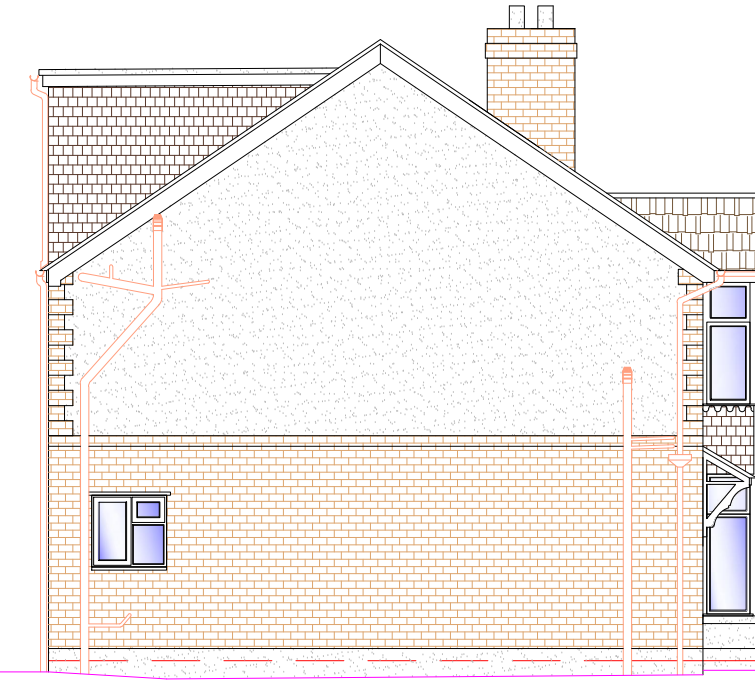
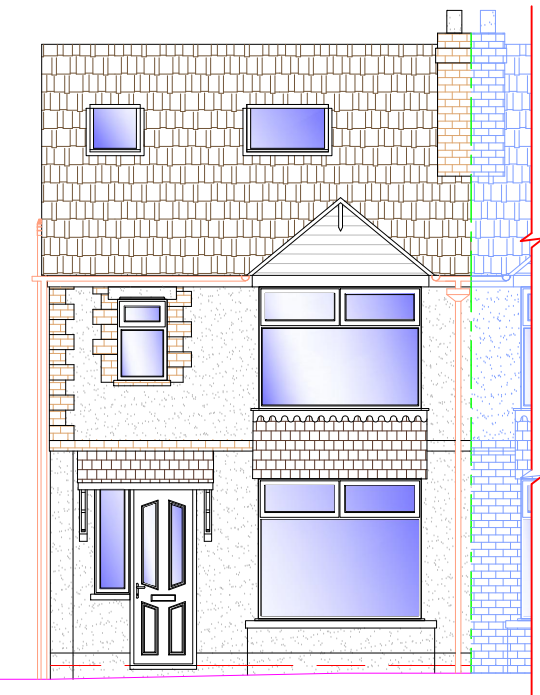
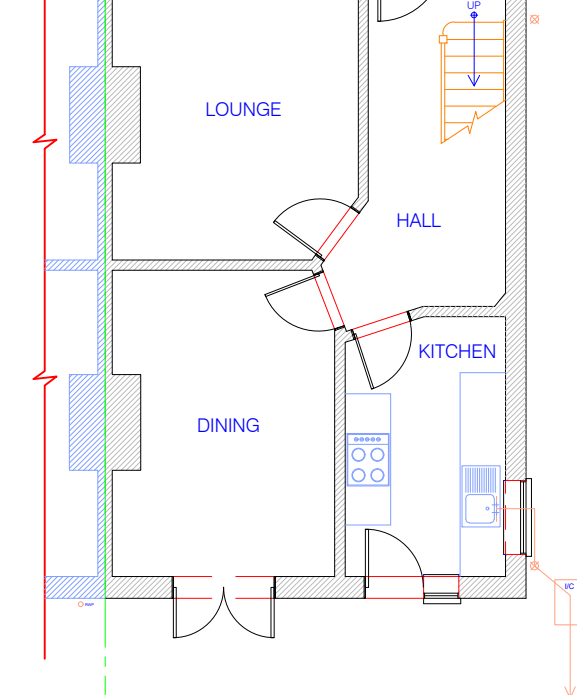
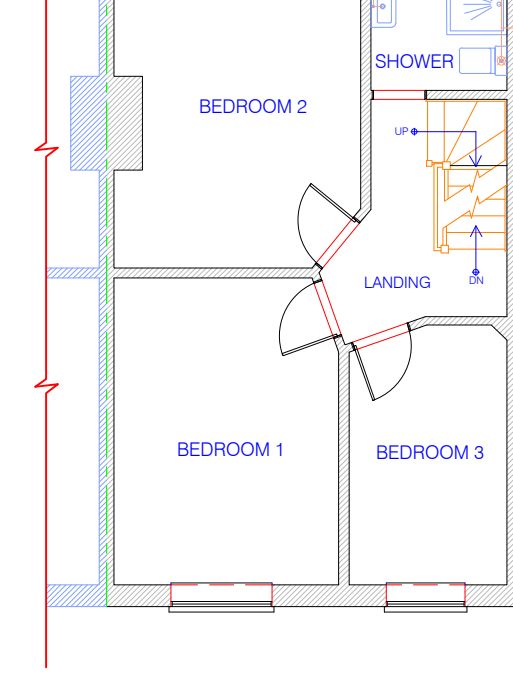
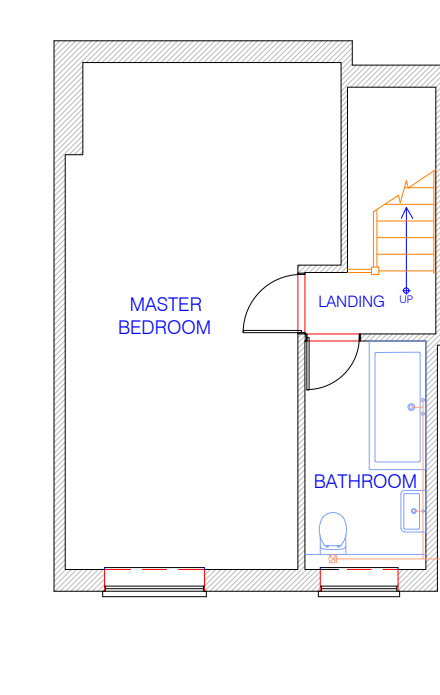
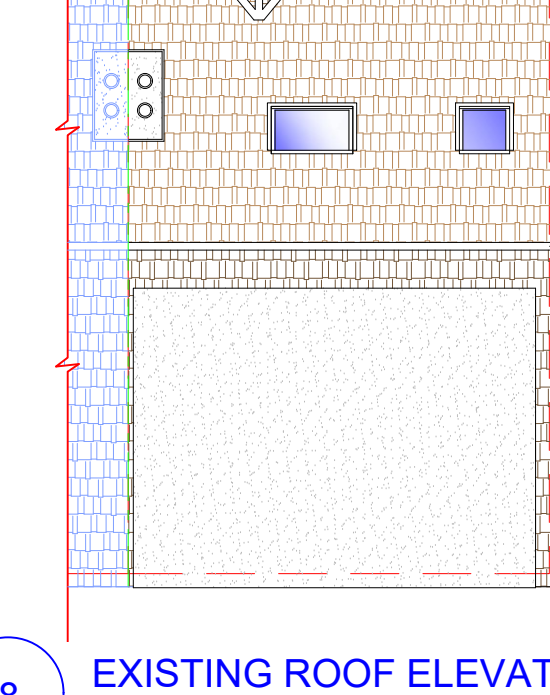
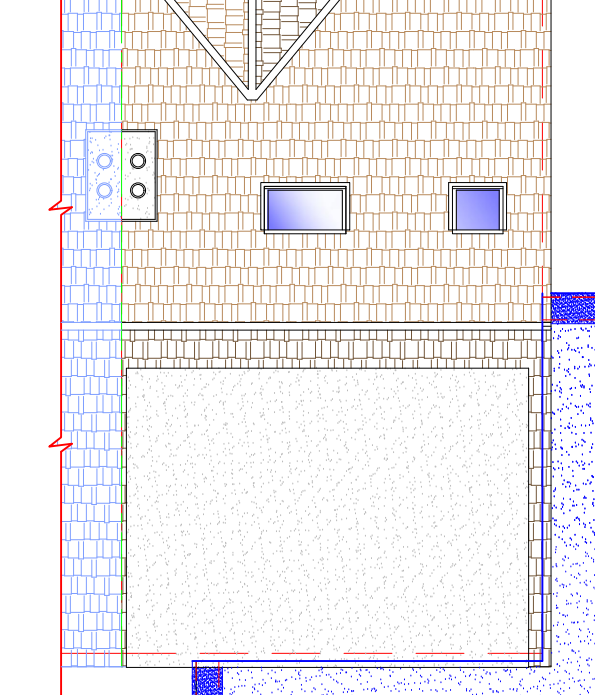
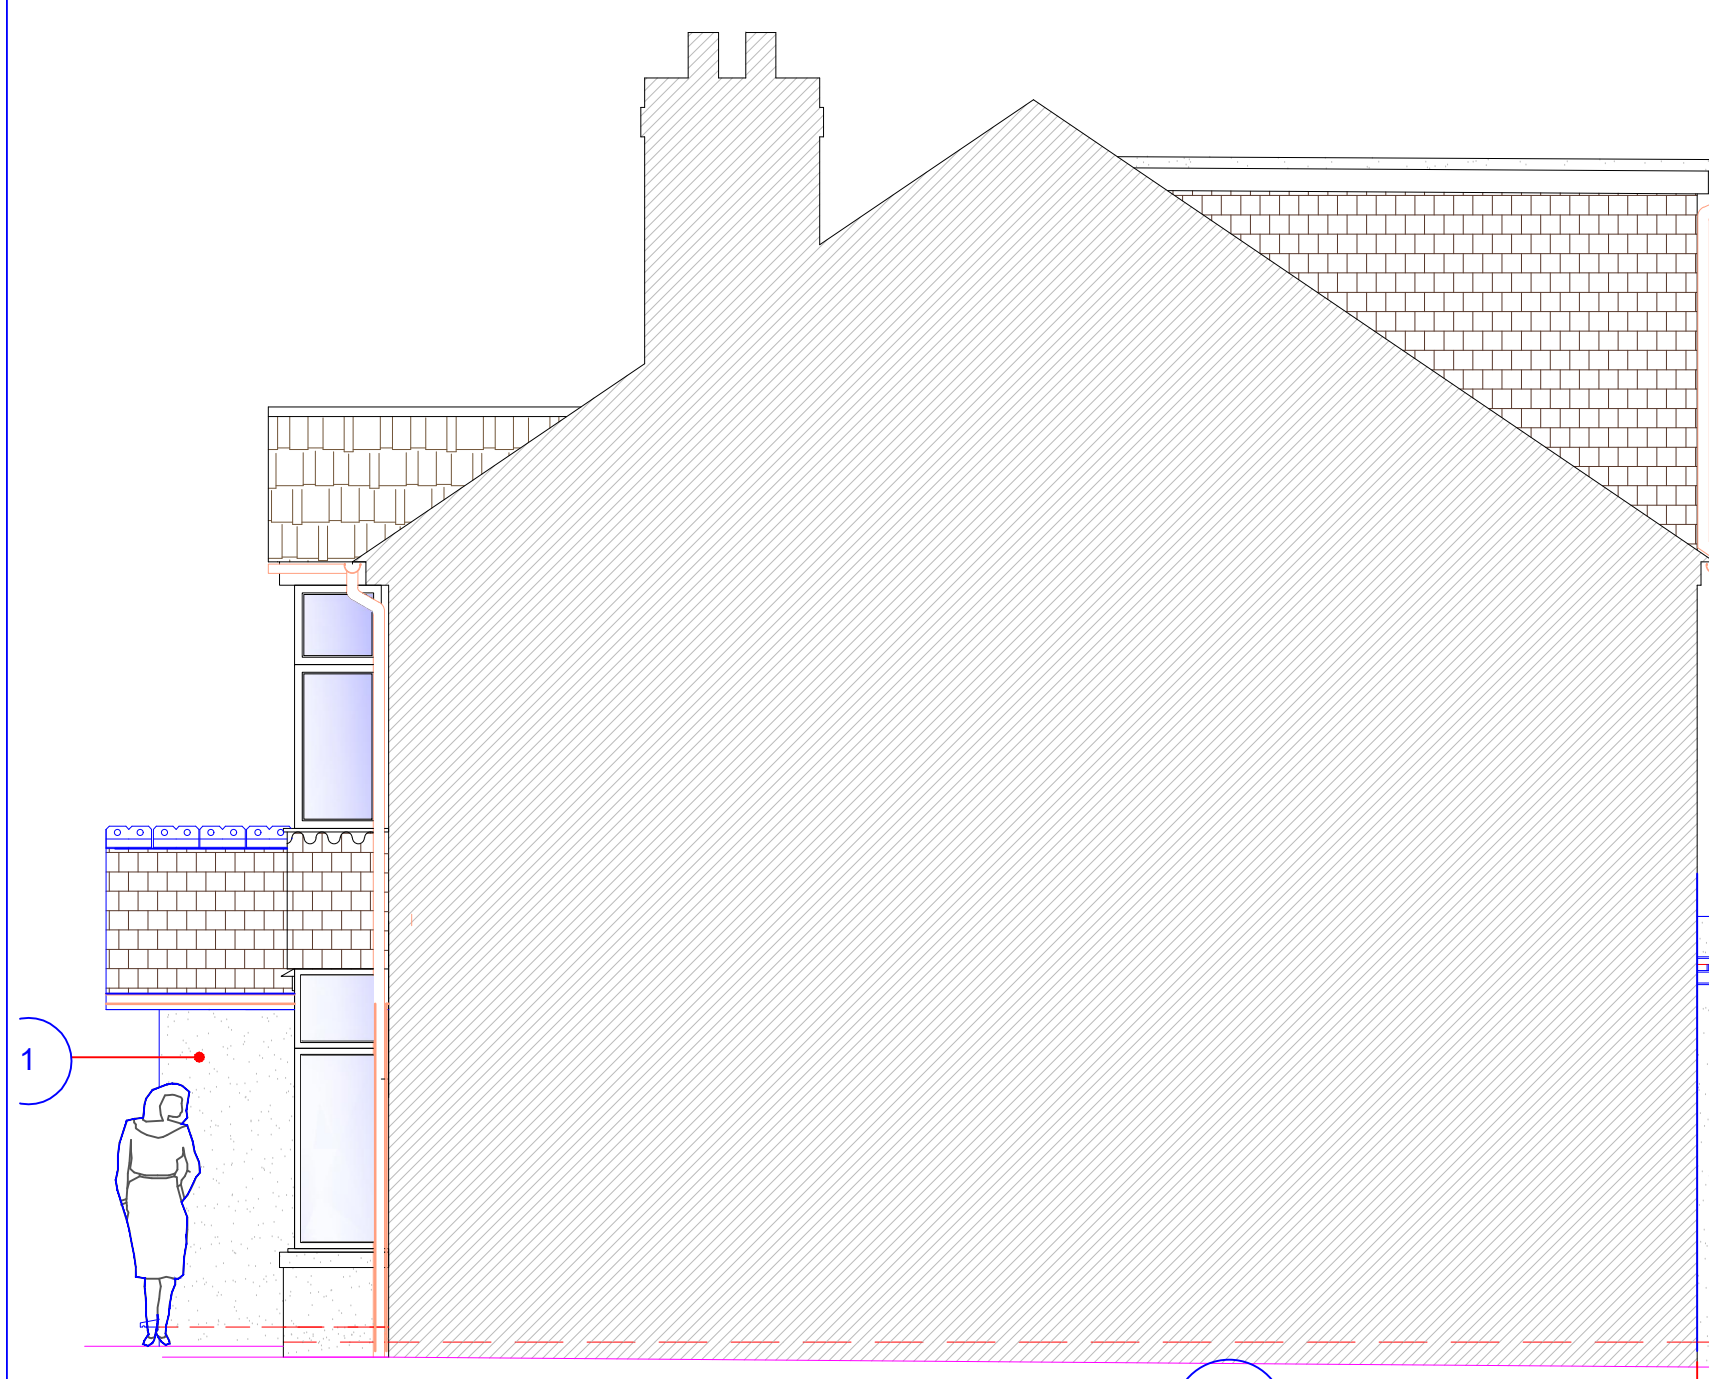
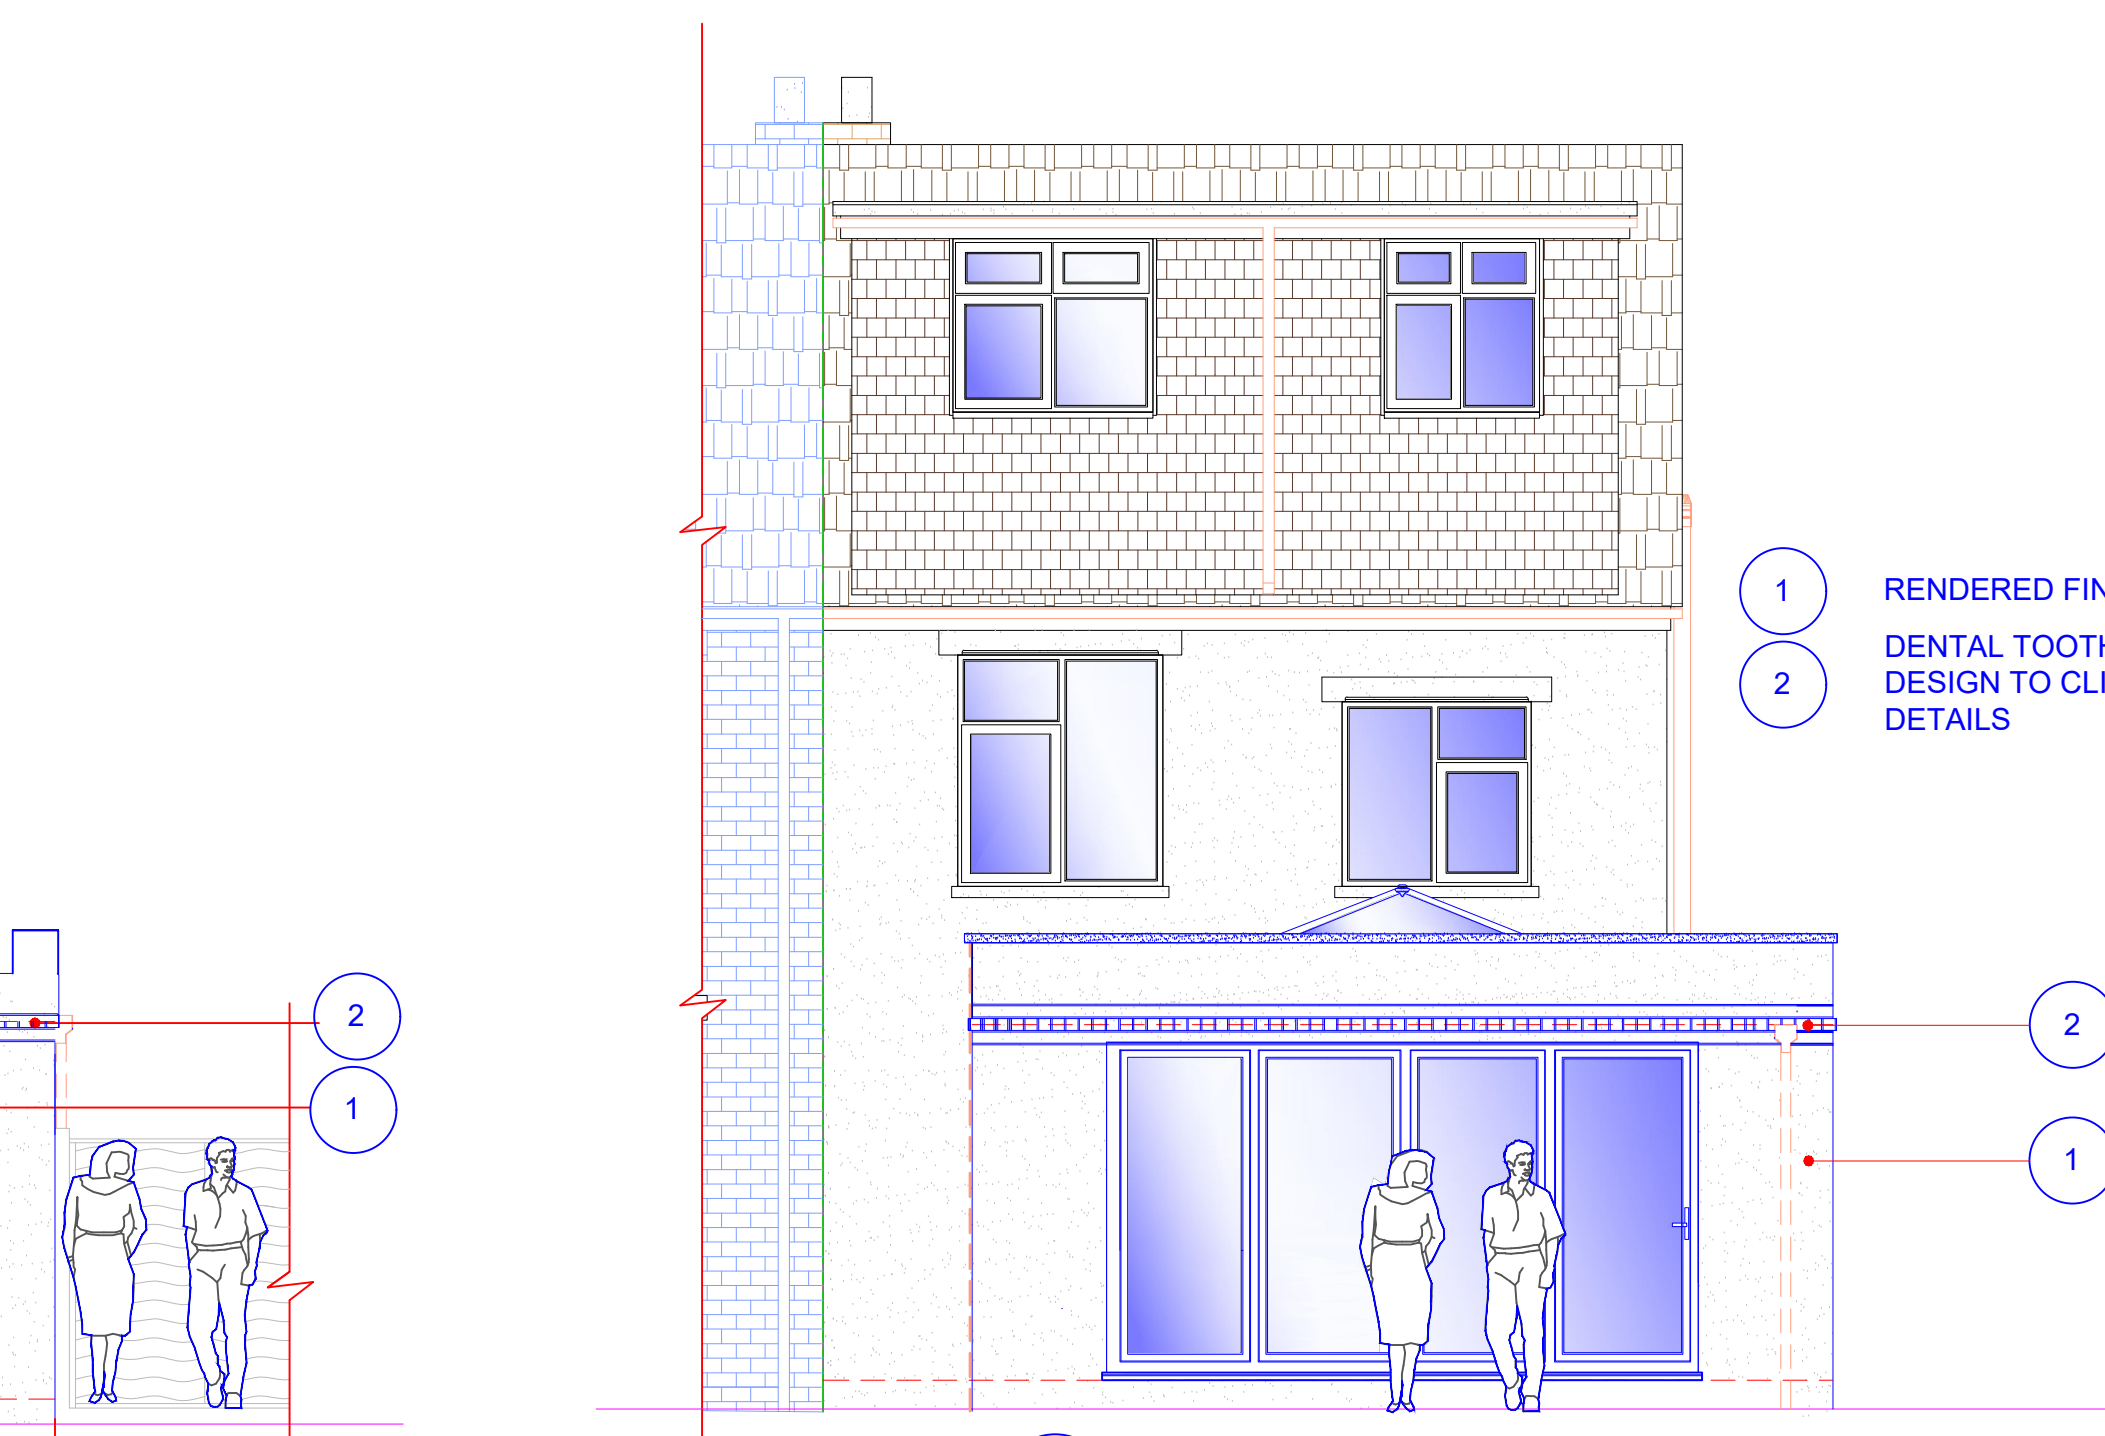
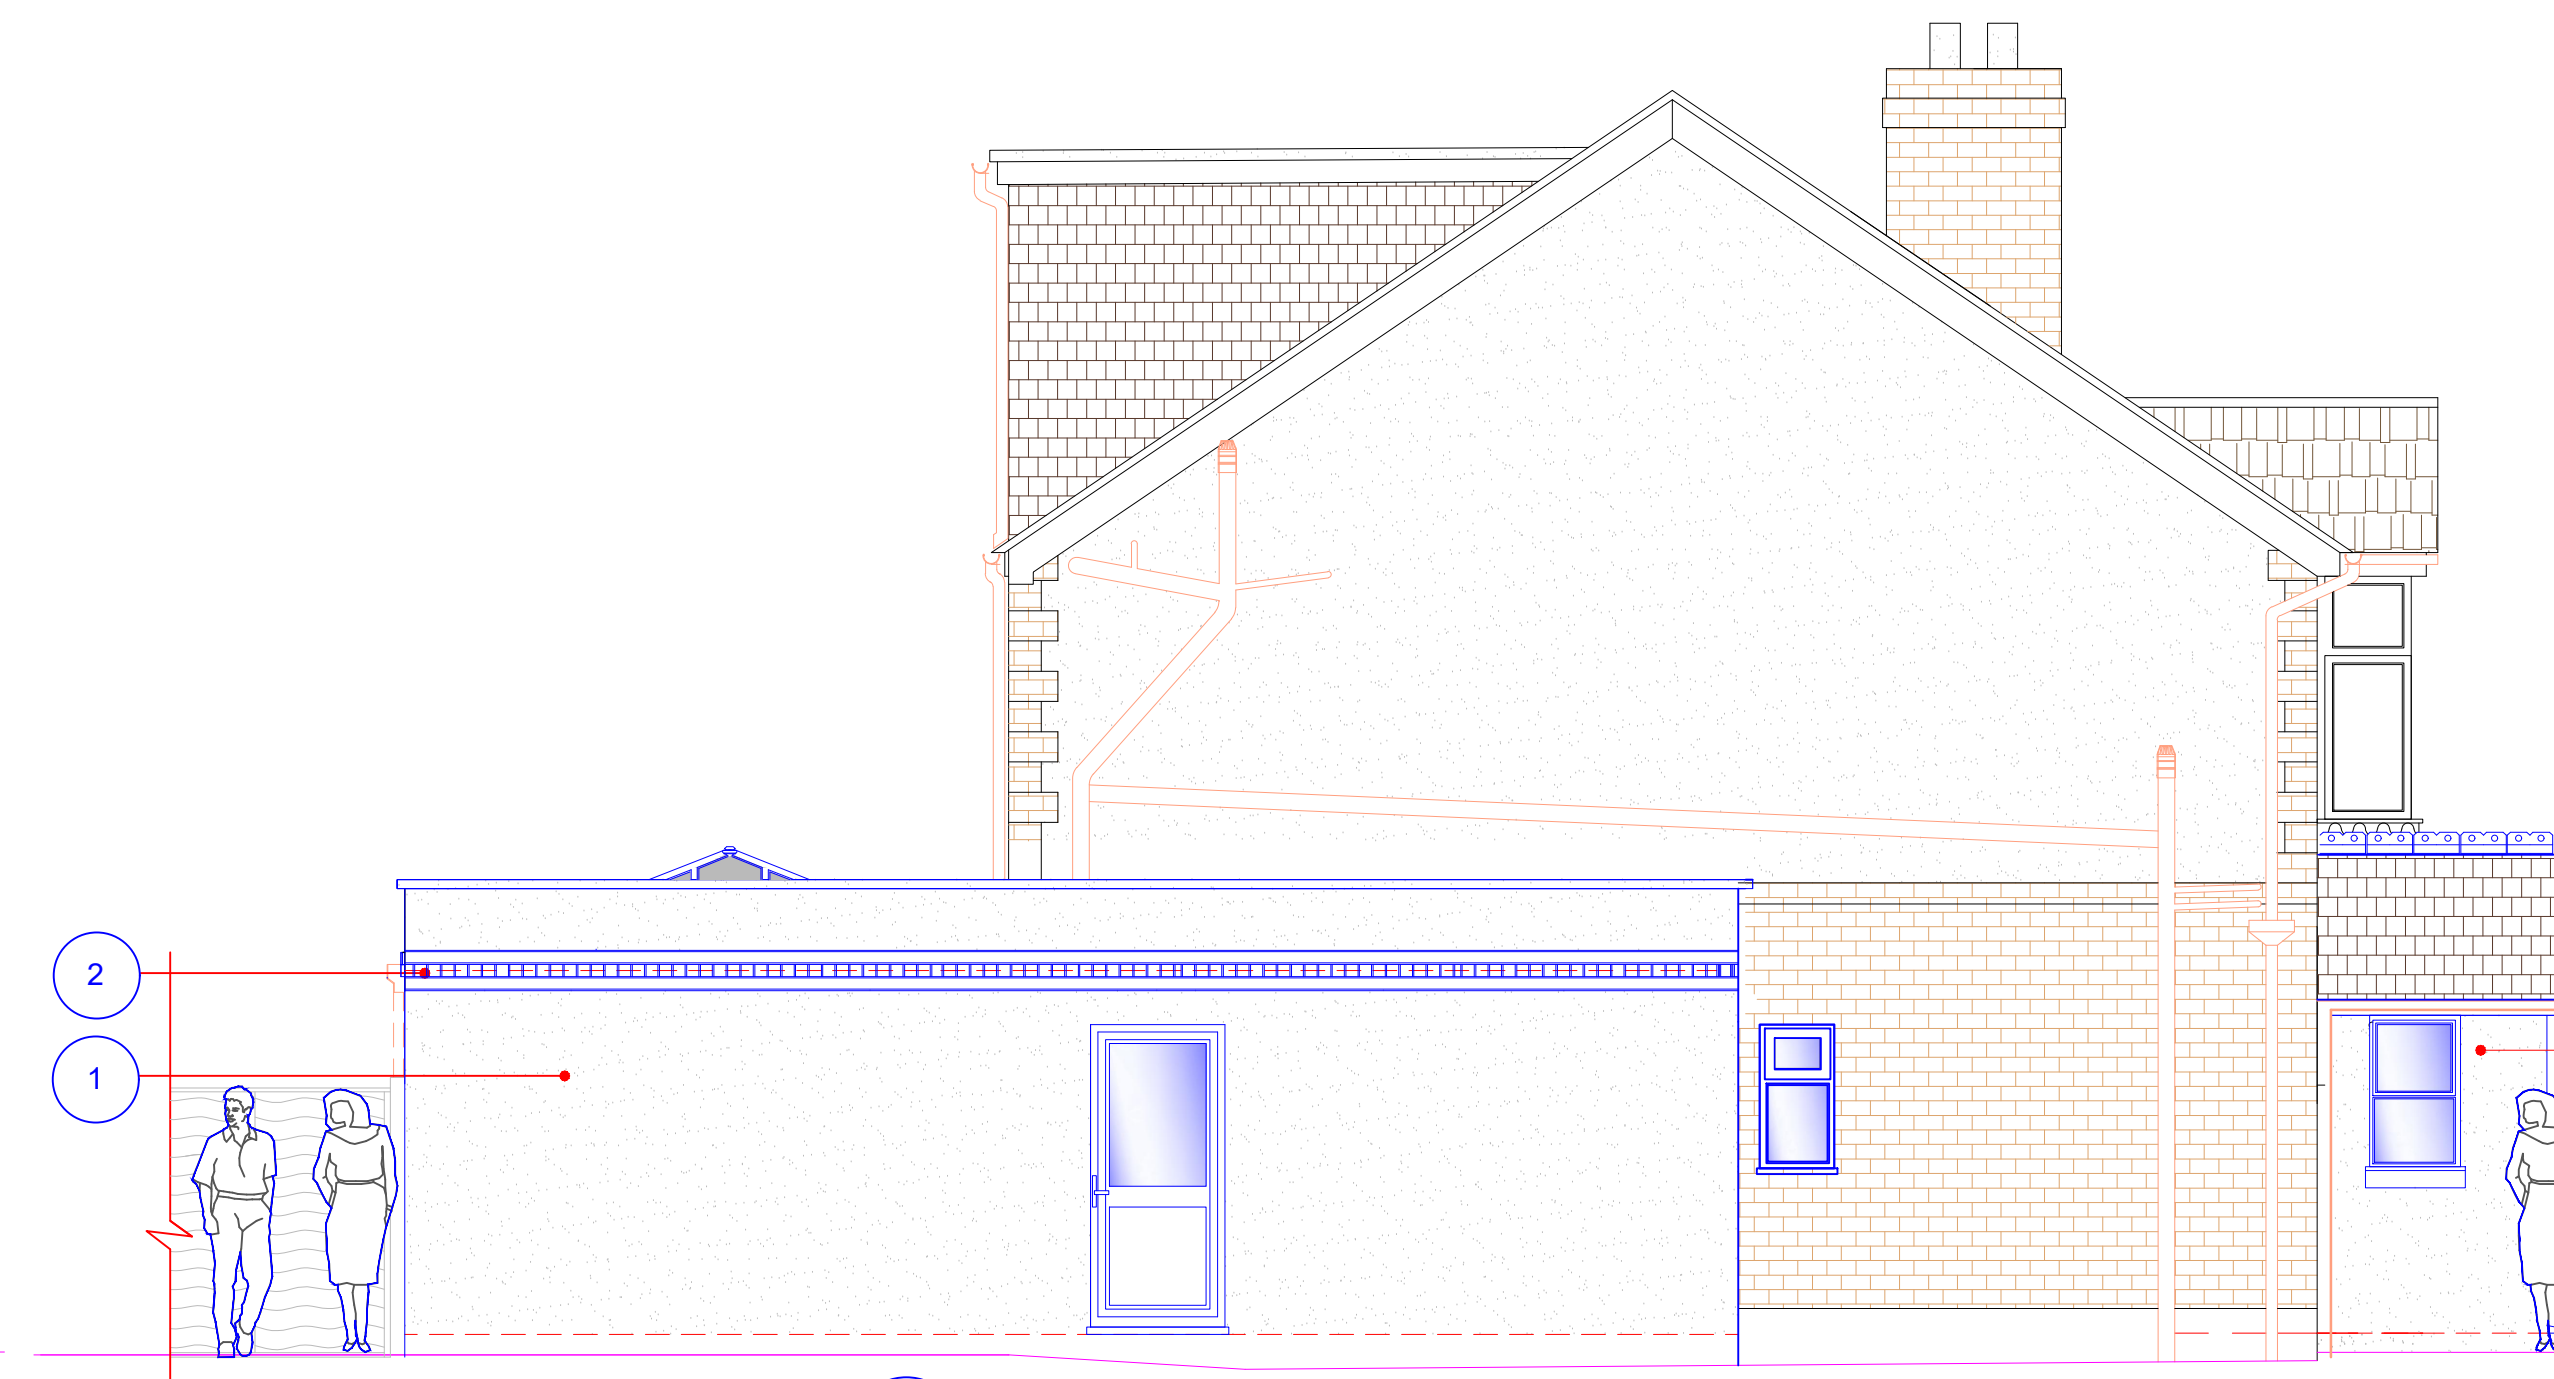
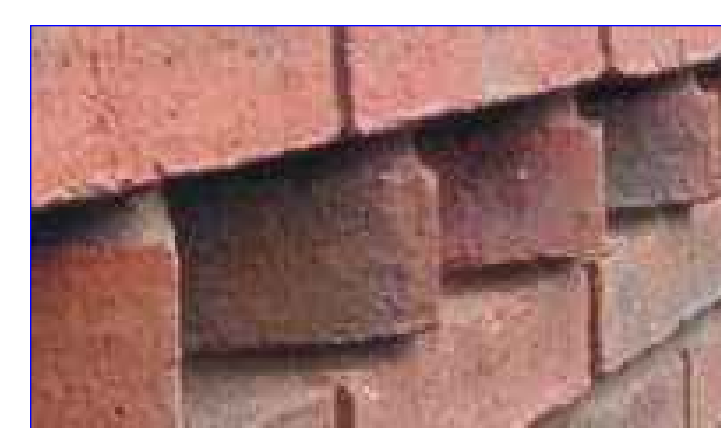
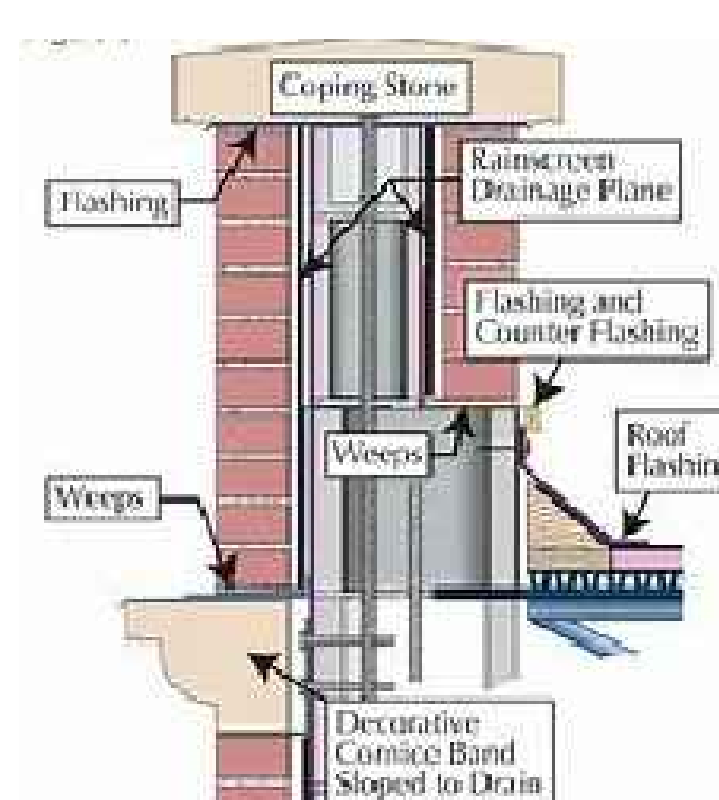
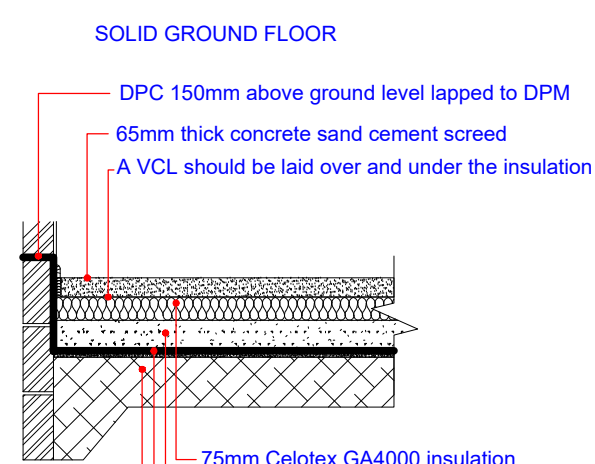
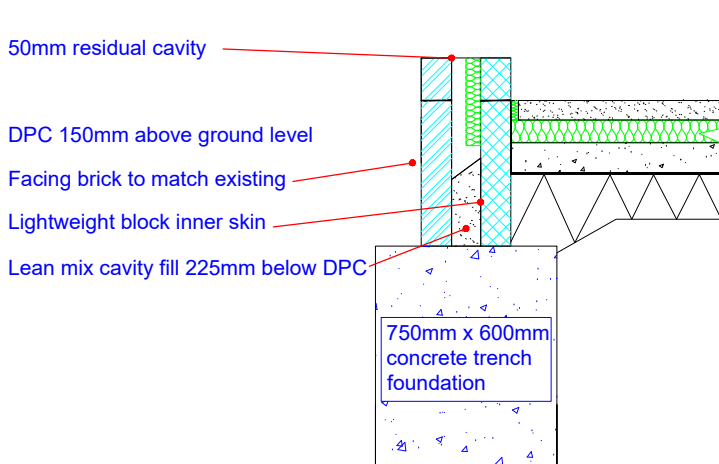
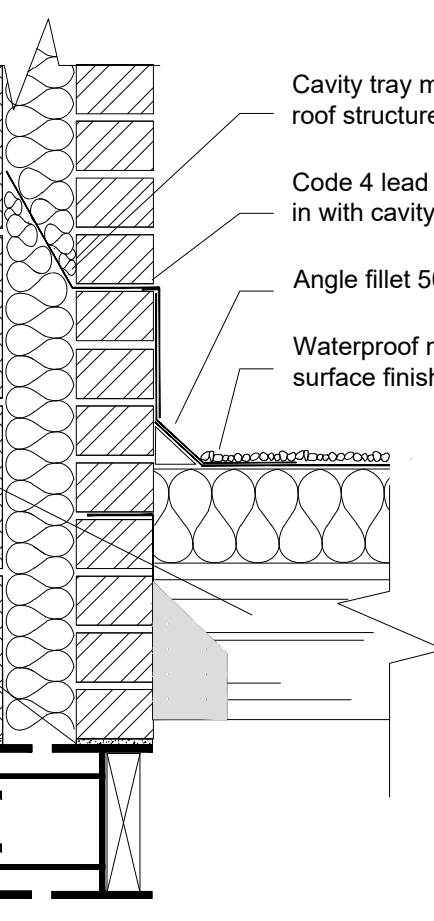
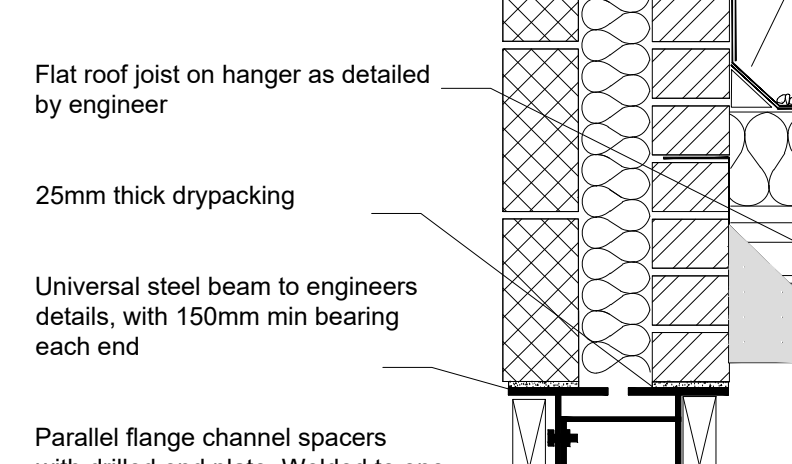
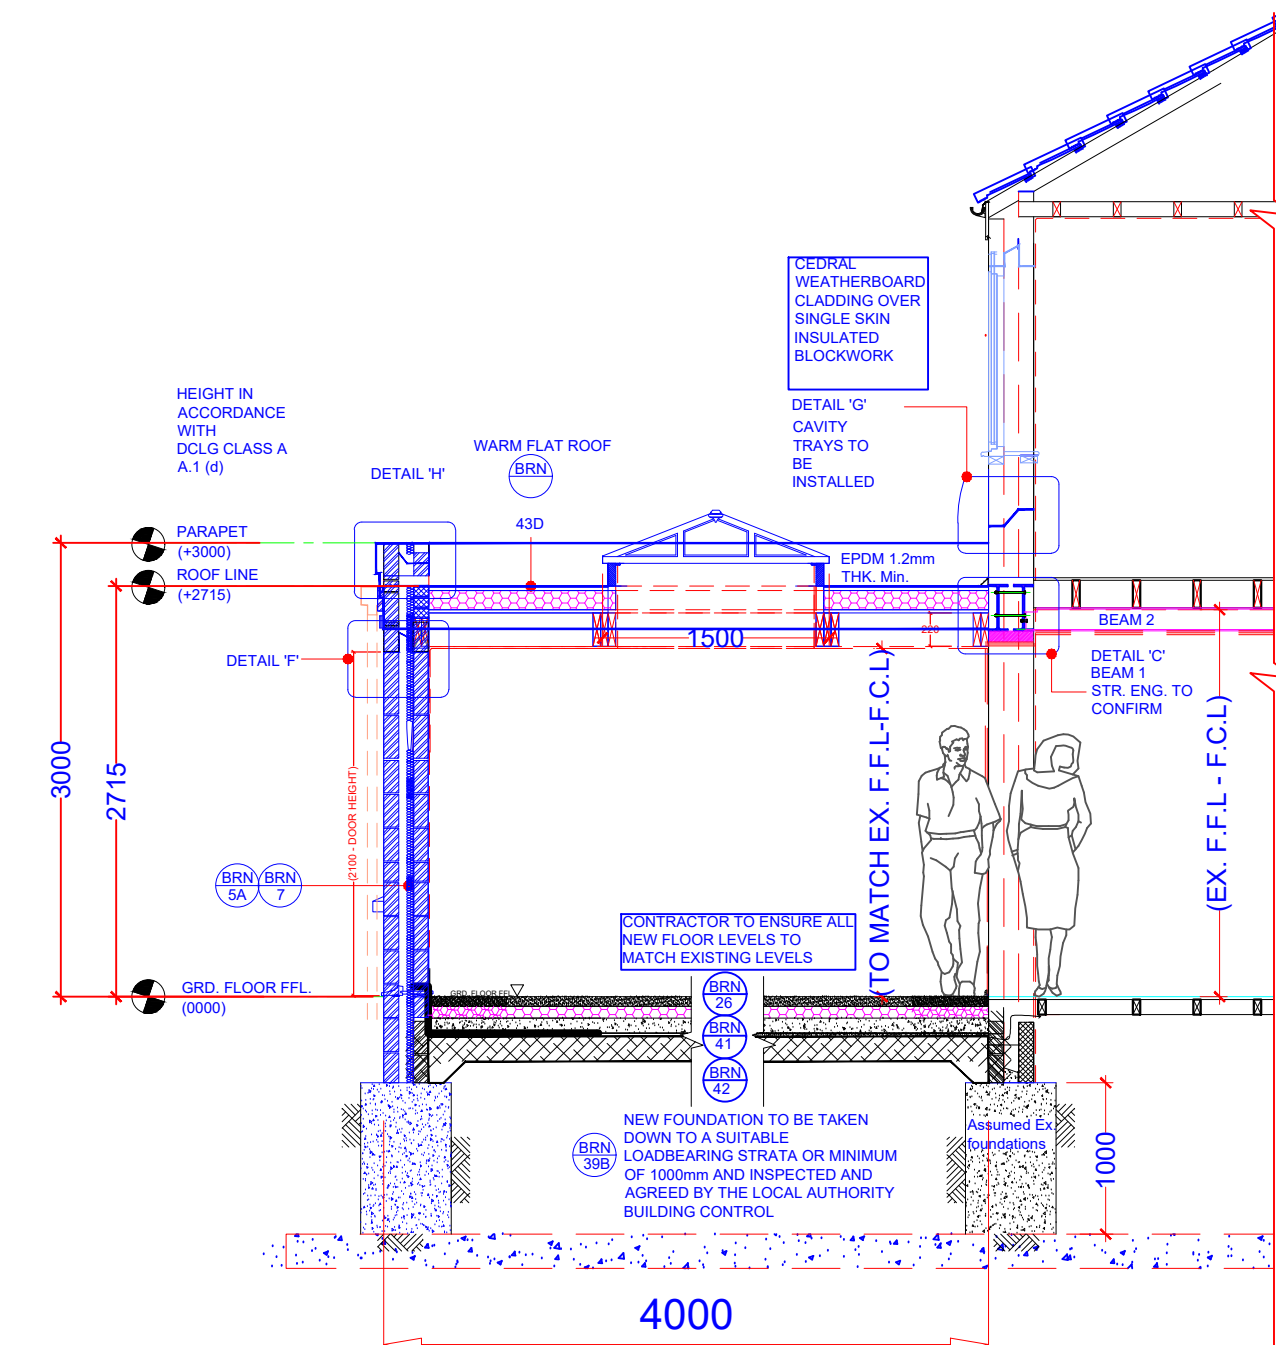
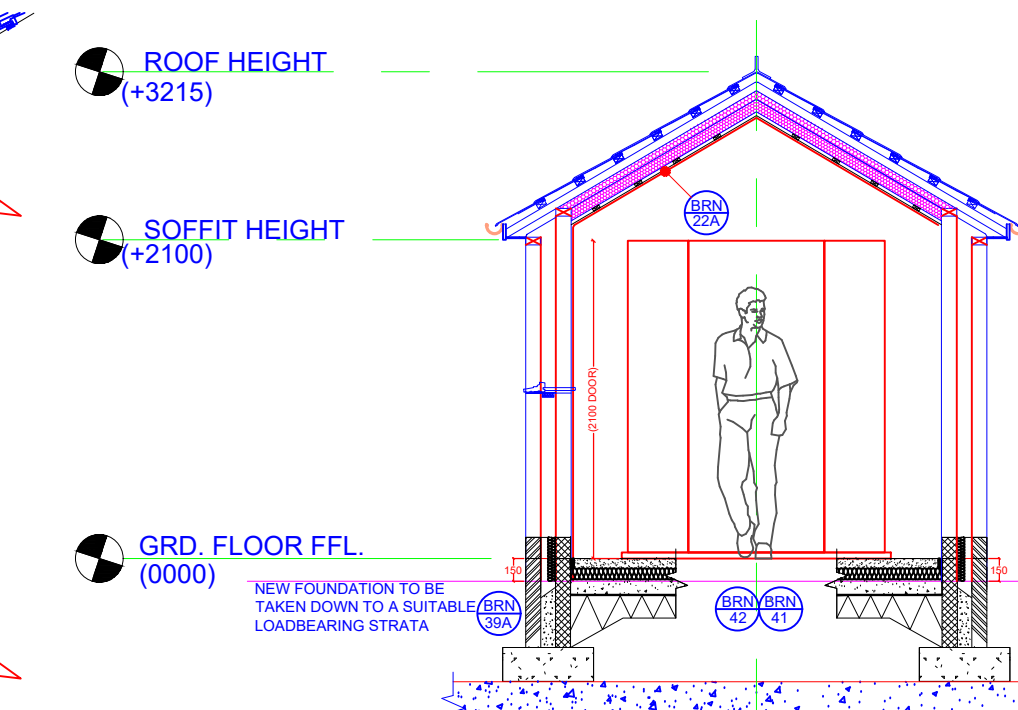


1 EXISTING SIDE ELEVATION  
1:1002 EXISTING REAR ELEVATION  
1:1003 EXISTING SIDE ELEVATION  
1:1004 EXISTING FRONT ELEVATION  
1:1005 EXISTING GROUND FLOOR PLAN  
1:1006 EXISTING FIRST FLOOR PLAN  
1:1007 EXISTING SECOND FLOOR PLAN  
1:1008 EXISTING ROOF ELEVATION  
1:1009 PROPOSED ROOF ELEVATION  
1:10010 PROPOSED SIDE ELEVATION  
1:5011 PROPOSED REAR ELEVATION  
1:5012 PROPOSED SIDE ELEVATION  
1:5013 PROPOSED FRONT ELEVATION  
1:5015 PROPOSED DENTAL BRICK DETAILS  
1:5019 PROPOSED FLOOR SECTION  
1:2520 PROPOSED FOUNDATION DETAIL  
1:2521 PROPOSED DETAIL 'G'  
1:1025 PROPOSED REAR ROOF SECTION  
1:2516 PROPOSED SECTION 'A'-A'  
1:5017 PROPOSED SECTION 'B'-B'  
1:5018 PROPOSED FOUNDATION DETAIL  
1:25

NOTE:  
DRAWING:GIBBONS 01A TO BE USED IN CONJUNCTION  
WITH ASSOCIATED BUILDING REGULATIONS NOTES  
GIBBONS /BRN.  
DIRECTIONAL NORTH ARROW SHOWN ON BLOCK &  
LOCATION PLANS GIBBONS /BLP.

DETAILS AND DIMENSIONS OF ALL LEVELS OF PROPOSED  
PLANS TO BE CHECKED ON SITE BY APPOINTED  
CONTRACTOR PRIOR TO ANY  
COMMENCEMENT/ORDERING OF MATERIALS OF WORK,  
ANY QUERIES, VARIATIONS OR DISCREPANCIES  
DIRECTED TO CLIENT - DM DESIGNS ACCEPTS NO  
RESPONSIBILITY IN ANY PART ON DRAWINGS UNLESS  
OTHERWISE AGREED PRIOR.

BRN 1 DENOTES ATTACHED BUILDING REGULATION NOTES  
DENOTES ITEM NO.

BRN 1

MODIFICATIONS

AMENDED HEIGHT OF REAR EXTENSION

AMENDED WIDTH OF REAR EXTENSION & ADDED PORCH

TITLE

PROPOSED SINGLE STOREY REAR EXTENSION

CUSTOMER

7 BUSHY MEAD, PURBROOK, WATERLOOVILLE,  
HAMPSHIRE, PO7 5DY

DRAWN BY:

DRAWING NO:  
GIBBONS\_01A

SCALE:

DATE:

REVISION:

ISSUE:

04.07.2019 - C

27.06.2019 - B

VARIES:

02.05.2019

C

A0

DM designs