

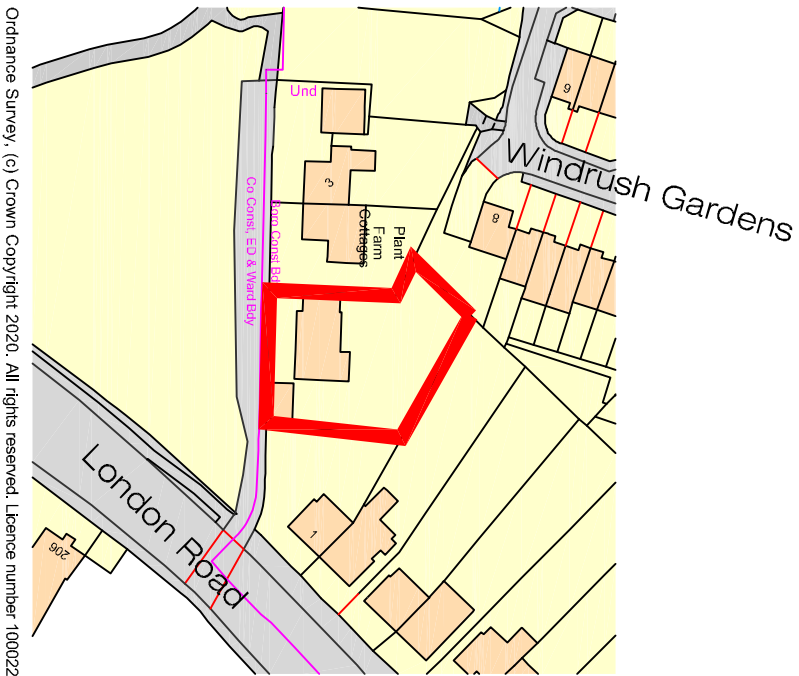


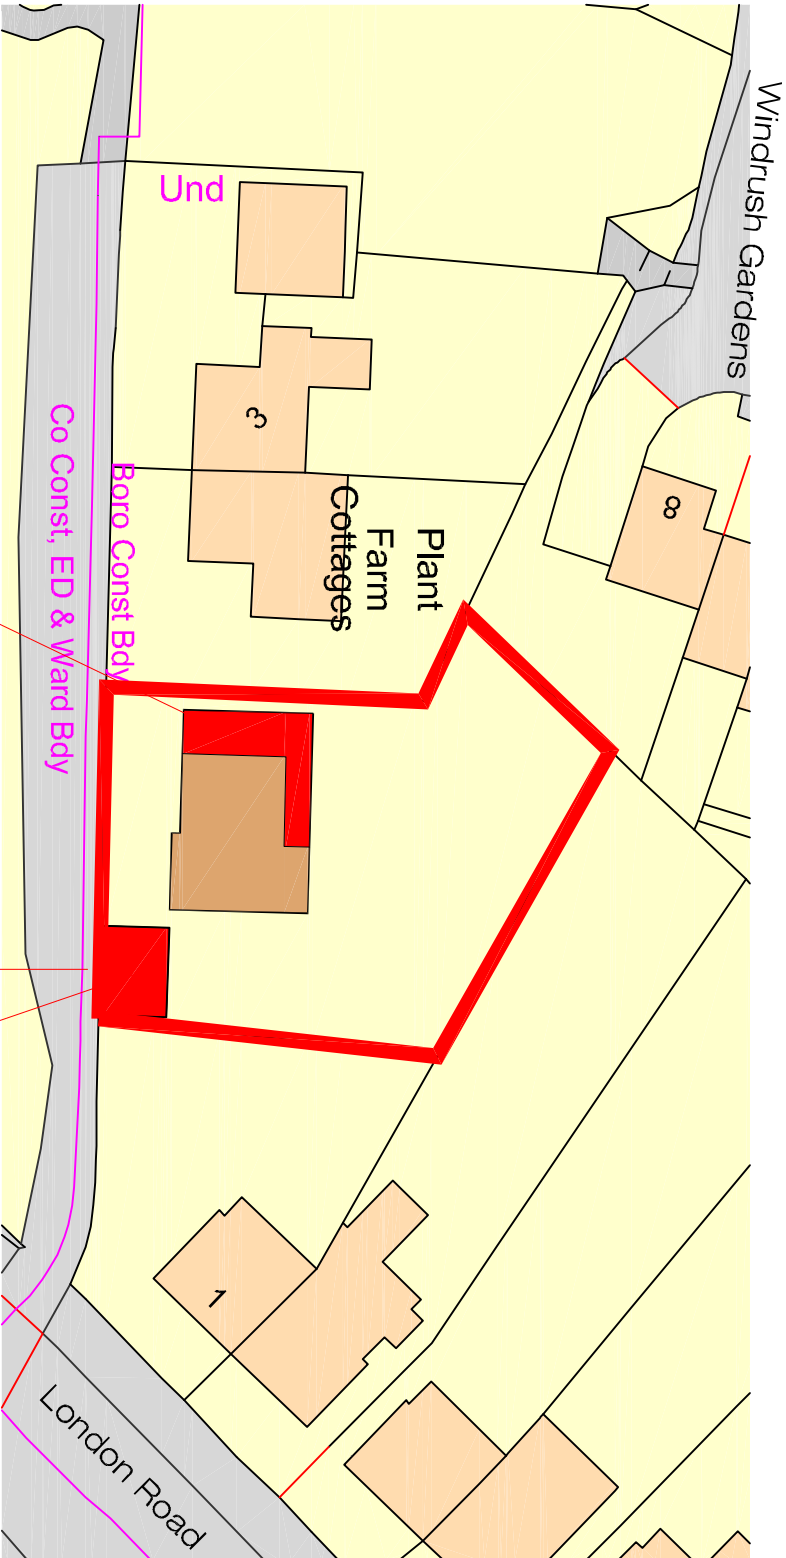



Proposed Extension

Existing hedge to be removed


Proposed Garage

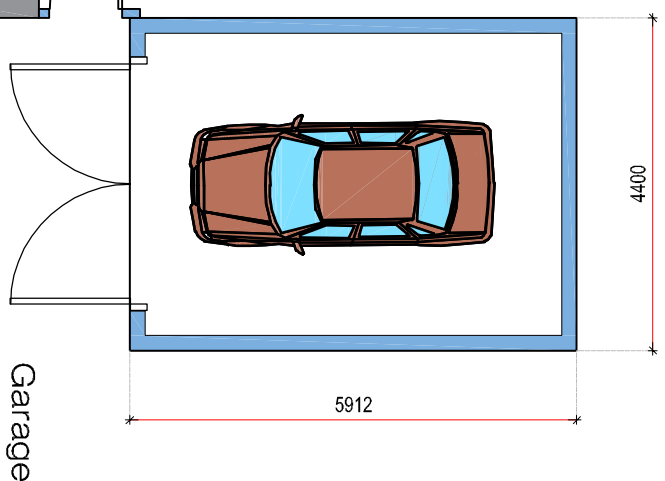


Garage

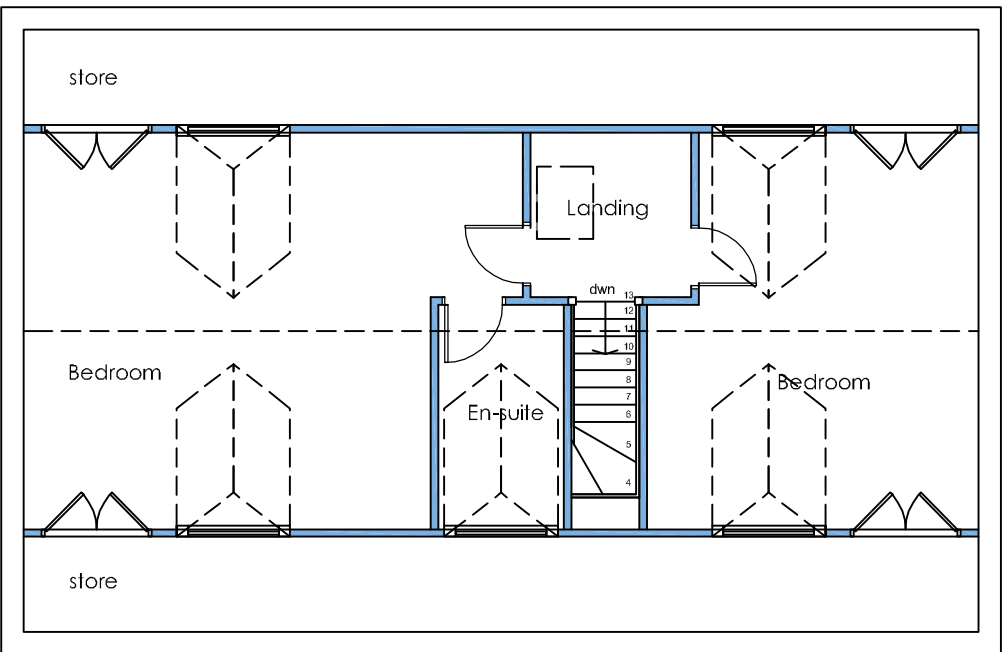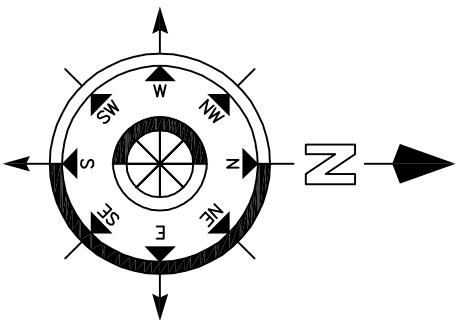




Second Floor Plan

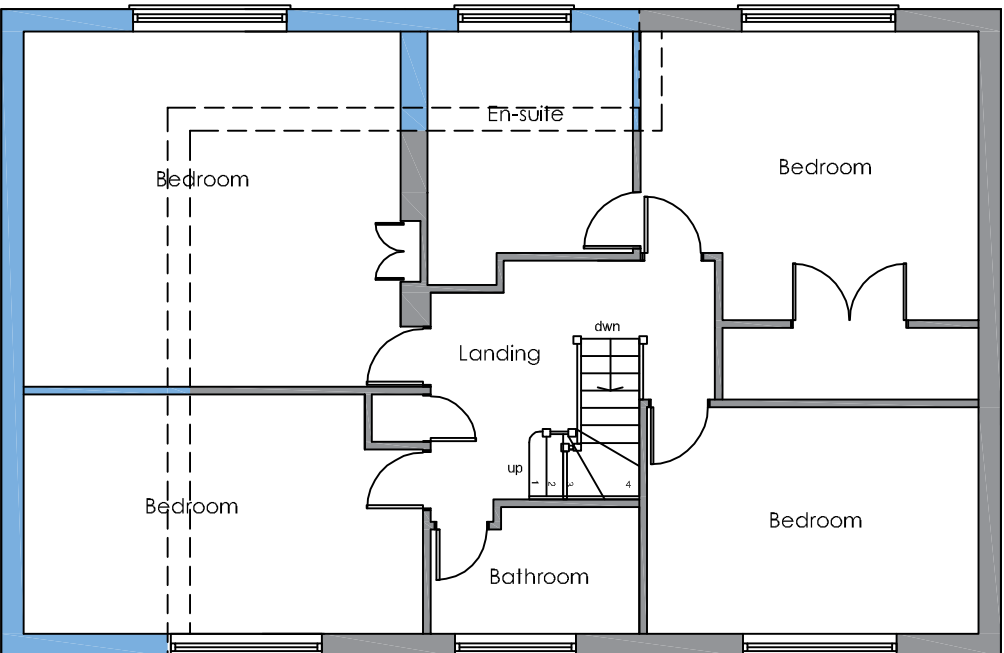

First Floor Plan

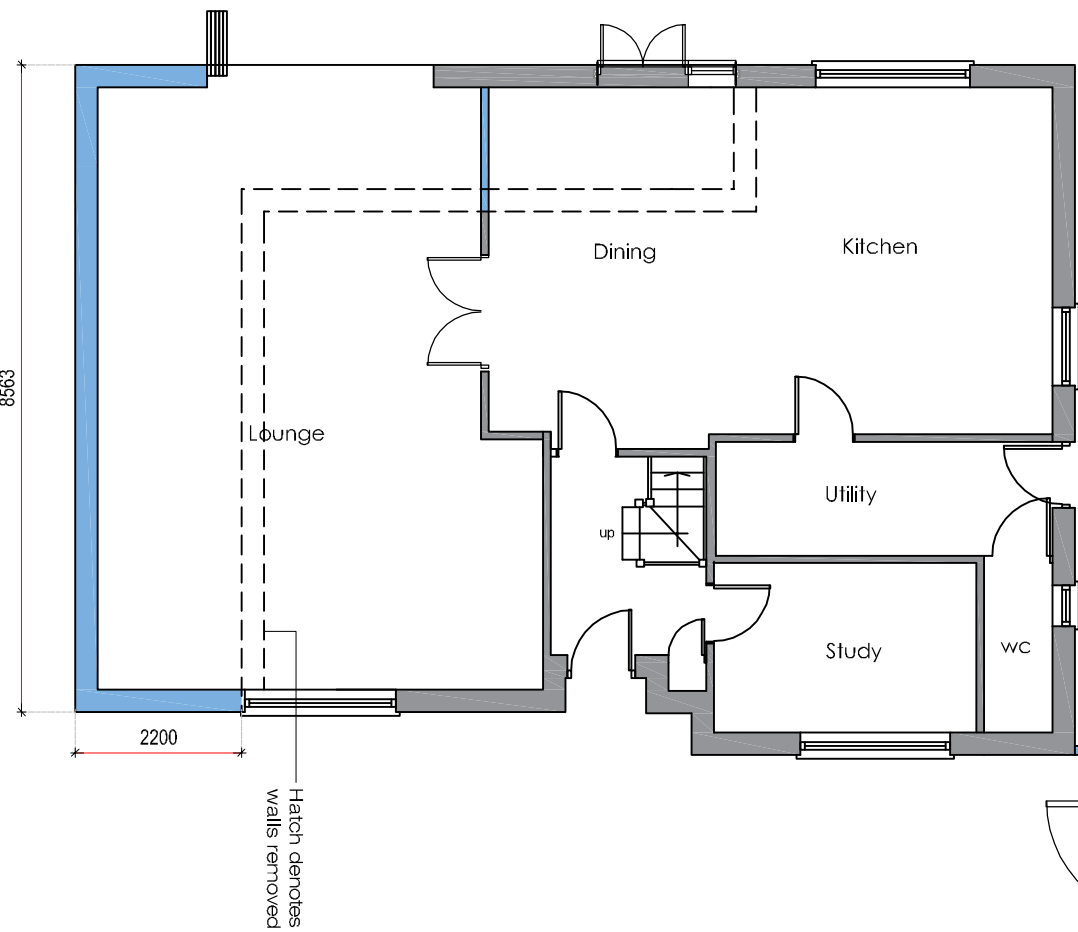

Ground Floor Plan

  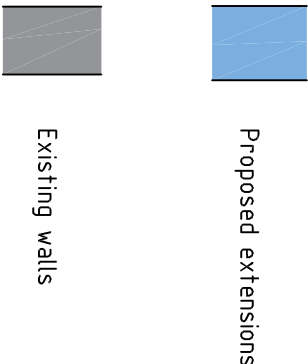

REVISION:

Drawing Title:

Proposed Floor Plans

Project:

1 Plant Farm Cottages

Drawn By:

CRF 20/07/20

SHEET SIZE:

A2

Approved By:

Date

Drawing No:

CFA

FULL

BS

Revision:

1/100

Scale:

1/100

Chris Flint Associates Ltd

CHARTERED SURVEYORS - PROJECT MANAGERS
DEVELOPMENT CONSULTANTS

2 Emerald Close Waterlooville, Hants PO7 8NZ
tel: 023 92 432484 fax: 023 92 338554
Email: chrisflintassociates@gmail.com

PLANNING