




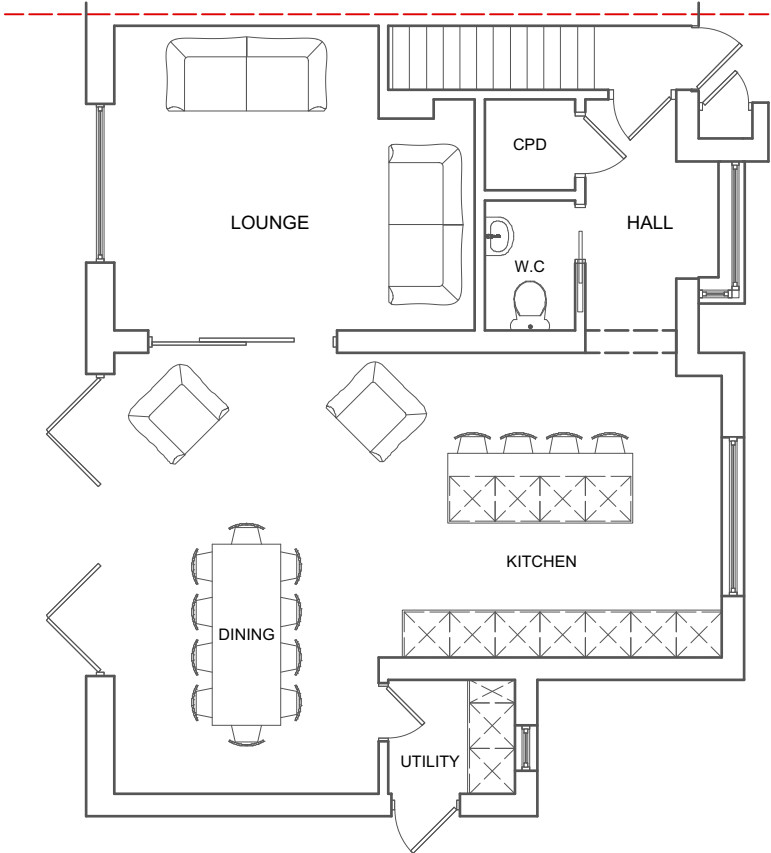


GROUND FLOOR PLAN (PROPOSED) 1:100

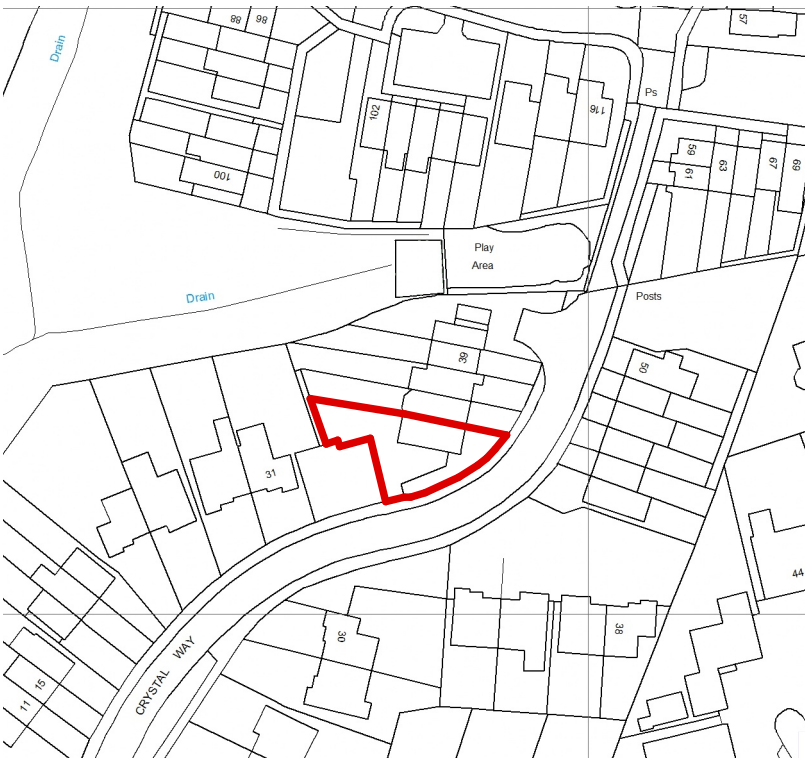

LOCATION PLAN 1:1250

License No: 100047474

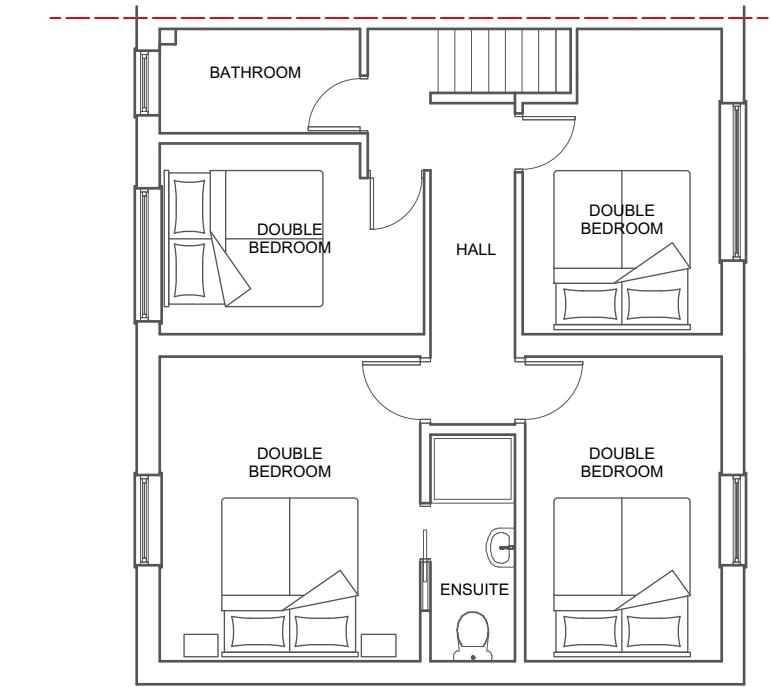
 


GROUND FLOOR PLAN (PROPOSED) 1:100




BLOCK PLAN 1:500

License No: 100047474

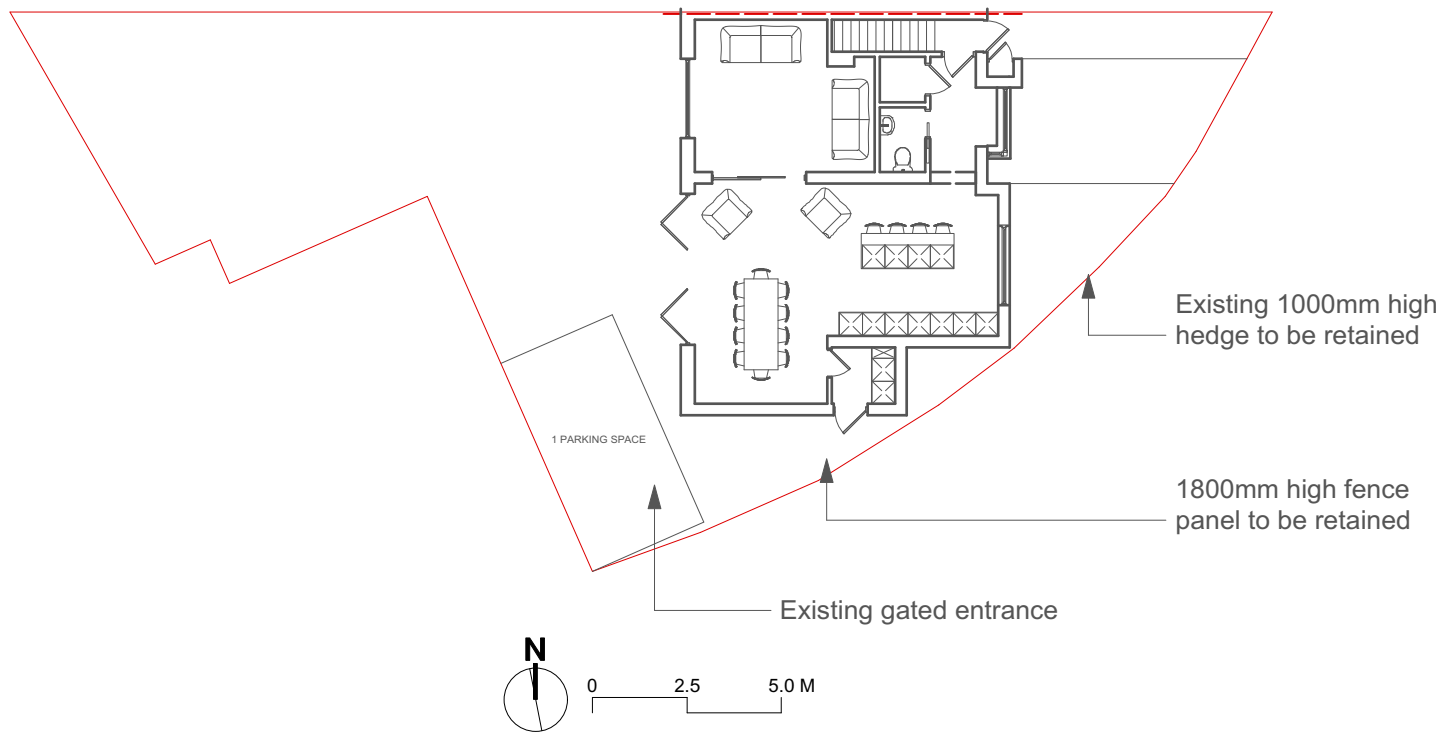 

SITE PLAN (PROPOSED) 1:200

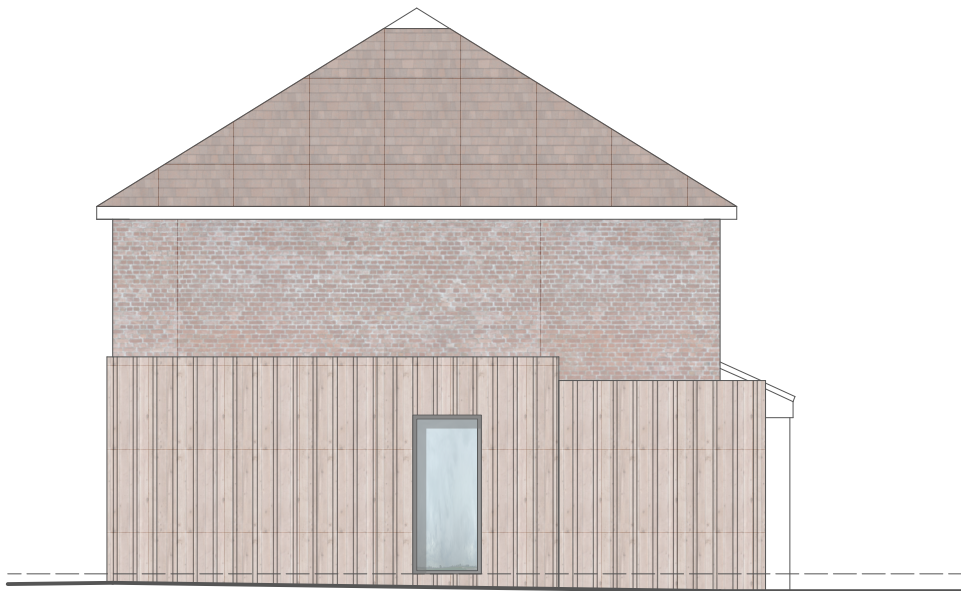

SOUTH ELEVATION (PROPOSED) 1:100



EAST ELEVATION (PROPOSED) 1:100



WEST ELEVATION (PROPOSED) 1:100

Amendments	by	Date
a		
b		
c		
Job Title		036/PCW
Drawing		Proposed Drawings
Scale:		As Shown @ A2
Drg.No:		HOPA-004-OD
Drawn by:		NJH
Issued to:		Client
Status:		Outline Design
Date:		20.11.19
		
HOP Architects Ltd Southsea, Hampshire 07712 016060 Company reg. 12021383		