




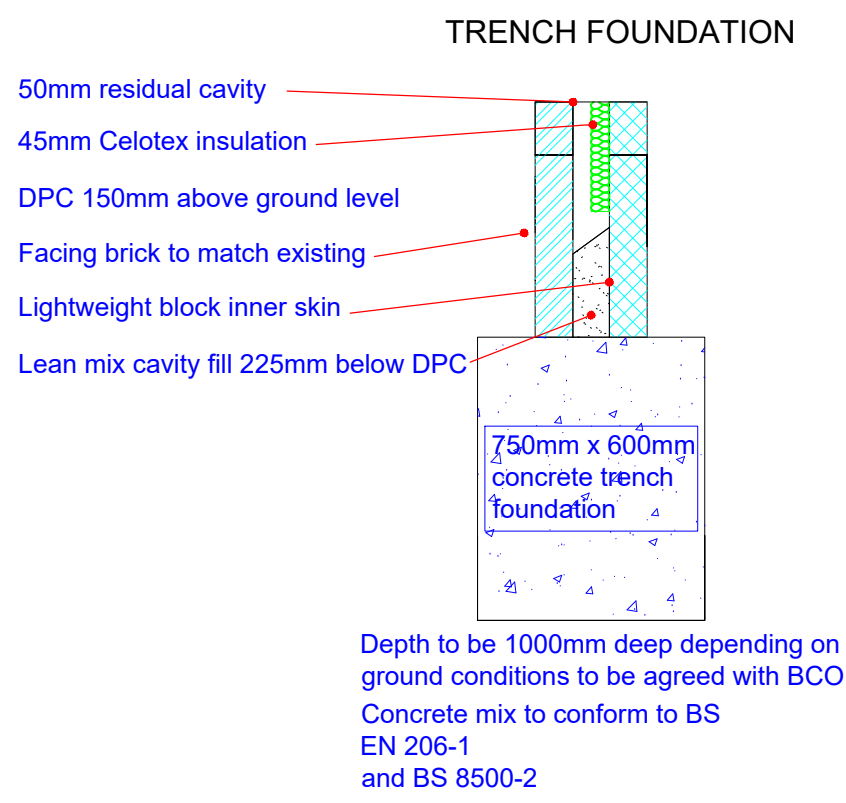


17 PROPOSED FOUNDATION DETAIL
1:20

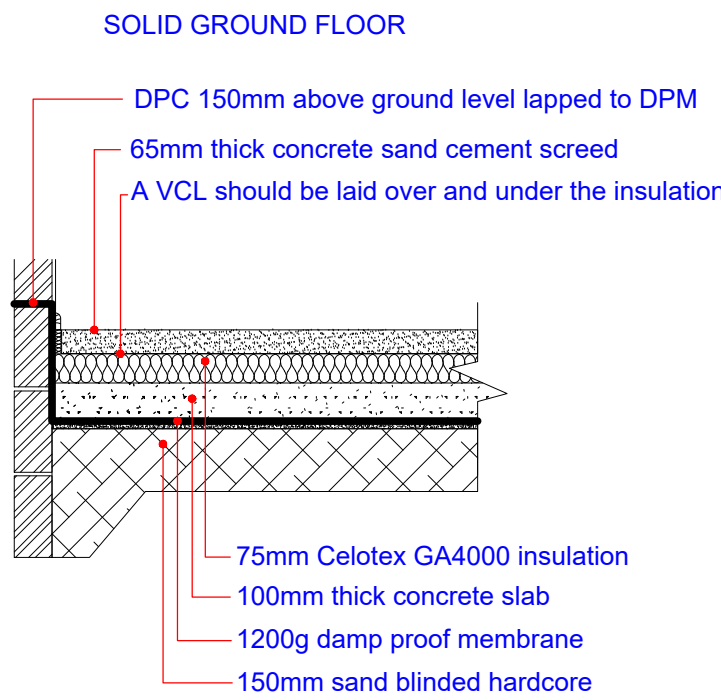


18 PROPOSED FLOOR SECTION
1:20

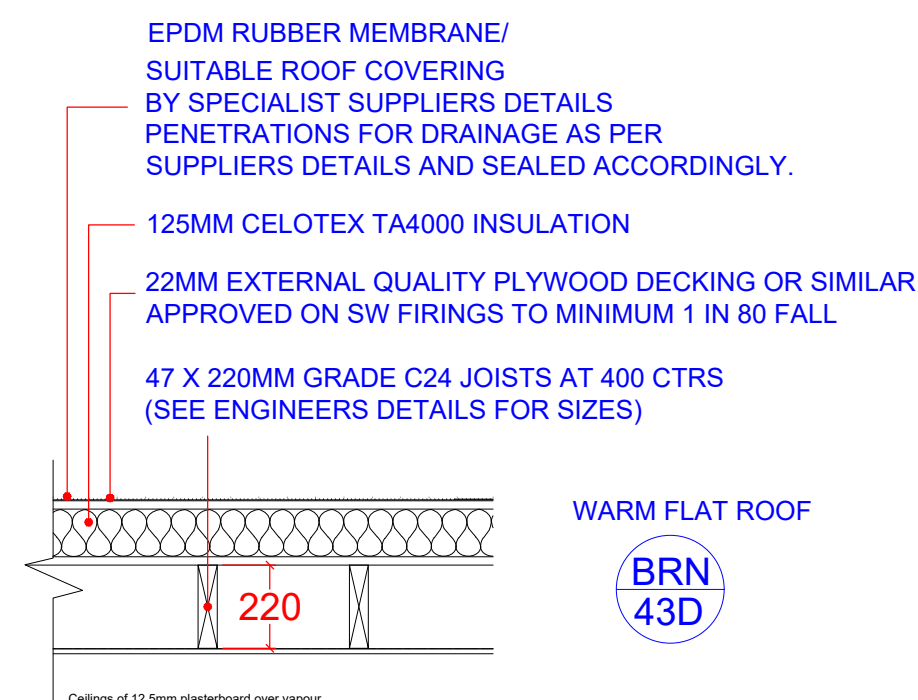


19 PROPOSED GF ROOF SECTION
1:20

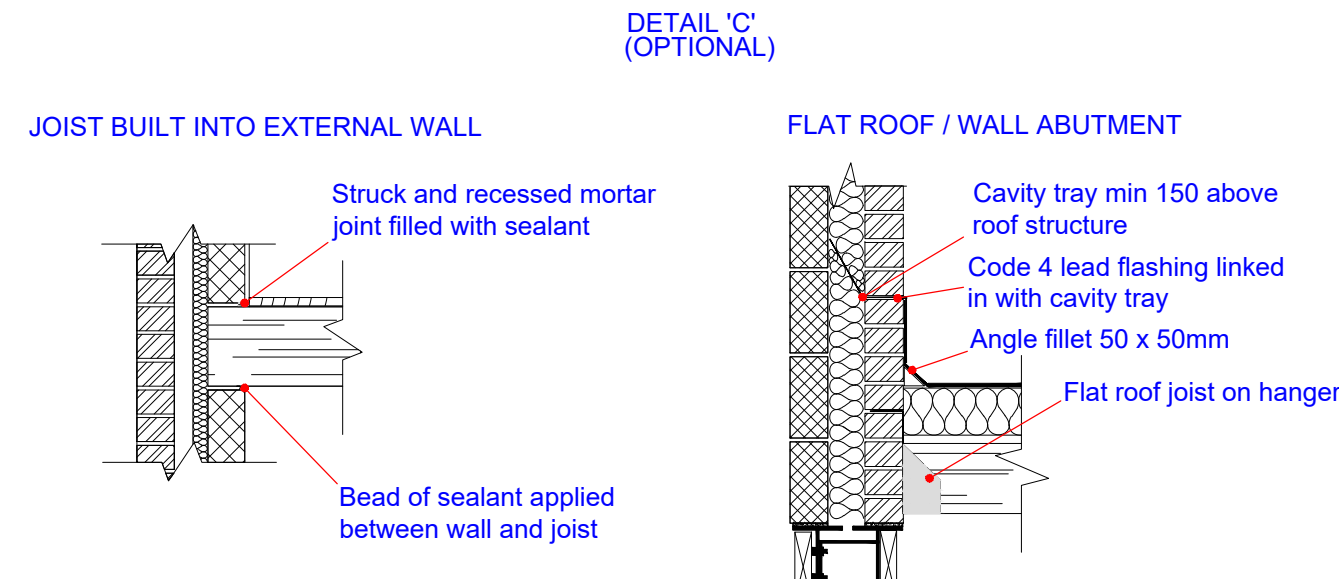


20 PROPOSED WALL ABUTMENT
1:20

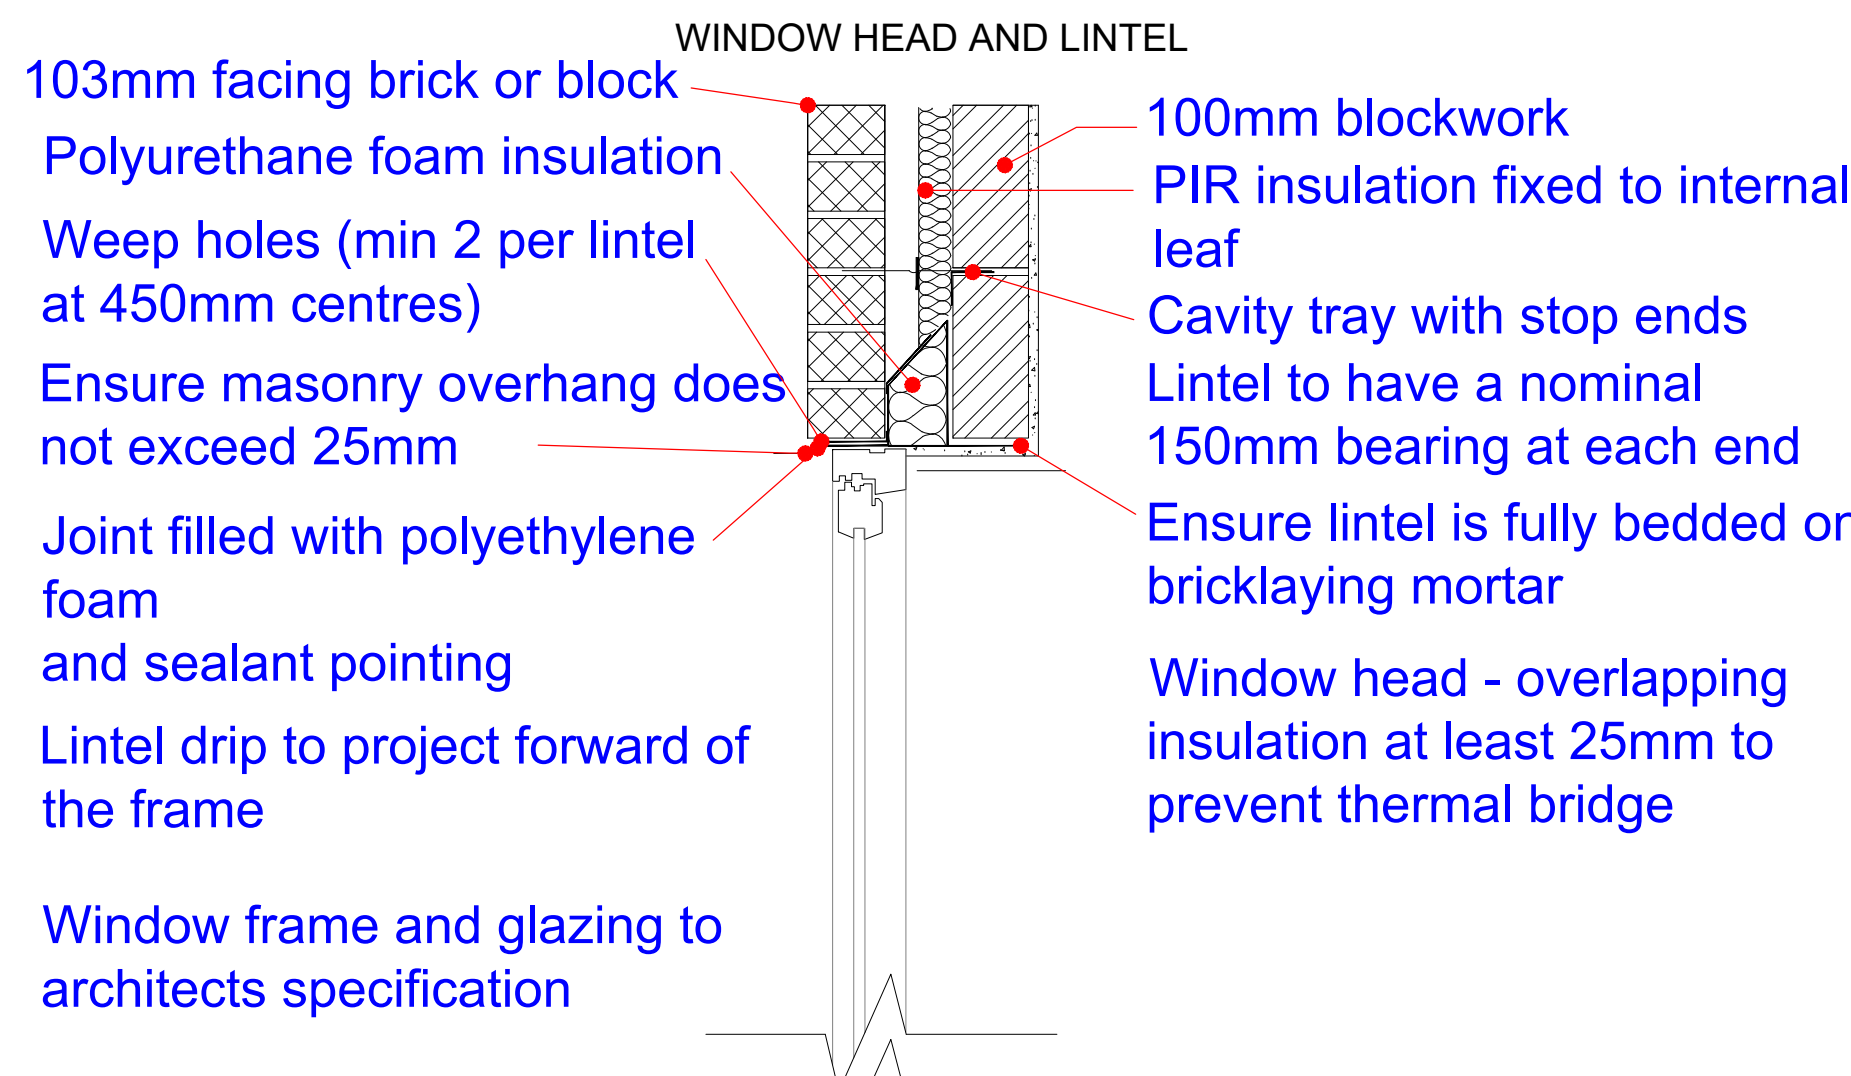


21 PROPOSED DETAIL 'F'
1:10

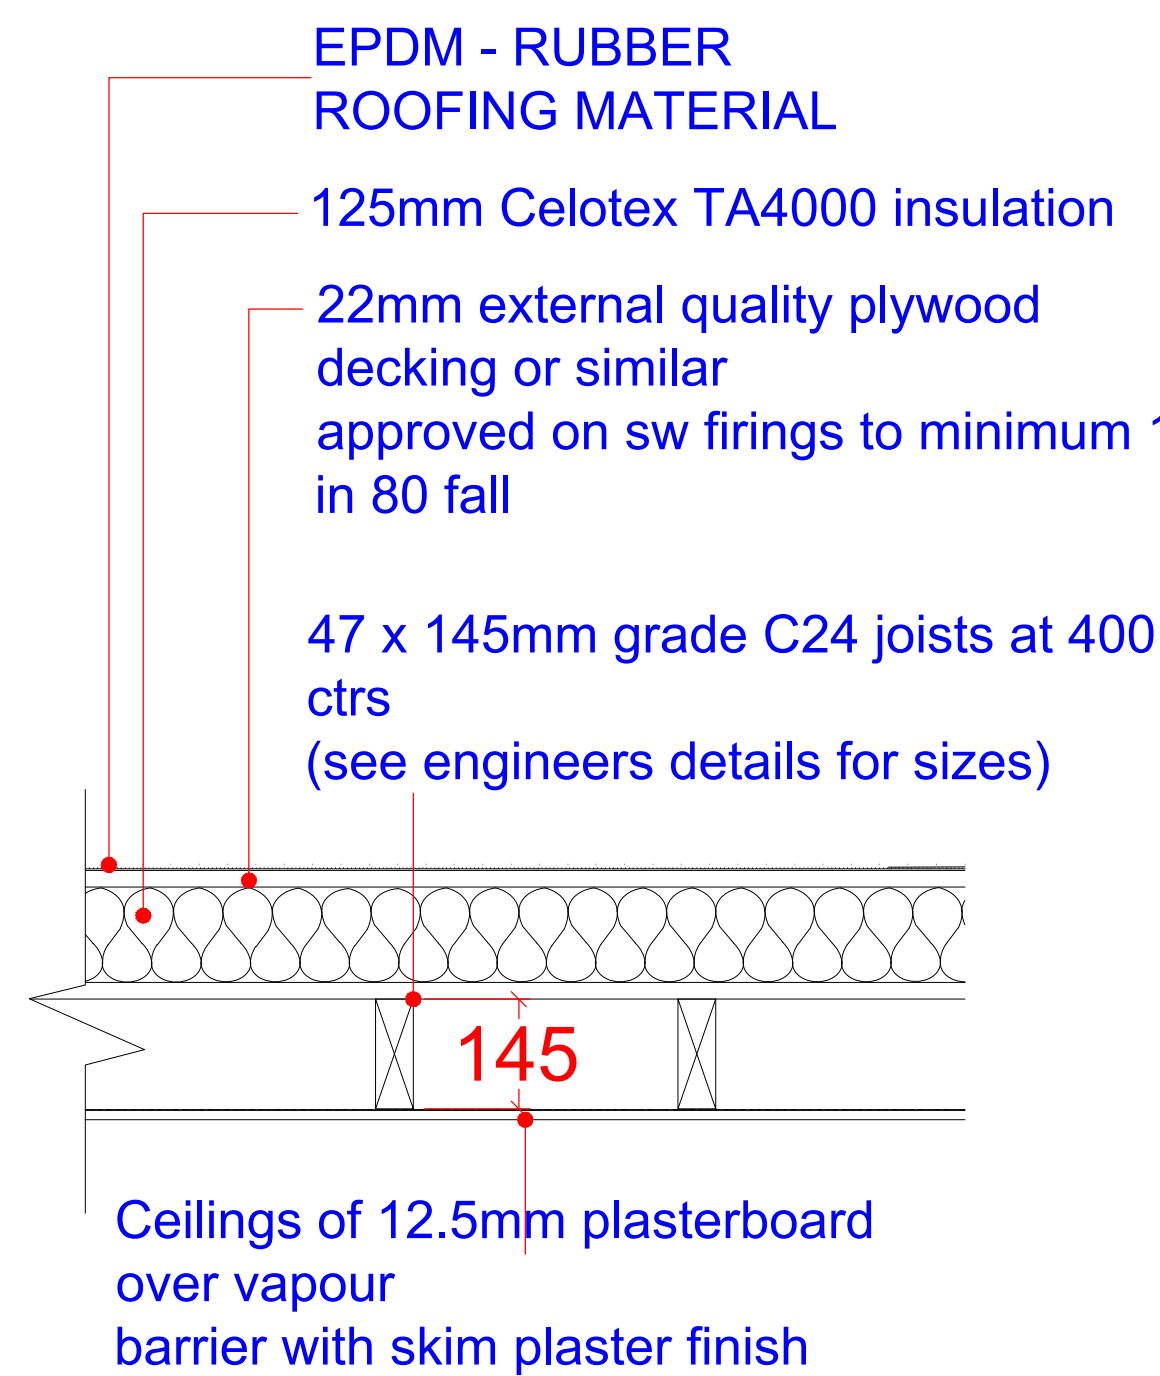


22 PROPOSED DORMER ROOF SECTION
1:10

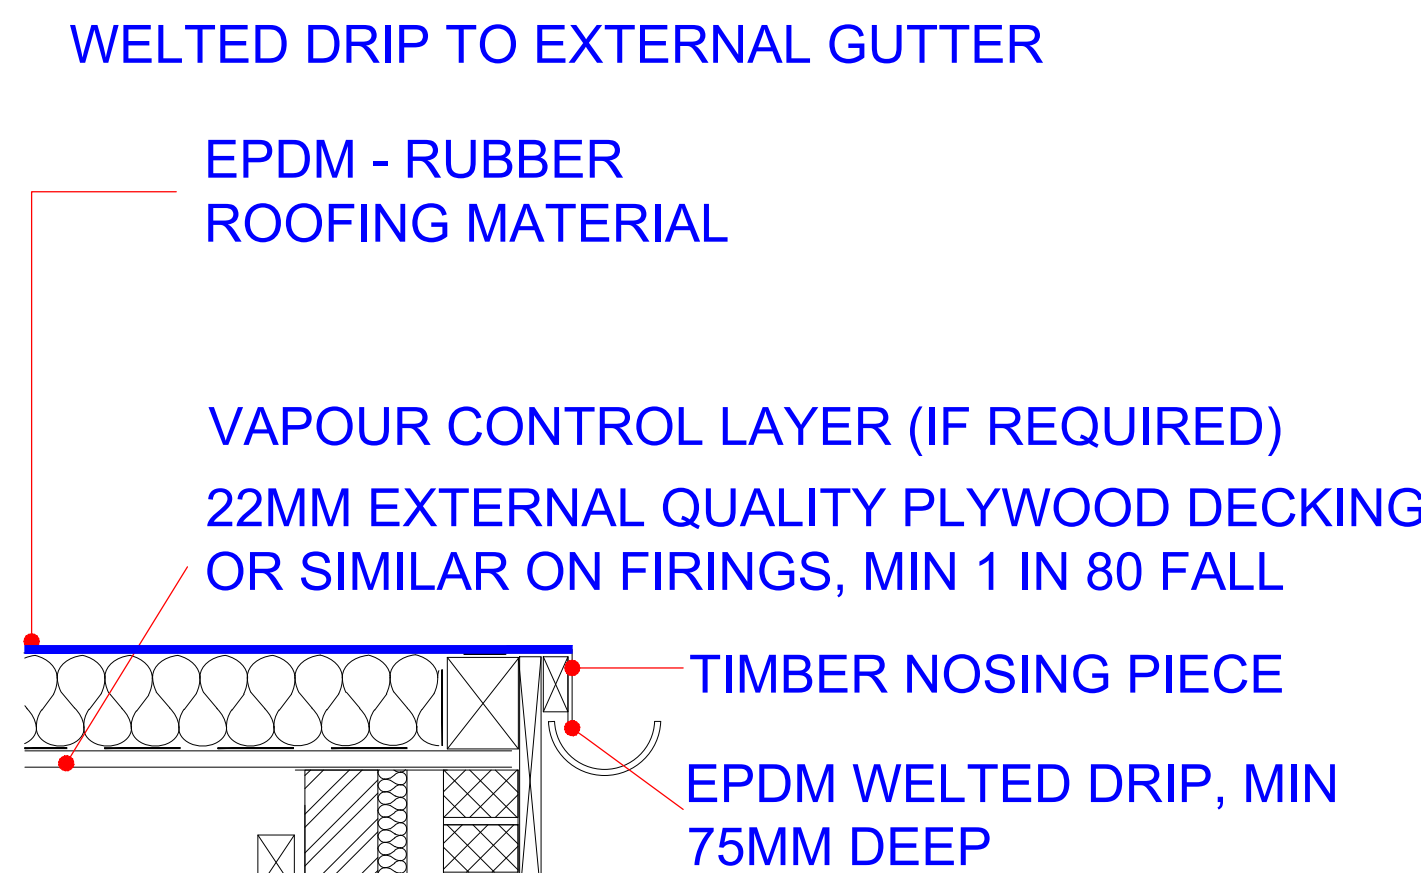


23 PROPOSED DETAIL 'D'
1:10

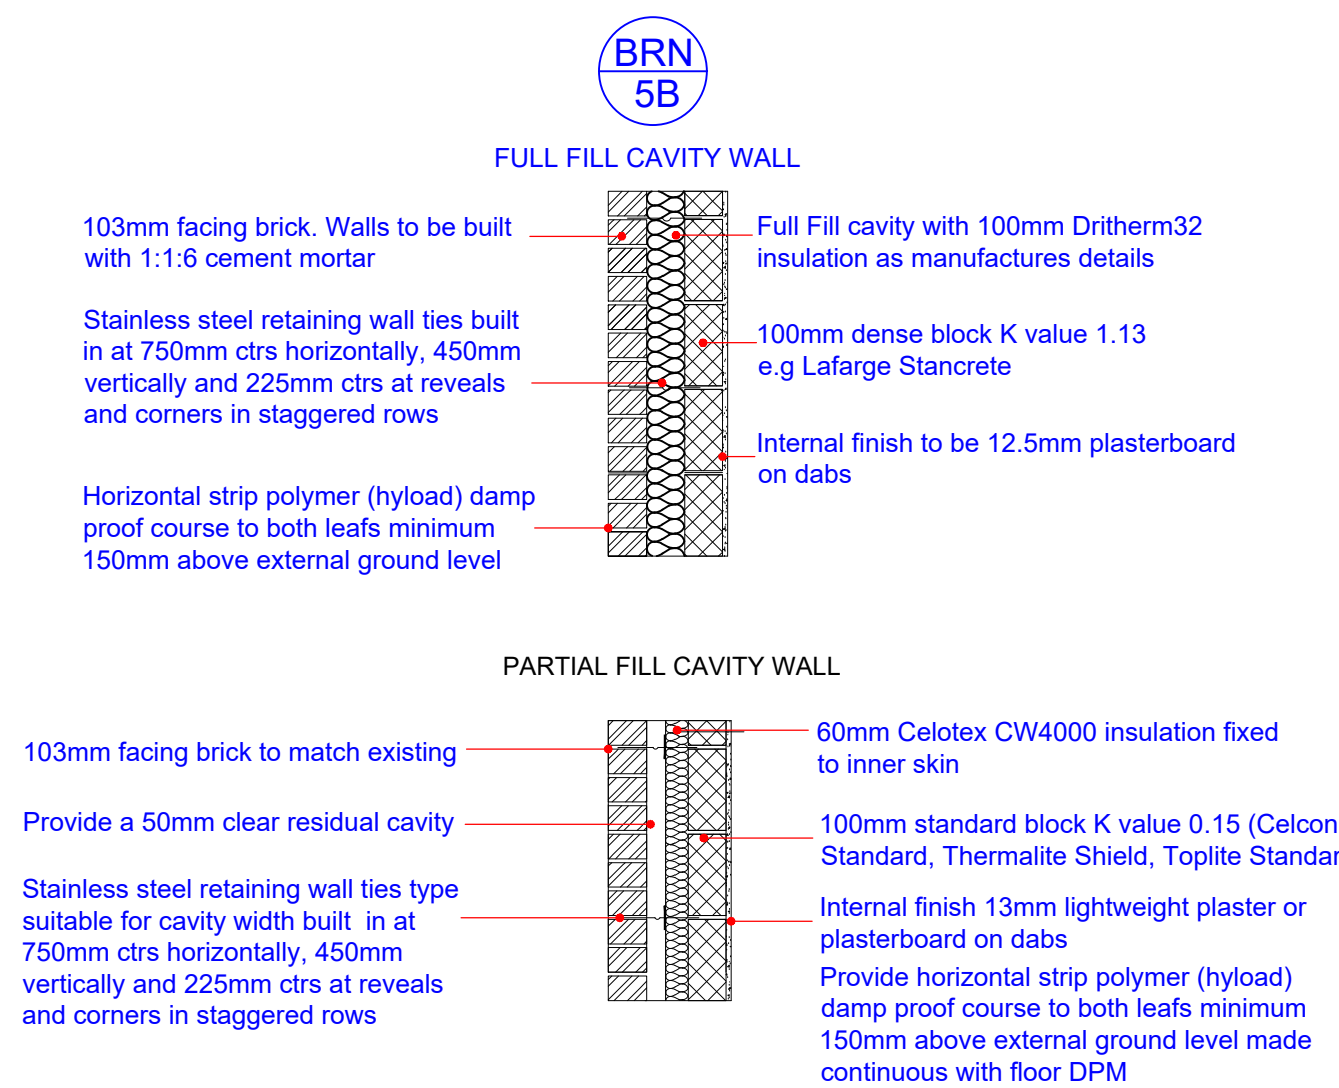

24 PROPOSED WALL SECTION THRU'
1:20

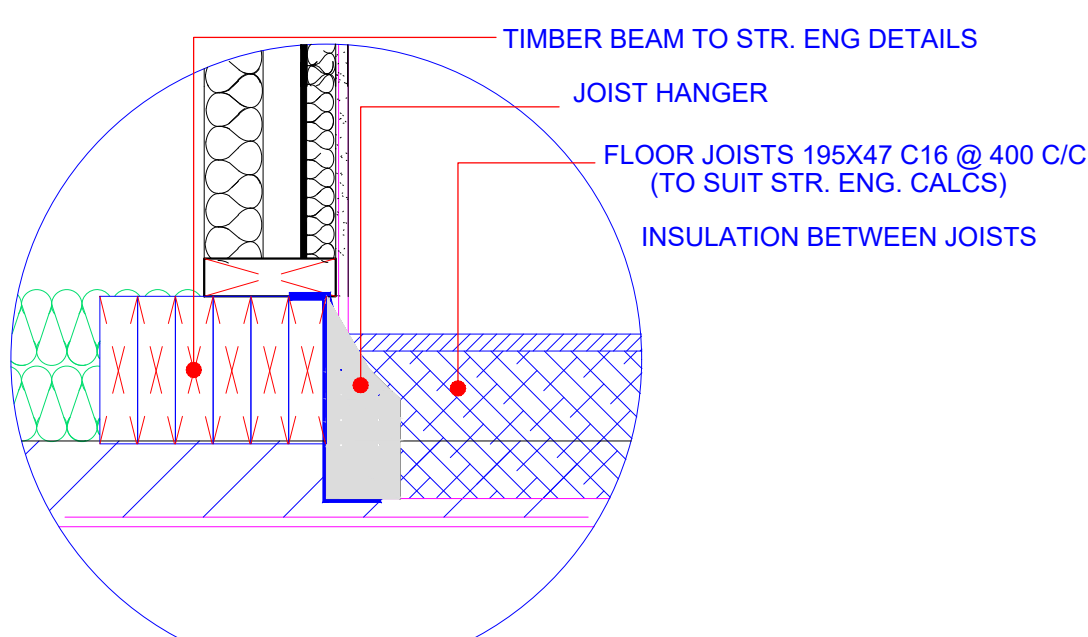

25 PROPOSED DETAIL 'C'
1:10

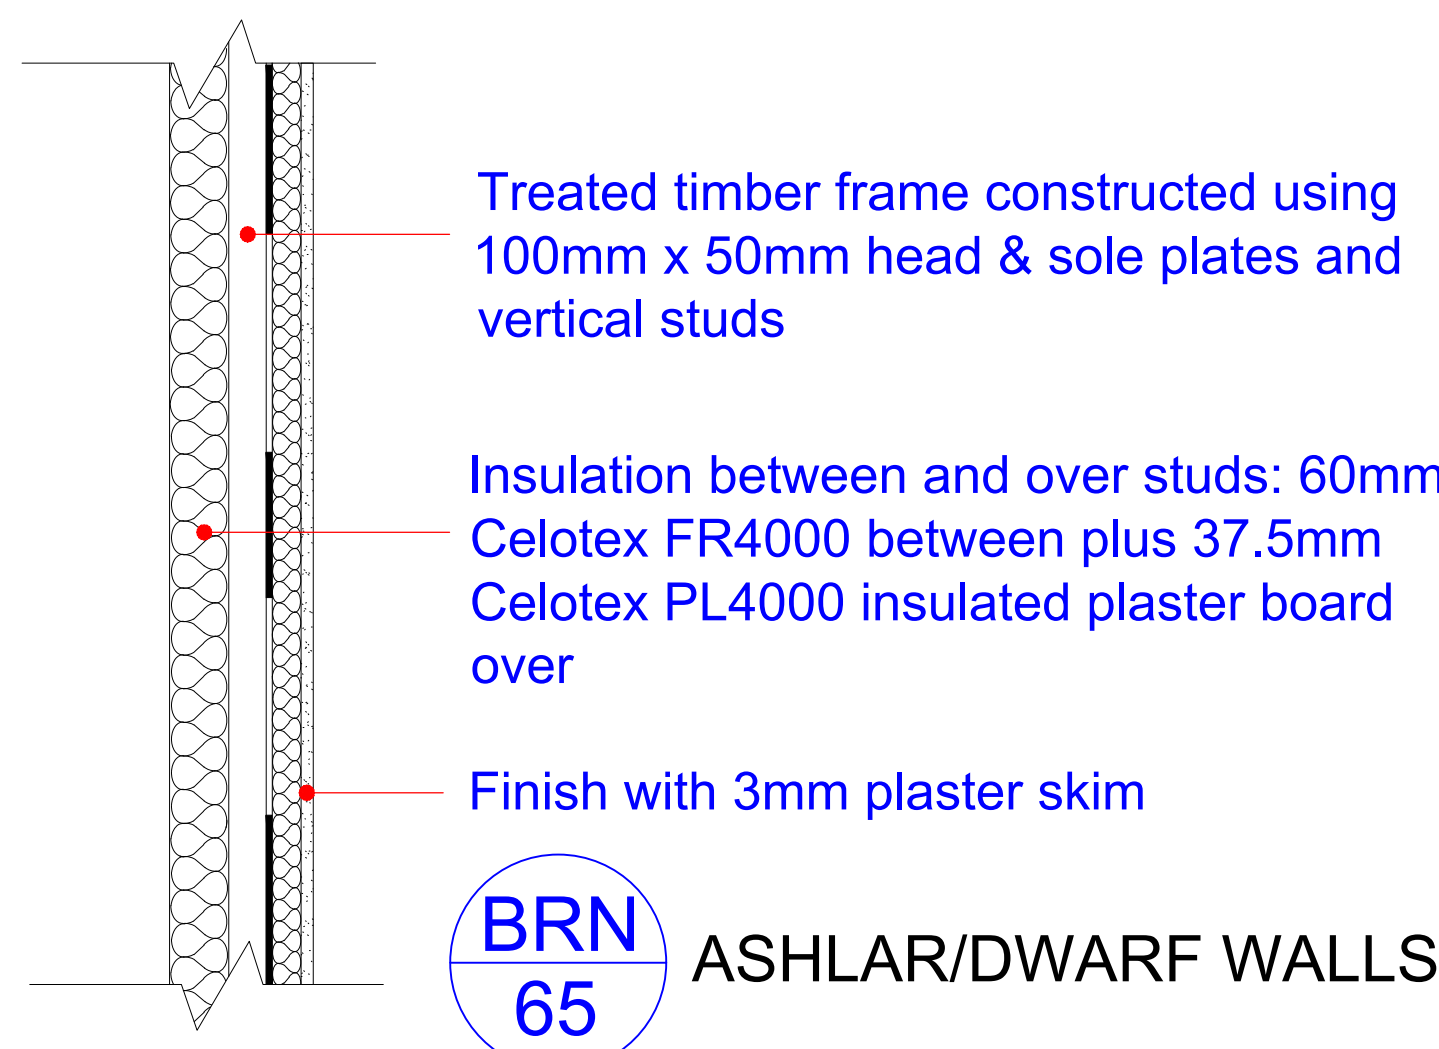

26 PROPOSED ASHLAR WALL SECTION
1:10


A continuous 5mm wide opening or the equivalent area is required to the length of the ridge

47 x 220mm grade C24 rafters at max 400mm centres span to eng details


Cross ventilation to be provided by a proprietary eaves ventilation strip equivalent to a 25mm continuous gap at eaves level with insect grill and 50mm air gap between felt and insulation

BRN 13E

UPGRADE OF PITCHED ROOF

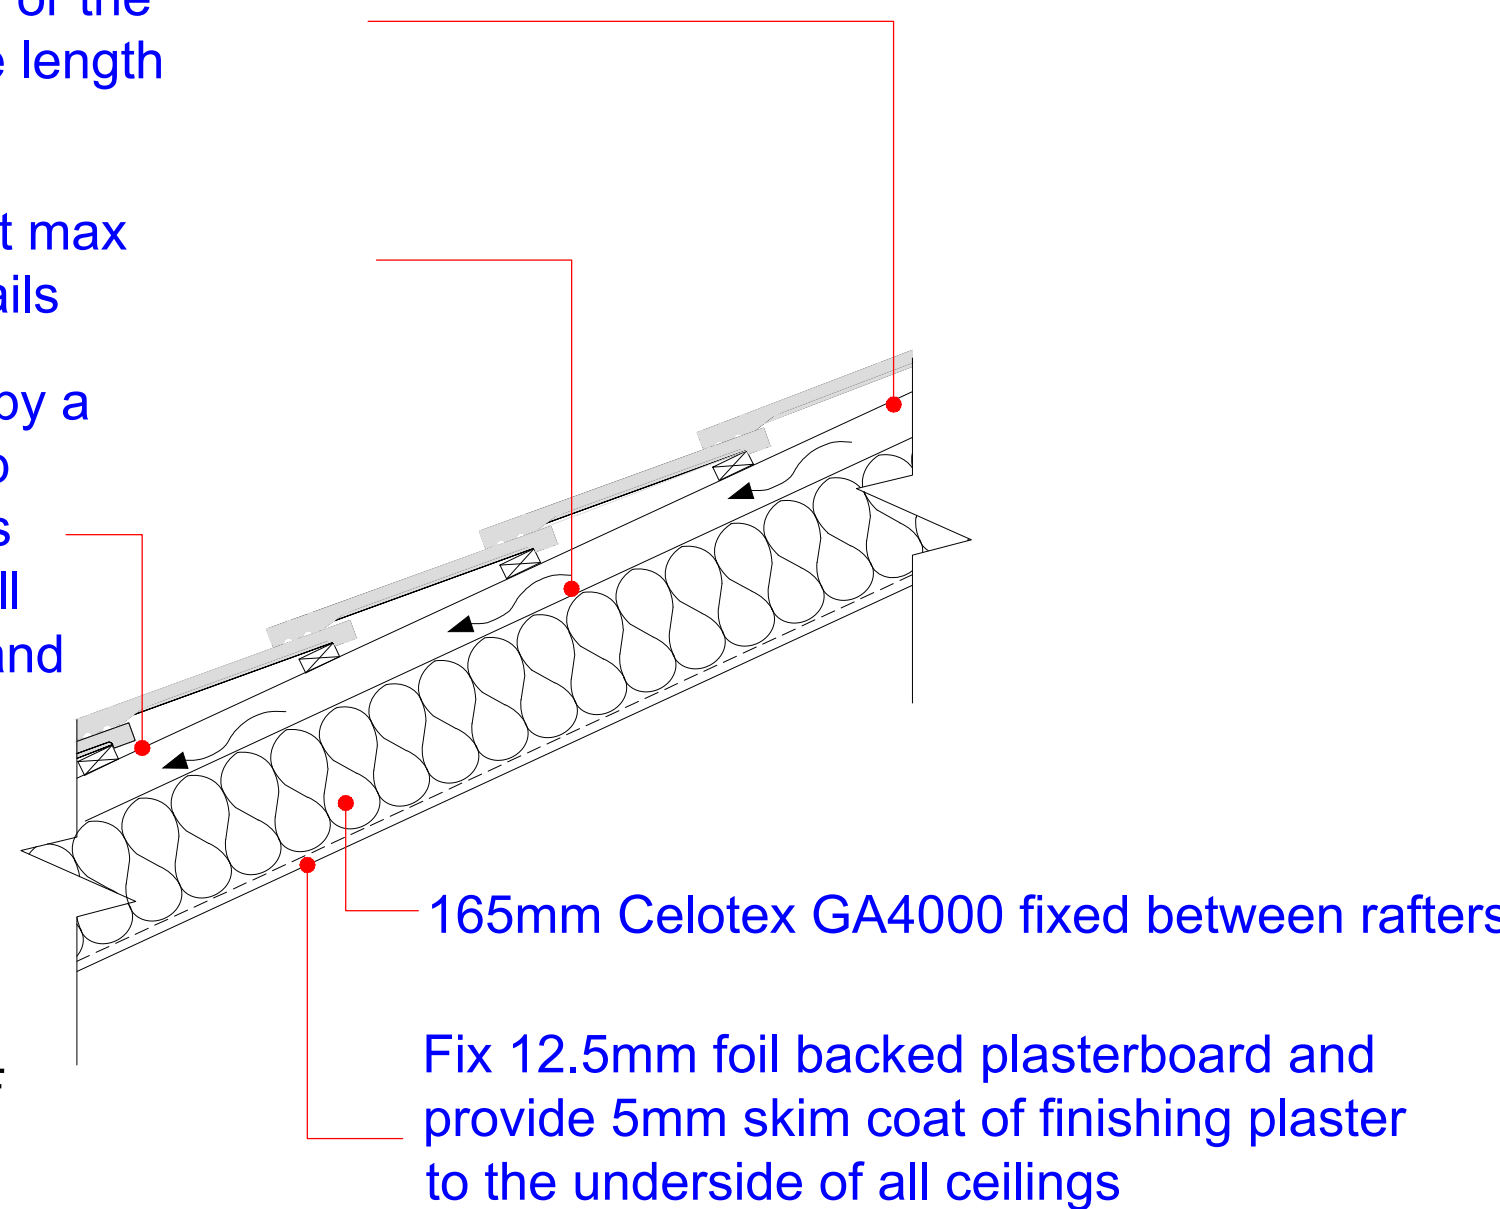

27 PROPOSED ROOF UPGRADE
1:10

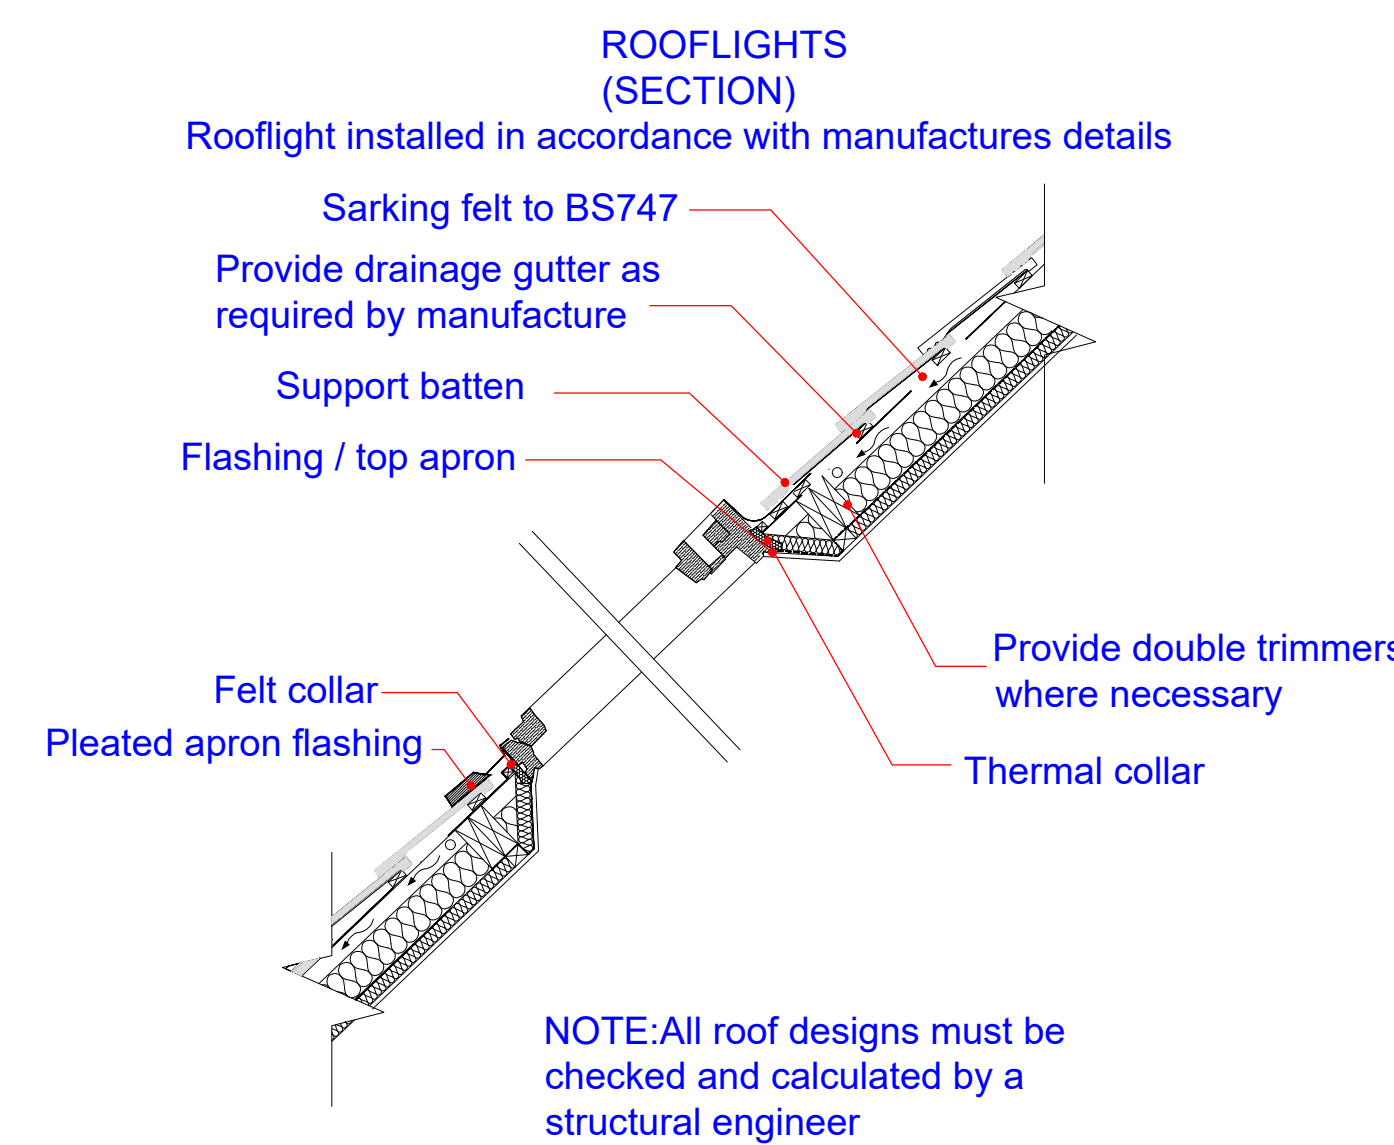


28 PROPOSED ROOF LIGHT SECTION
1:20

DETAILS AND DIMENSIONS OF ALL LEVELS OF PROPOSED PLANS TO BE CHECKED ON SITE BY APPOINTED CONTRACTOR PRIOR TO ANY COMMENCEMENT/ORDERING OF MATERIALS OF WORK. ANY QUERIES, VARIATIONS OR DISCREPANCIES DIRECTED TO CLIENT - DM DESIGNS ACCEPTS NO RESPONSIBILITY IN ANY PART ON DRAWINGS UNLESS OTHERWISE AGREED PRIOR.


NOTE:
DRAWING: CALVERT_01A TO BE USED IN CONJUNCTION WITH ASSOCIATED BUILDING REGULATIONS NOTES CALVERT/BRN. DIRECTIONAL NORTH ARROW SHOWN ON BLOCK & LOCATION PLANS CALVERT/BLP.

BRN 1 DENOTES ATTACHED BUILDING REGULATION NOTES
DENOTES ITEM No.


MODIFICATIONS		ISSUE:
AMENDED DRAWING SCALE		B - 26.03.2020
TITLE PROPOSED SINGLE STOREY REAR EXTENSION & LOFT CONVERSION WITH REAR DORMER (LOFT UNDER PD RIGHTS)		
CUSTOMER 13 HILLSIDE AVENUE WIDLEY WATERLOOVILLE, PO7 5BB		
DRAWN BY:		
DRAWING NO: CALVERT 01A		2 OF 2
SCALE:		VARIES:
DATE:		06.03.2020
REVISION:		B AO

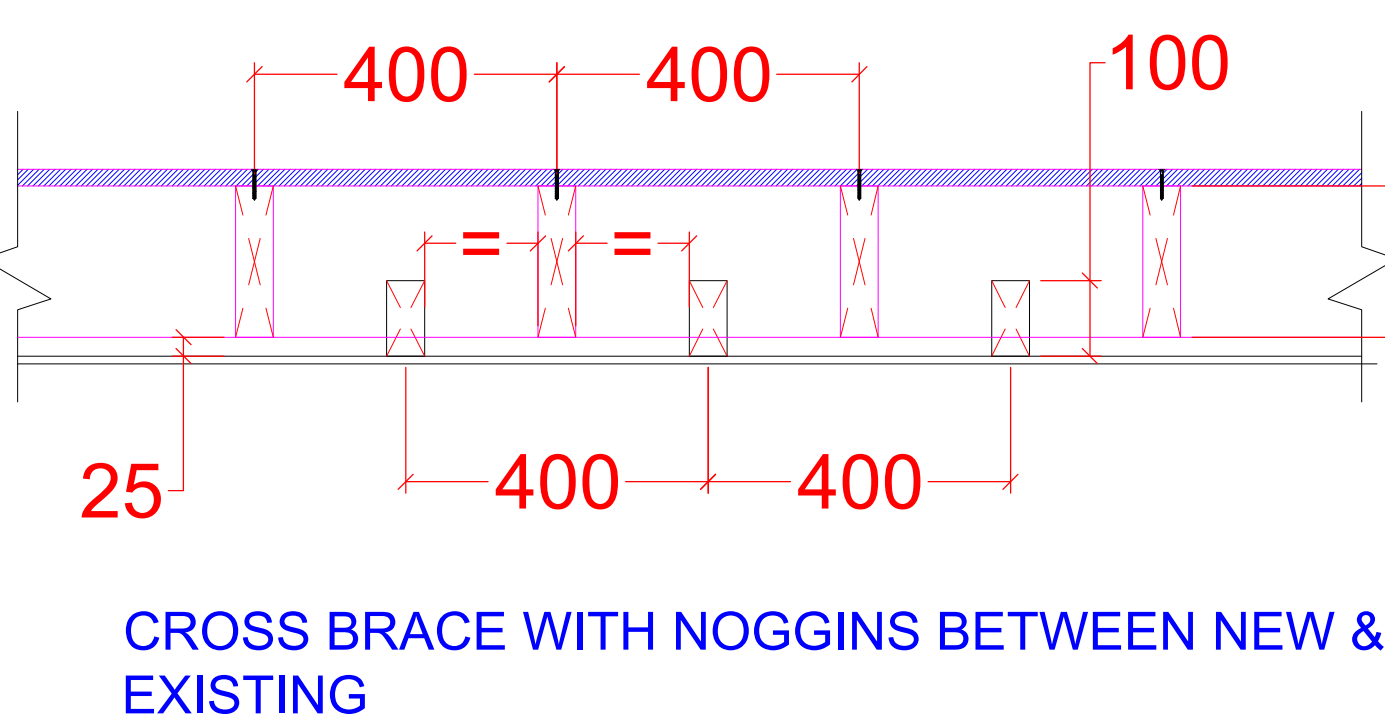


29 PROPOSED SECTION 'B'-B'
1:10

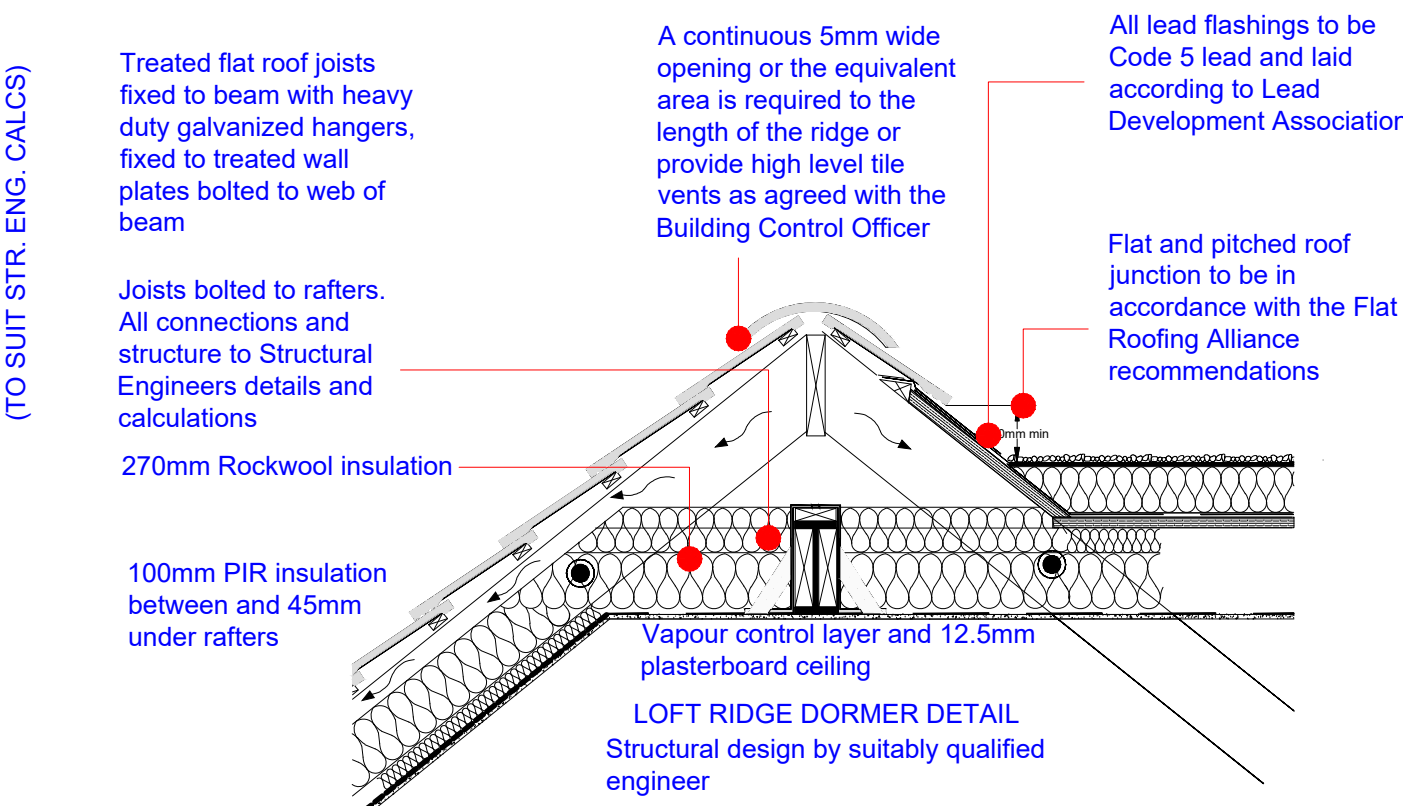


30 PROPOSED DETAIL 'B'
1:20

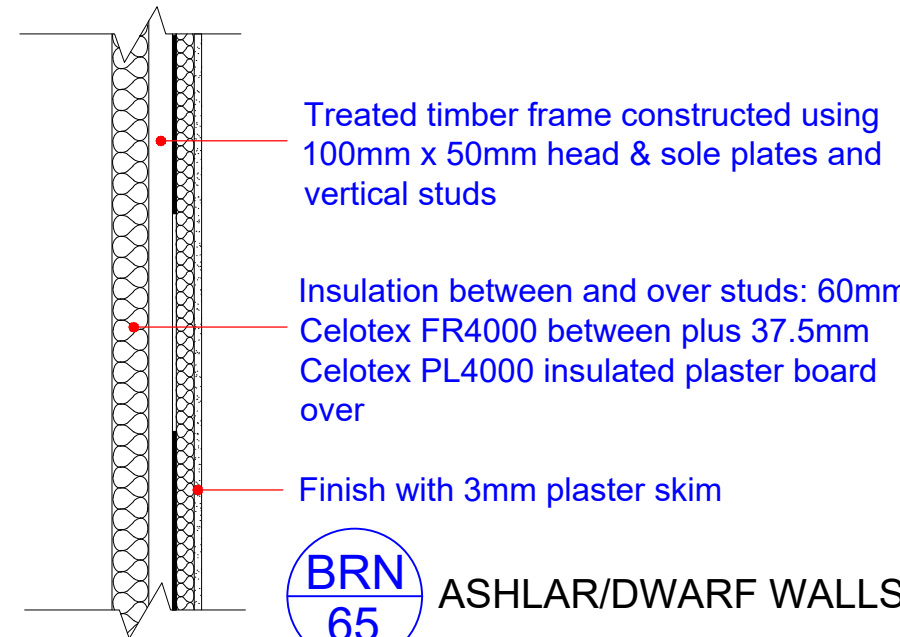

31 PROPOSED DORMER WALLS
1:16

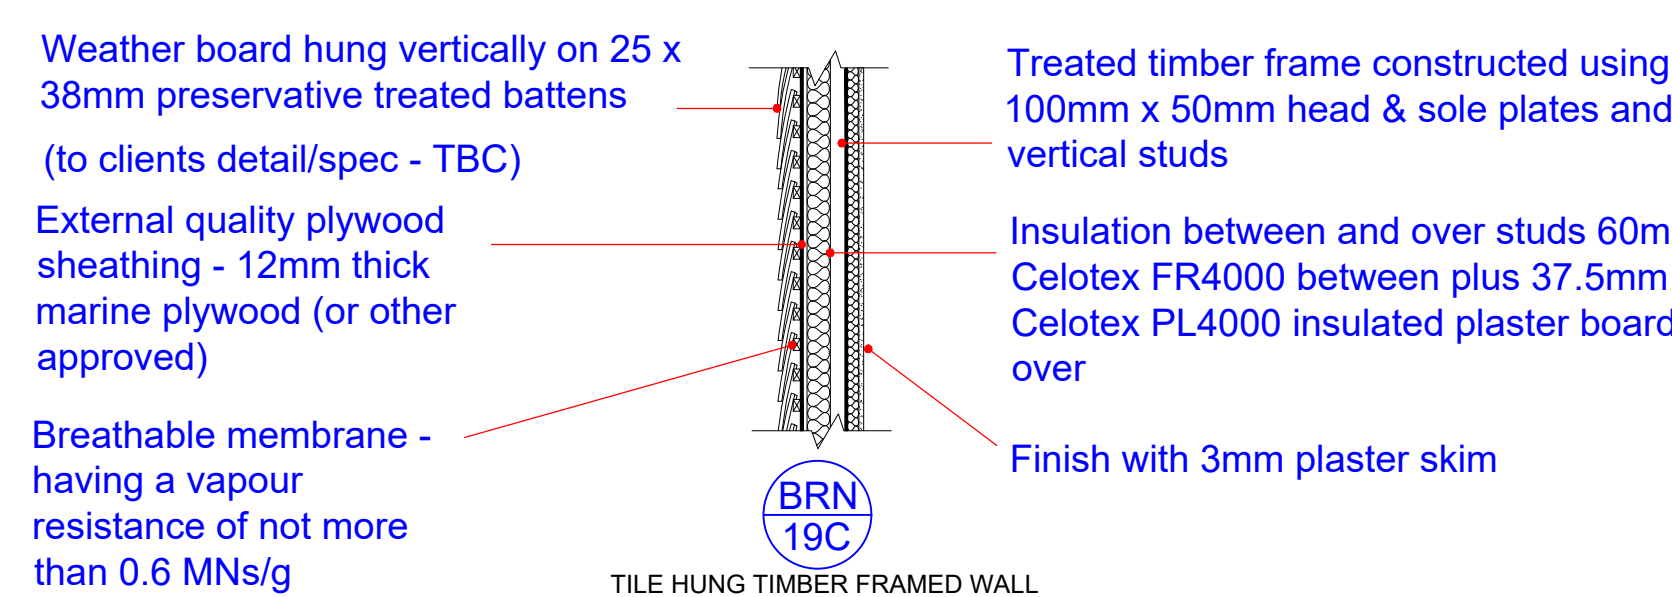

32 PROPOSED TIMBER WALLS
1:20

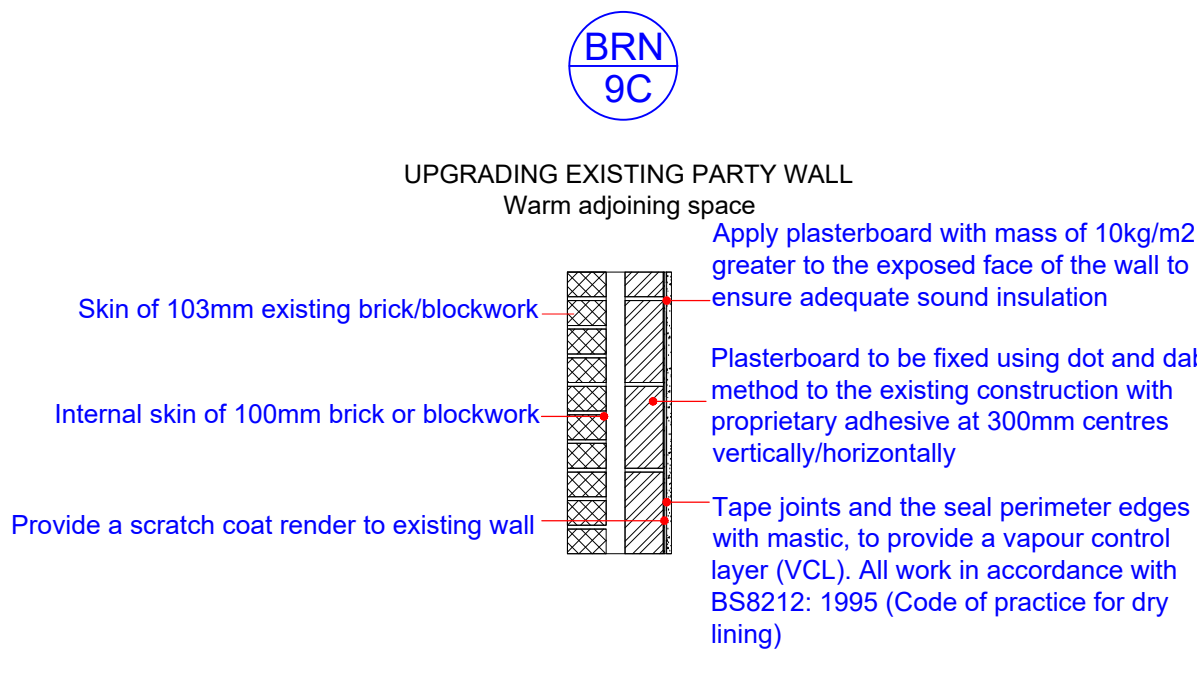

33 PROPOSED PARTY WALL UPGRADE
1:20