



key




proposed
walls

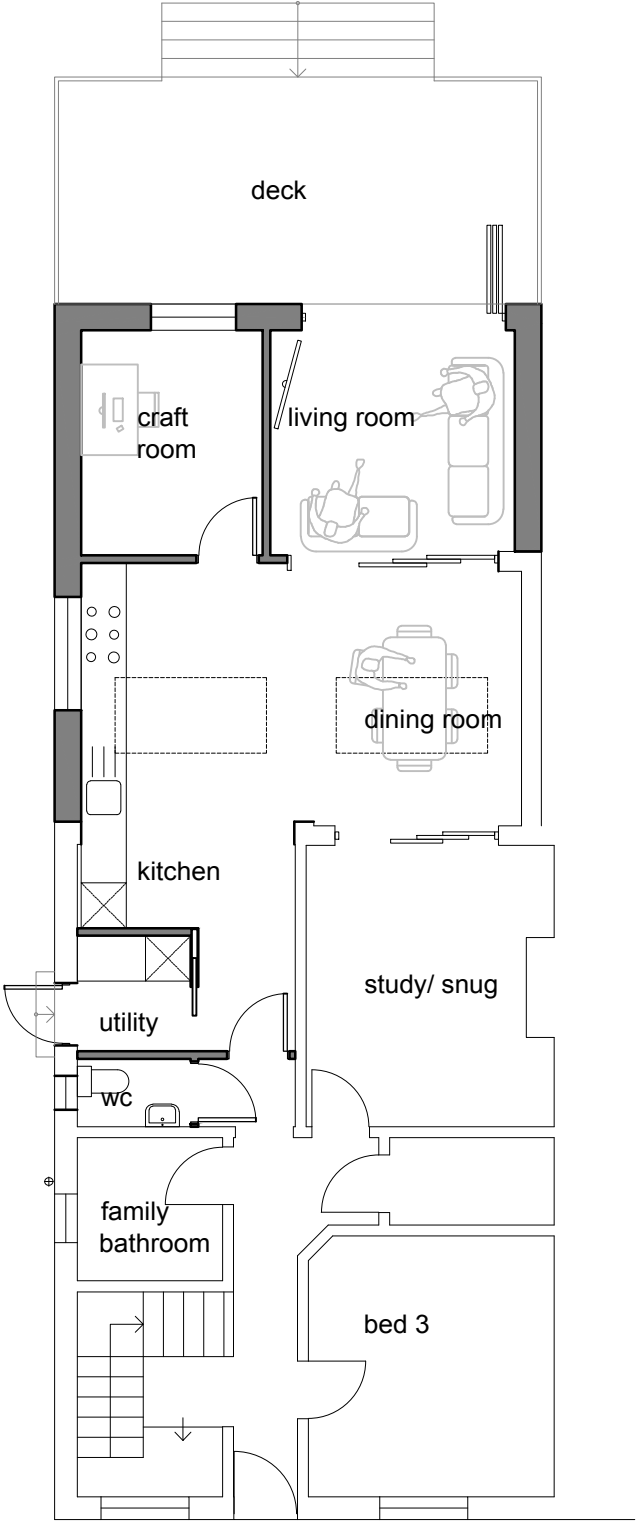

1 proposed ground floor plan
scale 1:100 @ A3

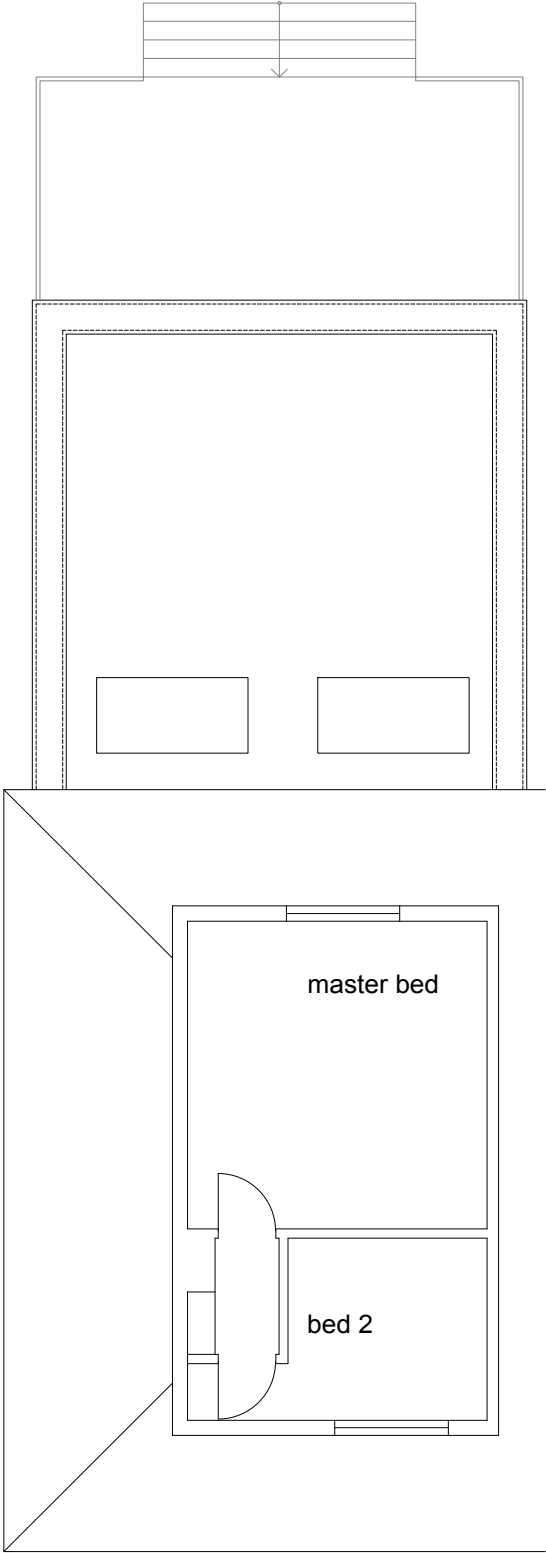


2 proposed first floor plan
scale 1:100 @ A3

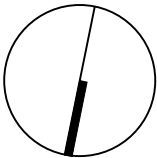

planning

this drawing is not for
construction
this drawing is the
property of:
dwell design
unit 8d,
funtley court,
funtley hill,
fareham,
po16 7uy

revisions
-/-

 

scale
1:100 @ A3

job name
47 park avenue

date
june 19

job number
19021

drawing number
(pl)04

drawing name
proposed plans

status
planning

revision
-

dwell design
ltd