



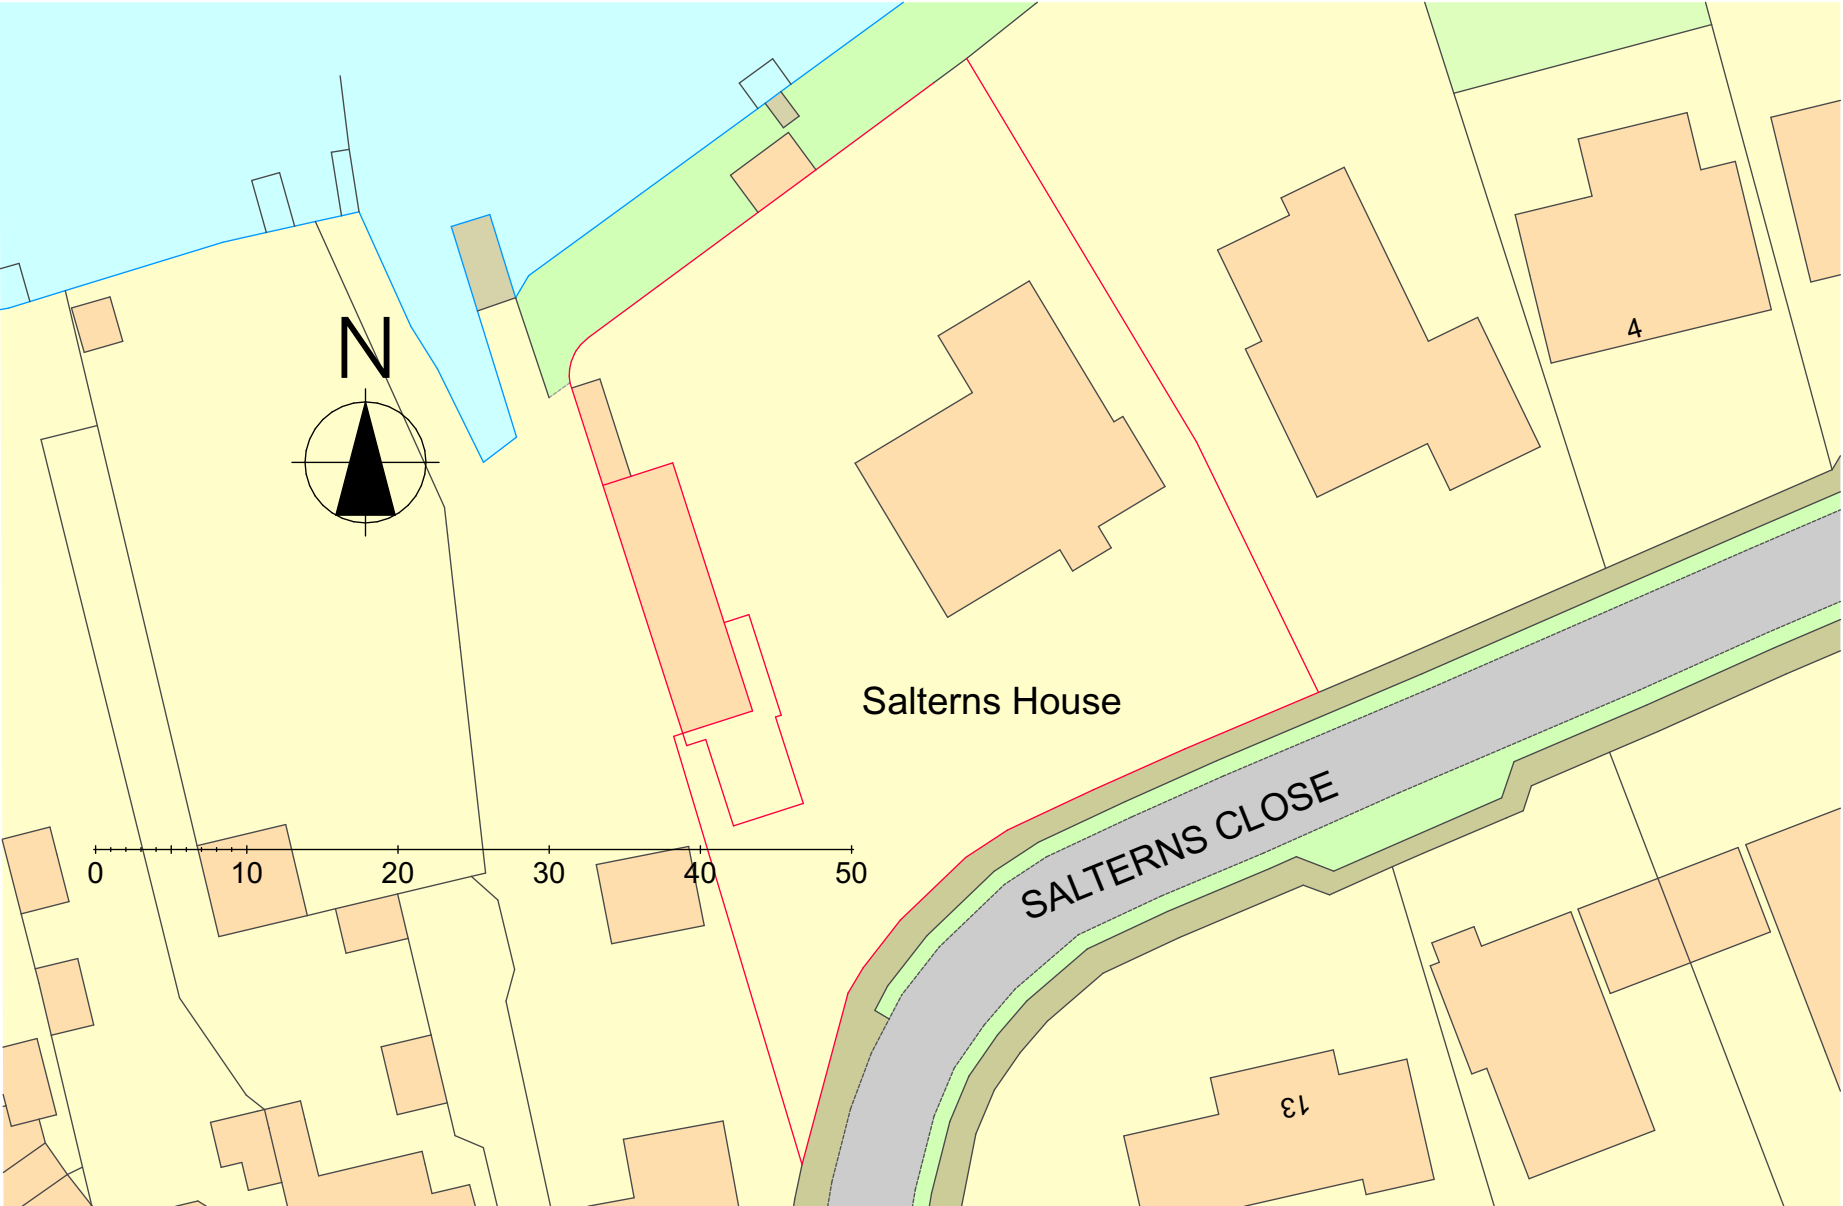


Site Plan 1:500

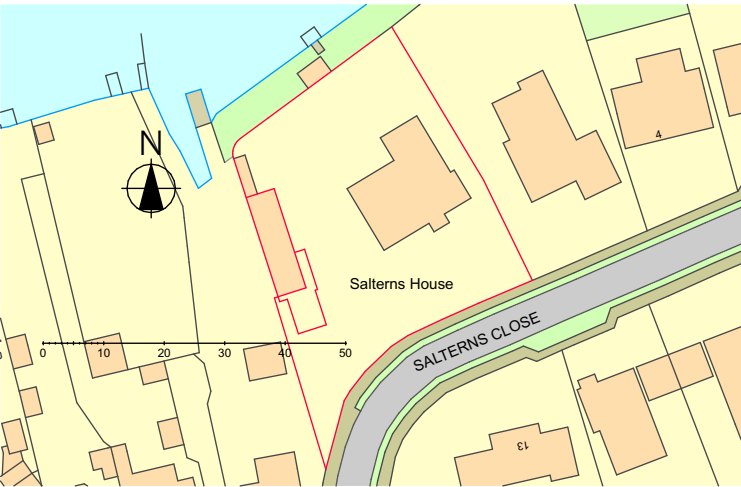

Crown copyright and database rights 2018 Ordnance Survey 100035207

Location Plan 1:1250

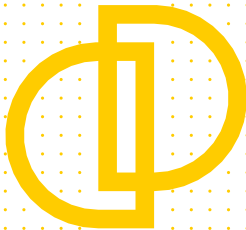

**Downland
Design Ltd.**

Issue Date

Date printed
15/05/2020

For:
Mr Chris Molloy

Proposed Garage
Alterations
Salterns House
Hayling
PO11 9PL

Proposed Plans

Scale @ A3
1:1250,
1:500

Drawing:
Block Plan A3

Drawing Number		
project	number	rev
1928 - 02.4		