




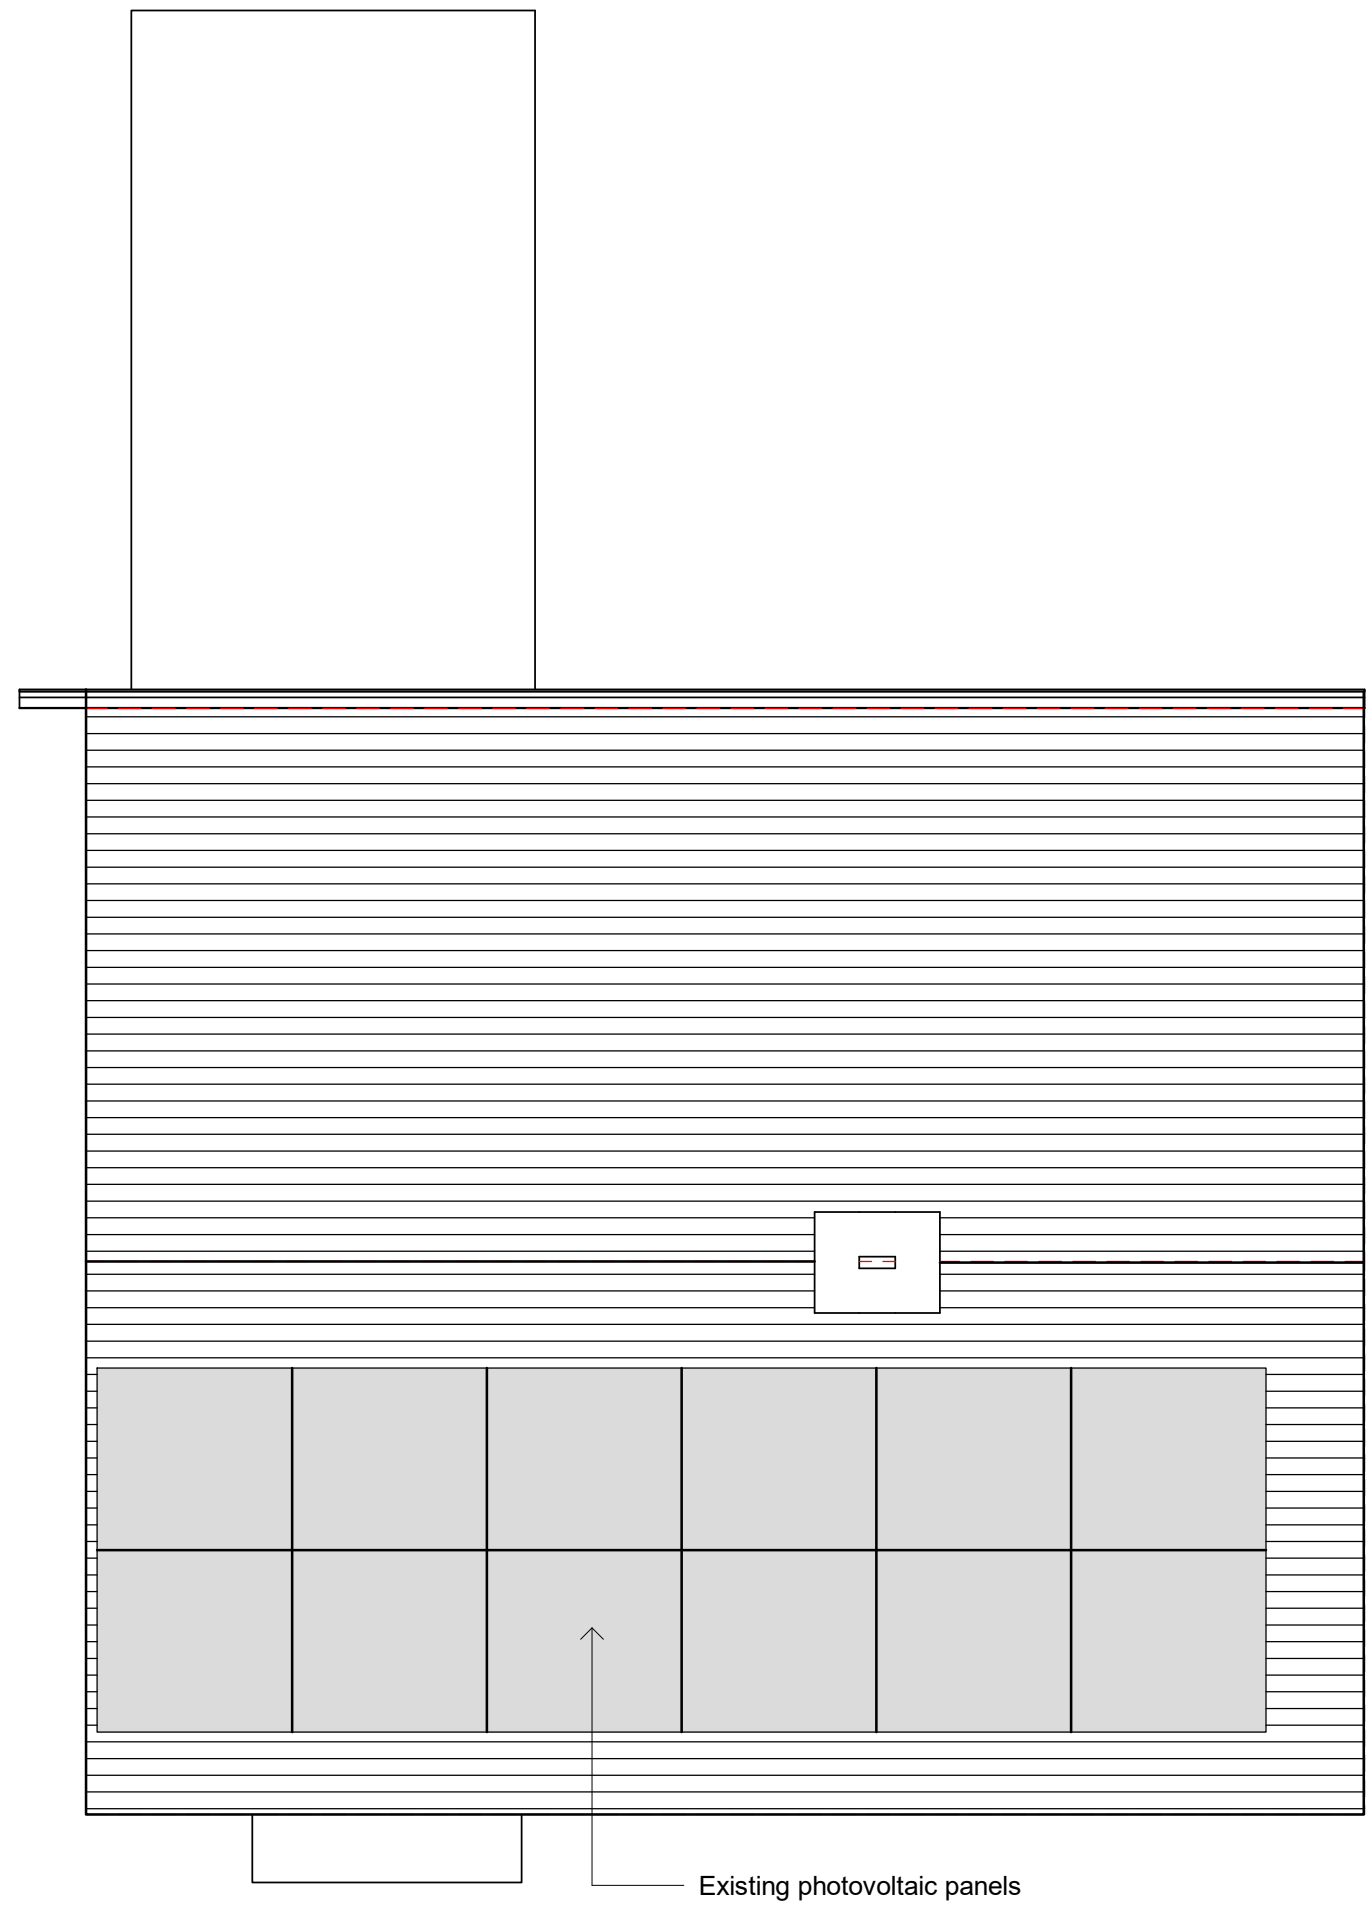

1 Existing Roof Plan
1 : 50

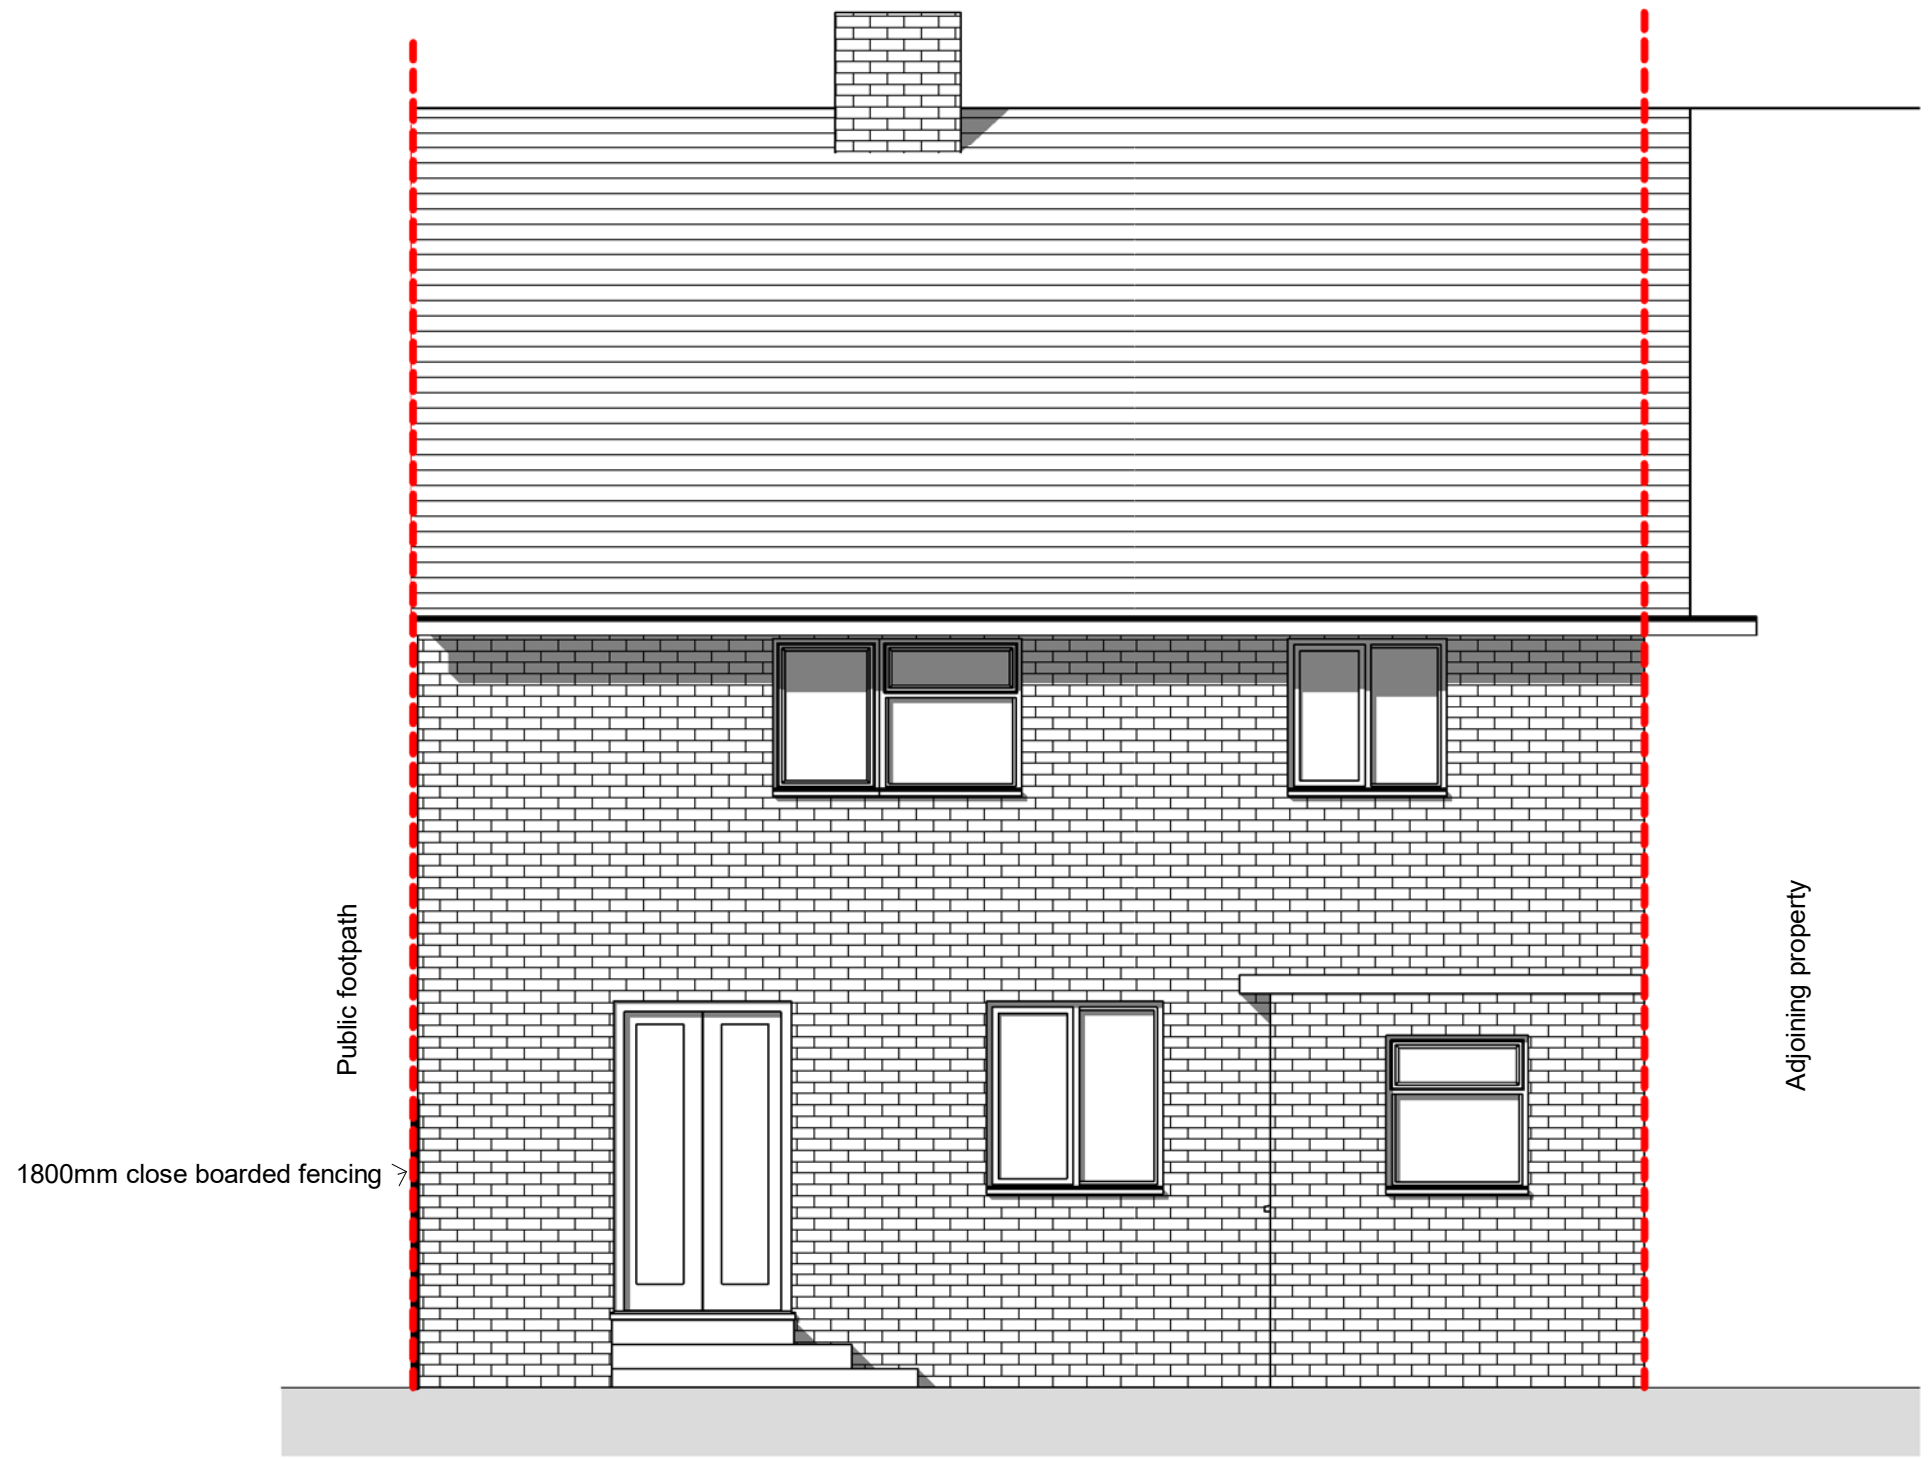


2 North Elevation_Existing
1 : 50

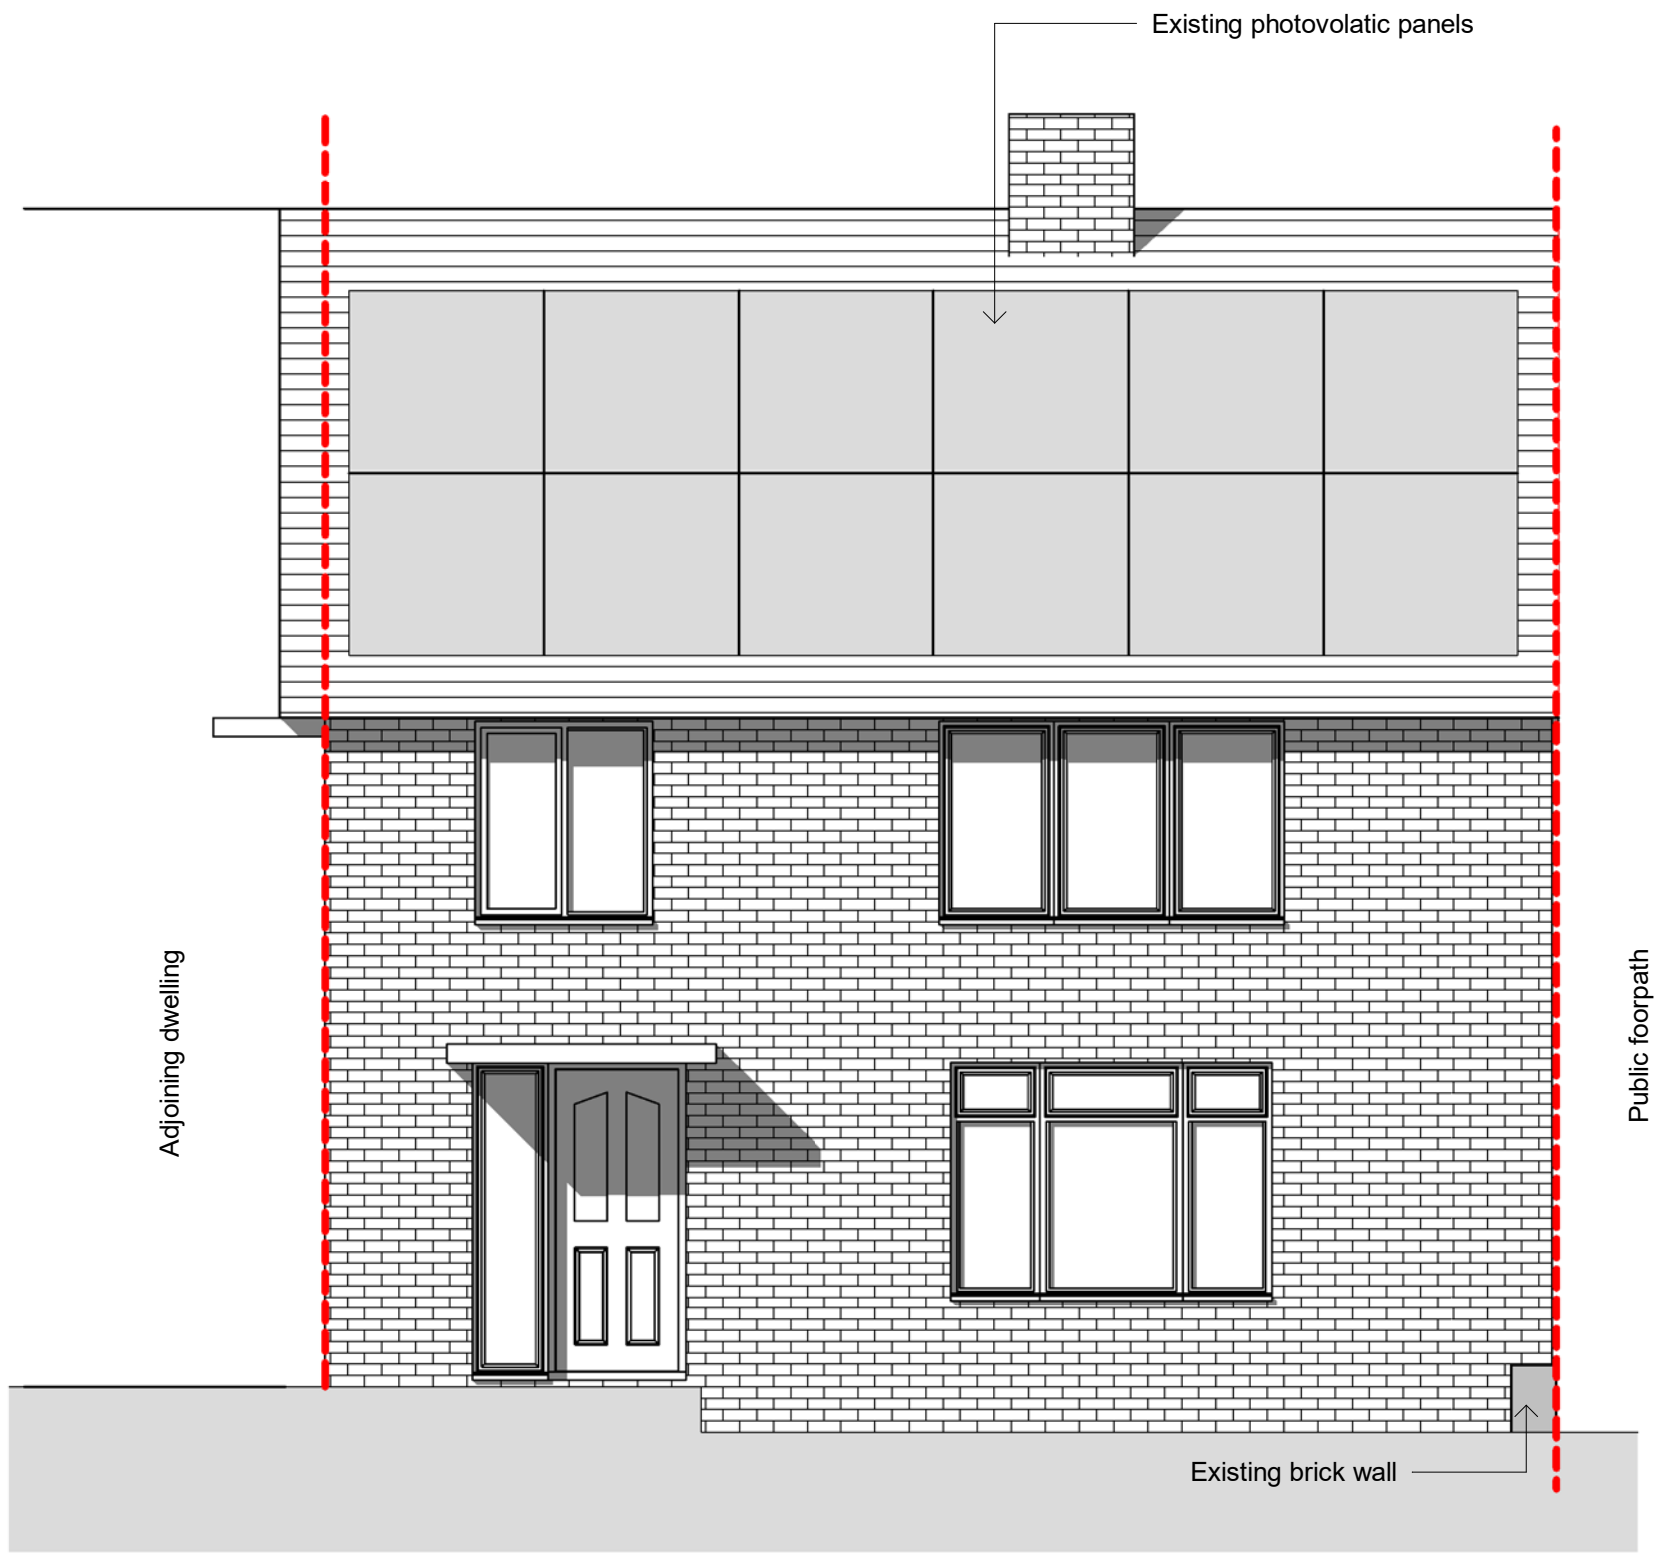

3 South Elevation_Existing
1 : 50



4 East Elevation_Existing
1 : 50

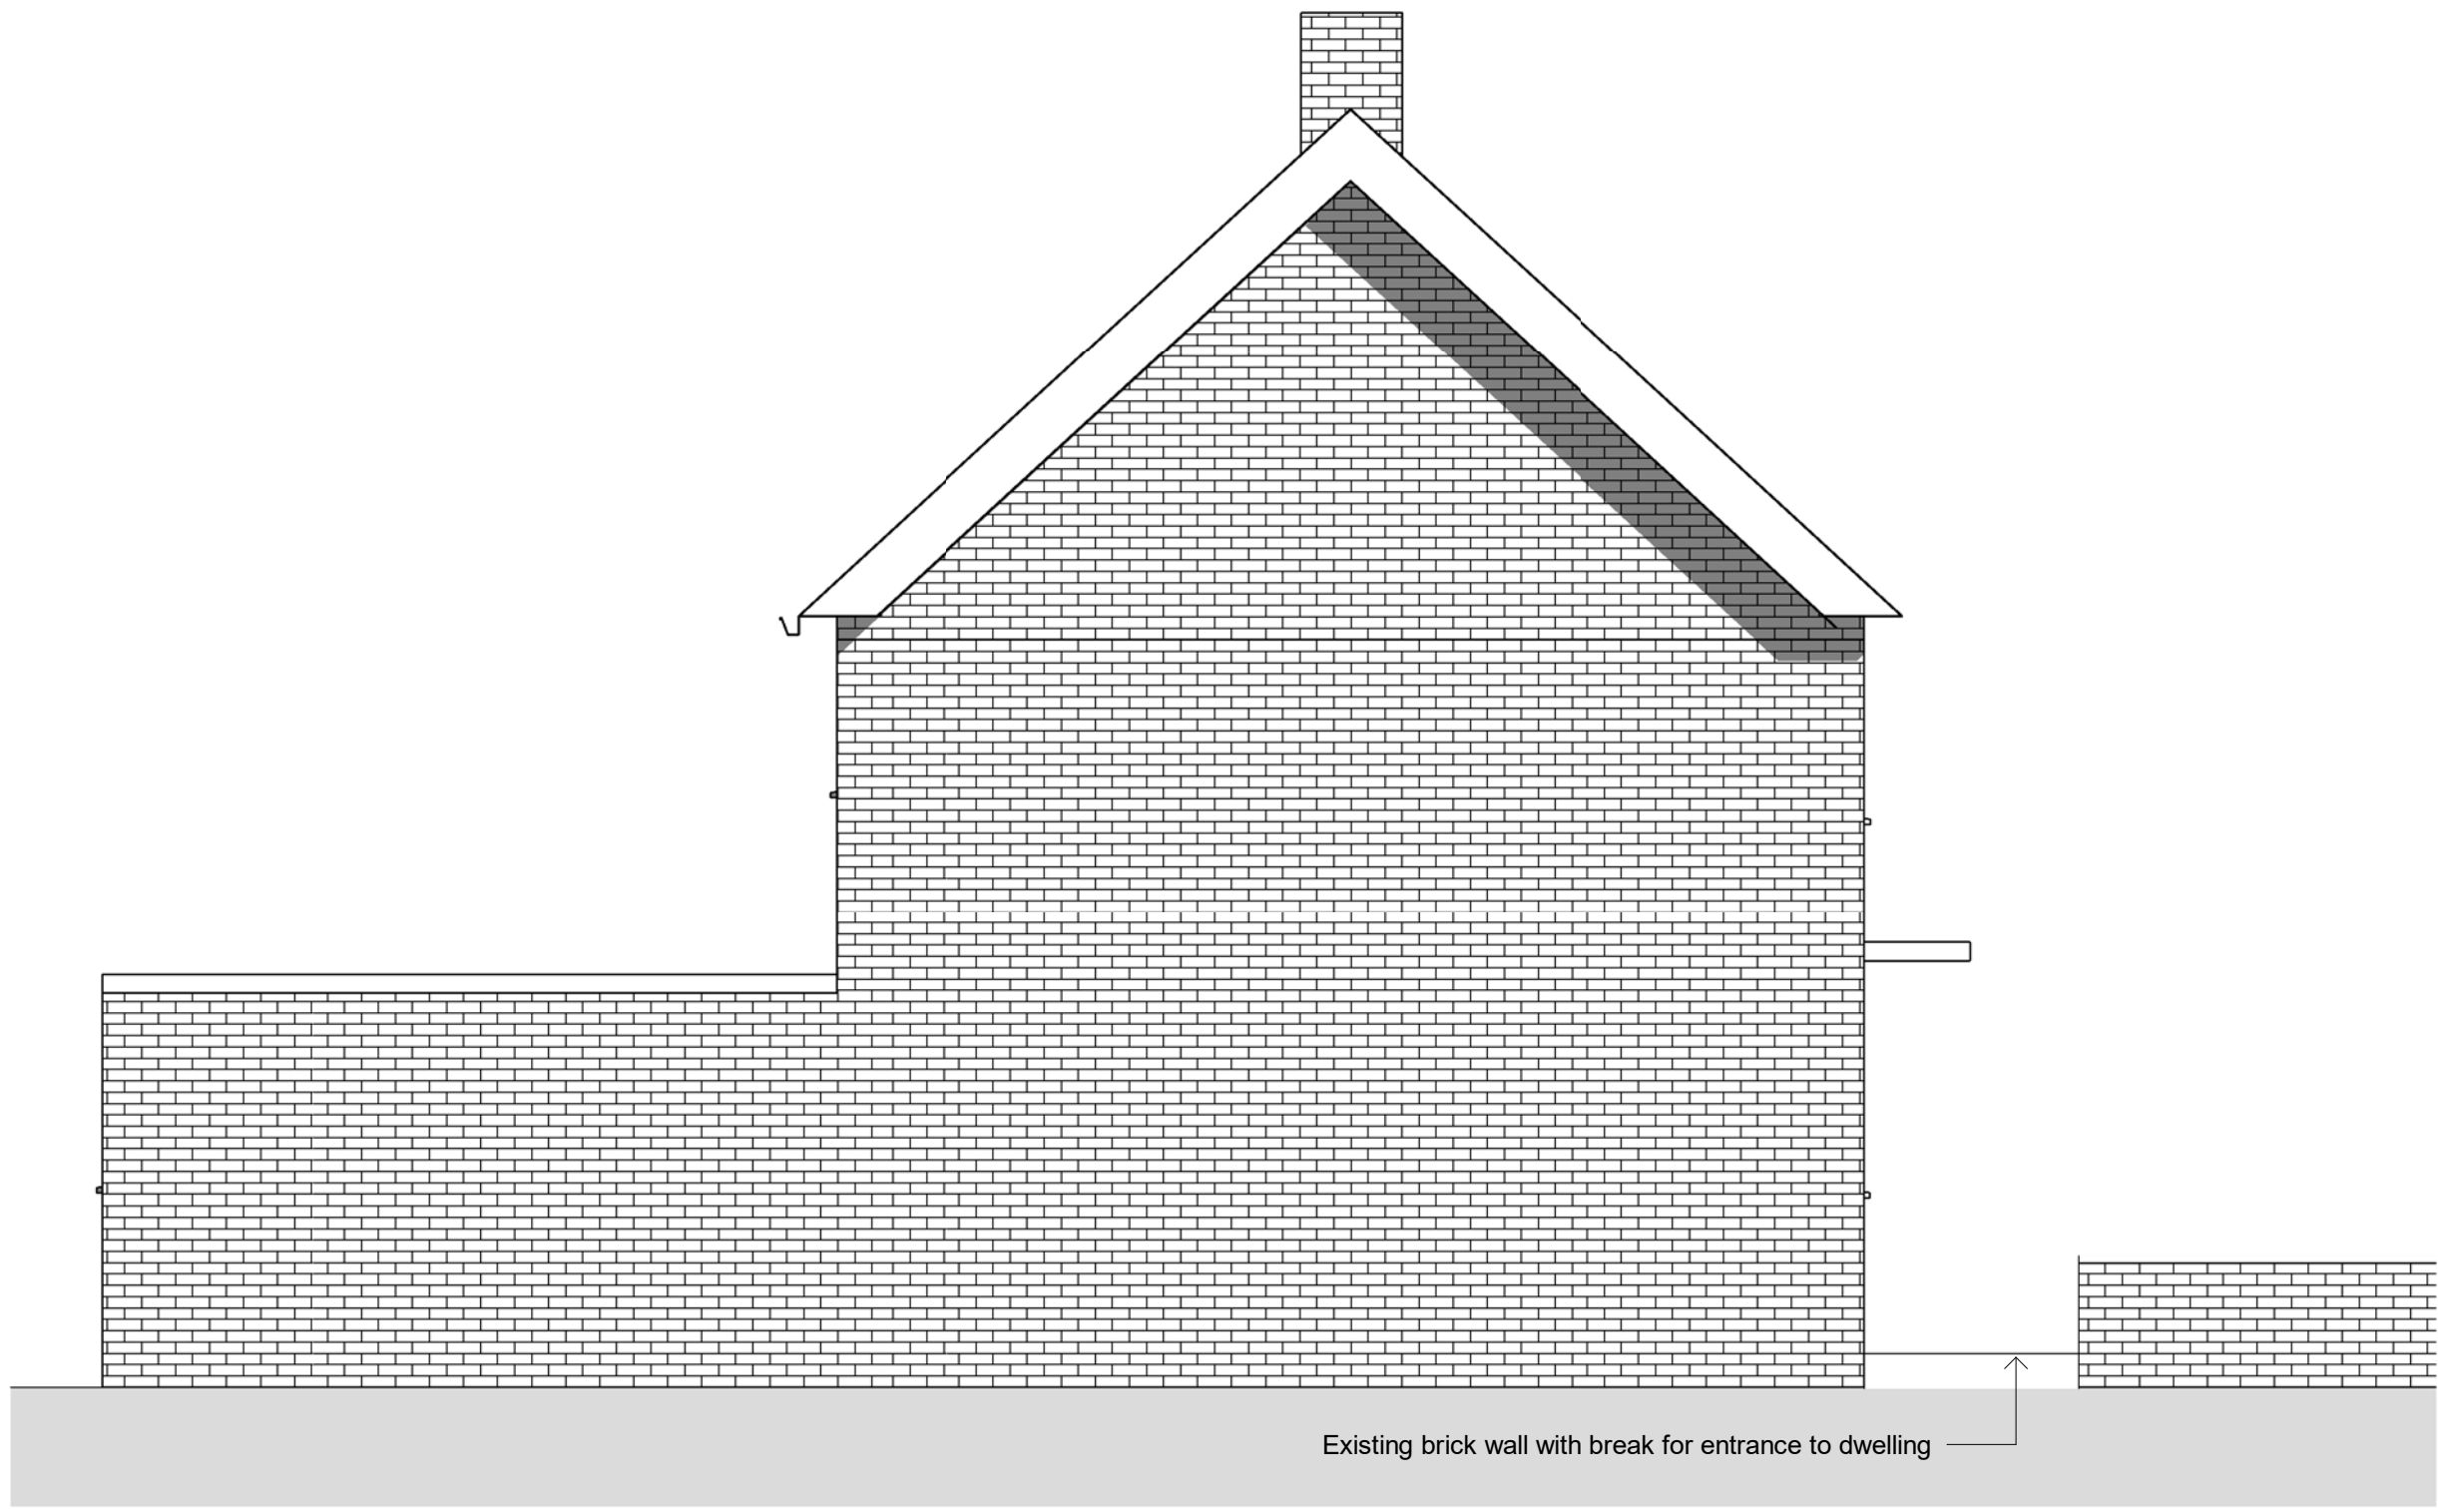

5 West Elevation_Existing
1 : 50

0m
1:50
5m

Rev	Description	Date
P1	Planning Issue	16.12.19
P2	Revised Planning Issue	26.01.20

studioAH
ARCHITECTS

1 Roebuck Close
New Milton
Hampshire
BH25 6AJ
+44 7496 950 456
abdul@studioAH.co.uk

PROJECT

2 Chalton Crescent,
PO9 4PT

TITLE

Existing Plans and
Elevations

CLIENT

Azad Agulabakh

DRAWN BY
AH

CHECKED BY
AH

DATE
10/12/2019

SCALE (@ A1)
1 : 50

PROJECT NUMBER
1002

DRAWING NUMBER
100

REV
P2

DO NOT SCALE FROM THIS DRAWING. REPORT ANY DISCREPANCIES TO THE AUTHOR