


ELEVATIONS Scale 1:200 @ A4

FRONT

SIDE

REAR


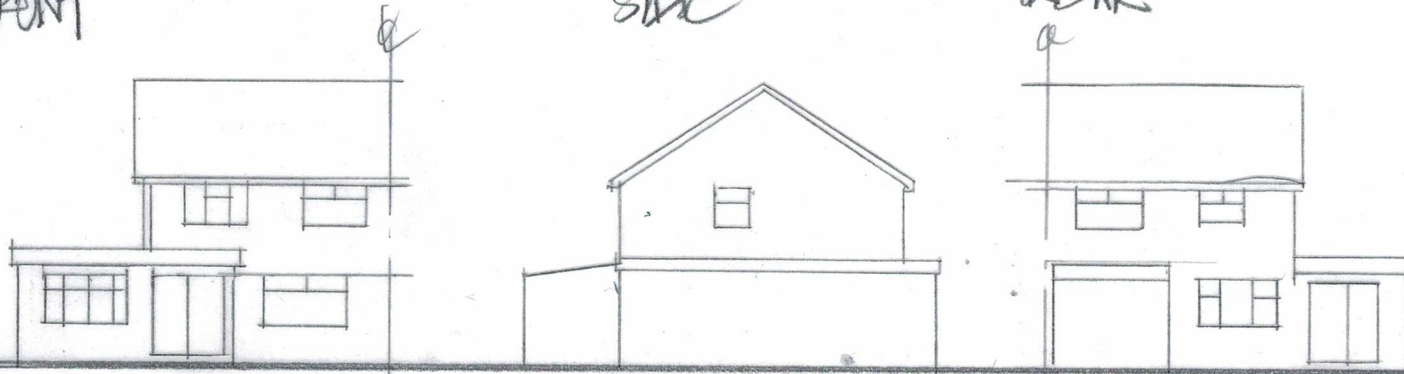


0 2 4 6
Scale 1:200
0 1 2 3
Scale 1:100

FLOOR PLANS Scale 1:100 @ A4

GF

FF

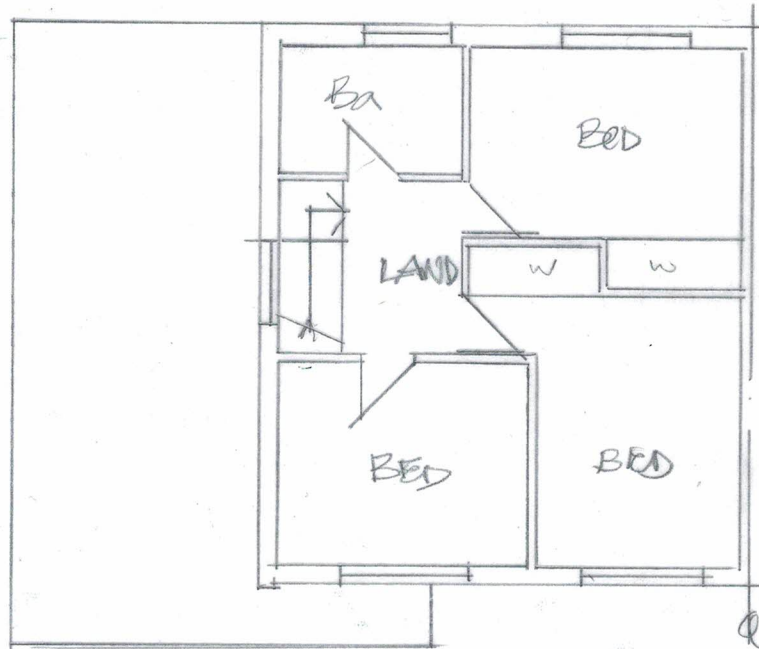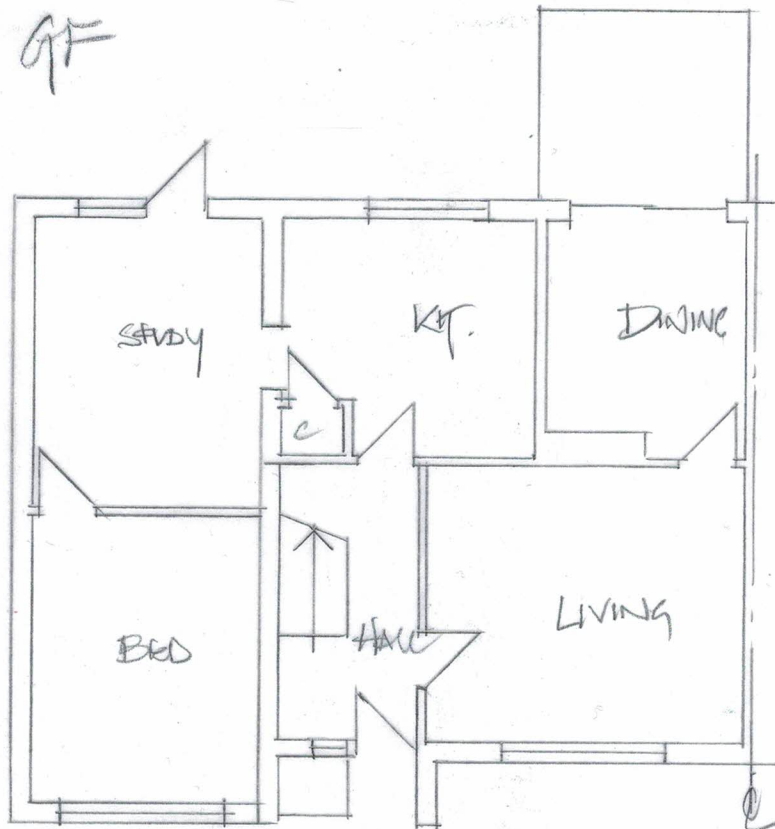

7 floors have
HARANT