
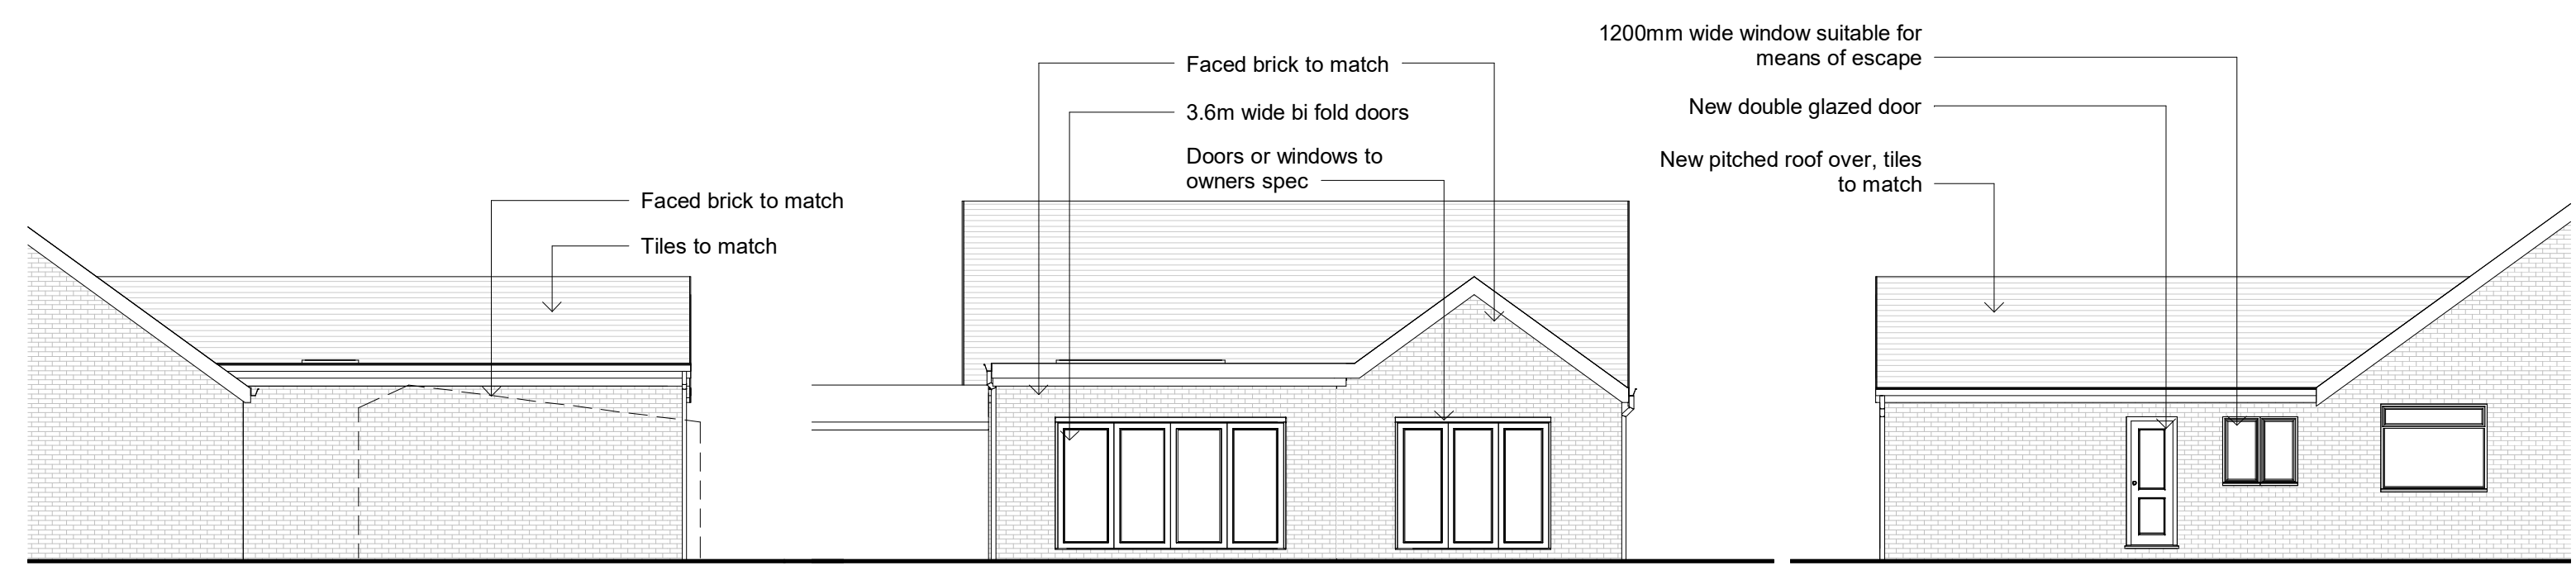


Ground Floor

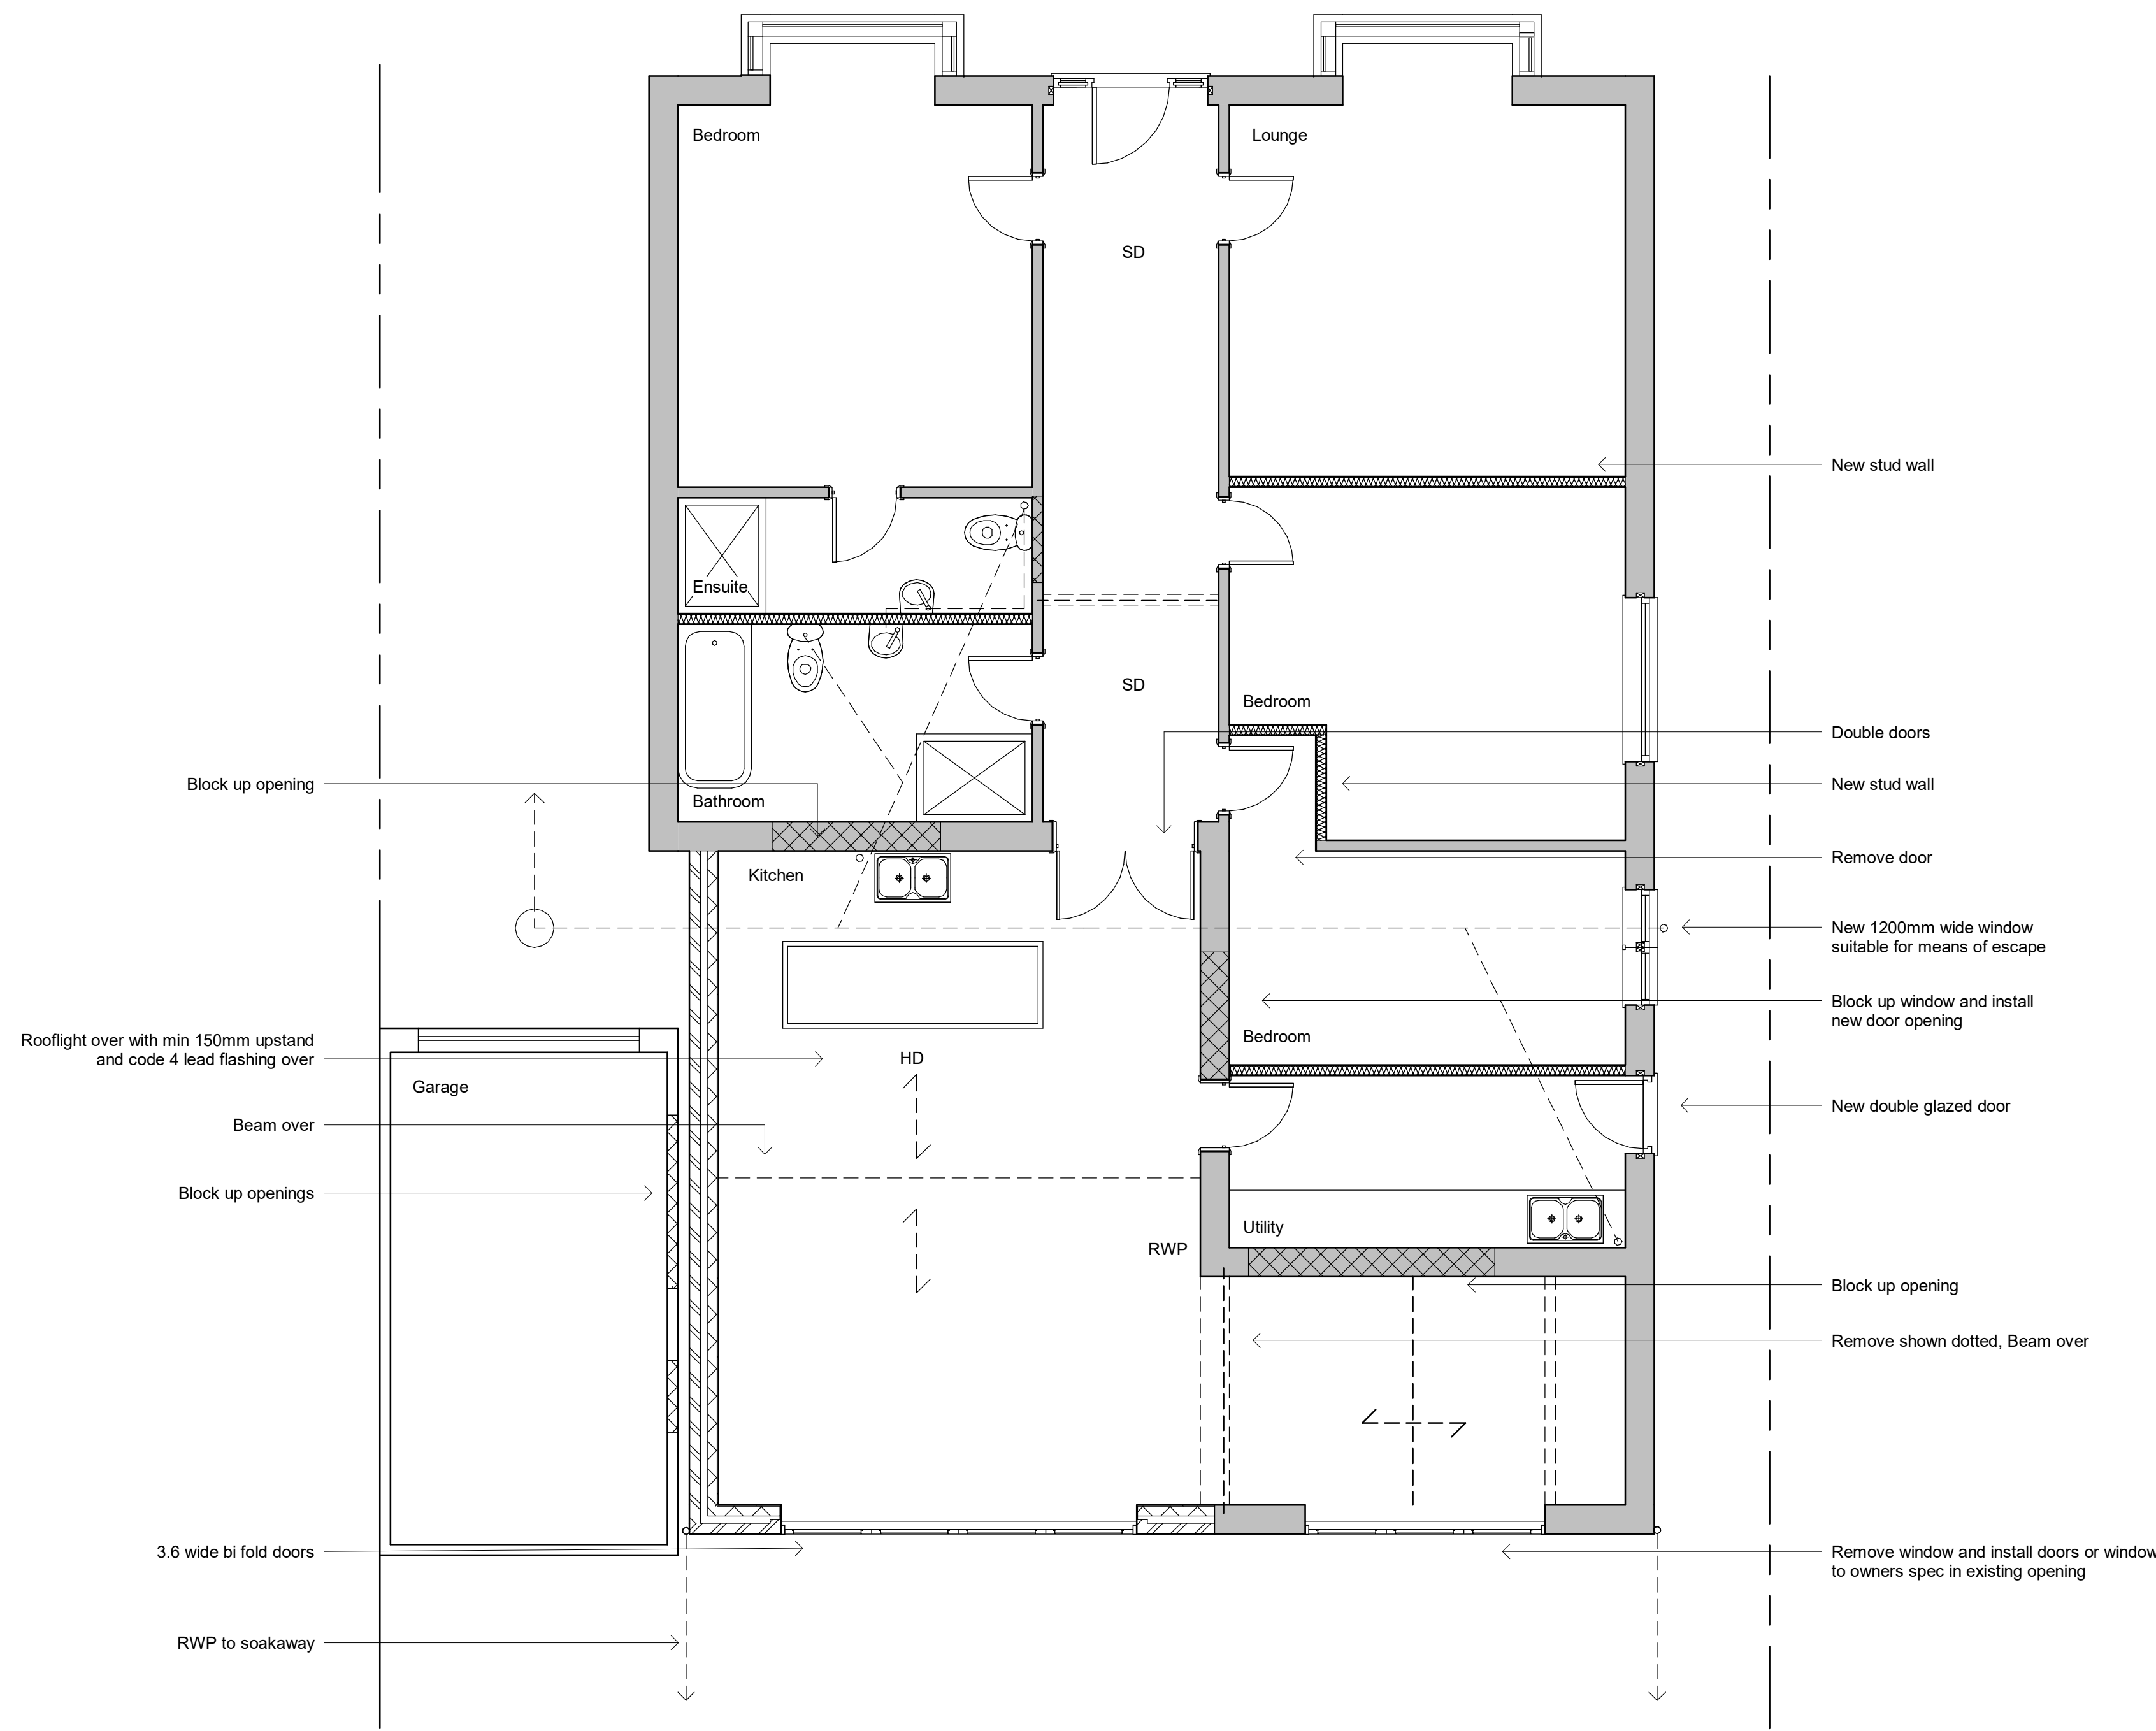

Side Elevation

Rear Elevation

Side Elevation

Revisions

0.5 0 0.5 1 1.5 2 2.5
SCALE 50
1: m

1 0 1 2 3 4 5
SCALE 100
1: m

Materials

Drawing Number	2020/56	Sheet	1 of 1
Size	A1	Scale	1:50, 1:100
Project	Proposed details May 2020		
Job Title	20 Park Lane Cowplain Waterlooville PO8 8AD		

Do Not scale from this drawing except for planning as photocopies will be subject to distortion
Drawings to be read in conjunction with all other Designers and structural engineers contract drawings and specifications: Any discrepancies must be brought to the attention of the Designer immediately.
The contractor must verify all dimensions by site measurement before ordering materials or manufacturing components
Substitute materials and products to those named will be acceptable if proven to be of equal or higher performance and not in conflict with other elements

M.J.Humphrey Ltd

Mei Humphrey MRICS, MBEng
39 Northease Drive
Hove
East Sussex
BN3 8PQ

Adam Humphrey
230 Dominion Road
Worthing
West Sussex
BN14 8JL

Mei@mjhumphrey.co.uk
07701055182

Adam@mjhumphrey.co.uk
07812419142