


NOTES:


Dimensions to be checked on site before commencing work. Any discrepancies shall be reported to the architect immediately.

Do not scale from these drawings except for planning purposes. Use figured dimensions only.


Where applicable this drawing is to be read in conjunction with other consultants' drawings.

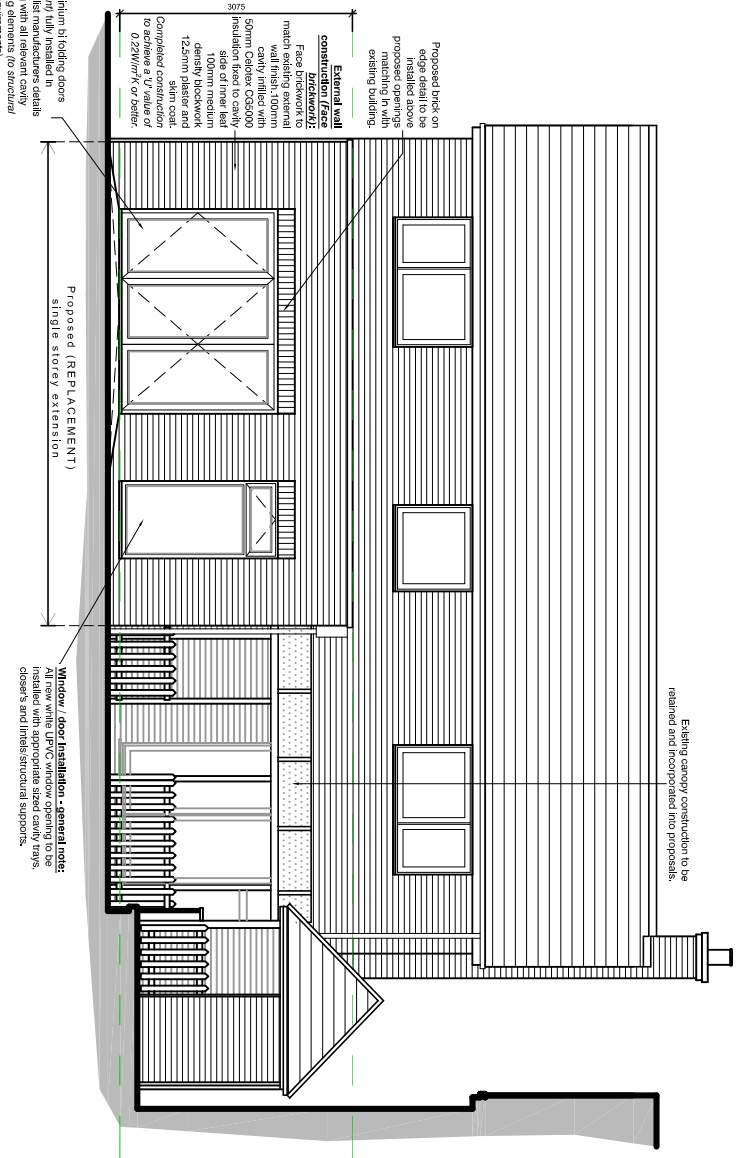


Proposed north (rear) elevation

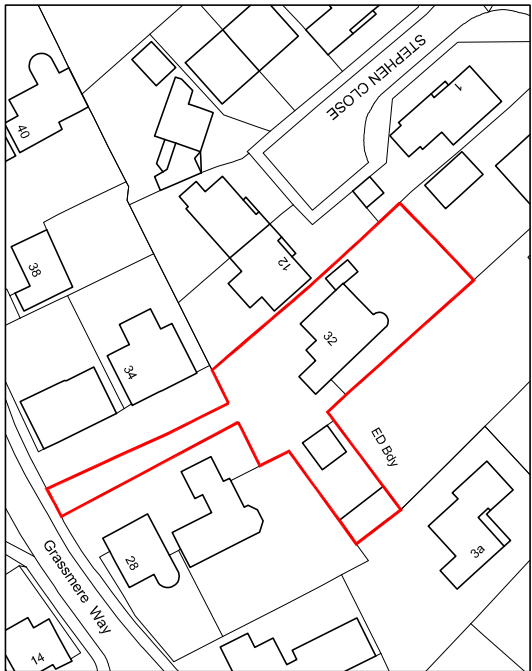


Location plan

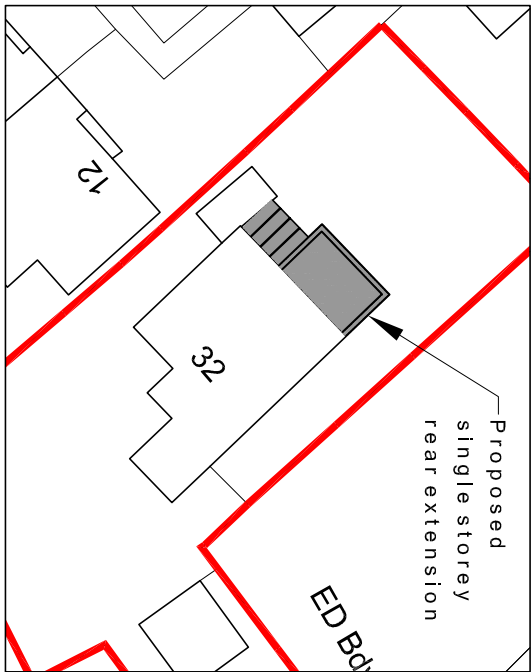

Site plan

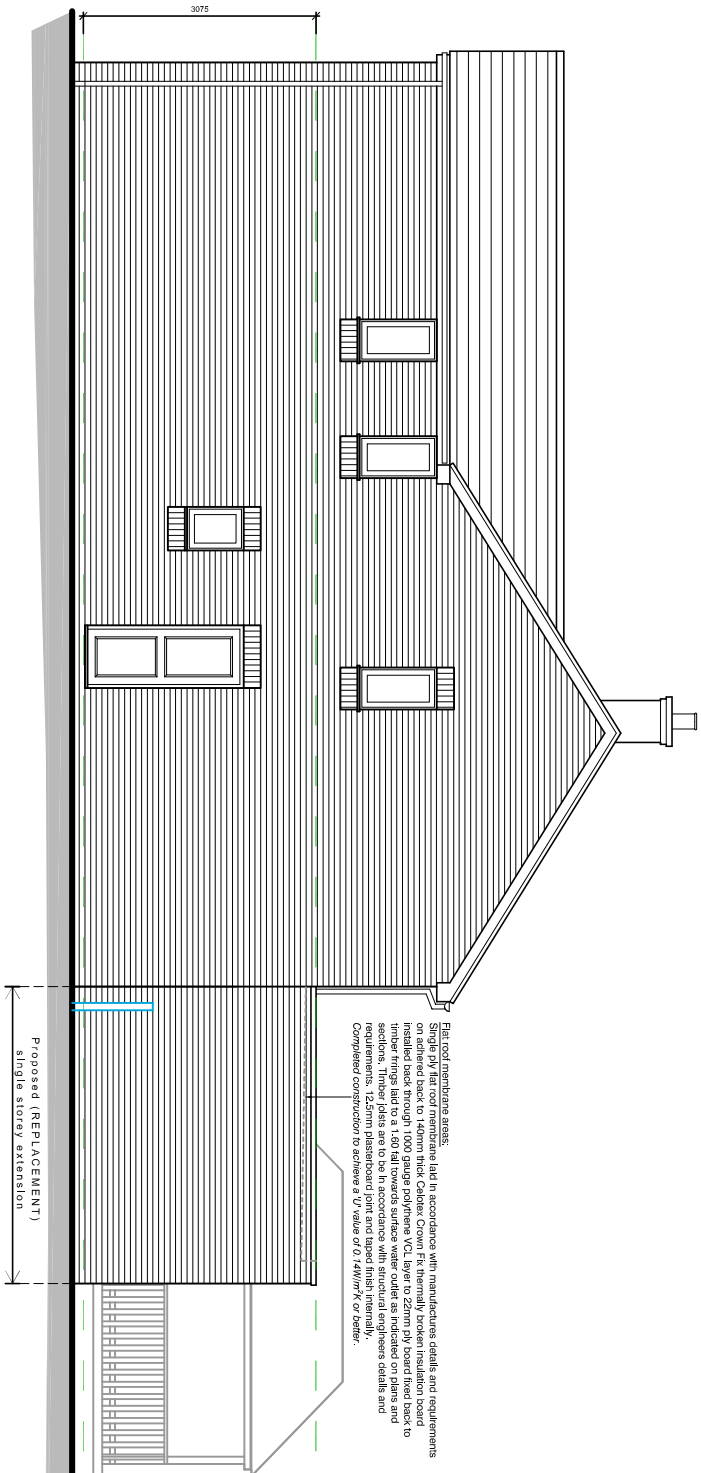

Proposed east (side) elevation scale 1:100

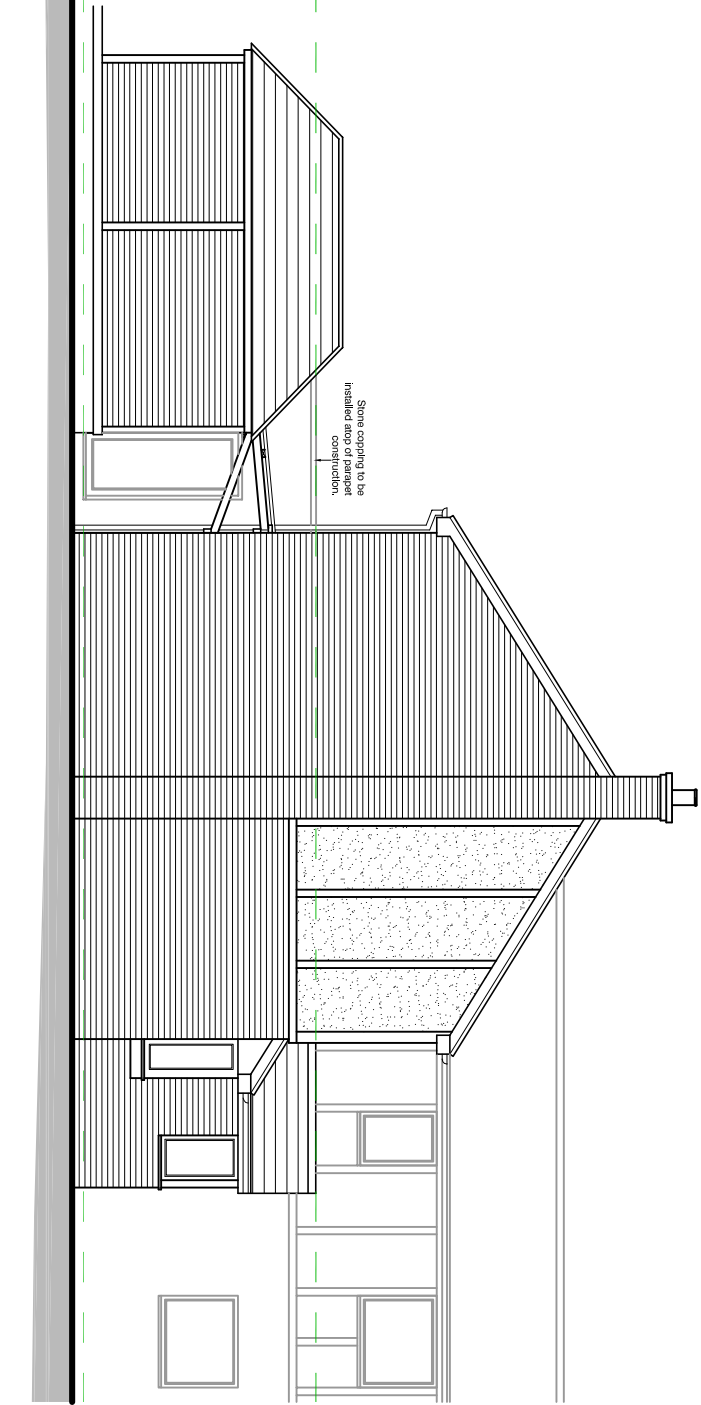

Proposed west (side) elevation

For	MR & MRS DANIELS	Title	PROPOSED ELEVATIONS, SITE & LOCATION PLAN			Office Tel:	01243 933732			
Project	PROPOSED REAR EXTENSION AT 32 GRASSMERE WAY, WATERLOOVILLE, PO7 8RT	Date	SEPT 2020	Drawn JB	Scale As shown @ A3	Checked .	Email:	admin@jb-architecturedesign.com		
		Job Number	CL30220	Drawing Number	-d1	Revision	Web:	www.jb-architecturedesign.com		
							