
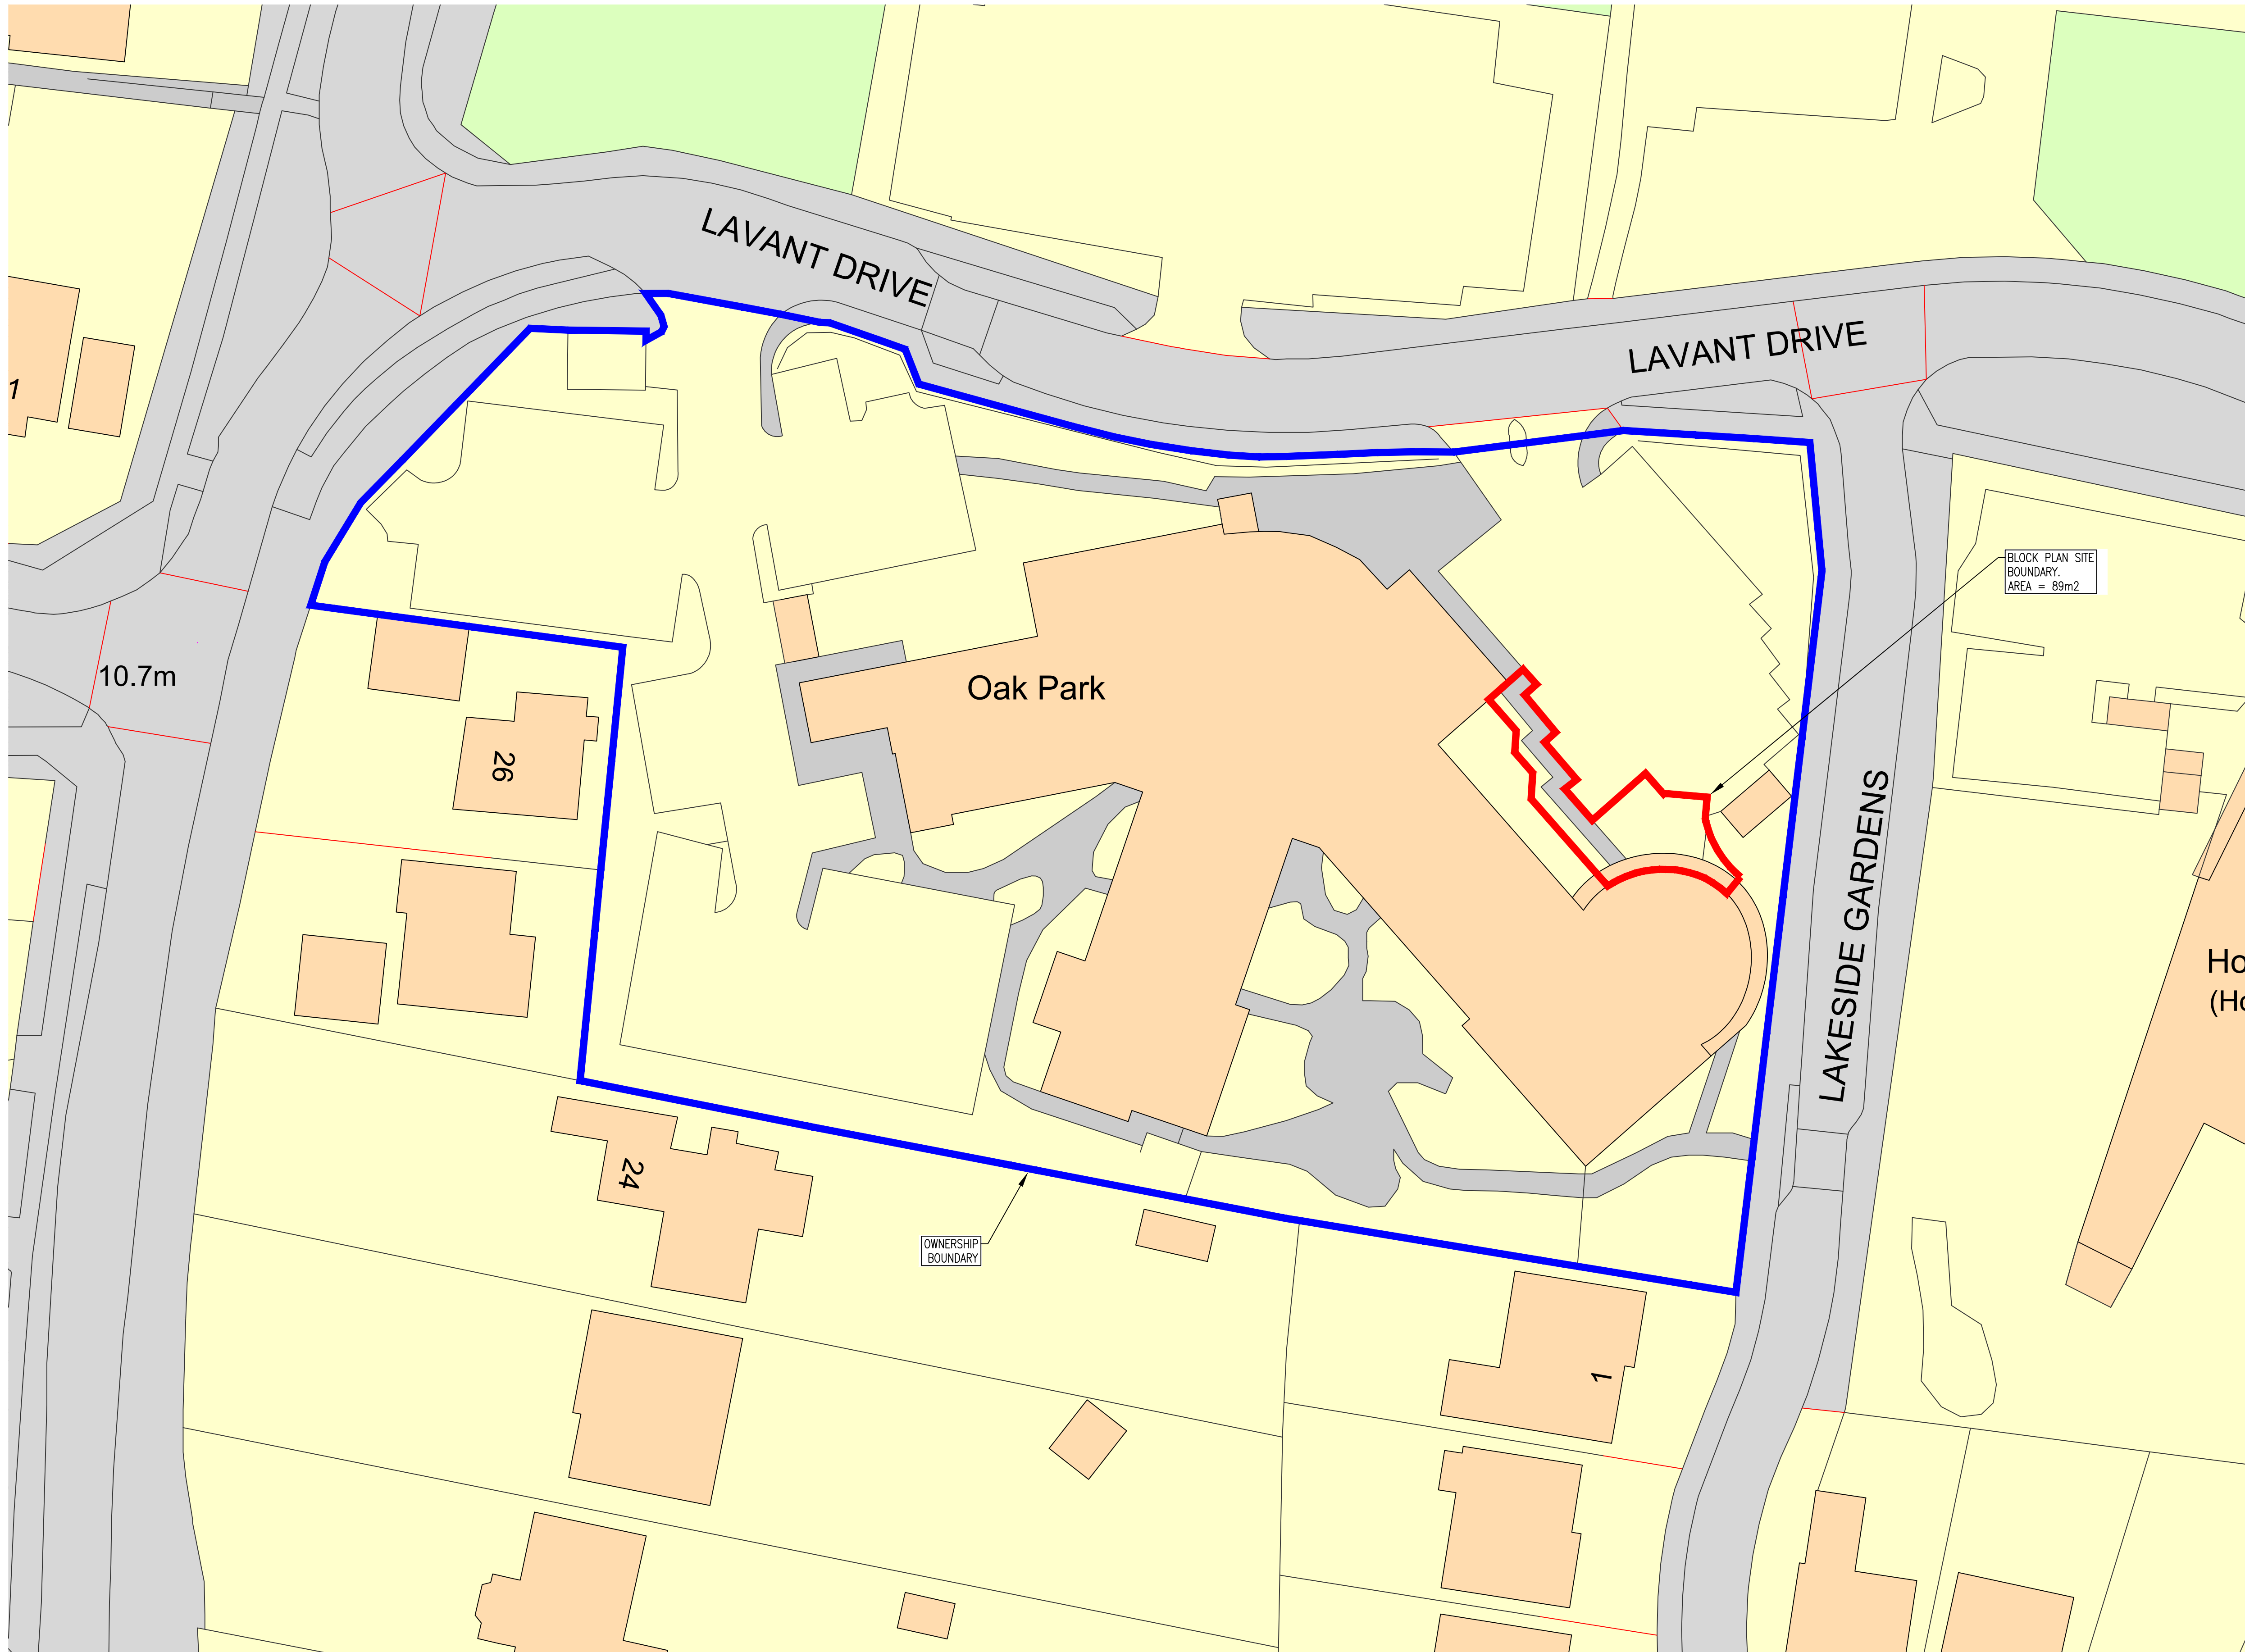


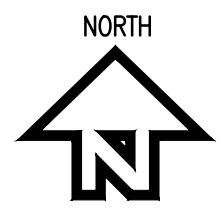


- NOTES:
1. THIS DRAWING IS COPYRIGHT AND SHOULD NOT BE REPRODUCED WITHOUT APPROVAL.
 2. THIS DRAWING TO BE READ IN CONJUNCTION WITH THE ARCHITECTS DRAWINGS. ANY DISCREPANCIES ARE TO BE BROUGHT TO THE ATTENTION OF BOTH PARTIES IMMEDIATELY.
 3. ANY DIMENSIONS/LEVELS INDICATED 'ref.' REFER TO ASSUMED/EXISTING DIMENSIONS WHICH ARE TO BE SITE CHECKED PRIOR TO THE COMMENCEMENT OF ANY WORK.

PRELIMINARY

P2	PRELIMINARY	HDL/07.20	HDL/07.20	HDL/07.20
P1	PRELIMINARY	HDL/06.20	HDL/06.20	HDL/06.20
Version	Amendment	Revised by and date	Checked by and date	Approved by and date
ORIGINAL DRAWING SIZE - A1		X-REFS: .		
CAD REF.		.		

Ordnance Survey, (c) Crown Copyright 2020. All rights reserved. Licence number 100022432

 



HAMIL DAVIES LIMITED
Consulting Civil and Structural Engineers

Client: PAUL WELLER

Project: OAK PARK COMMUNITY HOSPITAL, HAVANT

Drawing Title: LOCATION, SITE PLAN & OWNERSHIP BOUNDARY

Purpose: PRELIMINARY	Drawn: HDL	Scale: 1:250 @ A1
Issuing Office: SWANMORE	Designed: HDL	
Telephone: 01489 893 596	Drawing Number: 20-3550-100	Version: P2