


PLANNING ISSUE

- NOTES:
- Contractors must check all dimensions on site. Only figured dimensions are to be worked from. Discrepancies must be reported to the Architect or Engineer before proceeding.
 - © This drawing is copyright

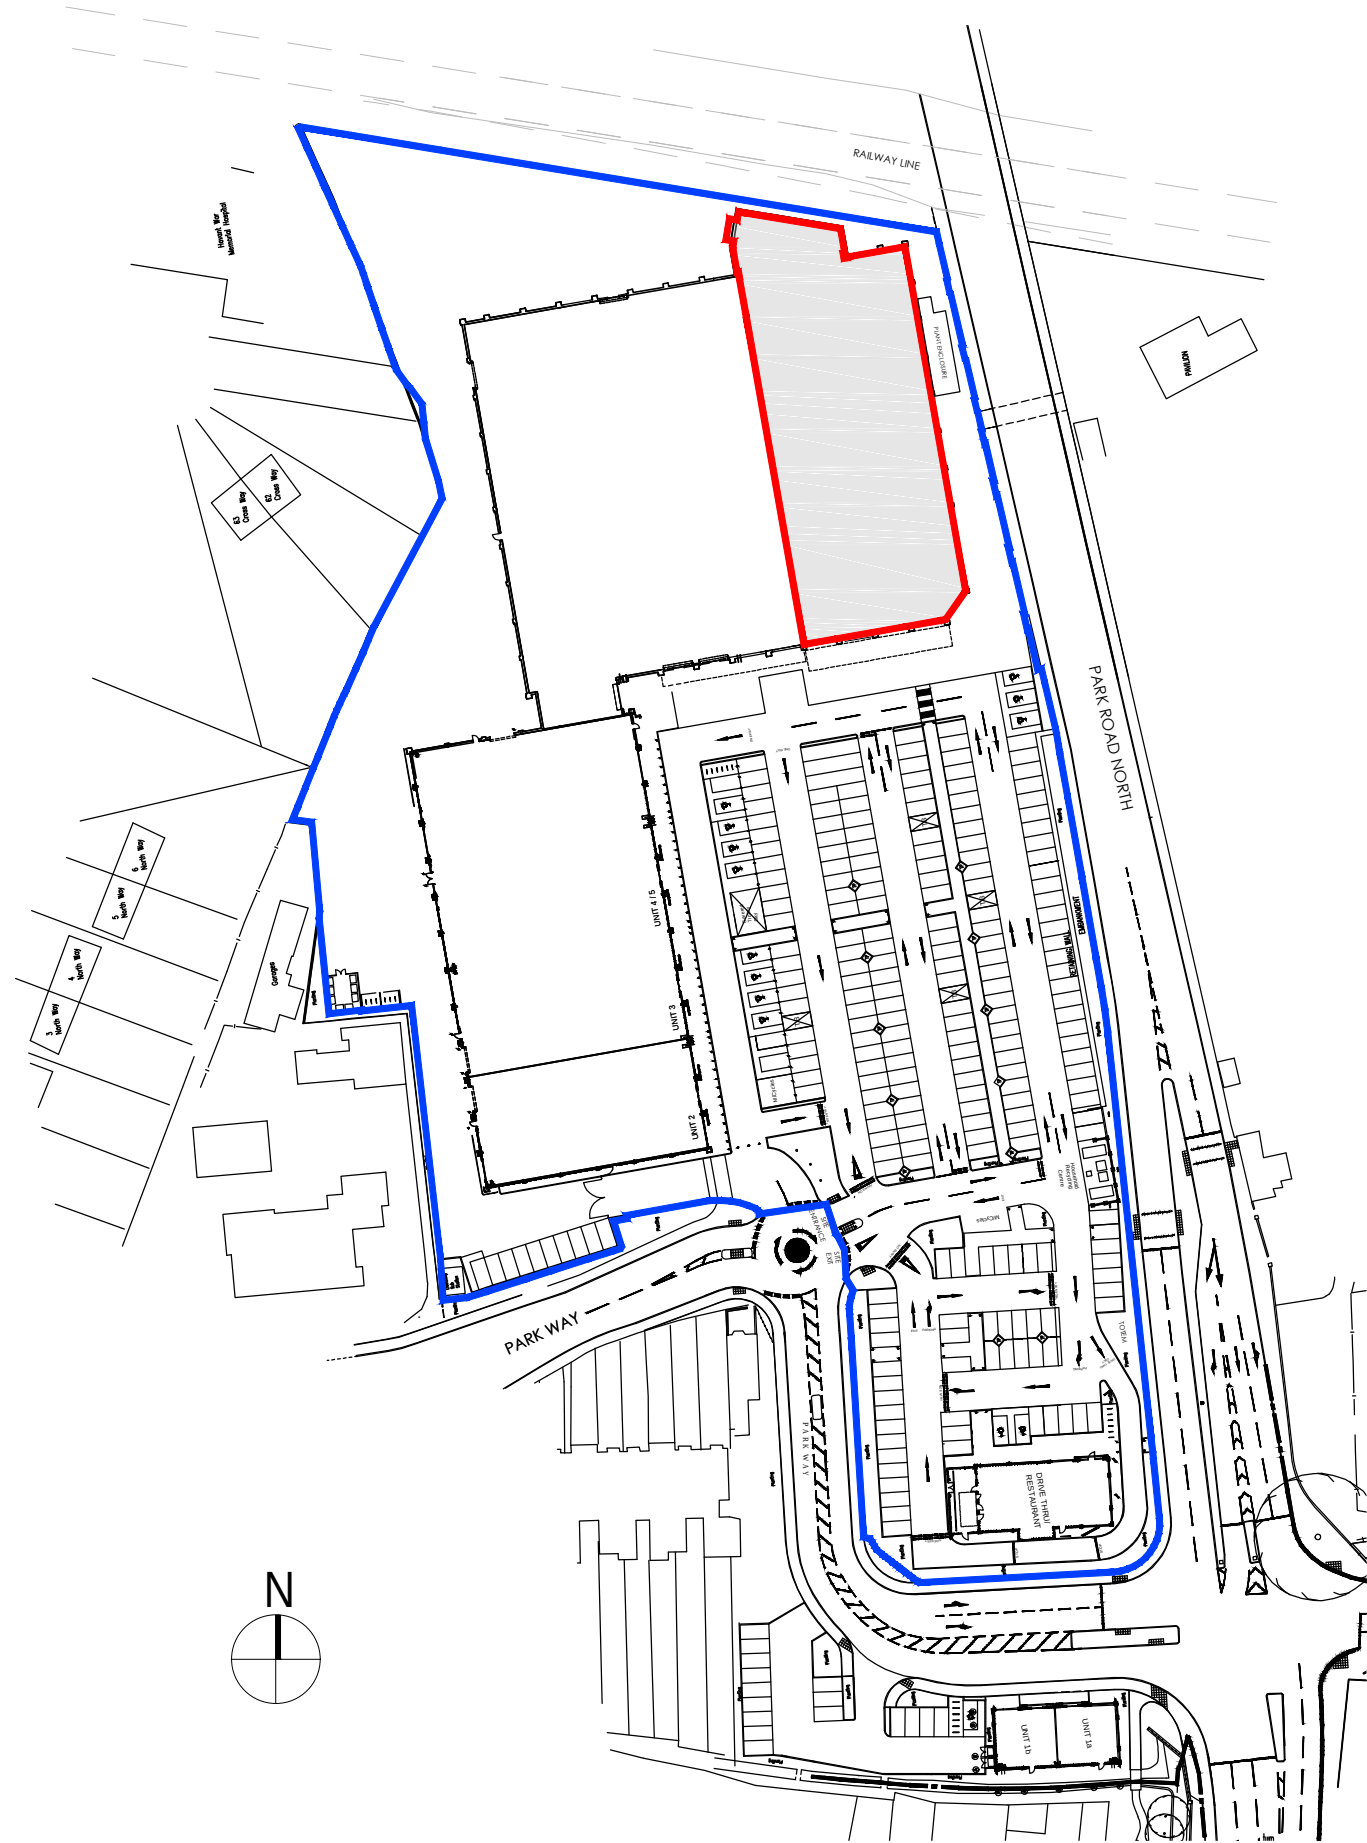

ALDI DEMISE
SITE DEMISE

		- dd-mm-yy -----		---	---
Rev	Date	Description	Rev By	Chk'd By	
Project Title	PROPOSED FOODSTORE		Drawing Title	PROPOSED LOCATION SITE PLAN	
	HAVANT CENTRAL RETAIL PARK PARK WAY HAVANT PO9 1HH		Job-Dwg No	2743-SHP-101	Rev -
Client	ALDI STORES LIMITED - SHEPPEY		☐ 2 St. Johns North, Wakefield, WF1 3QA t. 01924 291800		
Status	PLANNING		☐ Carvers Warehouse, 77 Dale Street, Manchester, M1 2HG t. 0161 2388555		
Scale	1:1250	Drawing Size	A3	☒ The Old Rectory, 79 High Street, Newport Pagnell, MK16 8AB t. 01908 211377	
Date	05.08.2019	Drawn By	SR	Checked	RO'D
				☐ 101 London Road, Reading, RG1 5BY t. 0118 9507700	
				☐ 10 Gees Court, St Christophers Place, London, W1U 1JJ t. 0207 4091215	
				 www.harrispartnership.com	