


		project	Land adj. Saxted House Tower Street Emsworth
	client	Mr Seamus Maddock	
	title	Tree Constraints Plan	
	dwg	BJH 01/02	
	scale	1:200 @ A3	
	date	March 2020	
	job	1119	
	drawn by	bjh	
The Granary – White Chimney Row – Westbourne PO10 8RS 07875 520881 bernieharrison@gmail.com			

- Key:
- = Trees of A (high) grading
 - = Trees of B (moderate) grading
 - = Trees of C (low) grading
 - = Trees of U (fell) grading
 - = Root Protection Area in accordance with BS5837 recommendations

N.B. IF the crown exceeds the recommended RPA and the tree has a low branching habit then it may prove necessary to either increase the RPA to encompass the full crown or undertake facilitation pruning works.

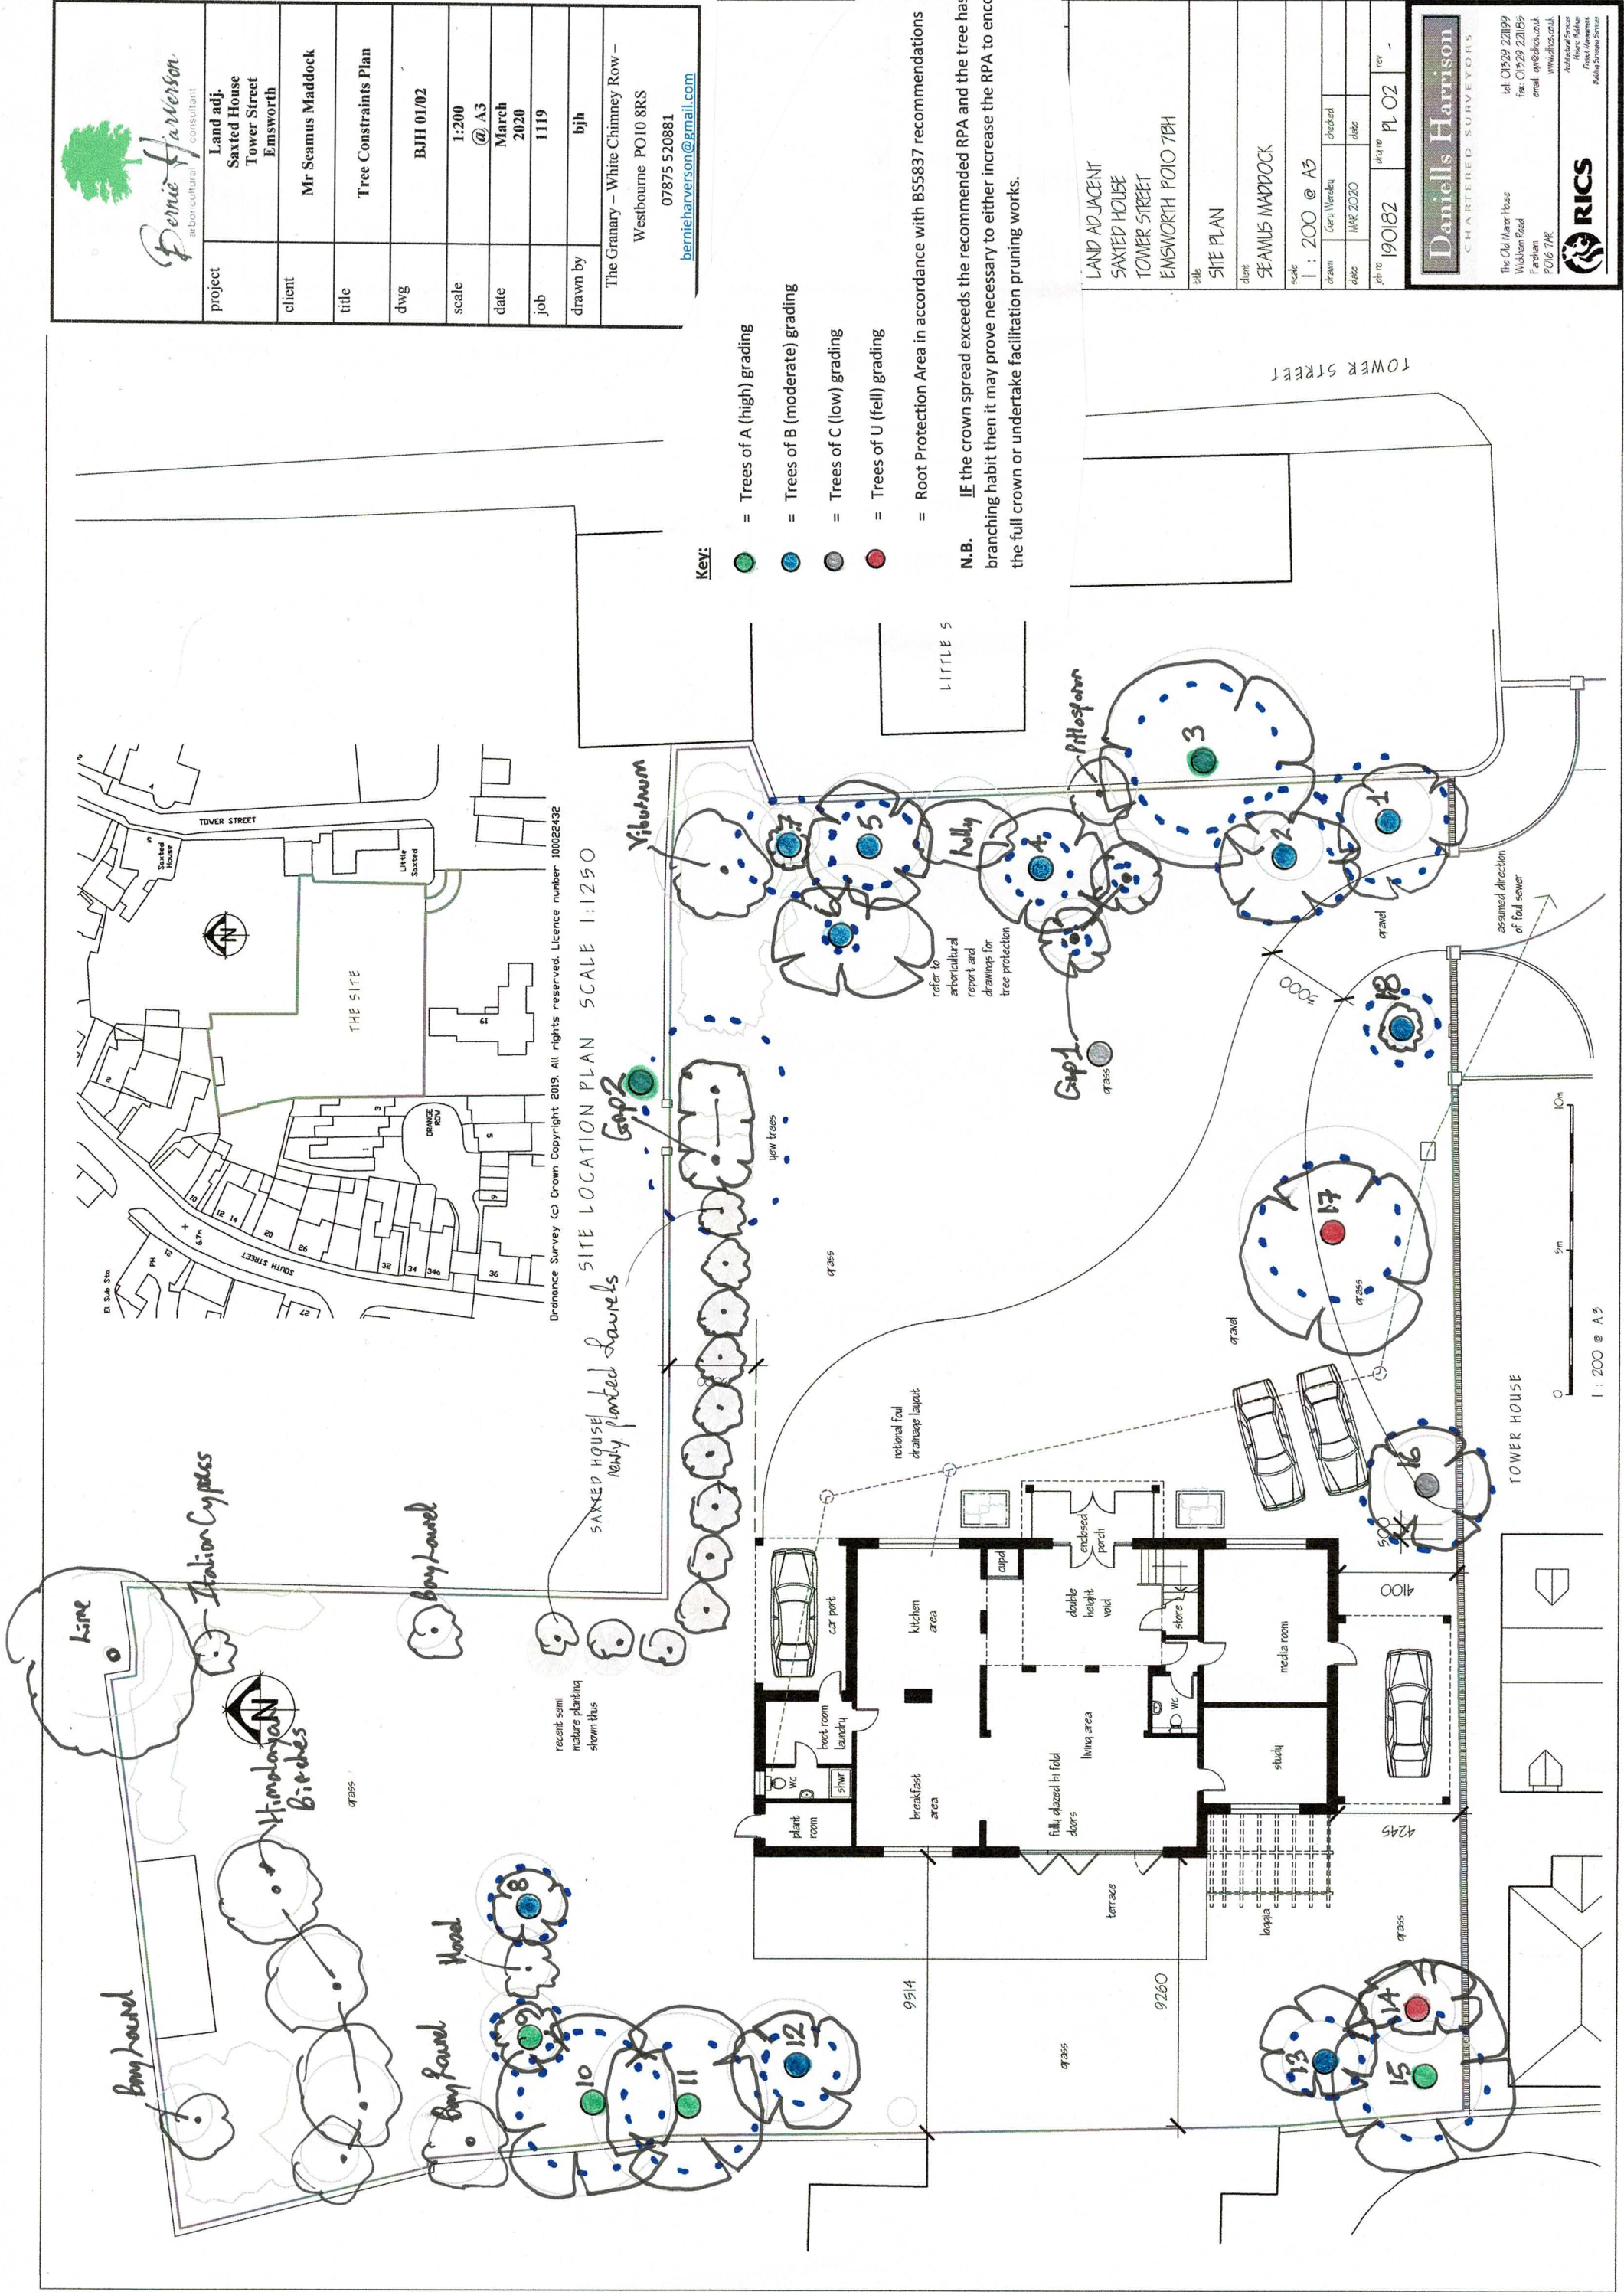

LAND ADJACENT SAXTED HOUSE TOWER STREET EMSWORTH PO10 7BH	title	SITE PLAN
client	SEAMUS MADDOCK	
scale	1:200 @ A3	
drawn	Gery Warden	checked
date	MAR 2020	date
job no	190182	drawn
rev	PL 02	rev

Daniells Harrison
CHARTERED SURVEYORS

tel: 01529 221099
fax: 01529 221095
email: info@daniells.co.uk
www.daniells.co.uk

The Old Manor House
Wickham Road
Fordingham
PO16 7NR

RICS
Registered Surveyors
Member of the Royal Institution of Chartered Surveyors

