


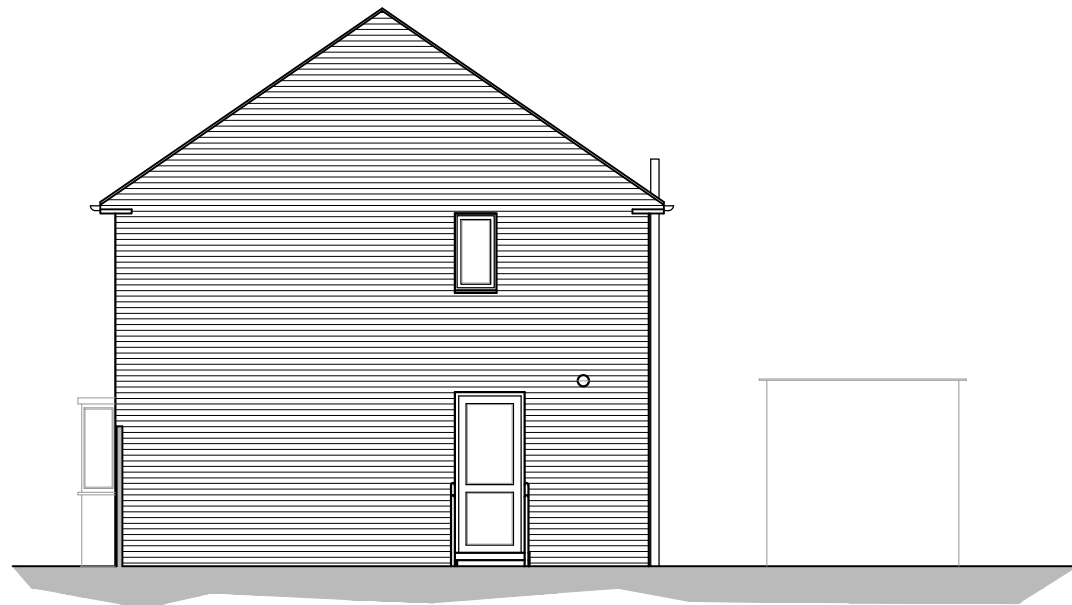

North east elevation scale 1:100




South west elevation scale 1:100



North west elevation scale 1:100



1:100

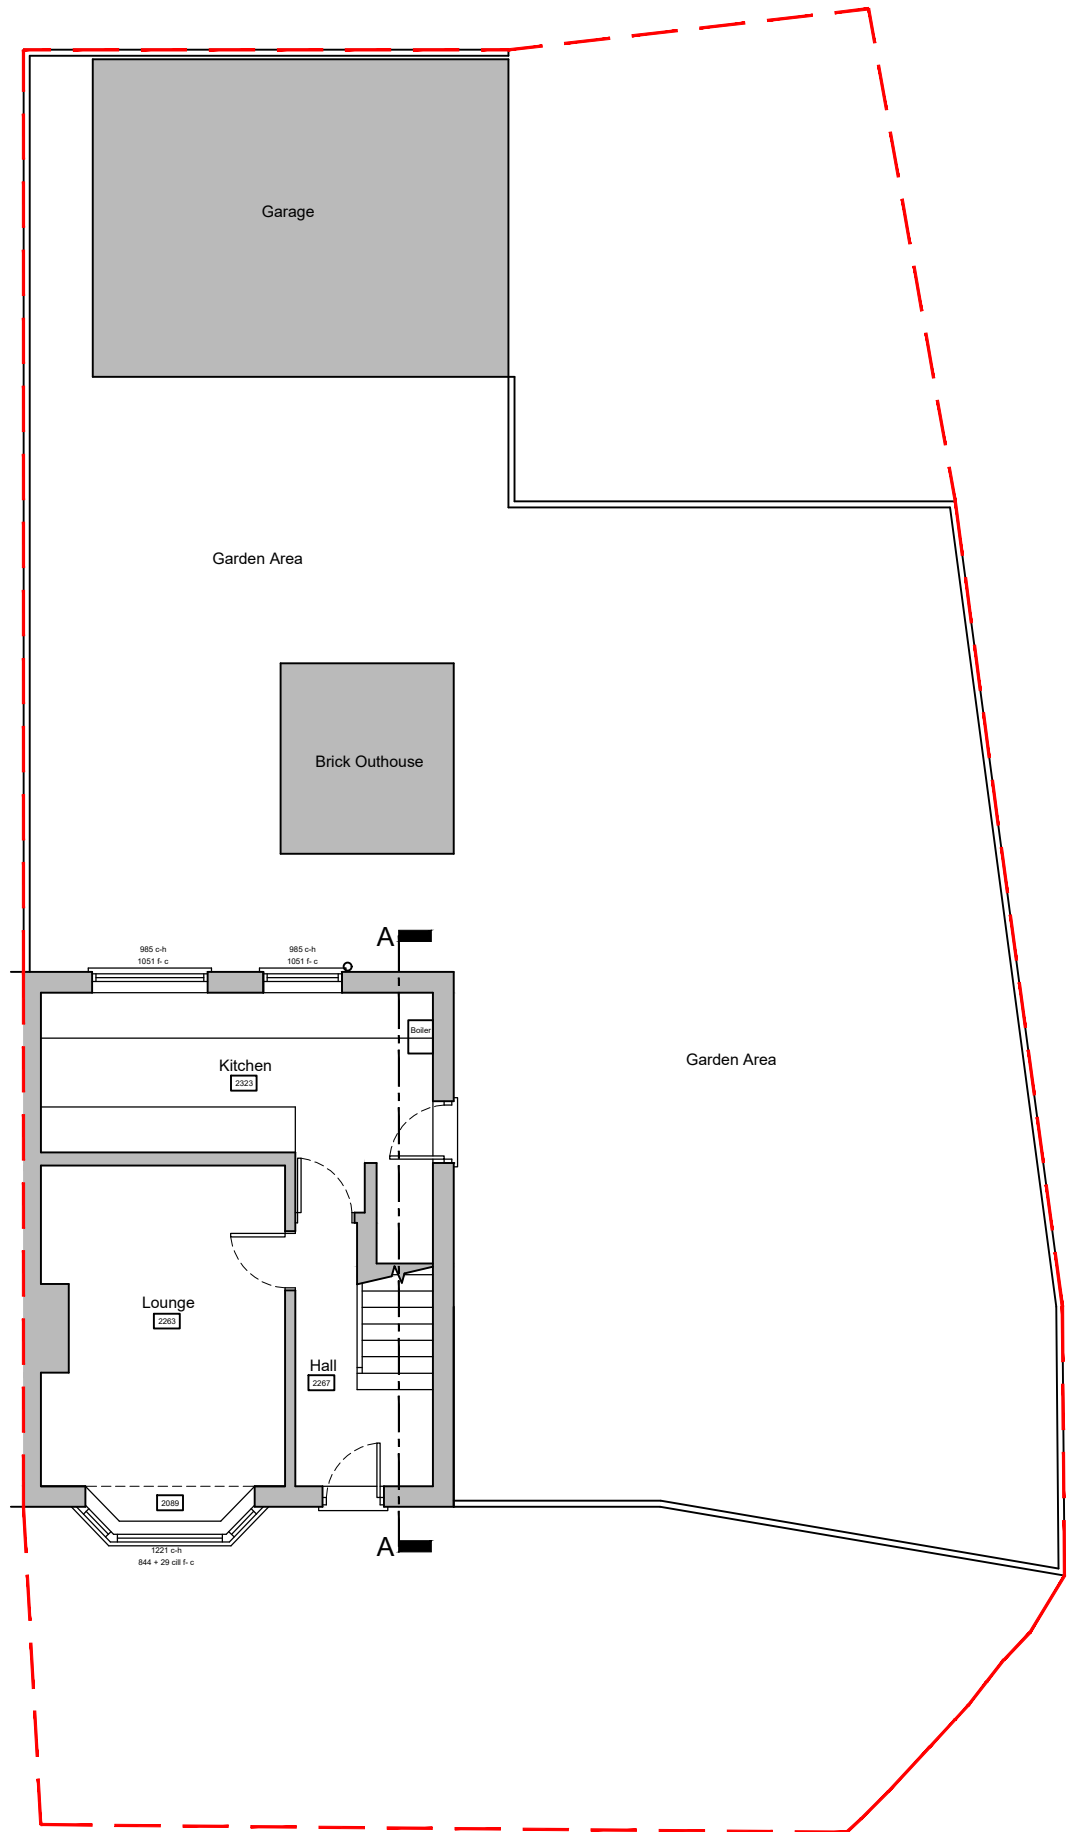

Ground floor plan scale 1:100

NOTES:

Dimensions to be checked on site before commencing work. Any discrepancies shall be reported to the architect immediately.

Do not scale from these drawings except for planning purposes. Use figured dimensions only.

Where applicable this drawing is to be read in conjunction with other consultants' drawings.

For
MR & MRS COOK

Project
PROPOSED EXTENSION
AT 27 REDBRIDGE GROVE,
HAVANT, PO9 3DE

Title
EXISTING PLANS & ELEVATION

Date	Drawn	Scale	Checked
JAN 2020	SR	as noted @ A3	-
Job Number	Drawing Number	Revision	
PL.317.19	-02		

Office Tel:
01243 933732

Email:
admin@jb-architecturedesign.com

Web:
www.jb-architecturedesign.com

