



Side
(West)
Elevation




Rear (North) Elevation

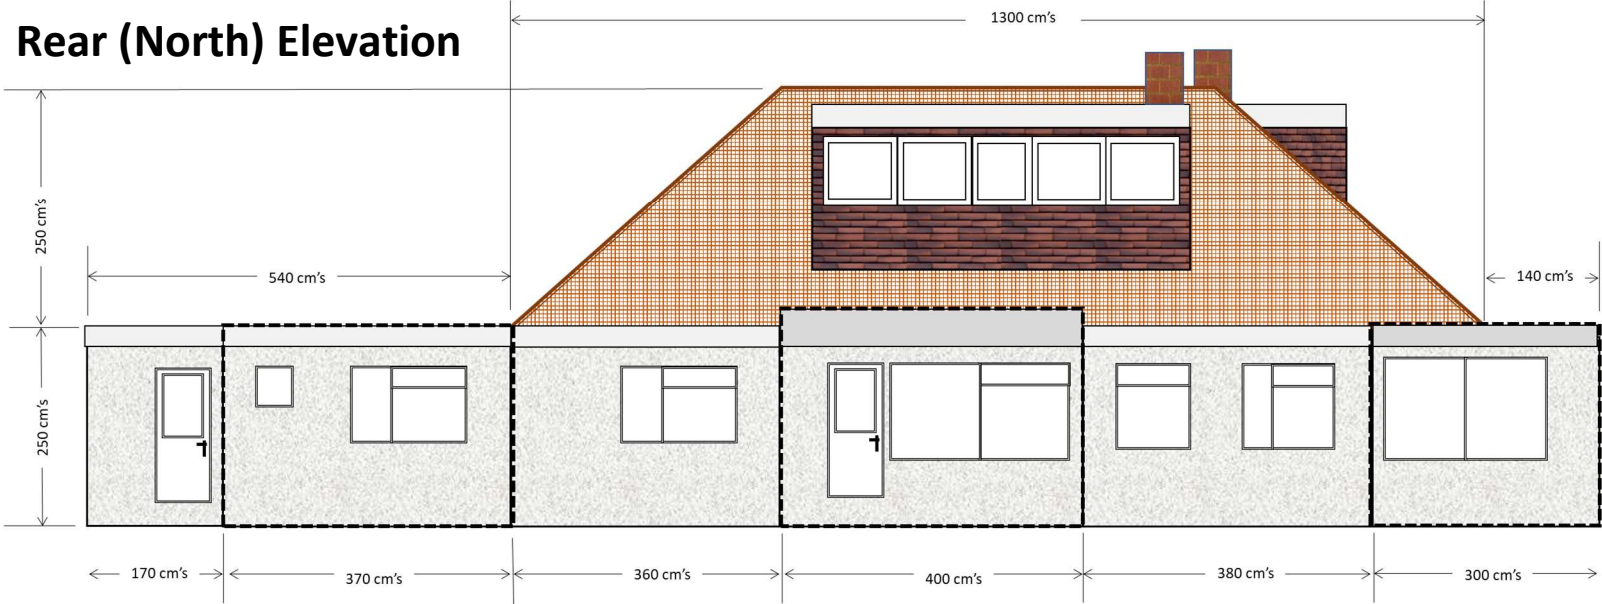

Roof
View

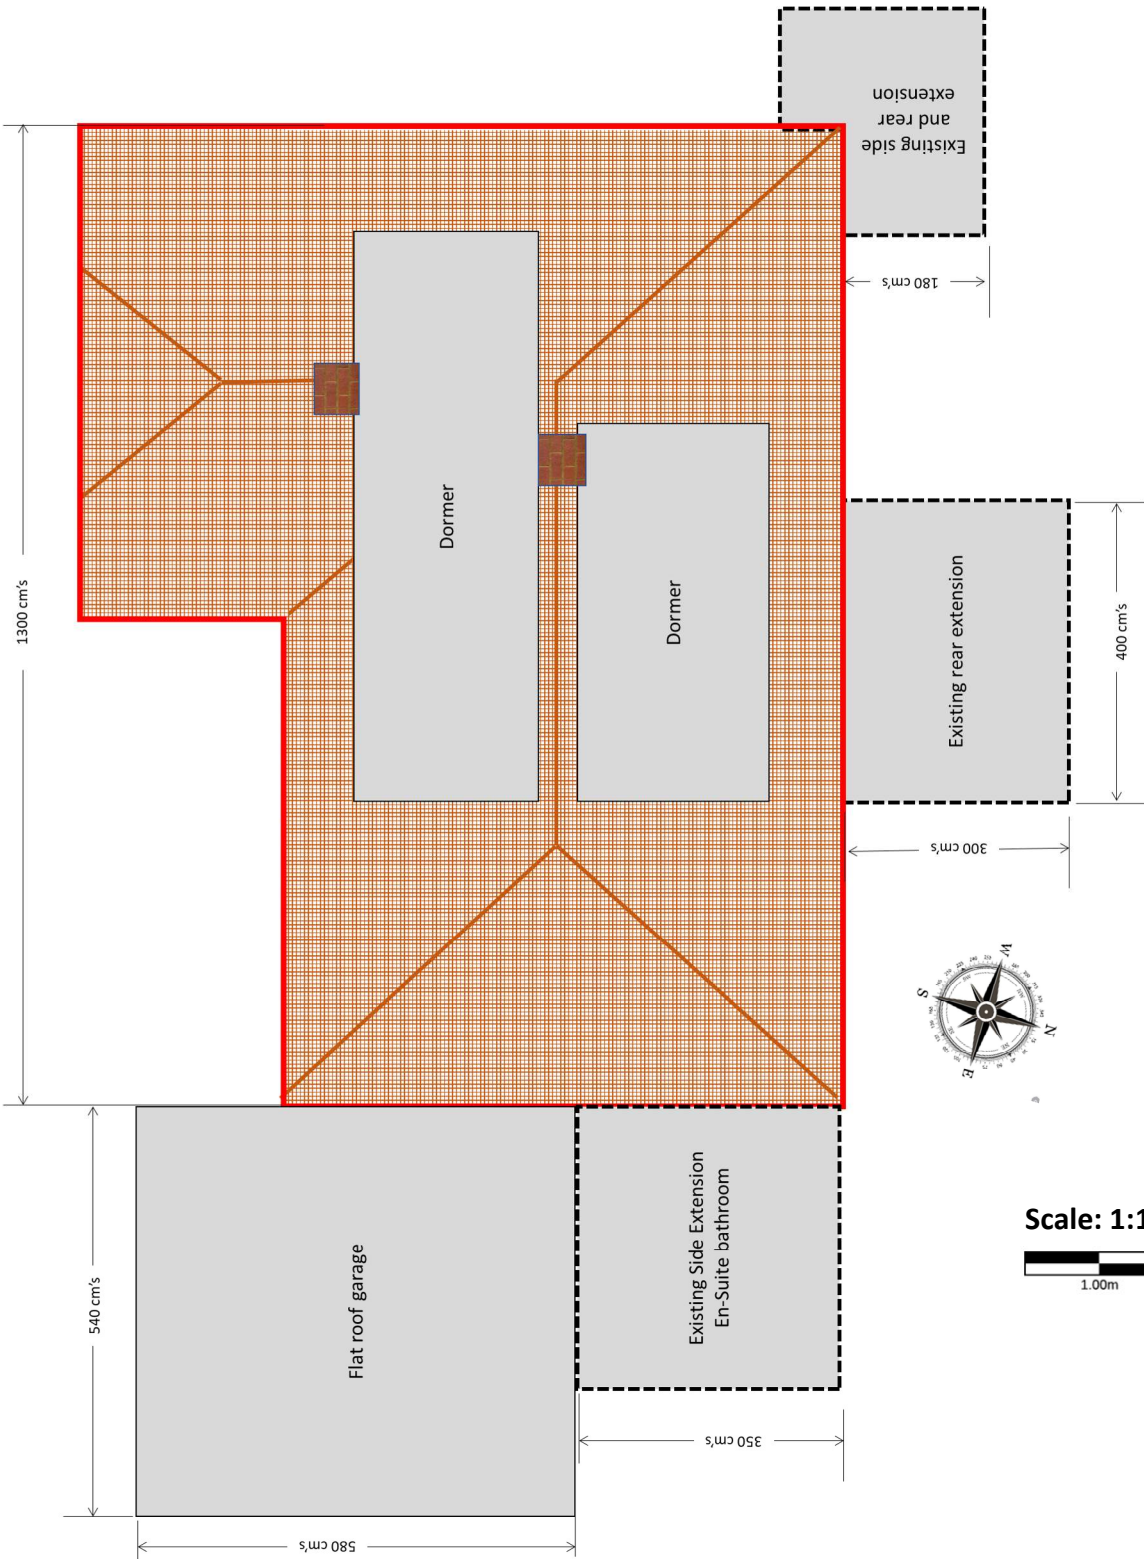

Existing Floor Plan Scale 1:200

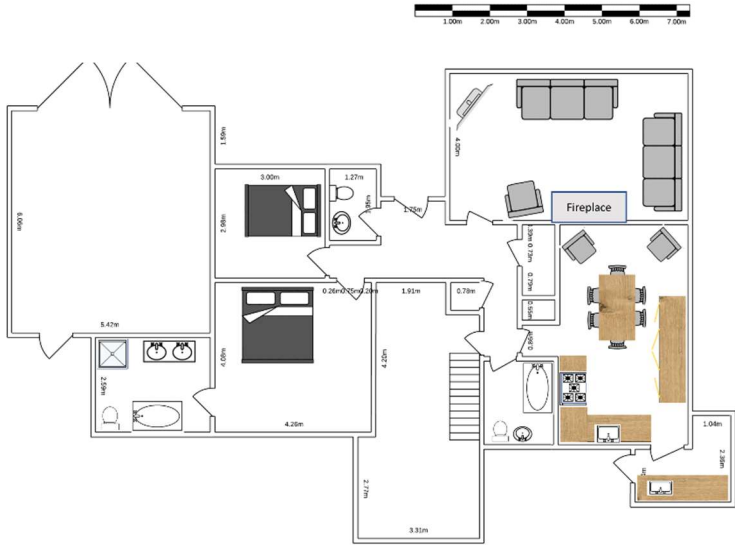

Notes:

- Original building outlined shown in RED
- Existing side and rear extensions outlined in dotted black

Project: 12 St Thomas Avenue Hayling island PO11 0EX
Title: As-is elevations
Scale: 1:100 (1cm to 1 metre)
Date: June 2020