




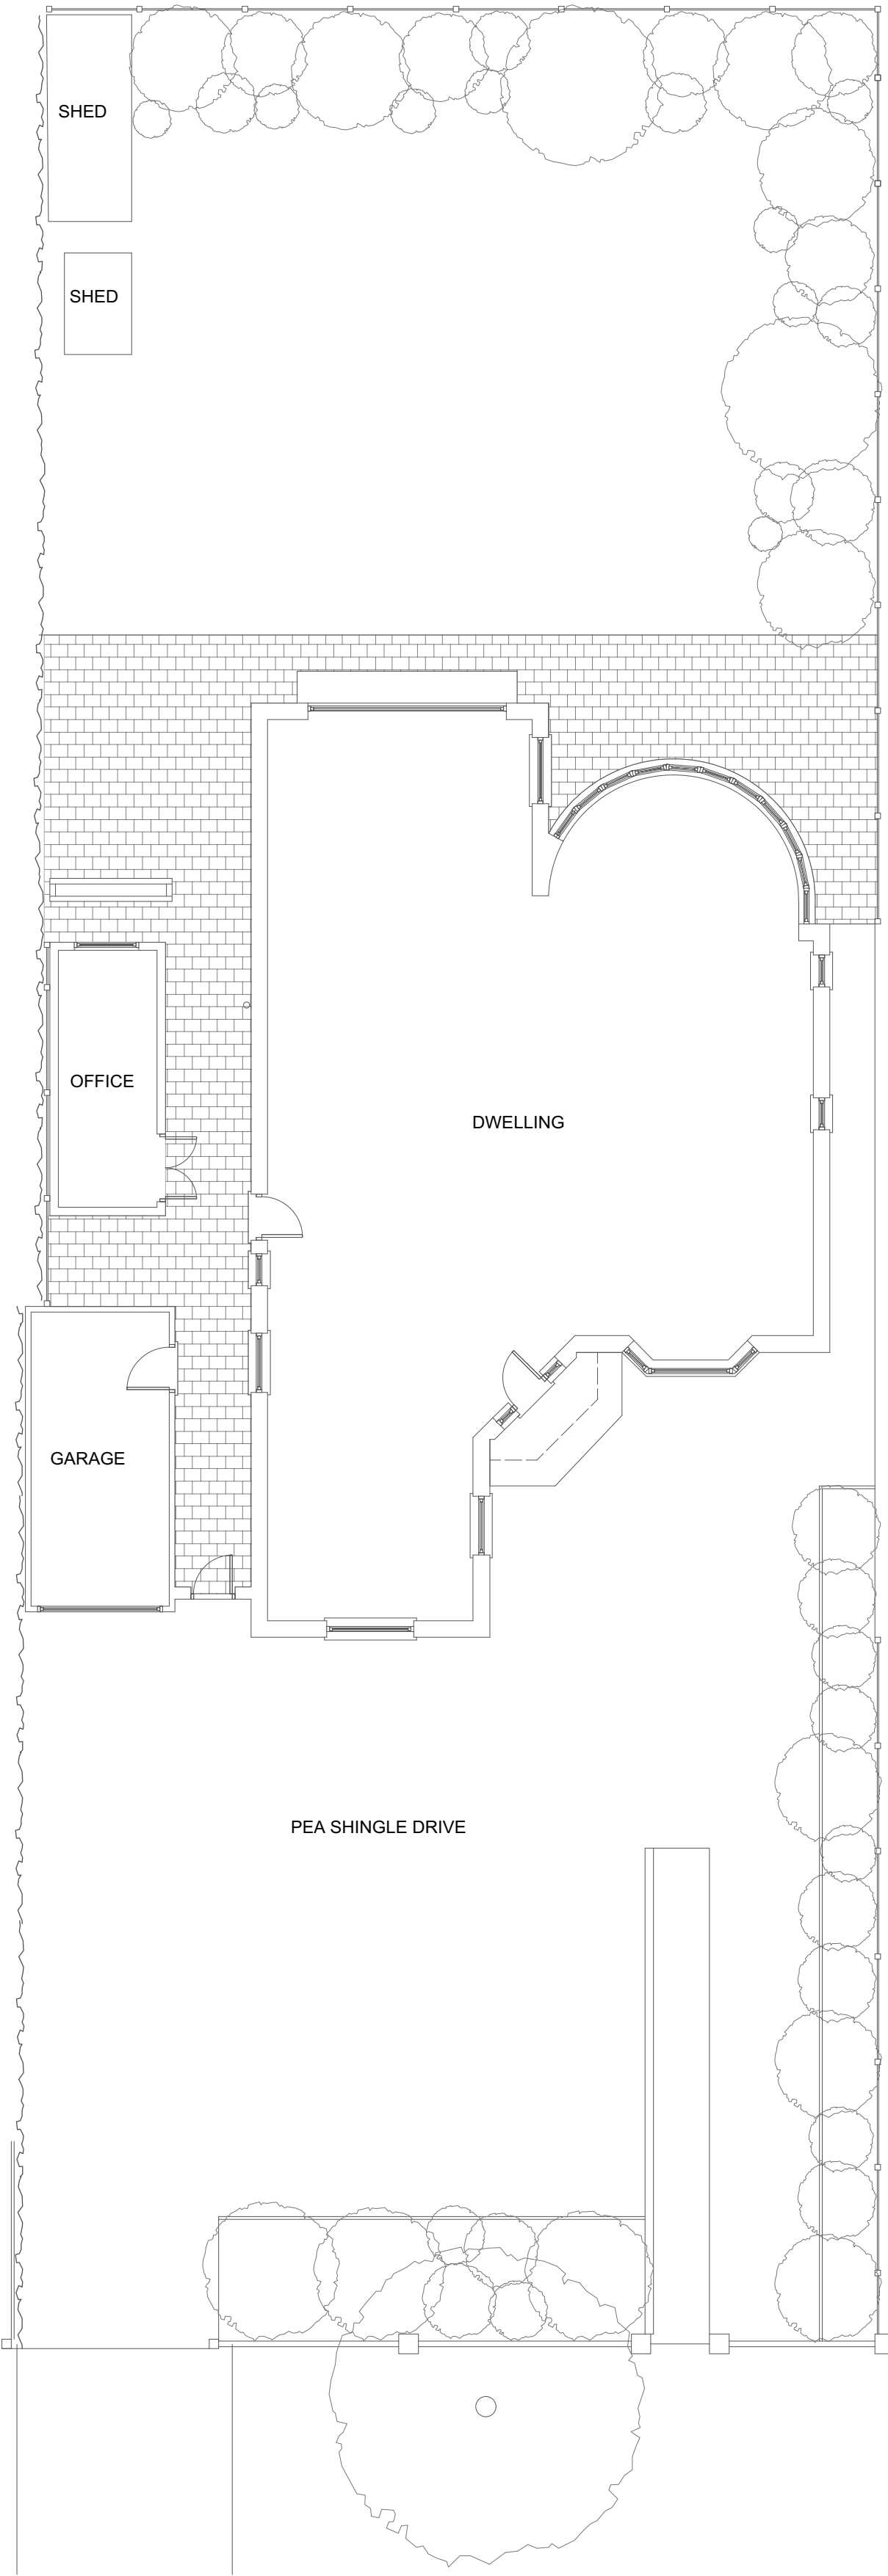


EXISTING GROUND FLOOR PLAN 1:100

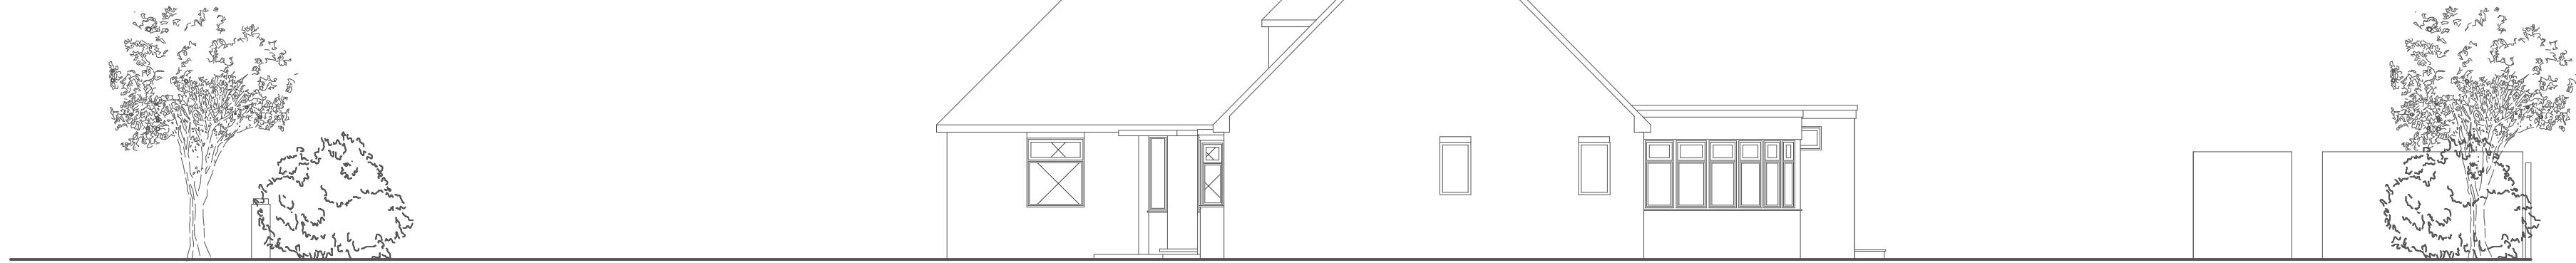


LOCATION PLAN 1:1000

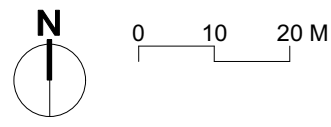

EXISTING SIDE ELEVATION 1:100

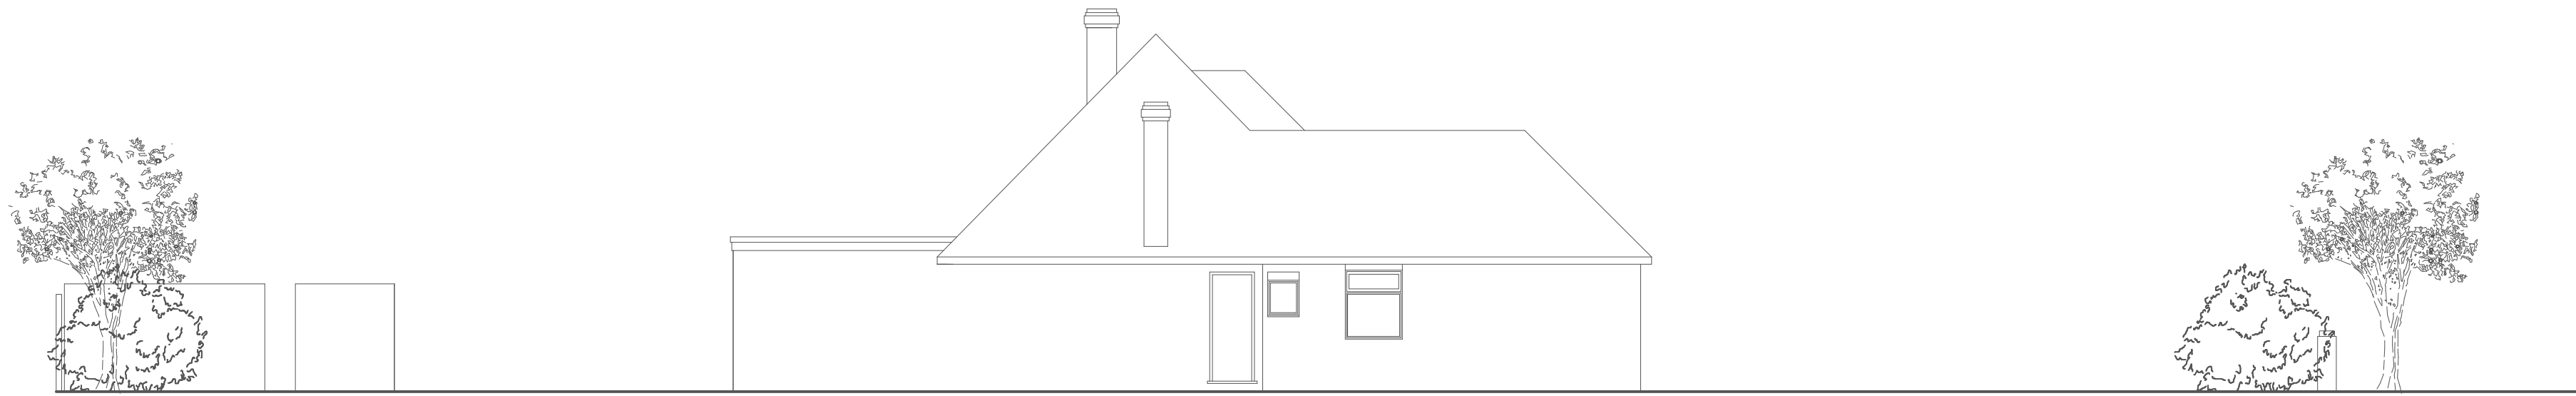

EXISTING SIDE ELEVATION 1:100

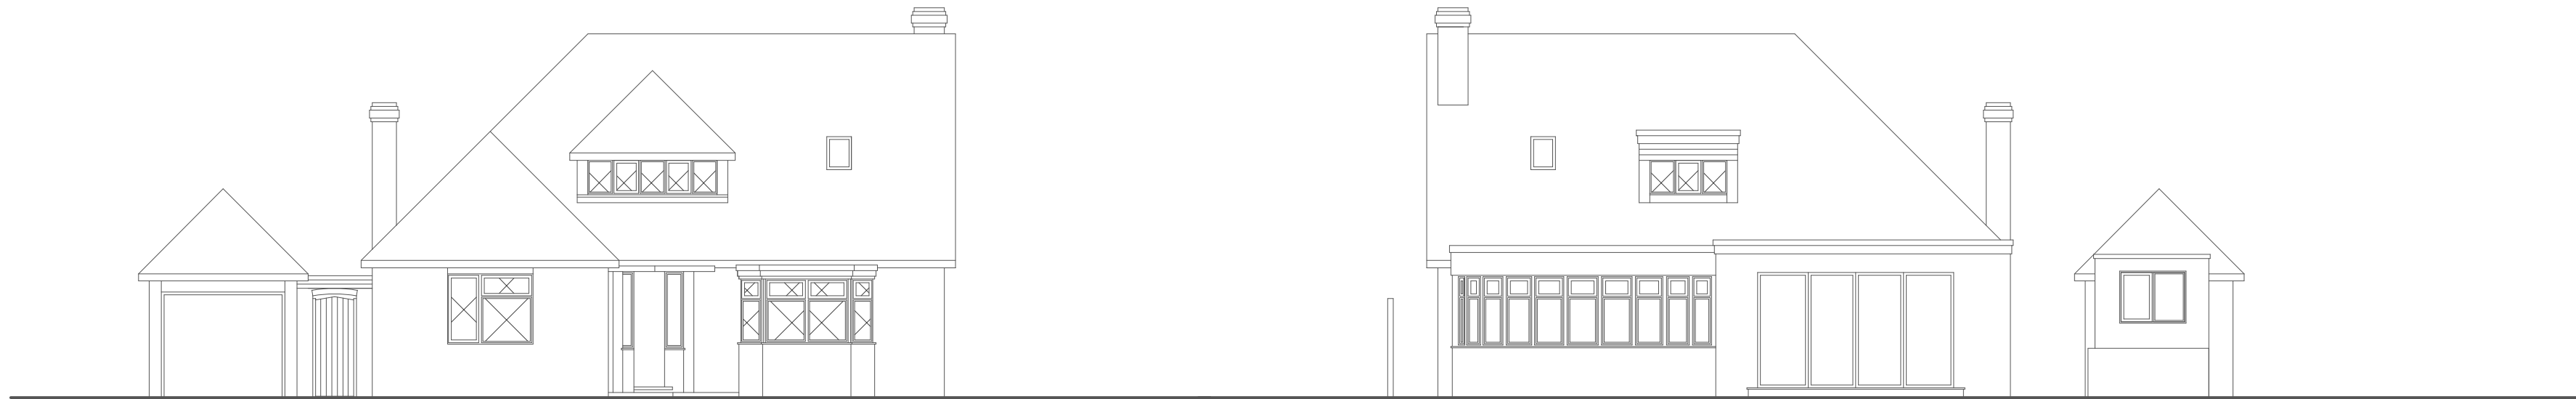

EXISTING FRONT ELEVATION 1:100



EXISTING REAR ELEVATION 1:100

Amendments	by	Date
a		
b		
c		
Job Title 036/HL/DS		
Drawing Existing Drawings		
Scale: As Shown @ A1		
Drg.No: HOPA-001-P		
Drawn by: LMW		
Issued to: LA		
Status: Existing Drawings		
Date: 15.06.20		
HOP Architects Ltd 01202 786121 Company Reg: 10071391		