

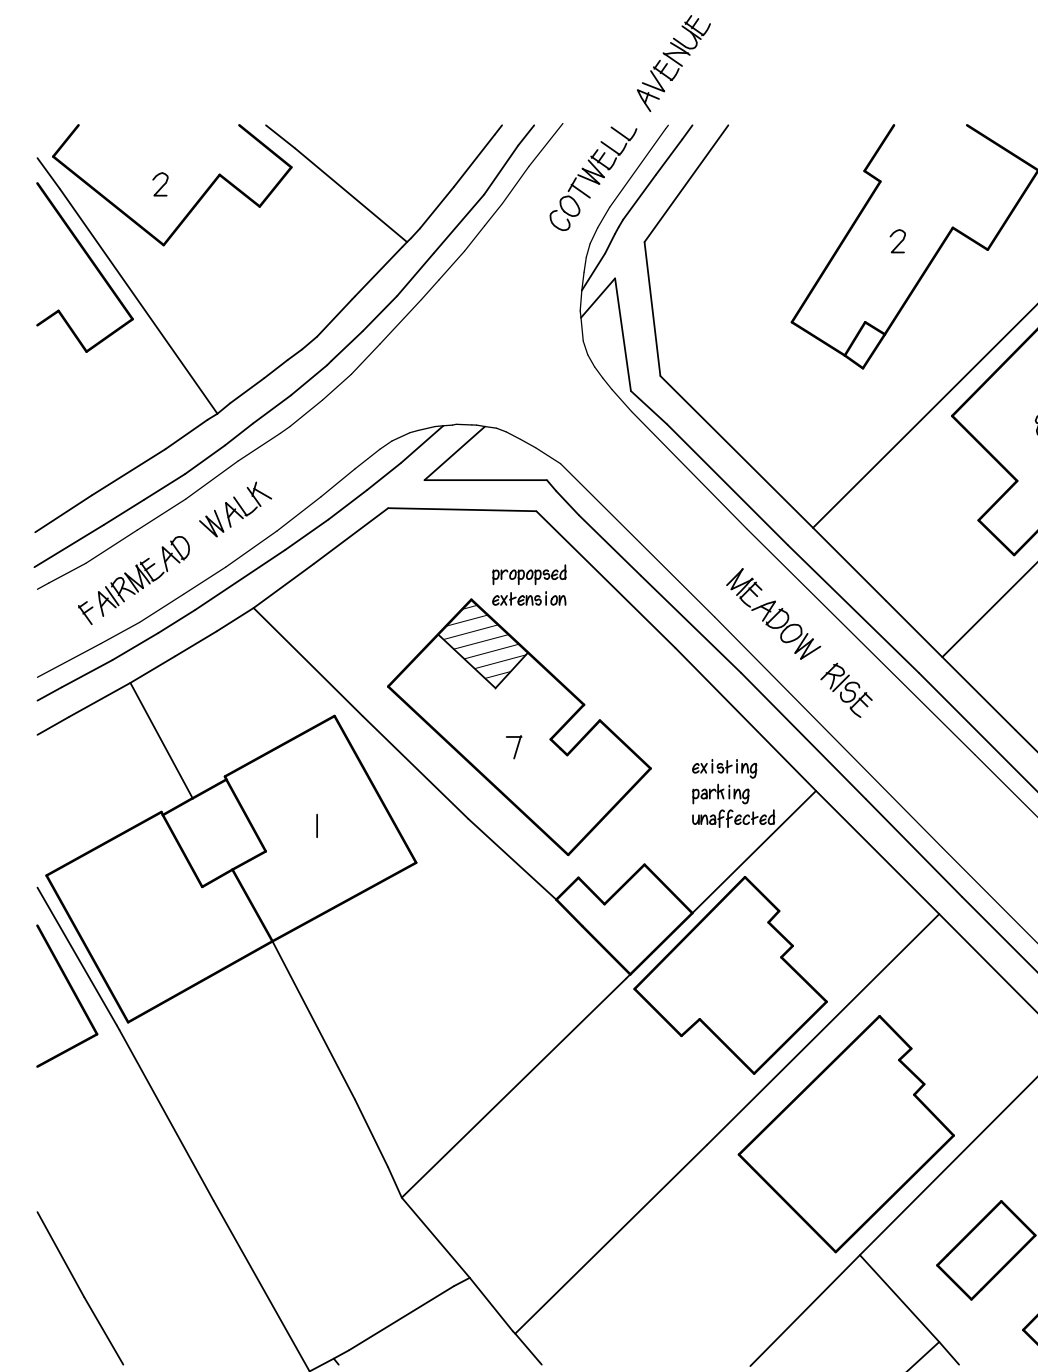
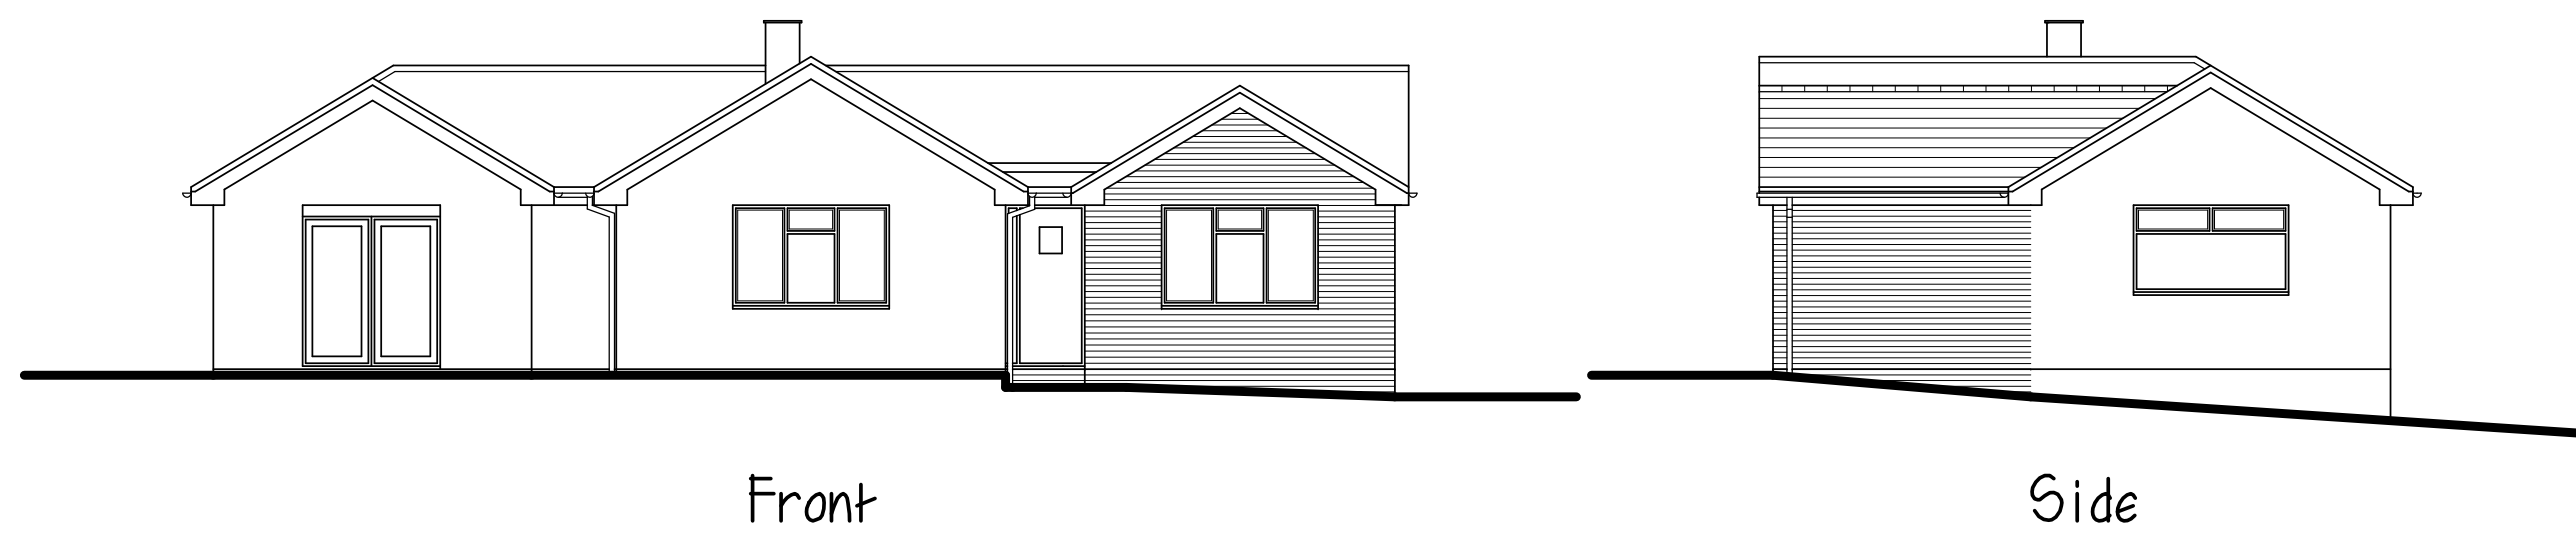


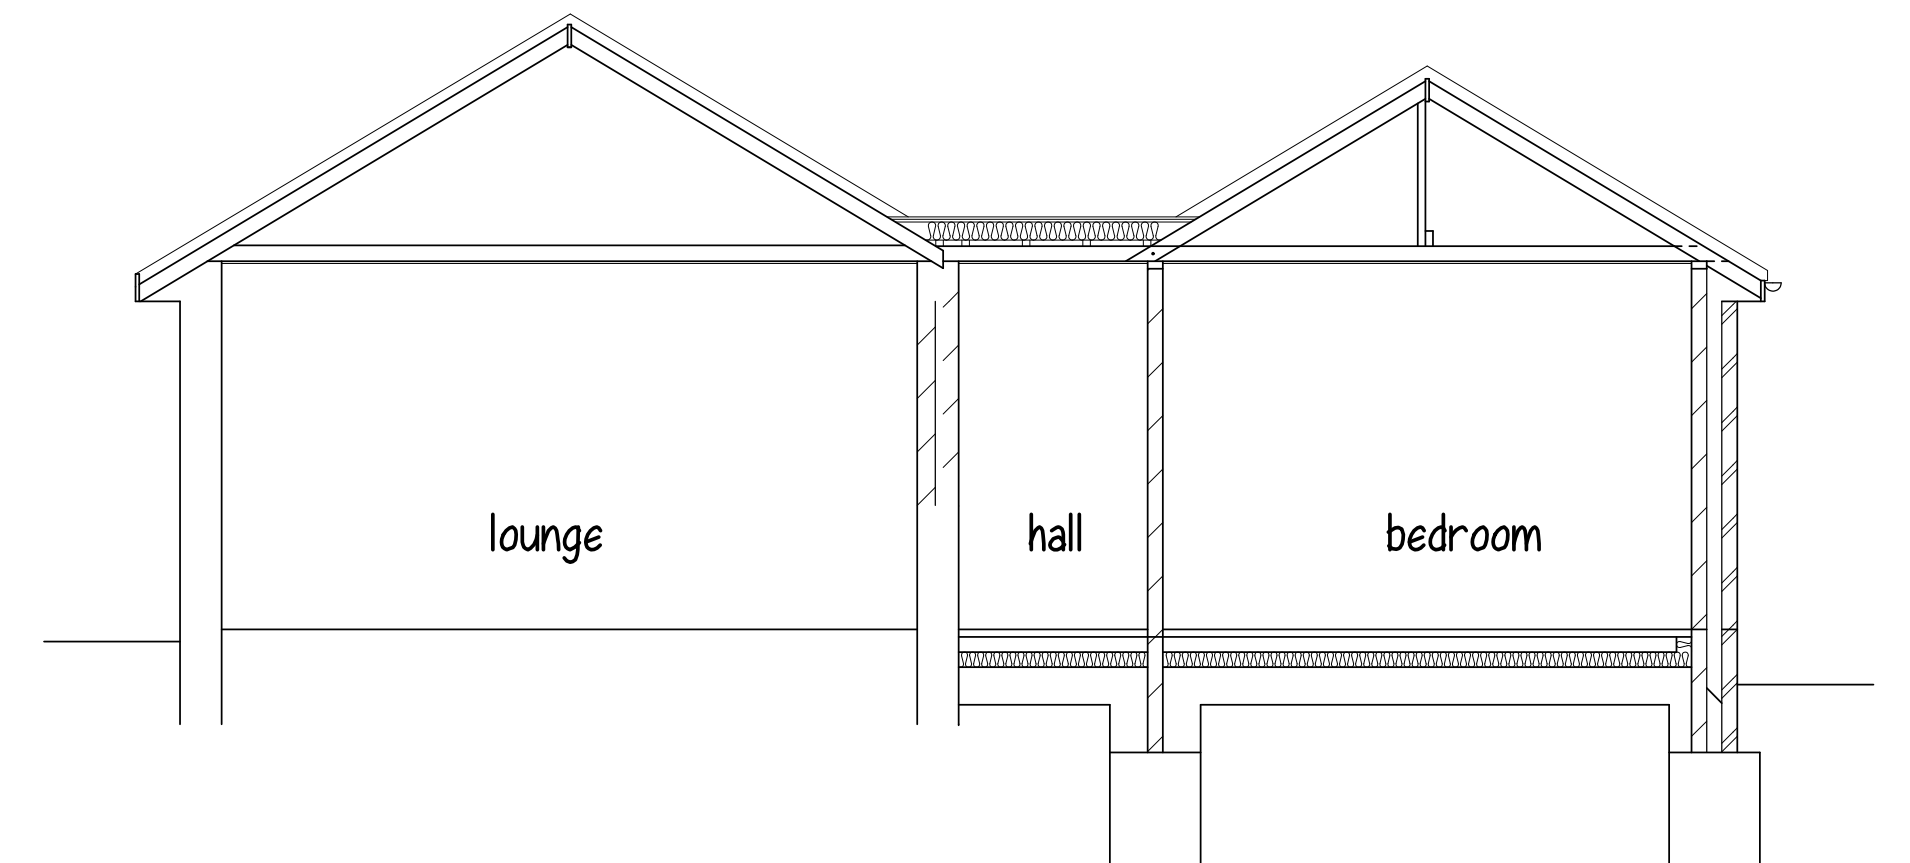



Site Plan
1 to 500

Location Plan
1 to 1250

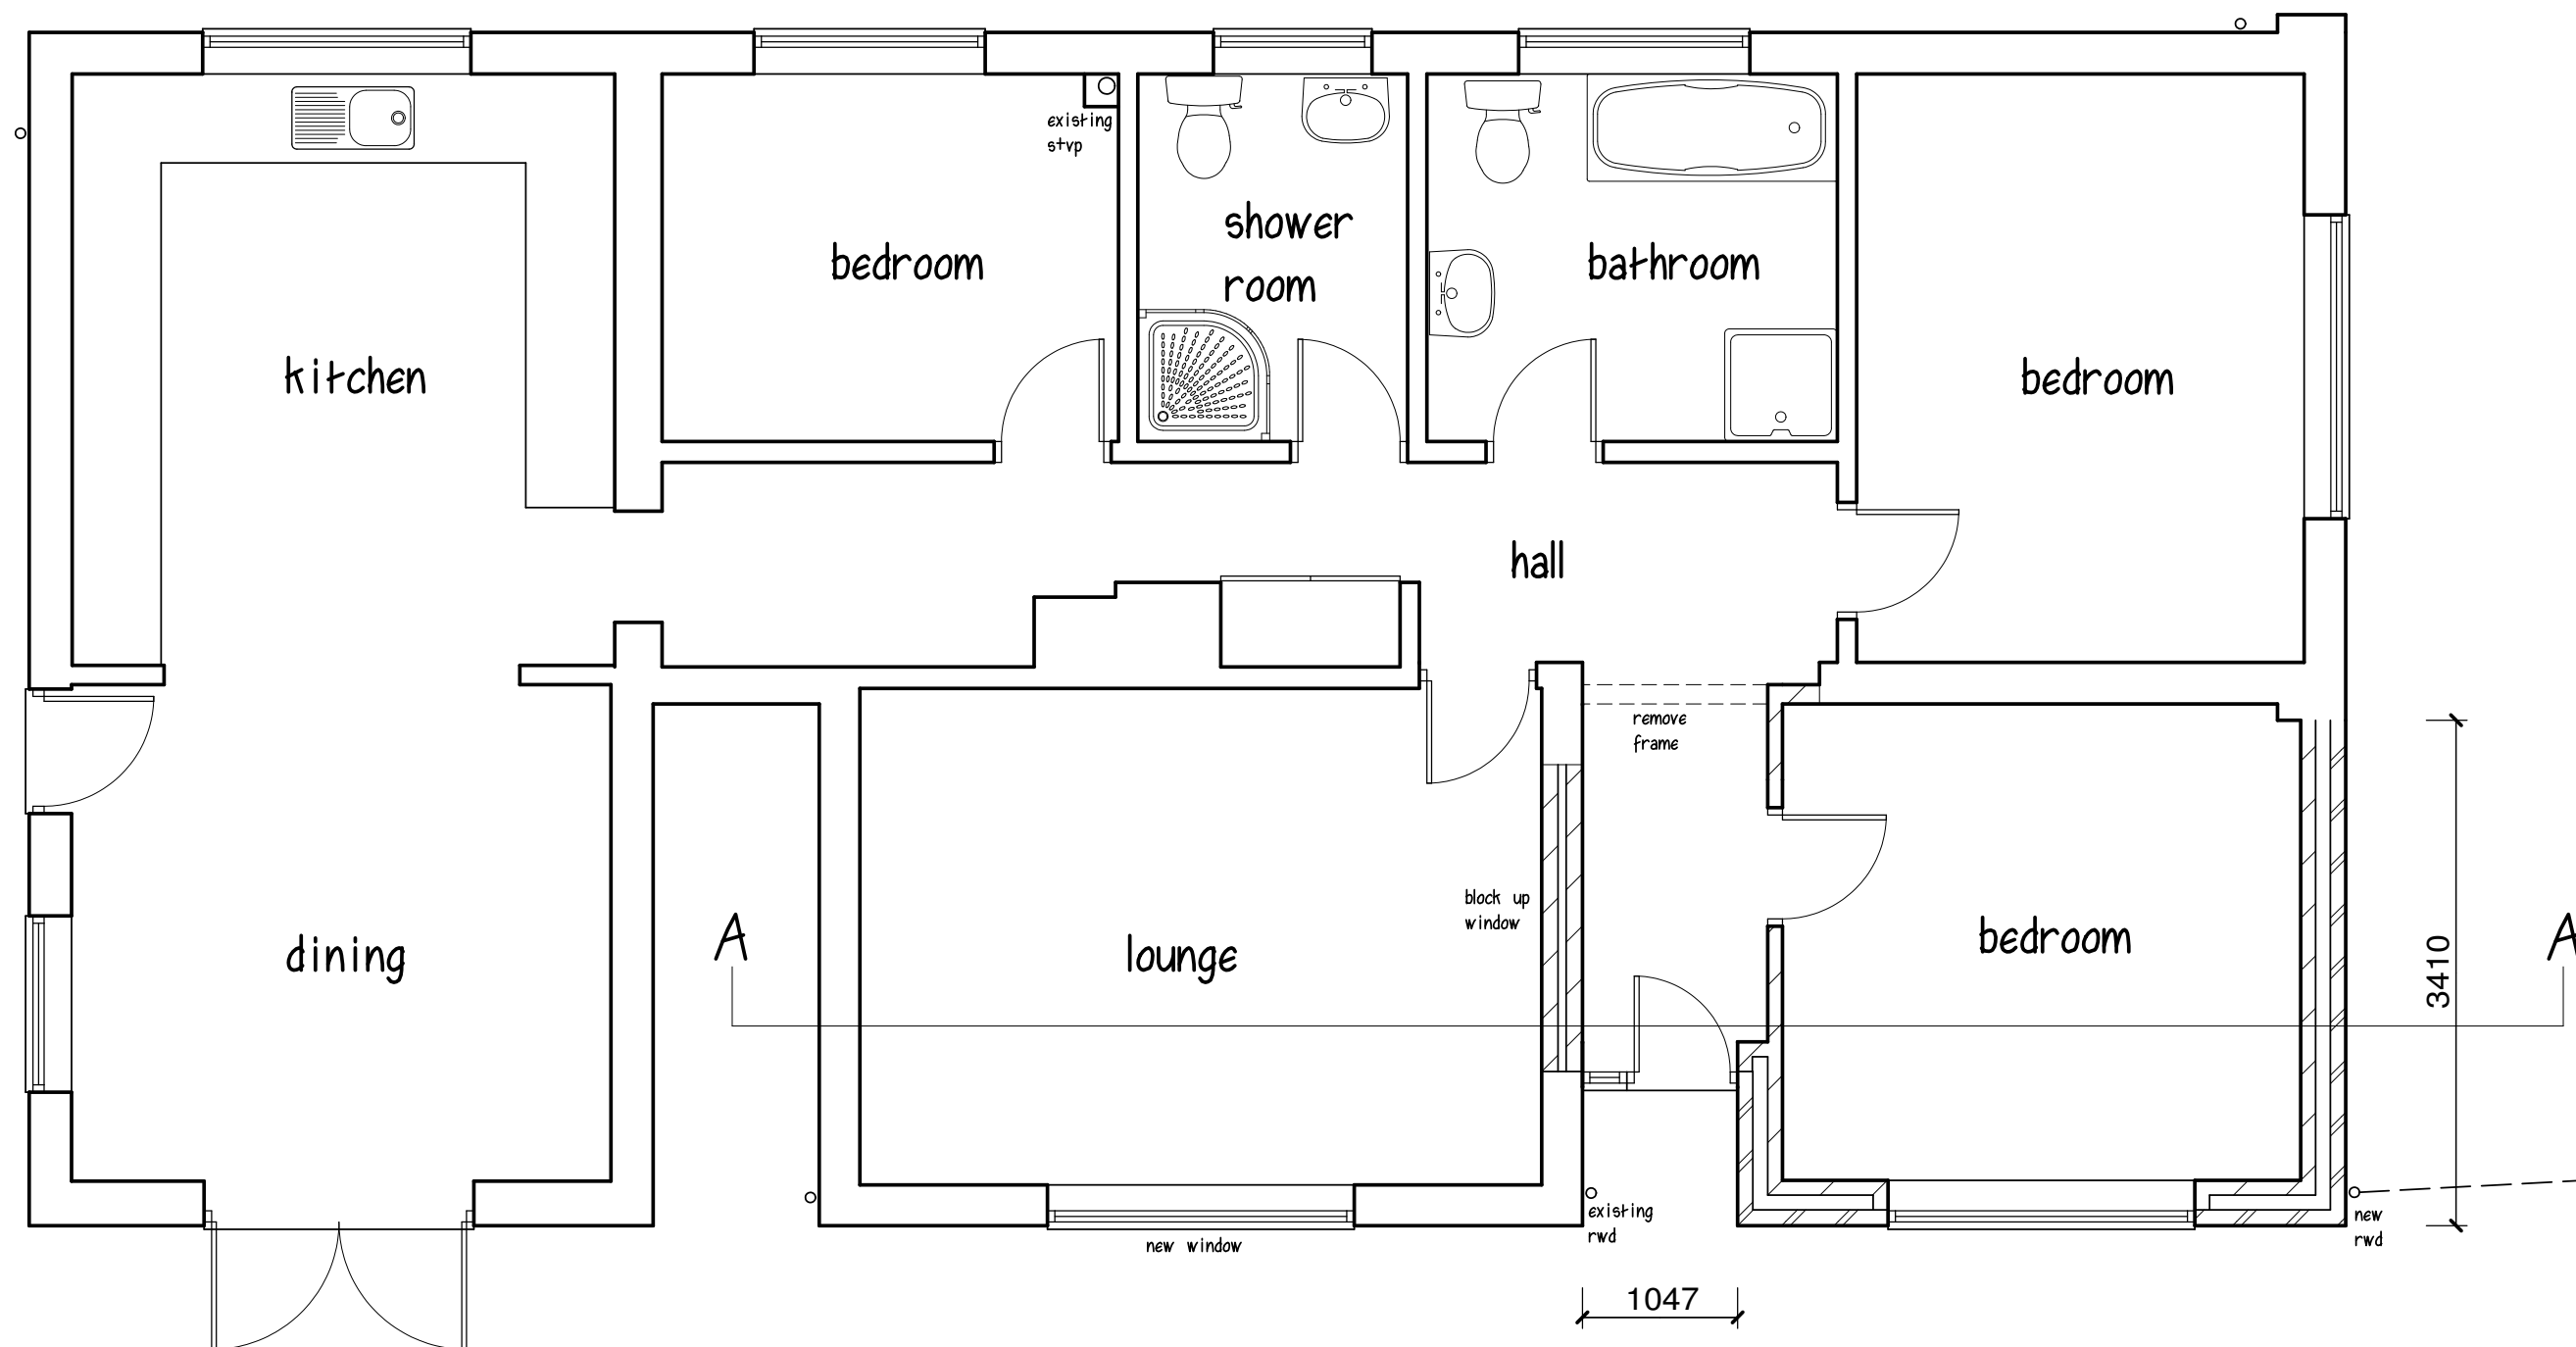

Section A-A

Ground Floor

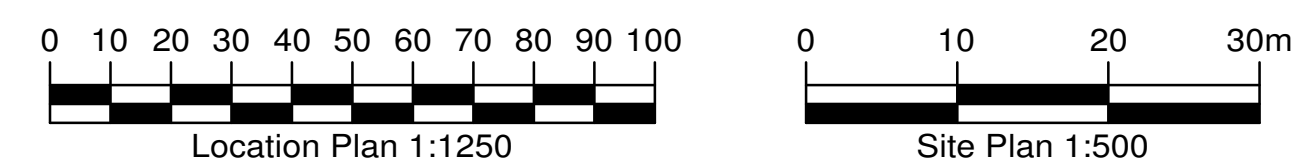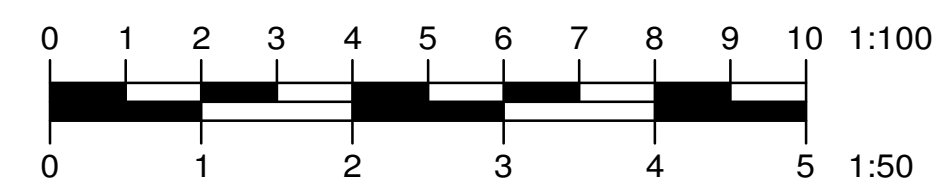

MARTIN MOYSE M.R.I.C.S

Chartered Building Surveyor

Title: PROPOSED SINGLE STOREY FRONT EXTENSION

Address: 7 MEADOW RISE,
COWPLAIN, WATERLOOVILLE,
HAMPSHIRE PO8 9AB

Scale: A1 - Plans 1 to 50, Elevations 1 to 100 Date: December 2019 Drawing No:02

This drawing does not constitute a specification of work to be done, and is to be read in conjunction with notes. All dimensions to be checked on site. This drawing is copyright ©

RICS 12 ST. CATHERINES WAY, DOWNEND, FAREHAM, HAMPSHIRE PO16 8RL
TELEPHONE: 01329 236279 FACSIMILE: 01329 220149 E-MAIL: m.moyse@btinternet.com