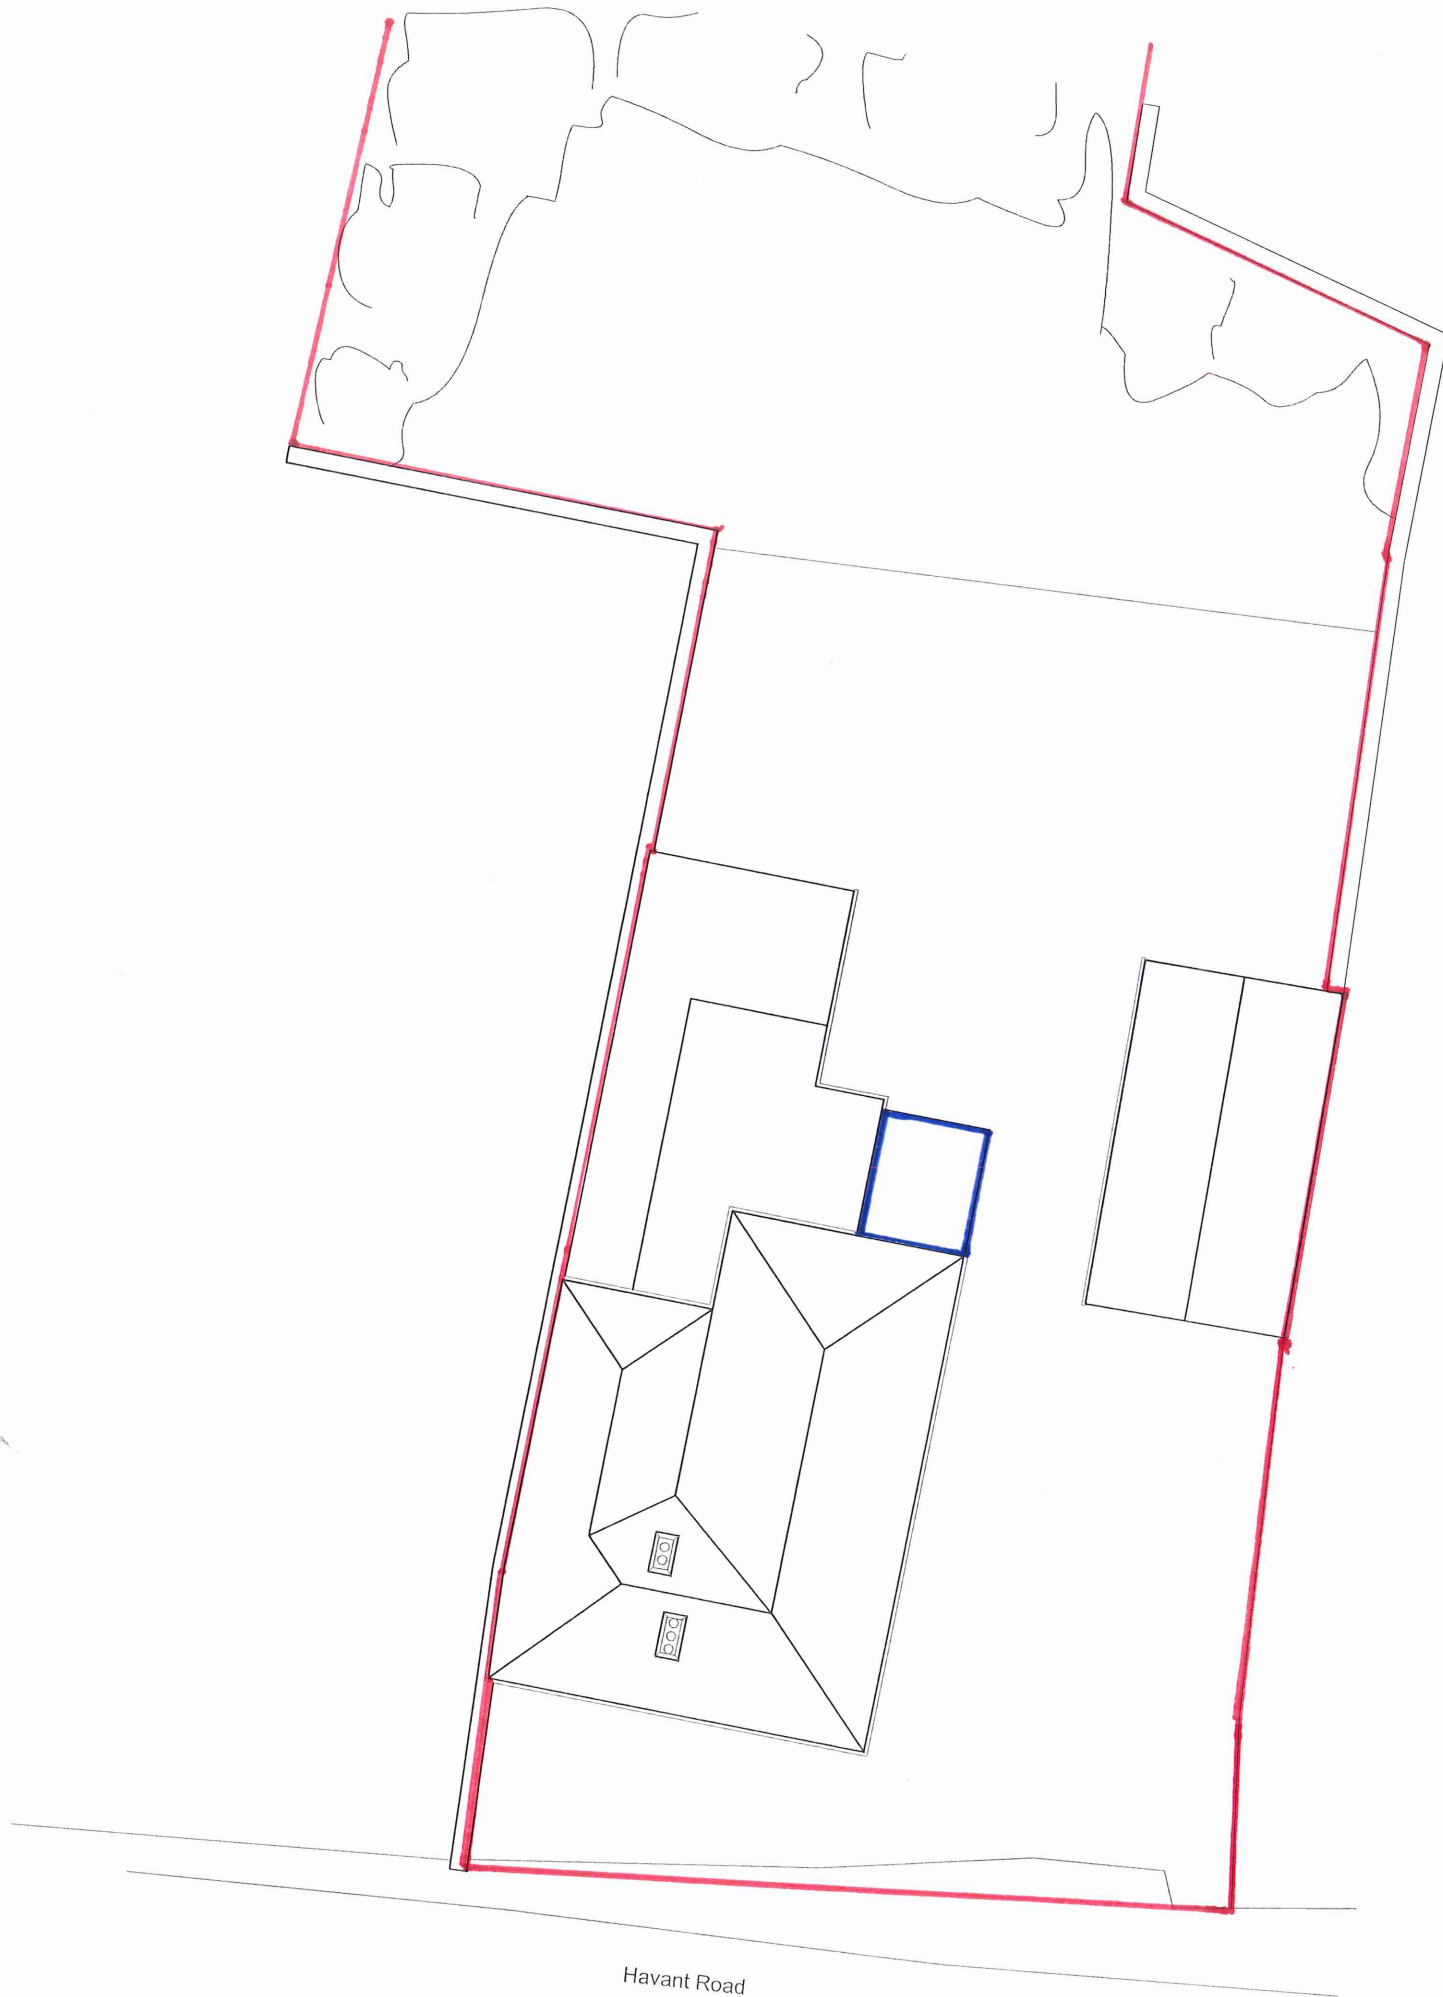


WESTWOOD STUDIOS Ltd
97 Dale Avenue,
Hassocks,
West Sussex,
BN6 8LR.

t: 07957421434
info@westwoodstudios.co.uk

ISSUED FOR INFO 21.11

Rev	Description	Date
-----	-------------	------

Do not scale from drawings. All discrepancies to be reported to the Client immediately. All dimensions to be verified by contractor on site prior to any works commencing.

Client Name :	Fullers, Smith & Turner
Project Address :	The King's Arms
	19 Havant Road
	Emsworth, PO10 7JD
Description :	EXISTING SITE
	& ROOF PLAN
Scale :	1:100 @ A1, 1:200 @ A3

INFORMATION

Dwg No.	Rev No.
19-038-01-01	-