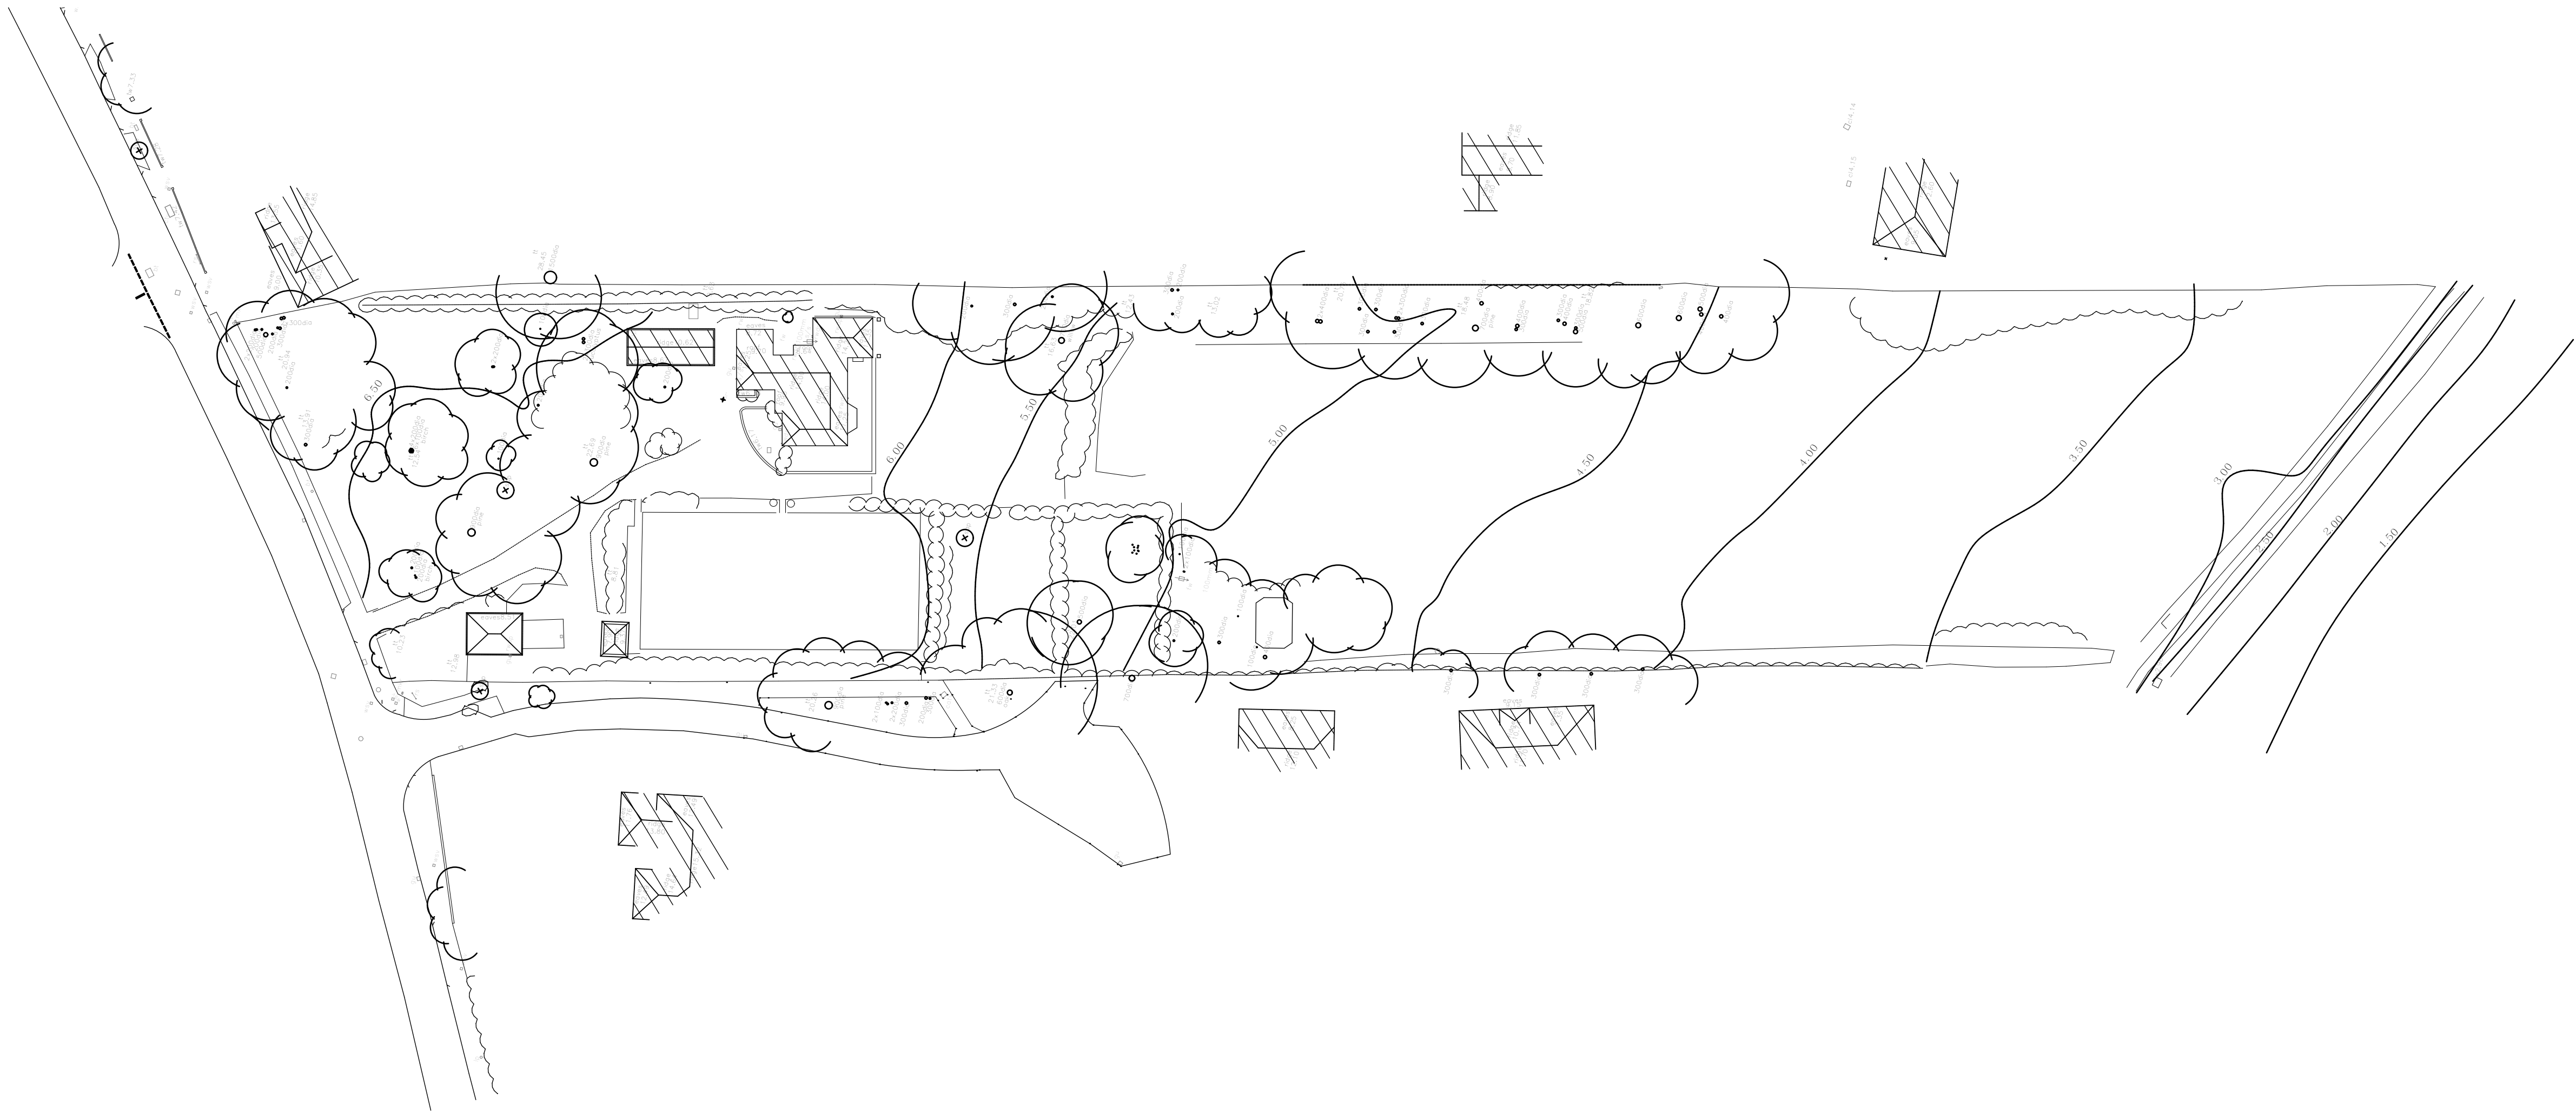


Scale 1:500
0 10 20 30M

revisions
P01 4/23/2019

this drawing is the copyright of
Re-Format LLP and may not be copied,
altered or reproduced in any way or
passed to a third party without written
authority. All dimensions subject to site
survey and site verification. Do not
scale for construction ©

www.re-format.co.uk
mail@re-format.co.uk
+44 (0)1420 82131

drawn by
DF
checked by
MS

date
Nov 2018
scale at A1
1:500

project title
46 Warblington Road
document title
Existing Site Plan

status
Suitable for Co-ordination

drawing number
15048-RFT-00-ZZ-DR-A-0120-S1

drawing status
S1

revision
P01