



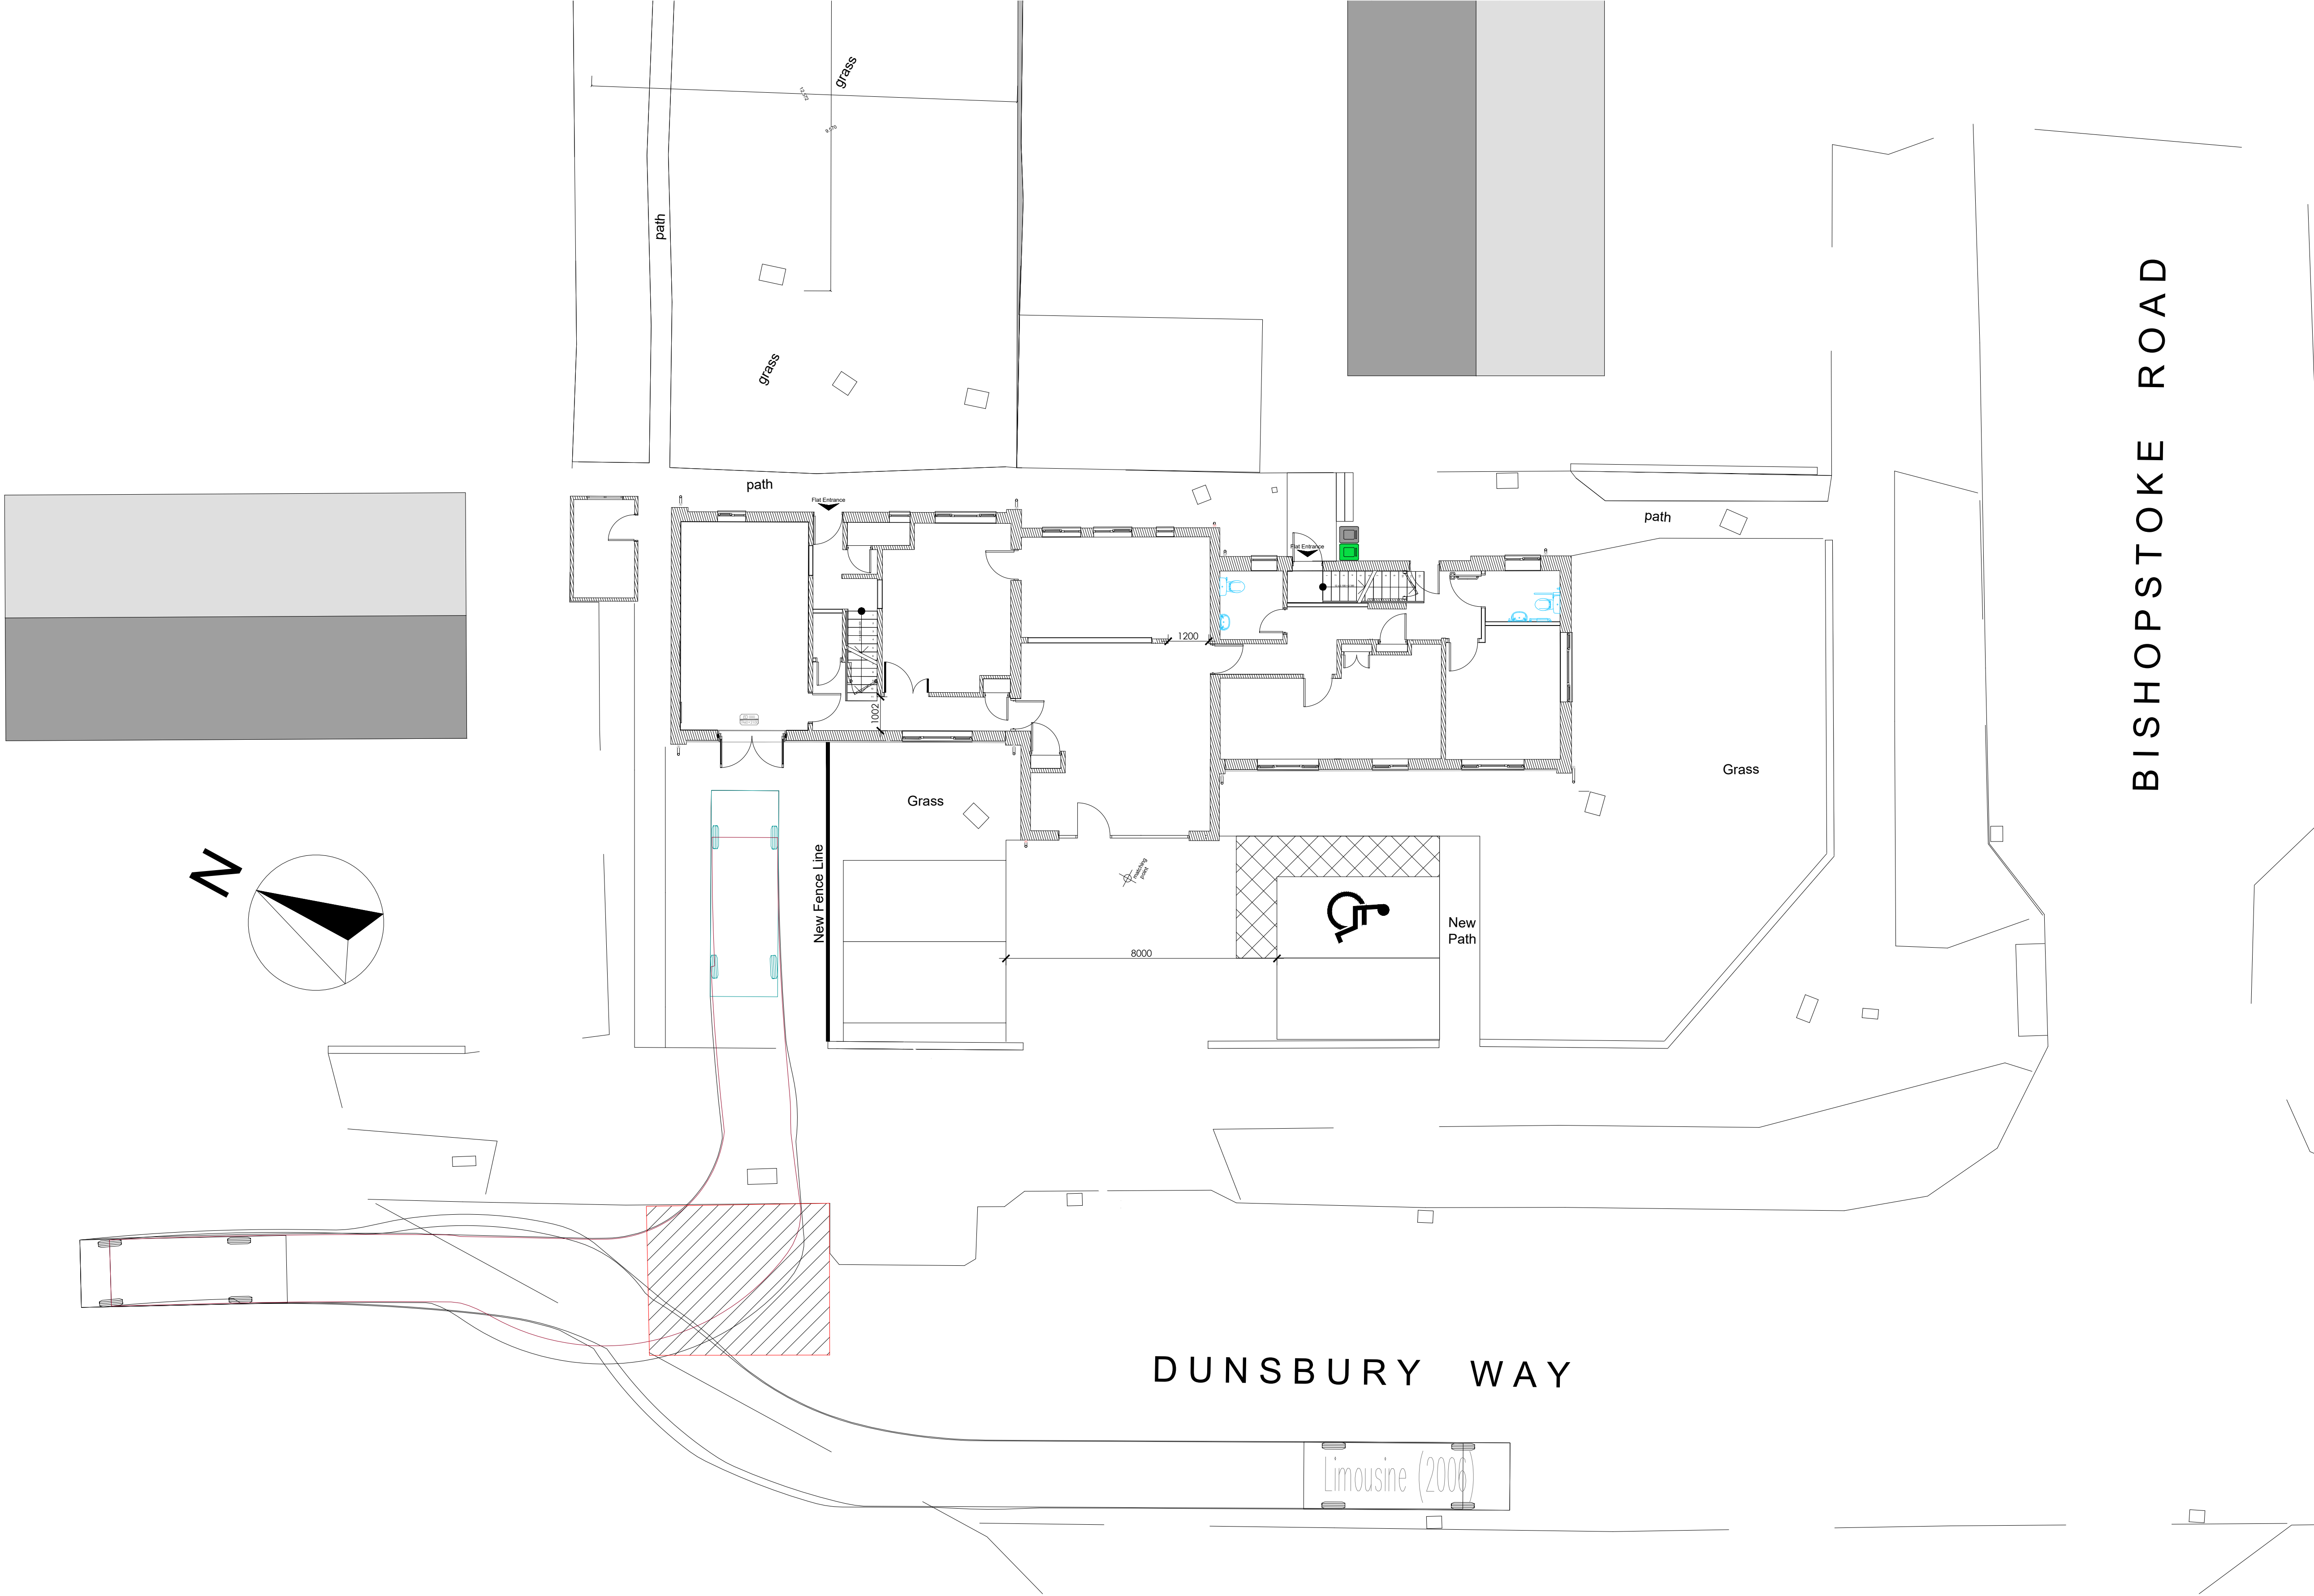

LEGENDS & INFORMATION

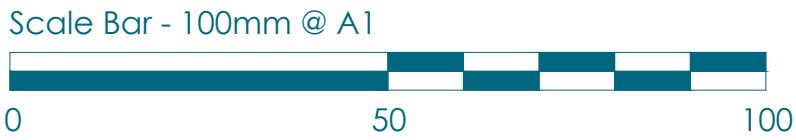

THIS DRAWING IS THE COPYRIGHT OF THE SOUTHERN CO-OPERATIVE AND MAY NOT BE COPIED, ALTERED OR REPRODUCED IN ANY FORM, OR PASSED TO A THIRD PARTY WITHOUT THE WRITTEN CONSENT OF THE SOUTHERN CO-OPERATIVE.
DO NOT SCALE FROM THIS DRAWING, EXCEPT FOR PLANNING PURPOSES. USE FIGURED DIMENSIONS ONLY.
DIMENSIONS SHOULD BE CHECKED AND VERIFIED ON SITE AND ANY DISCREPANCIES SHOULD BE REPORTED TO THE DESIGNER.
IF IN DOUBT ASK FOR CONFIRMATION.

AREA SIZE	SPACE m ²	SPACE ft ²
SALES		
BOH		
GROSS		
FIRST FLOOR		
SUB LET SPACE		
MOTH/BALLED		

REVISIONS			DRAWN/CHKD/DATE		
REV	DESCRIPTION		SL	**	03/04/2020
A	FENCE NOTE ADDED				

southern coop

Property Department
1000 Lakeside, Western Road, Portsmouth, PO6 3FE
T: 023 9222 2500 | F: 023 9222 2650

ISSUED FOR					
FEASIBILITY					
ADDRESS					
194-196 DUNSBURY WAY					
LEIGH PARK					
HAMPSHIRE					
DRAWING TITLE					
SITE PLAN PROPOSED					
SP APPROVED 01-11-2019					
DRAWING SCALE	SHEET SIZE	SHEET No.	DRAWN	CHKD	DATE
1:100	A1	1 of 1	SL		01-11-2019
DRAWING NUMBER	REVISION				
SC-XXX-VA-GF-DR-K-0006	A				