




01: North Elevation of South Wall
1:200 @ A1

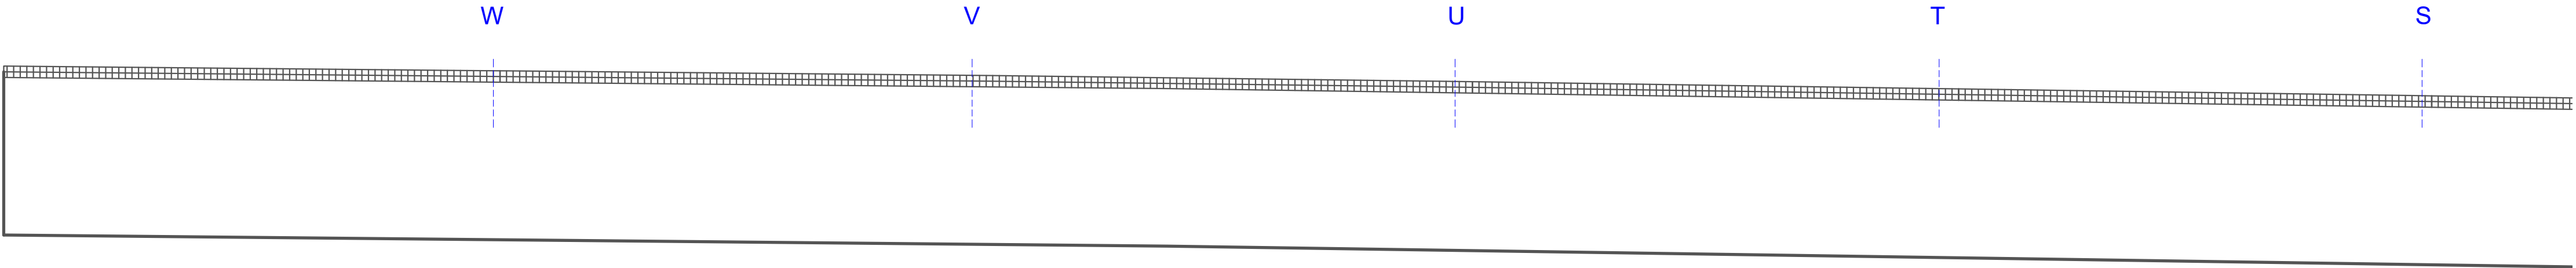


02: Elevation - Part A
1:50 @ A1

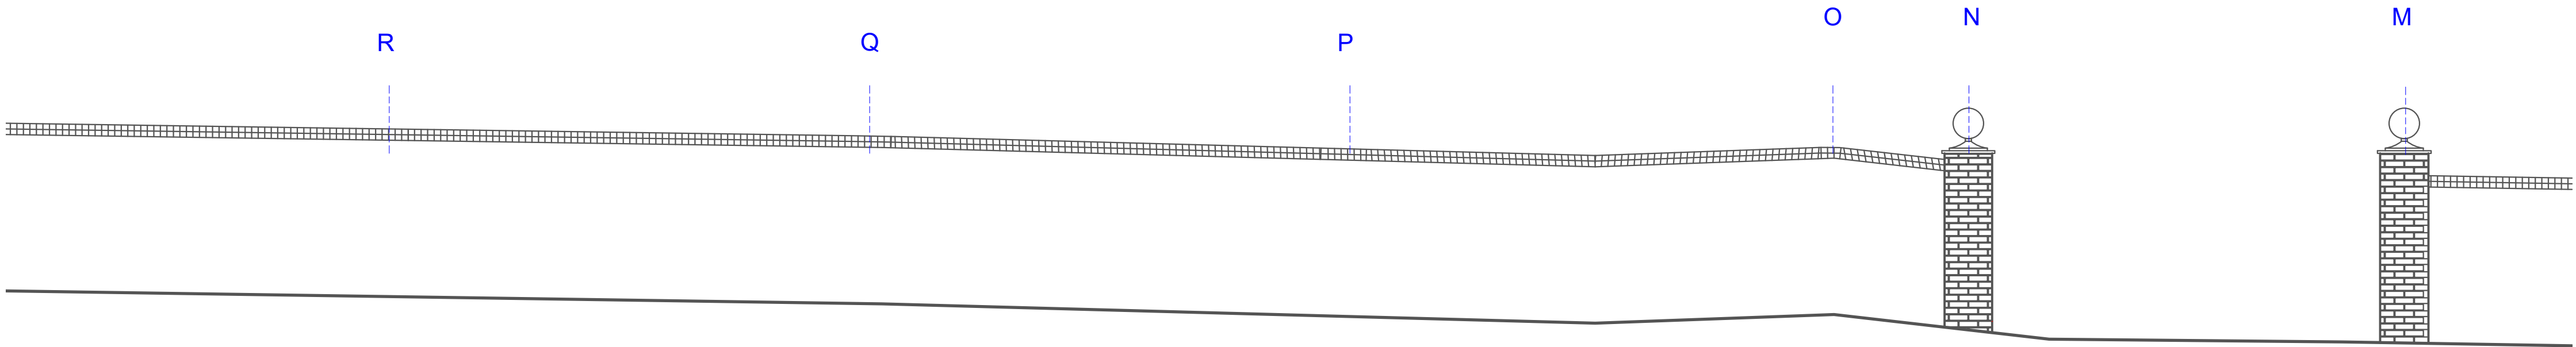

03: Elevation - Part B
1:50 @ A1

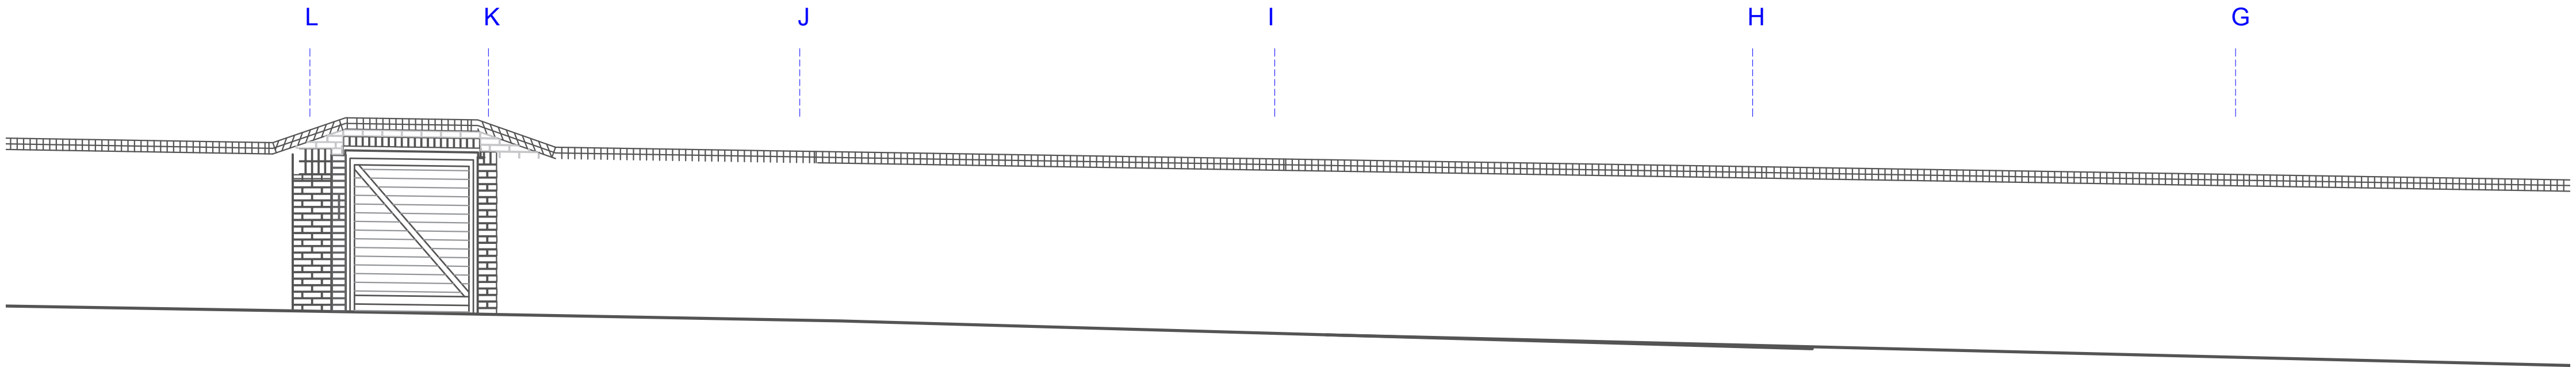

04: Elevation - Part C
1:50 @ A1

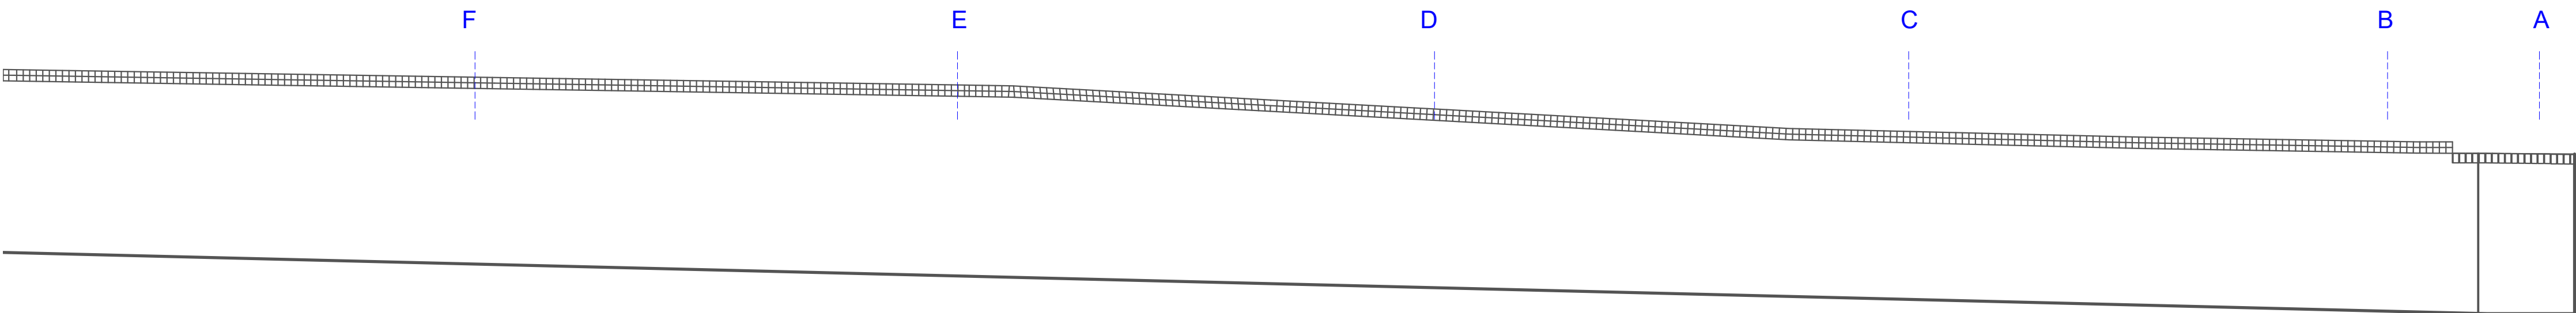

05: Elevation - Part D
1:50 @ A1

General Notes

1. This drawing is © copyright Hampshire County Council 2019. No unauthorised reproduction of any kind is permitted.

2. No dimensions to be scaled from this drawing. Verify all dimensions prior to construction. Immediately report any discrepancies on the document to the Architect/Contract Administrator. This document shall be read in conjunction with associated models, specifications and related consultant's documents.

3. Drawing to be read with all relevant Architectural, Interiors, Structural, M&E, Drainage/Public Health, Landscape, Civils and Interiors drawings and specifications.

4. This map is reproduced from Ordnance Survey material with the permission of Ordnance Survey on behalf of the controller of Her Majesty's Stationery Office © Crown copyright. Unauthorised reproduction infringes Crown Copyright & may lead to prosecution or civil proceedings (100019180) 2019.



Hampshire
County Council

Notes:

P1	S0 INITIAL STATUS	11/21/2019	IM	SA
Rev	Description	Date	By	Chkd

HCC Property Services,
Three Ministers House,
76 High Street, Winchester SO23 8UL
tel: (01962) 847801



PROJECT NAME

Staunton Country Park

SHEET NAME

Storey Gardens Wall
South Wall
Existing South Elevation

SCALE

VAR @ A1

DRAWN

IM

CHKD

SA

APRV

XXX

DRAWING No.

project code - originator - volume - level - type - role - number

C09277-HCC-ZZ -2200

SUITABILITY

code description

P1 00

S0 INITIAL STATUS