




© Crown Copyright Licence number
100047474


All new materials to
match existing
materials.

MR & MRS HOBBY 15 HAZELWOOD AVE BEDHAMPTON P09 3RE	
PLANNING APPLICATION:	
SINGLE STOREY REAR EXTENSION	
SCALE 1:50/100/200/1250	
DATE	22/10/19

FRONT ELEVATION

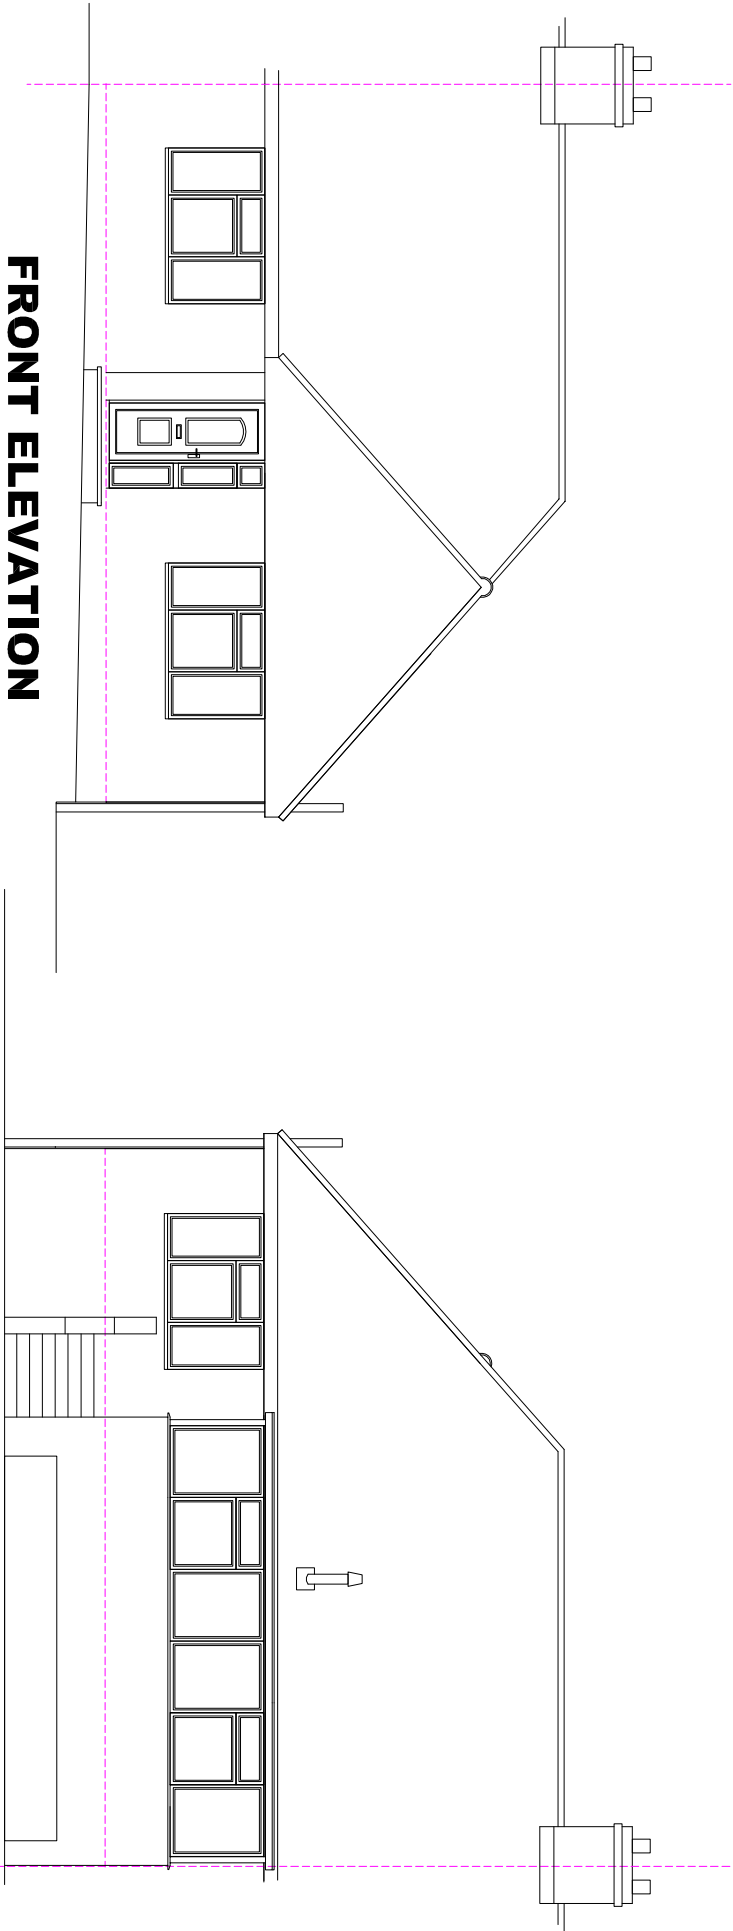


REAR ELEVATION

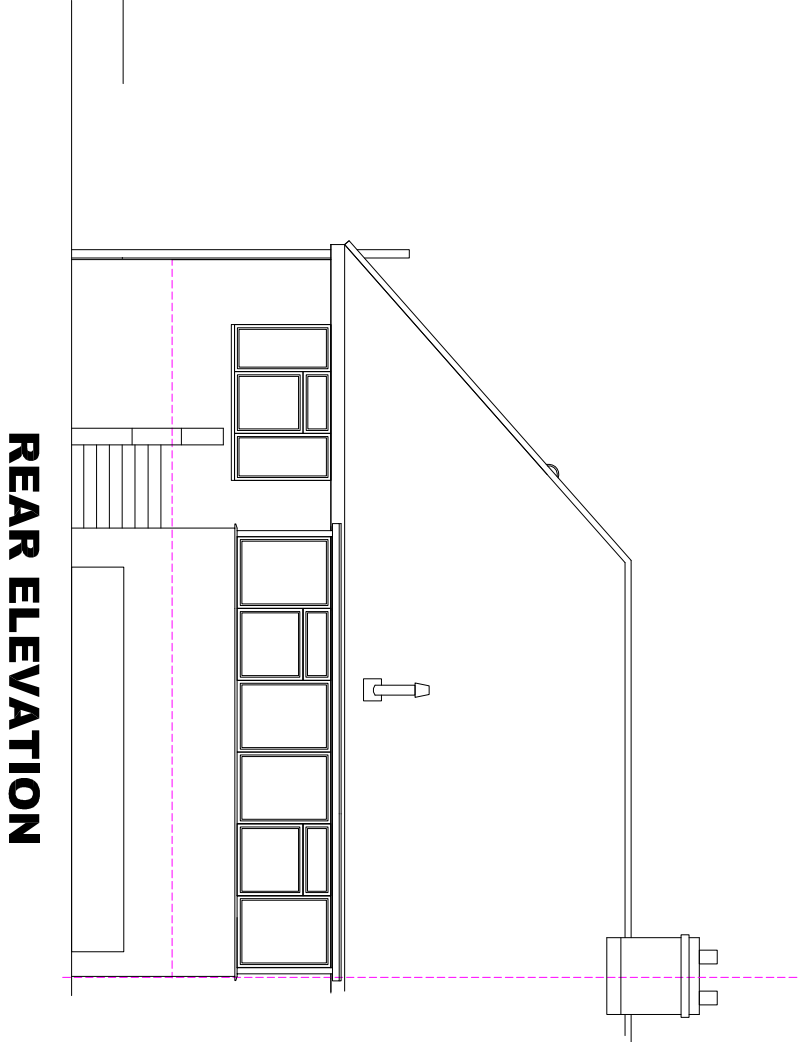

scale 1:100

PROPOSED
FRONT ELEVATION

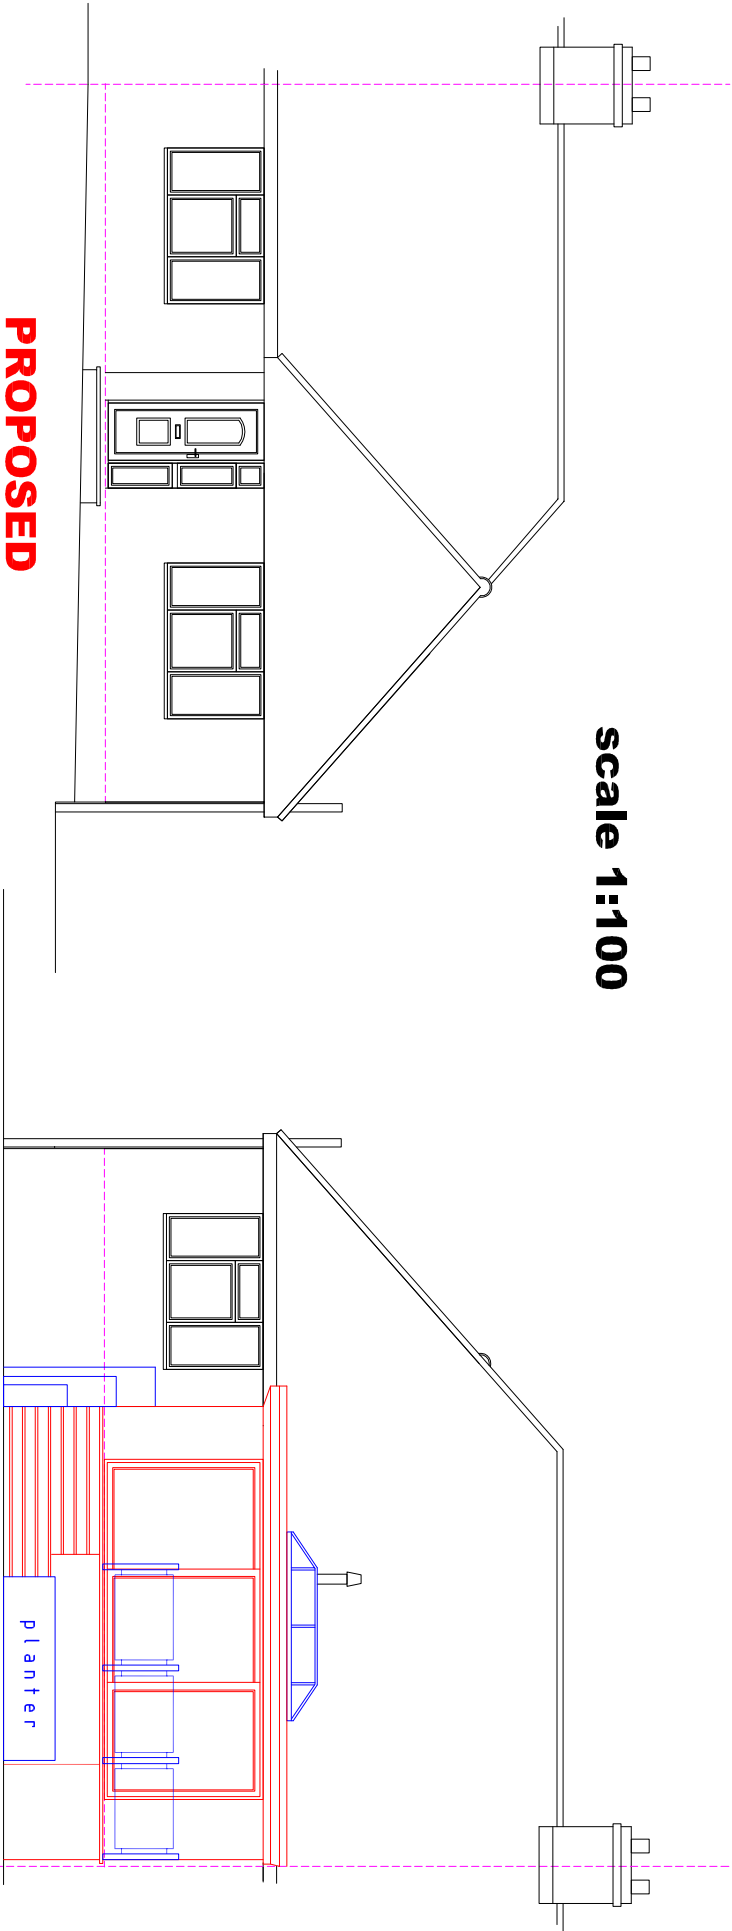

PROPOSED
REAR ELEVATION

