



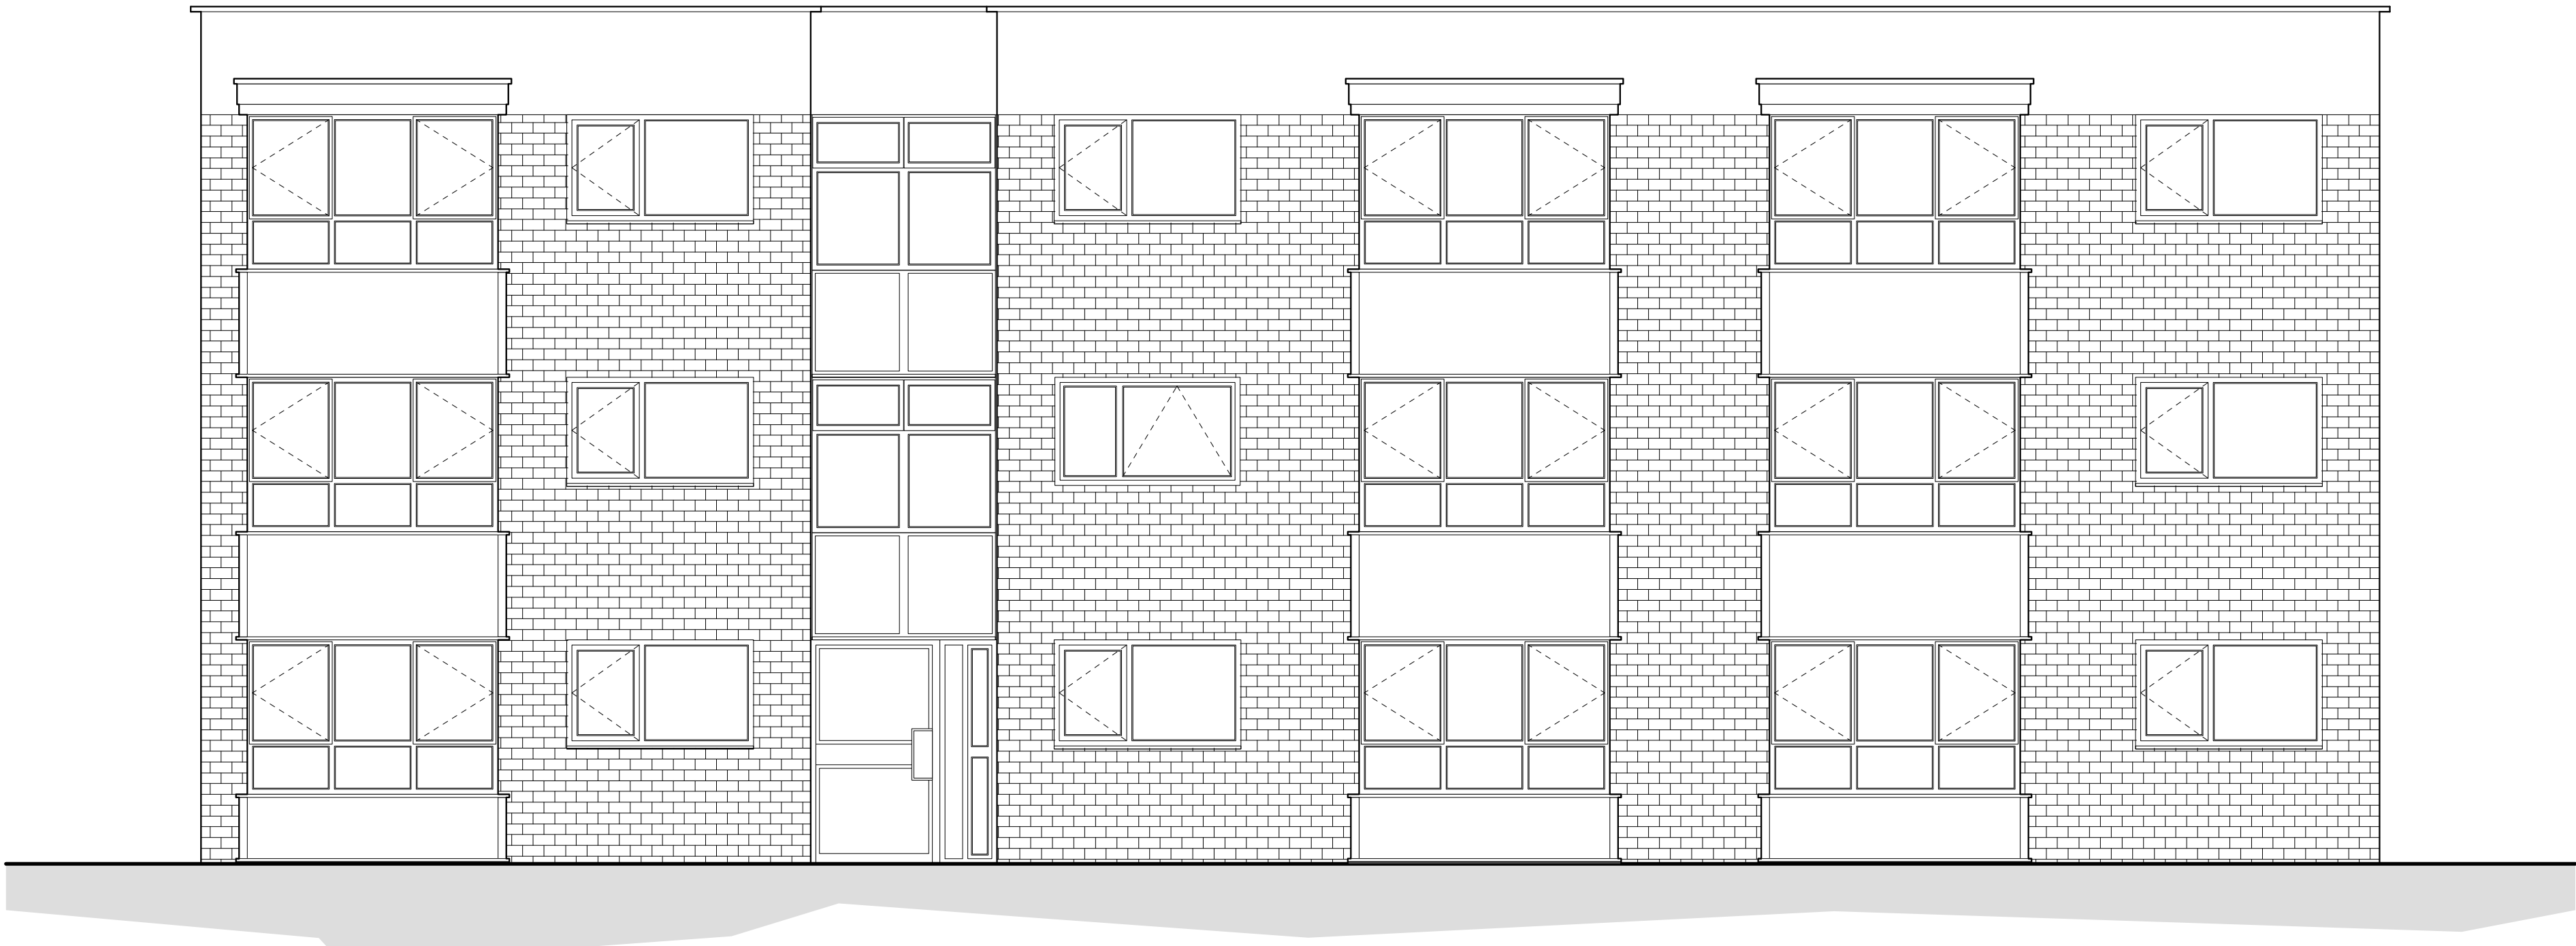


EXISTING SOUTH ELEVATION

Scale 1:50 @ A1

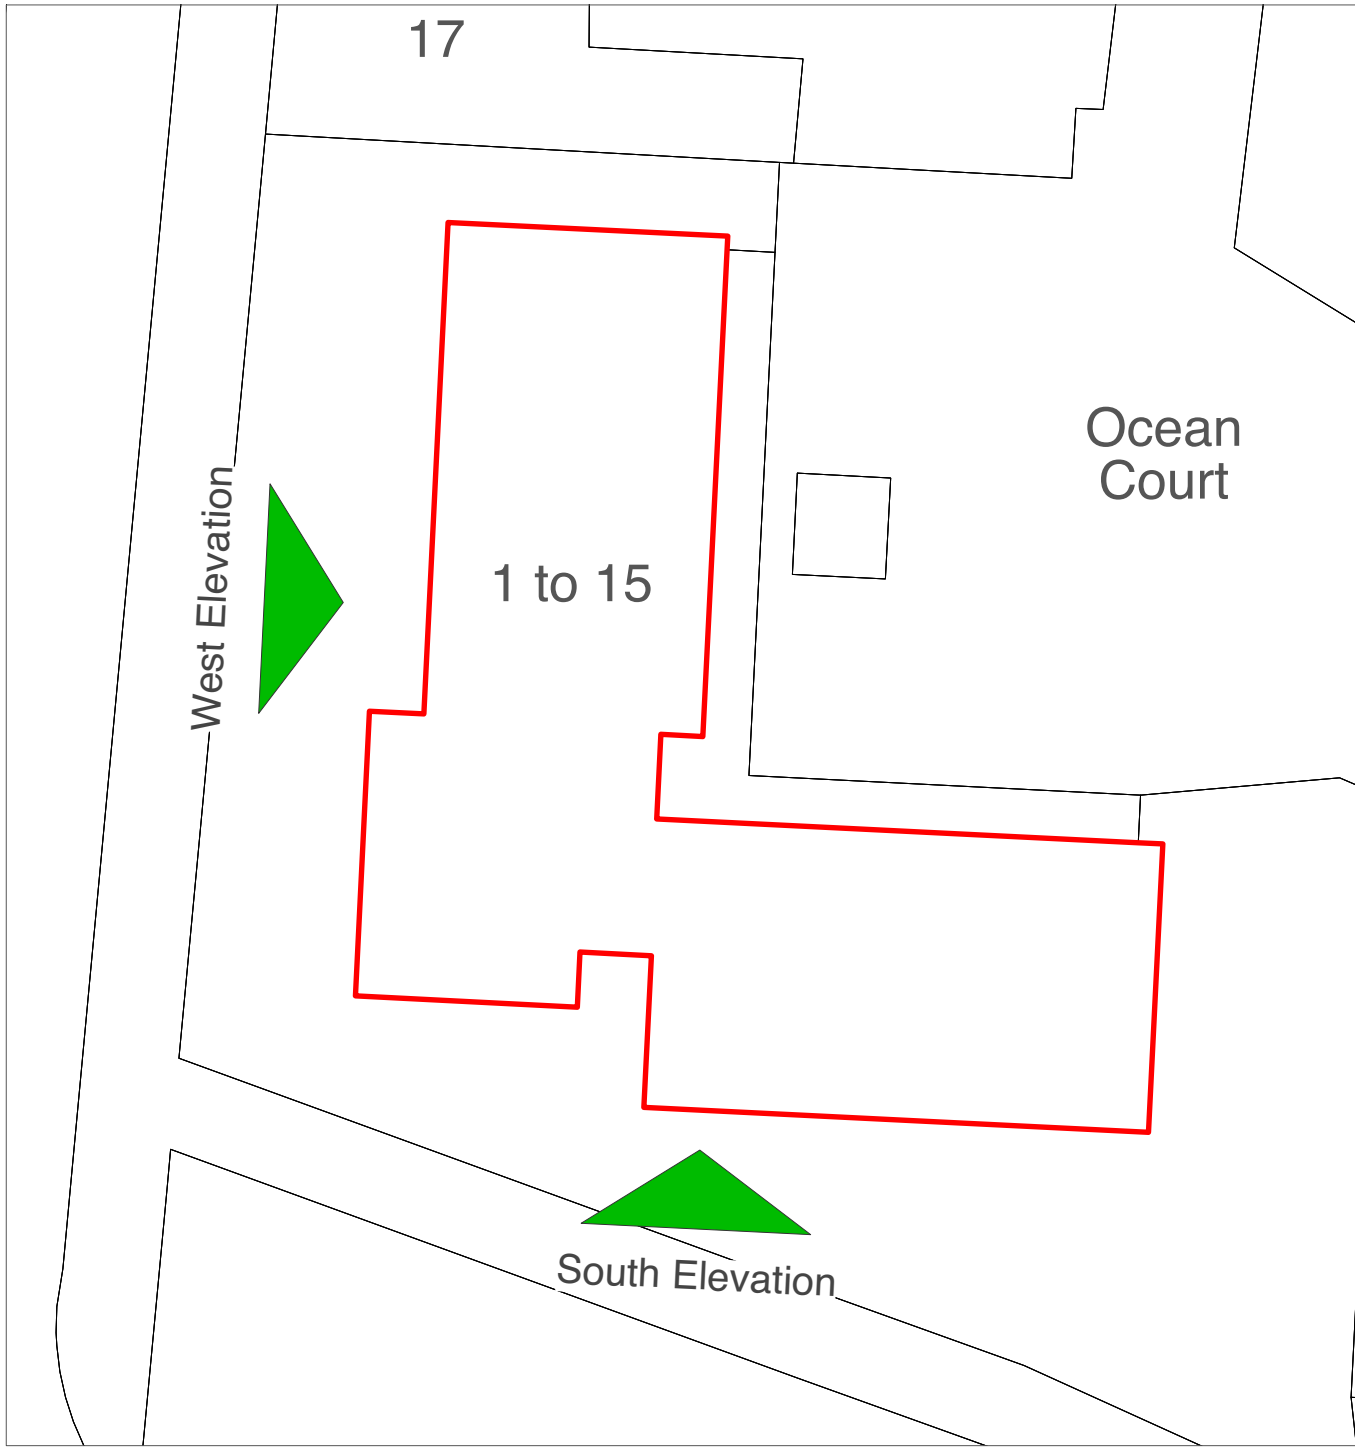

KEY PLAN

Scale 1:200 @ A1

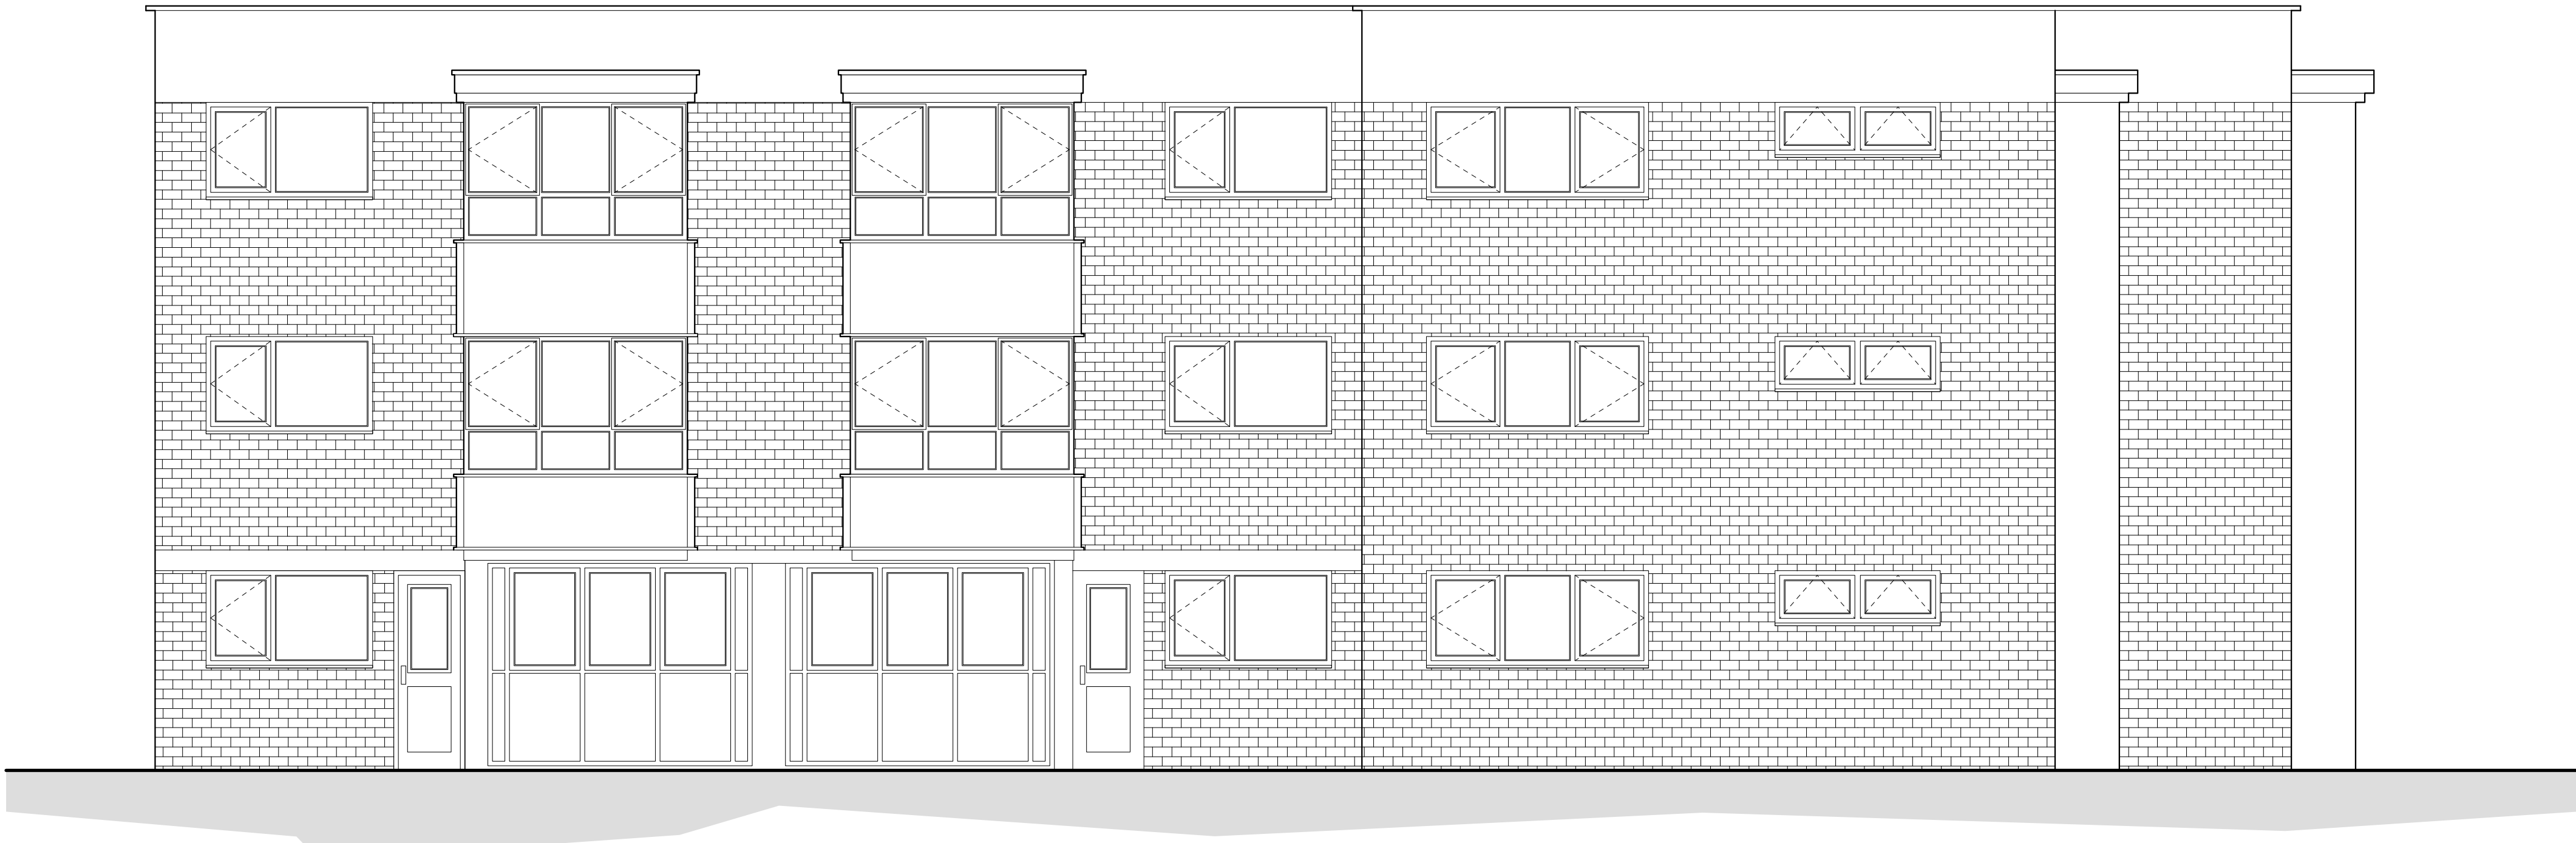

EXISTING WEST ELEVATION

Scale 1:50 @ A1

EXISTING SOUTH AND WEST ELEVATIONS



Scale 1:50 @ A1



Scale 1:200 @ A1



PLANNING

Chartered Architects
Chartered Building Surveyors
Interior Designers
CDM Services

3 GP Centre, Yeoman Road,
Ringwood, Hampshire, BH24 3FF

+44 (0)1425 472 833
www.kendallkingscott.co.uk

Only to be used on the site for which designed. The electronic transmission of designs/information contained in this drawing is carried out entirely at the User's risk and Kendall Kingscott Ltd. will have no liability for any errors or inaccuracies arising therefrom. The production of amended or updated information from the said designs/information by the User is entirely the responsibility of the User and Kendall Kingscott Ltd. shall have no responsibility in respect thereof whatsoever.

Project
Ocean Court
Window Replacement

Client
The Guinness Partnership

Scale 1:50
Paper Size A1
Filename 200552.vwx

© Copyright

P1 30/06/20 MC AS First Issue.

Rev Date By Ap Note

Drawing Title
Existing South and West Elevations

Project Number Drawing Number Revision
200552-1300 P1

Date Drawn Checked Status
29/05/20 EN AS PLANNING

Check all dimensions and levels on site