

Hi,

Ten new dwellings have been built in the grounds of Eastleigh House on Bartons Road. They have been given the name **Eastleigh Mews**.

I am writing to confirm the properties will be known as:

**Plot 1 - 1 Eastleigh Mews, Bartons Road, Havant, Hampshire. PO9 5NA.
(UPRN: 10013684388).**

**Plot 2 - 2 Eastleigh Mews, Bartons Road, Havant, Hampshire. PO9 5NA.
(UPRN: 10013684389).**

**Plot 3 - 3 Eastleigh Mews, Bartons Road, Havant, Hampshire. PO9 5NA.
(UPRN: 10013684390).**

**Plot 4 - 4 Eastleigh Mews, Bartons Road, Havant, Hampshire. PO9 5NA.
(UPRN: 10013684391).**

**Plot 5 - 5 Eastleigh Mews, Bartons Road, Havant, Hampshire. PO9 5NA.
(UPRN: 10013684030).**

**Plot 6 - 6 Eastleigh Mews, Bartons Road, Havant, Hampshire. PO9 5NA.
(UPRN: 10013684392).**

**Plot 7 - 7 Eastleigh Mews, Bartons Road, Havant, Hampshire. PO9 5NA.
(UPRN: 10013684393).**

**Plot 8 - 8 Eastleigh Mews, Bartons Road, Havant, Hampshire. PO9 5NA.
(UPRN: 10013684313).**

**Plot 9 - 9 Eastleigh Mews, Bartons Road, Havant, Hampshire. PO9 5NA.
(UPRN: 10013684394).**

**Plot 10 - 10 Eastleigh Mews, Bartons Road, Havant, Hampshire. PO9 5NA.
(UPRN: 10013684395).**

Planning Application Number: APP/16/01077; APP/16/01078 & APP/18/00894 .
Site LPI: 48913.

Relevant plans are attached.

The Occupier/Agent has been asked to ensure the prominent display of this naming and numbering.

If you have any queries on this matter, please contact the Address Management Team on 02392 446278.

Note:

**Eastleigh House is currently being changed from offices to 8 flats.
Details for these addresses to follow at a later date.**

Regards,

Steven.

Steven Brackley - Address and Gazetteer Officer.

Havant Borough Council,
Public Service Plaza,
Civic Centre Road,
Havant,
Hampshire.
PO9 2AX.

Telephone Customer Services: 023 9244 6019 (contactable on a Tuesday & Thursday)

E-mail: steven.brackley@havant.gov.uk

For further information about Street Naming & Numbering and fees go to our web page at:
<https://www.havant.gov.uk/street-names-and-numbers>

If you are requesting information under the Freedom of Information Act 2000, Environmental Information Regulations 2000 or Data Protection Act 1998, please re-direct your e-mail to customer.services@havant.gov.uk. Any statutory time frame for a response will not commence until the request is received by the above alternative contact.

1 - 10 Eastleigh Mews, Bartons Road,

Havant

Plot 6 Postal
are the same

Eastleigh House,
Bartons Road,
Havant

REV	DESCRIPTION	DRAWN	CHKD	DATE
A	Updated to clients comments. Parking revised. Bin store relocated.	JR	JA	03/11/16
B	Updated to clients comments. Plot 10 omitted. Garage for plot 9 revised, replaced with car port.	JR	JA	14/12/16
C	Updated to clients comments. Garages for plot 6, 7 & 8 revised, replaced with car ports.	JR	JA	19/01/17



- indicative new landscaping
- proposed new hedge planting
- feature detailed flint & brick wall with brick piers
- fence plot division
- plot access gate
- approx. existing trees
- trees & planting to be removed
- parking space and allocation
- b.c.p. bin collection point
- secure cycle hoops
- buildings & structures to be removed
- Construction exclusion zone (CEZ) to be protected by fencing and/or ground protection

Eastleigh House

urban pulse design

The Studio, Unit 17, Vicarage Farm Business Park, Winchester Road, Fairbairn, Hampshire, SO50 7HD
023 8069 7010
enquiries@urbanpulsedesign.co.uk www.urbanpulsedesign.co.uk

East Leigh House
Bartons Road
Havant
Mildren Homes

Project type: Residential + Commercial
Drawing title: Planning Layout
Site Plan
B&W


Drawing classification: Work stage: Site Layout

MILDREN HOMES

SCALE: 1:200 SHEET SIZE: A1 DRAWING: CHD DATE: 19/01/17 CAD FILE: 14-1096-050-C

DRAWING NUMBER: Detail Planning

14-1096-050-C

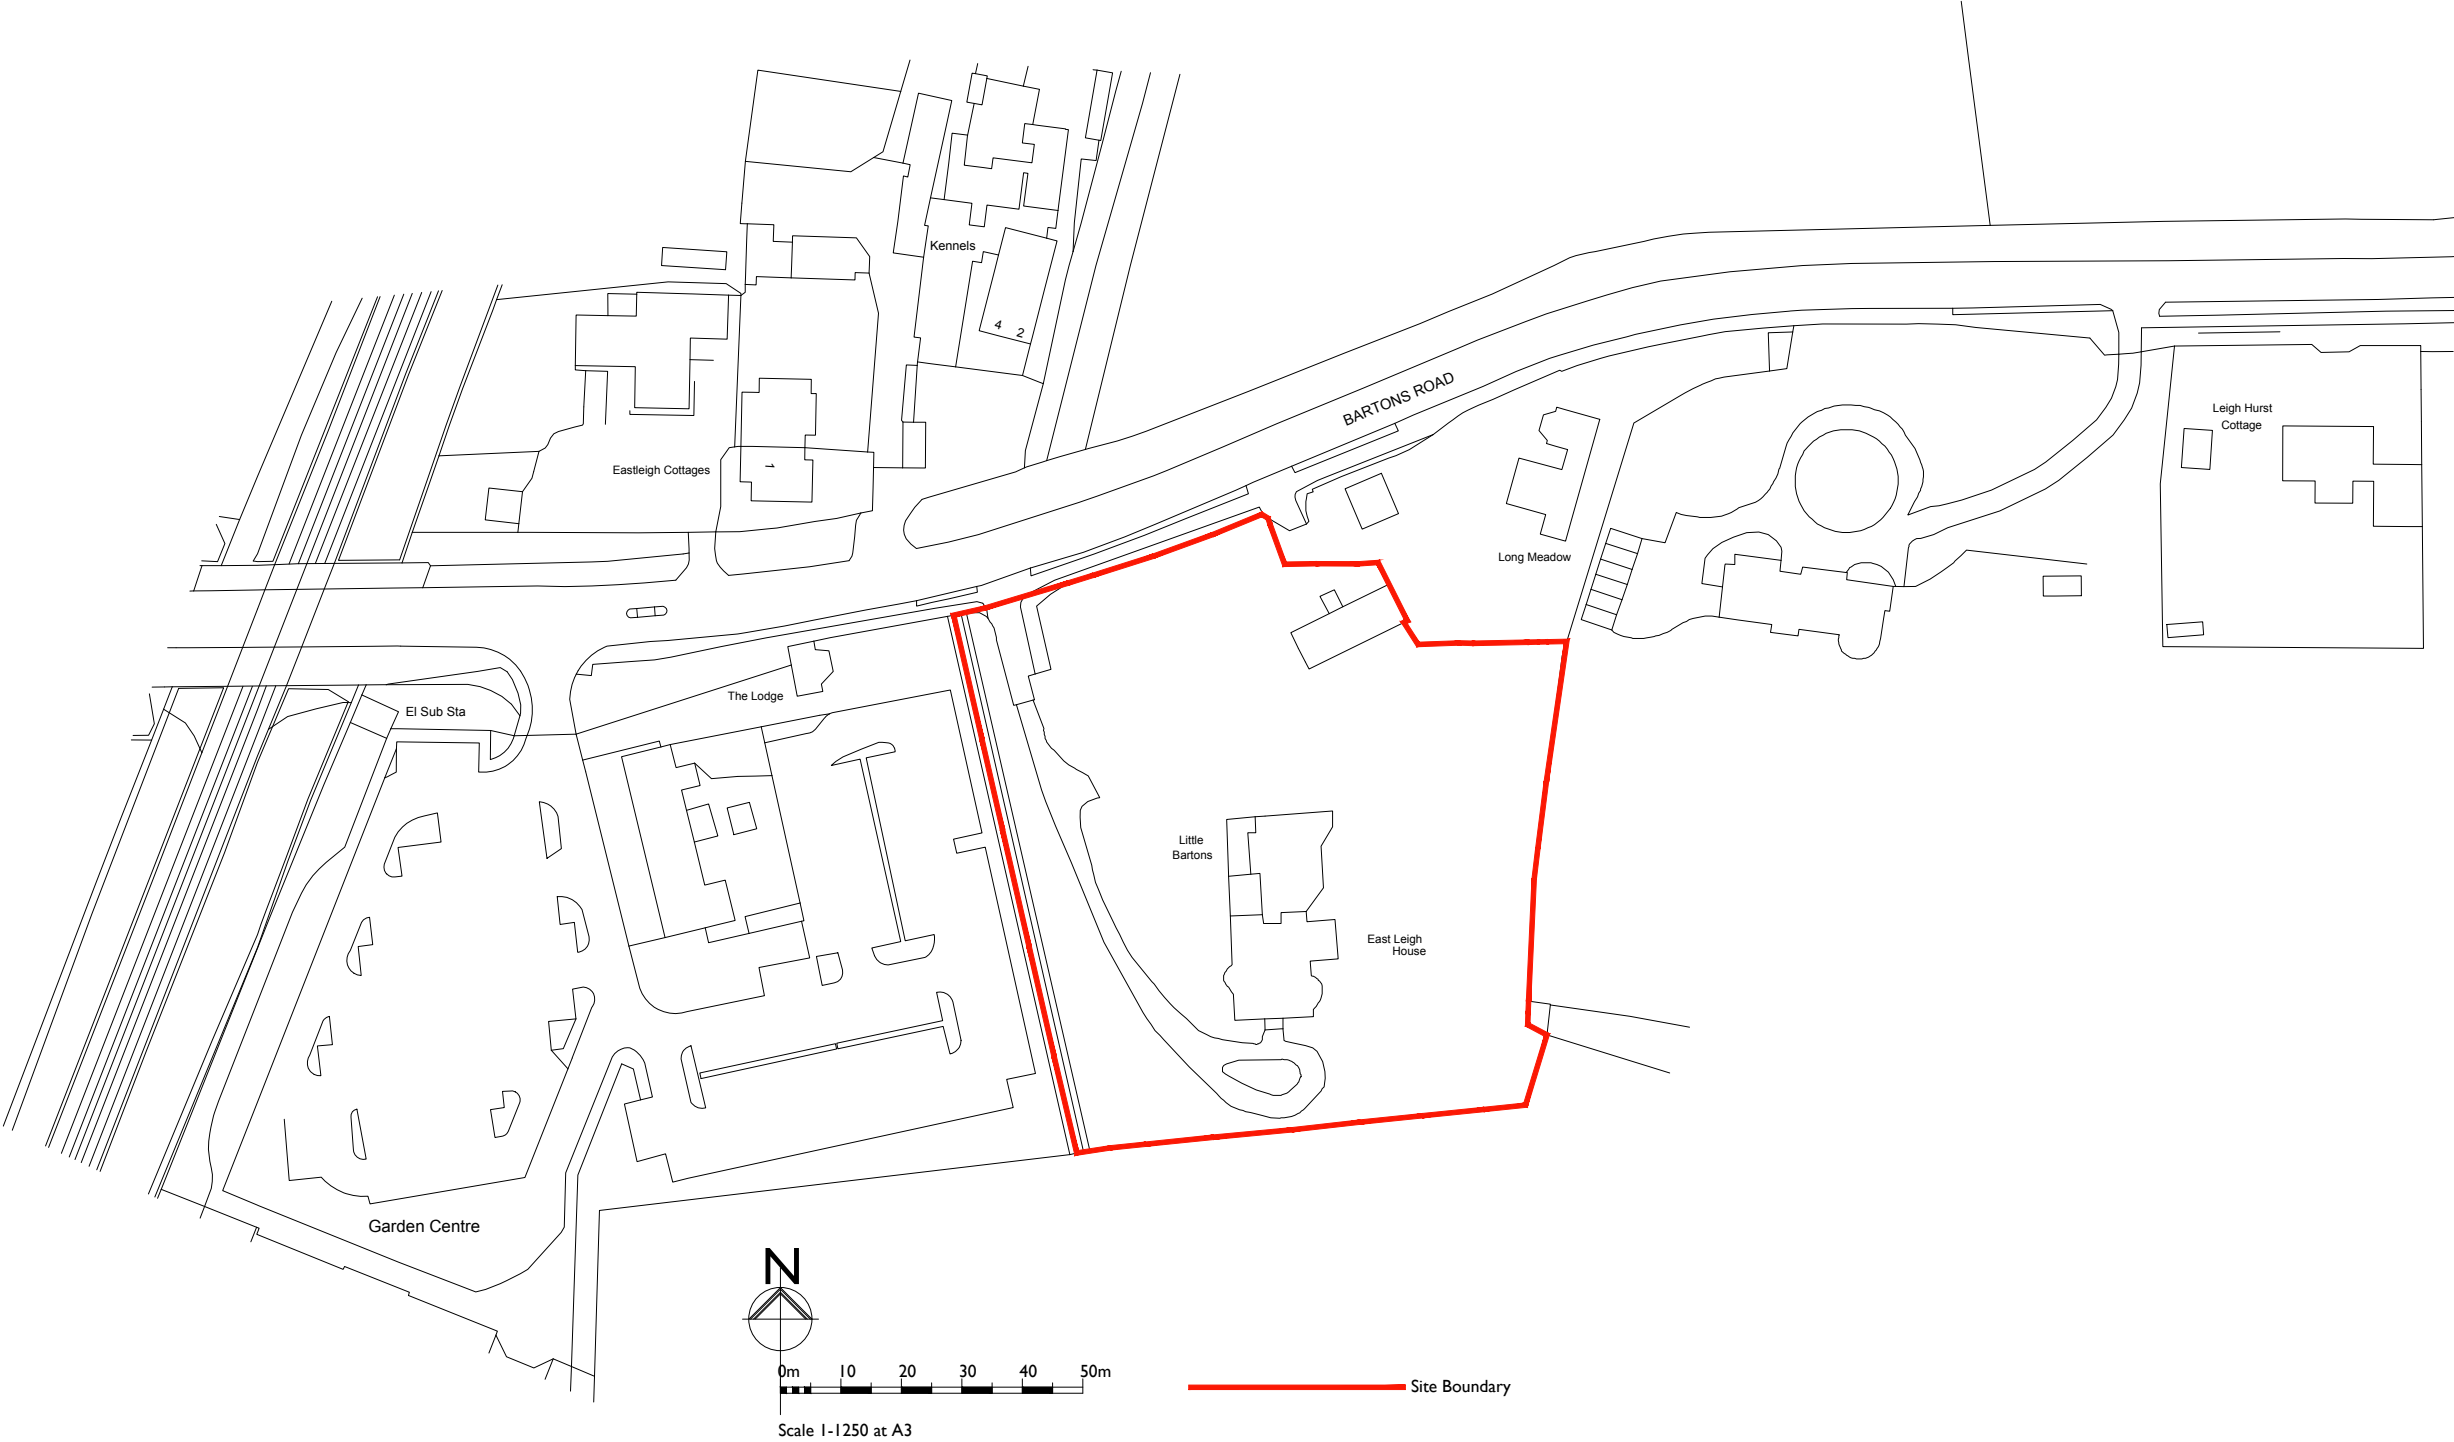

Location Plan

Ordnance Survey, (c) Crown Copyright 2015. All rights reserved. Licence number 100022432



PROJECT
East Leigh House
Bartons Road
Havant
Mildren Homes

Project type
Resident'l + Comer'al

Drawing classification

Work stage
Site Layout

SCALE
1:1250

SHEET SIZE
A3

SHEET No.
1 of 1

DRAWN

CHKD

DATE

CAD FILE

DRAWING TITLE
Location Plan

Detail Planning

The Studio, Unit 17, Vicarage Farm, Winchester Road,
Fair Oak, Hampshire. SO50 7HD
023 8069 7010
enquiries@urbanpulsedesign.co.uk www.urbanpulsedesign.co.uk

urban pulse

design

14-1096-025