



SIDE NORTH WEST ELEVATION
SCALE 1:100

FRONT NORTH EAST ELEVATION
SCALE 1:100

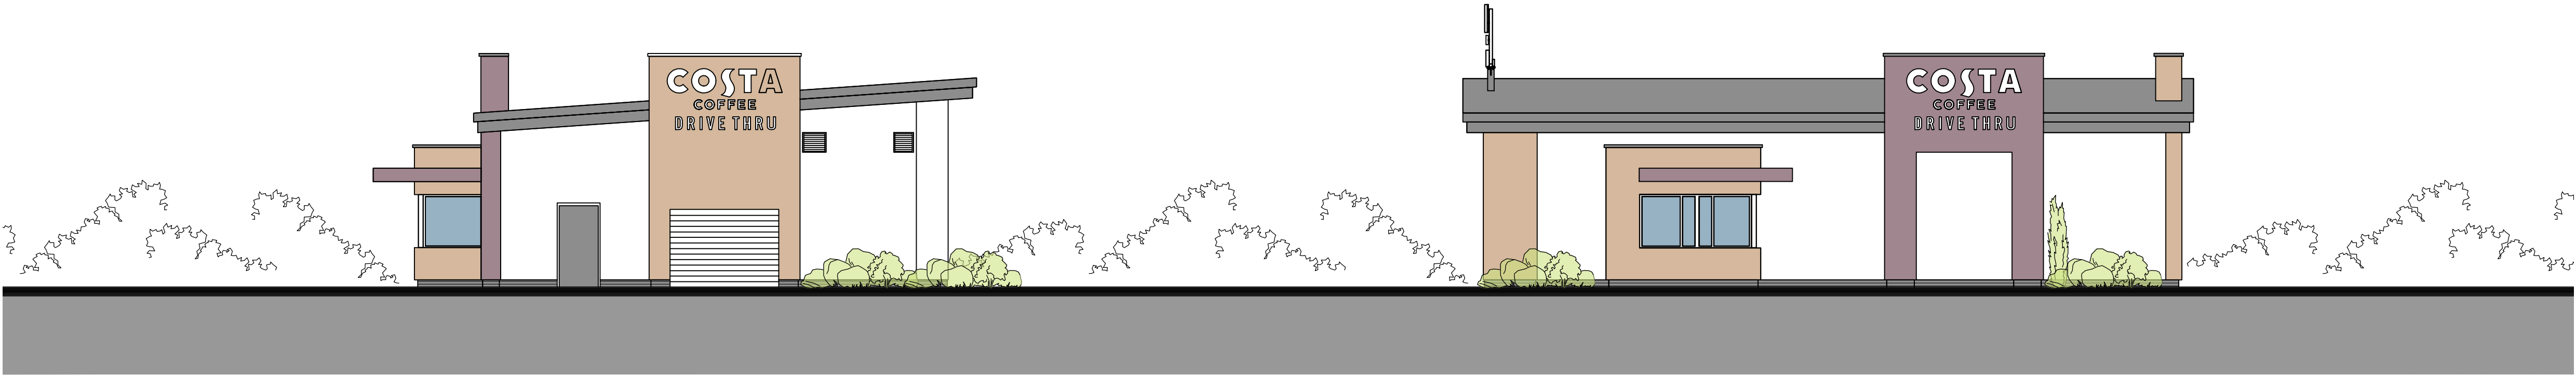

SIDE SOUTH EAST ELEVATION
SCALE 1:100

REAR SOUTH WEST ELEVATION
SCALE 1:100

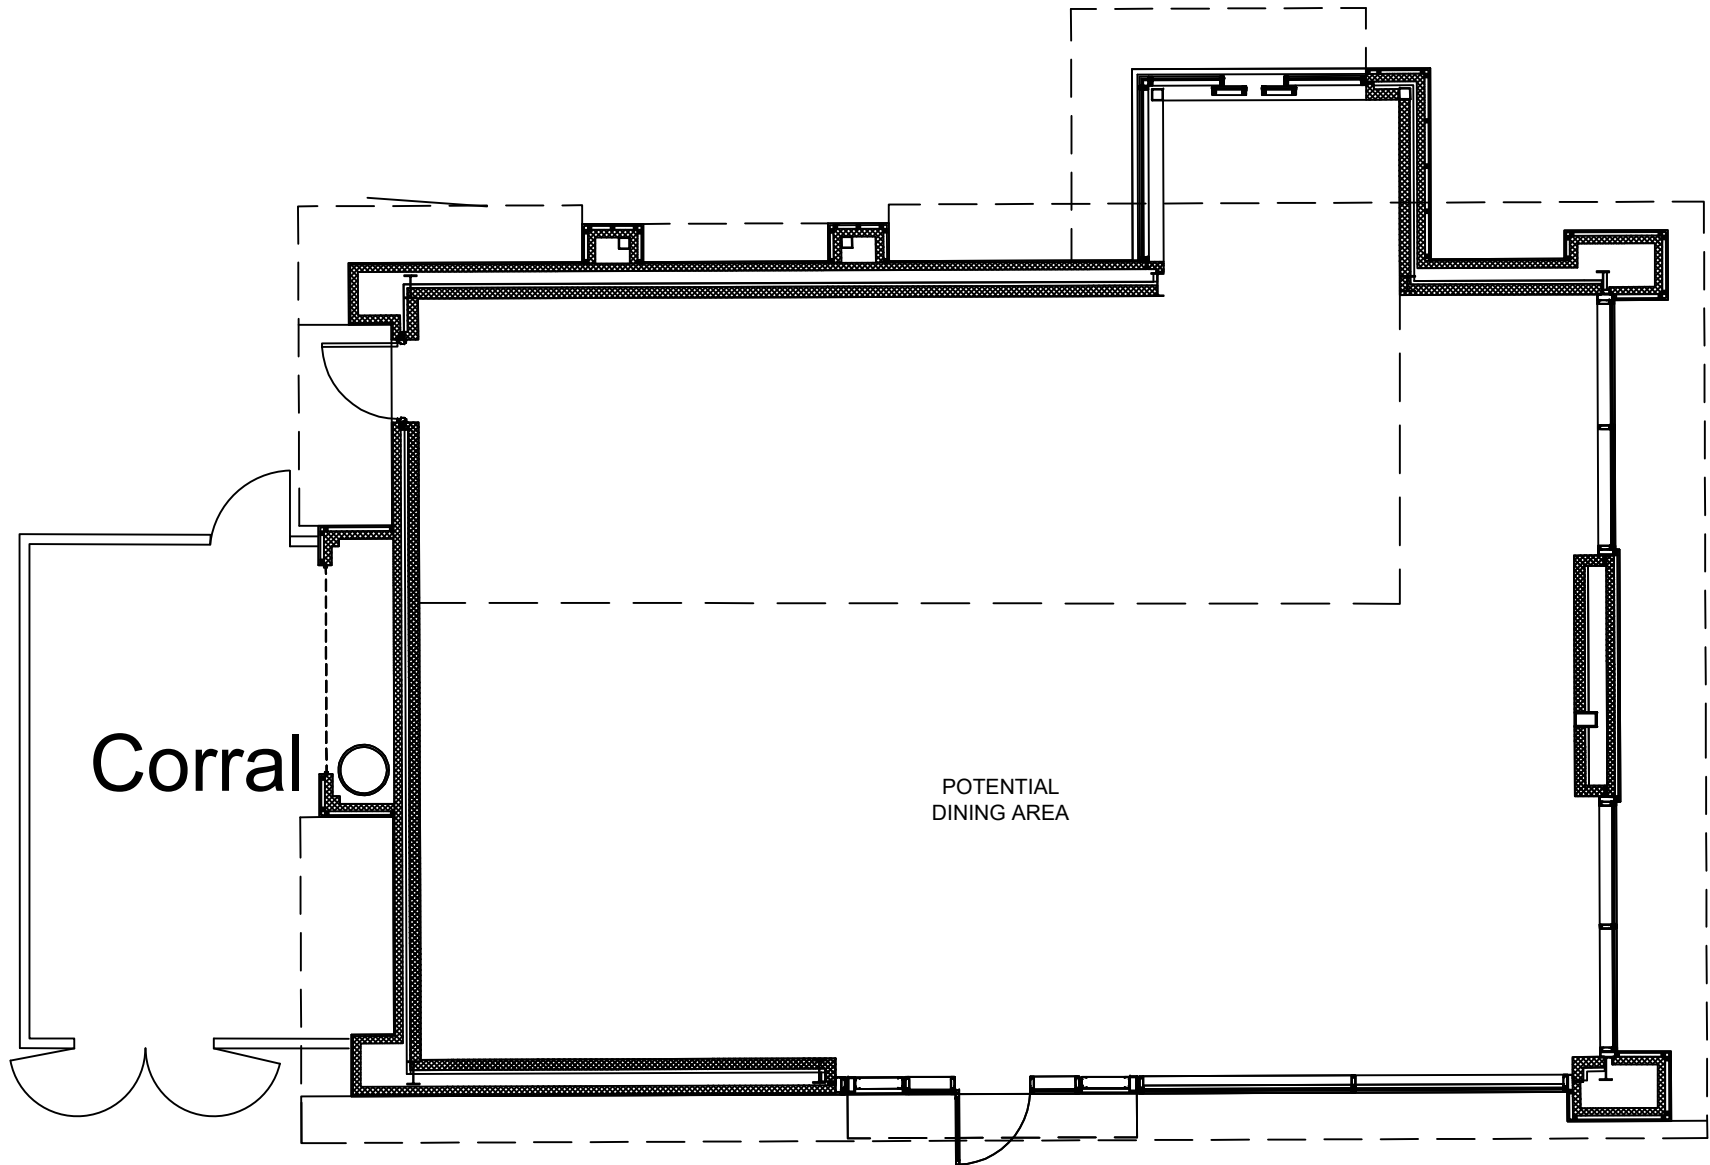

GROUND FLOOR PLAN
SCALE 1:100

10m @ 1:100

NOTES
1 The contents of this drawing are copyright.
2 Scaled drawings for planning purposes only.
3 Contractors must verify all dimensions and report any discrepancies before putting work in hand or making any shop drawings.
4 All flat roofs to be fitted with a man safe system.
5 Please note a domestic sprinkler system maybe required
6 Fixed shut fire safety glass windows may be required where windows are in close proximity to boundaries (subject to building regulations)
LEGEND

FLOOR AREA - 166.5 SQM / 1792 SQFT

No.	Revision.	date	by
-----	-----------	------	----

PROPOSED DEVELOPMENT,
BARTONS ROAD,
HAVANT,
HAMPSHIRE,
PO9 5EY

COSTA PLANS & ELEVATIONS

scale	AS SHOWN @ A1	checked	//
date	JUNE 2020	drawn	WD

9303/125

--	--	--	--	--	--	--	--	--	--

ARC Architecture Ltd.

Chapel Studios, 14 Purewell,
Christchurch, Dorset, BH23 1EP

Tel: +44 (0) 1202 479919

E-mail: enquiries@andersrobertscheer.co.uk

Web: www.andersrobertscheer.co.uk

arc

ARCHITECTS