


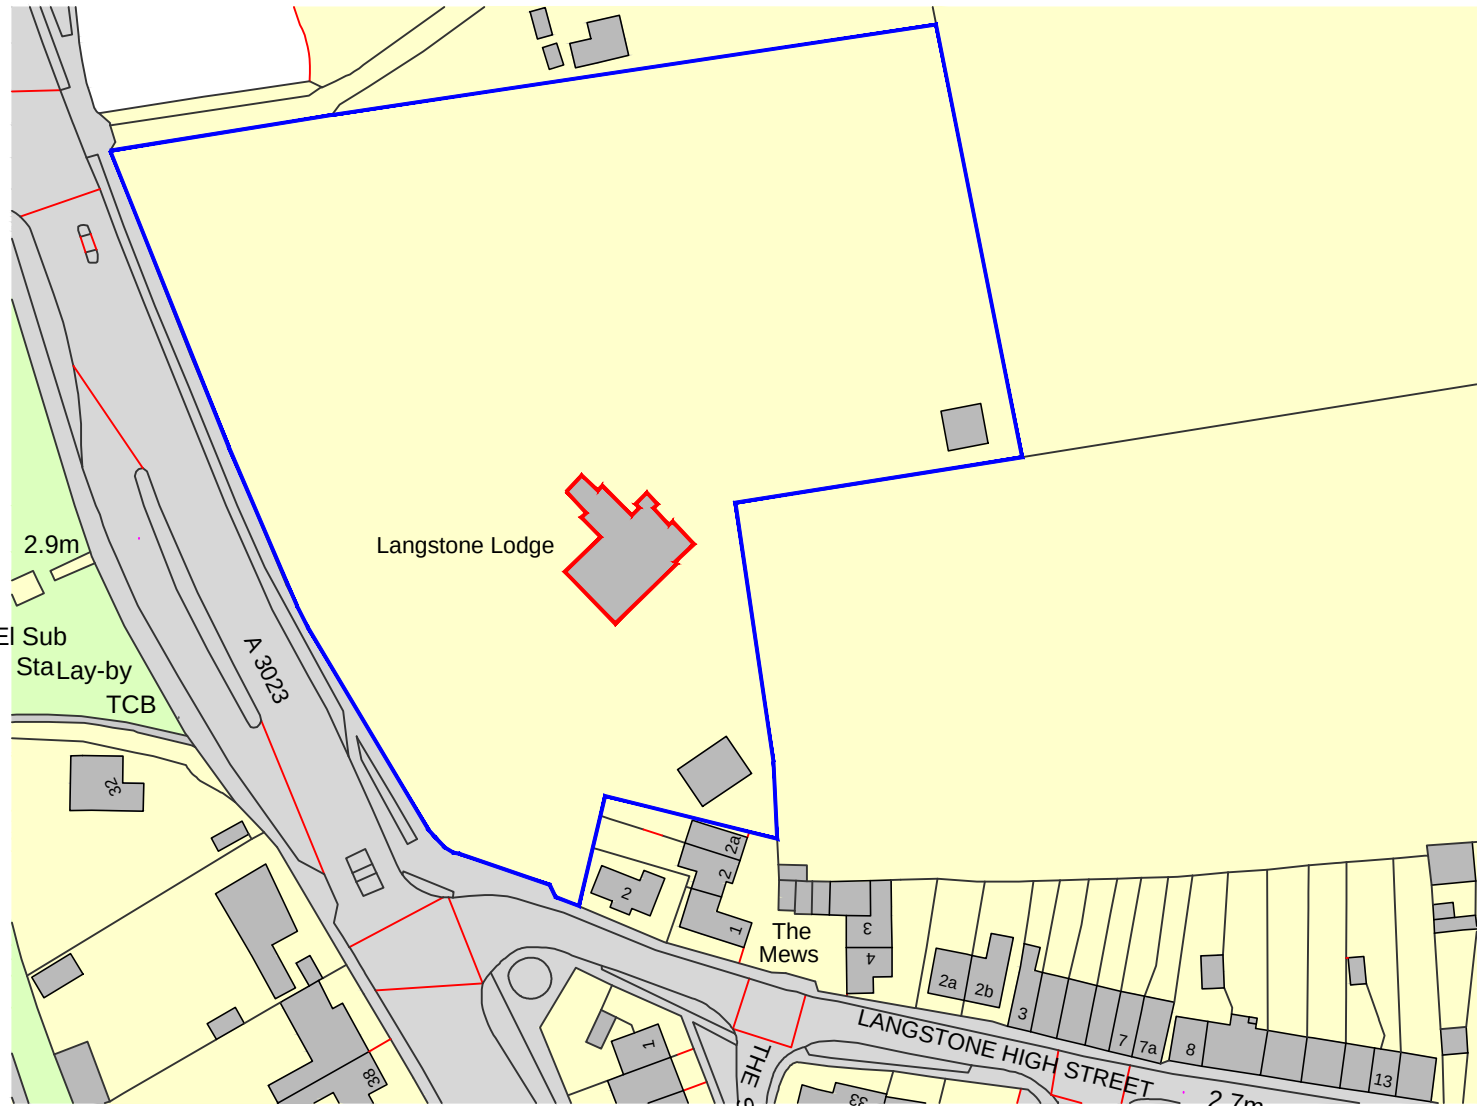


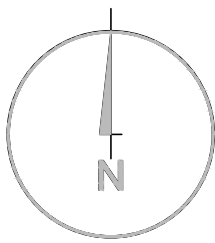



Location Plan
(A1 1:1250 A3 1:2500)
0 1:2500 250m

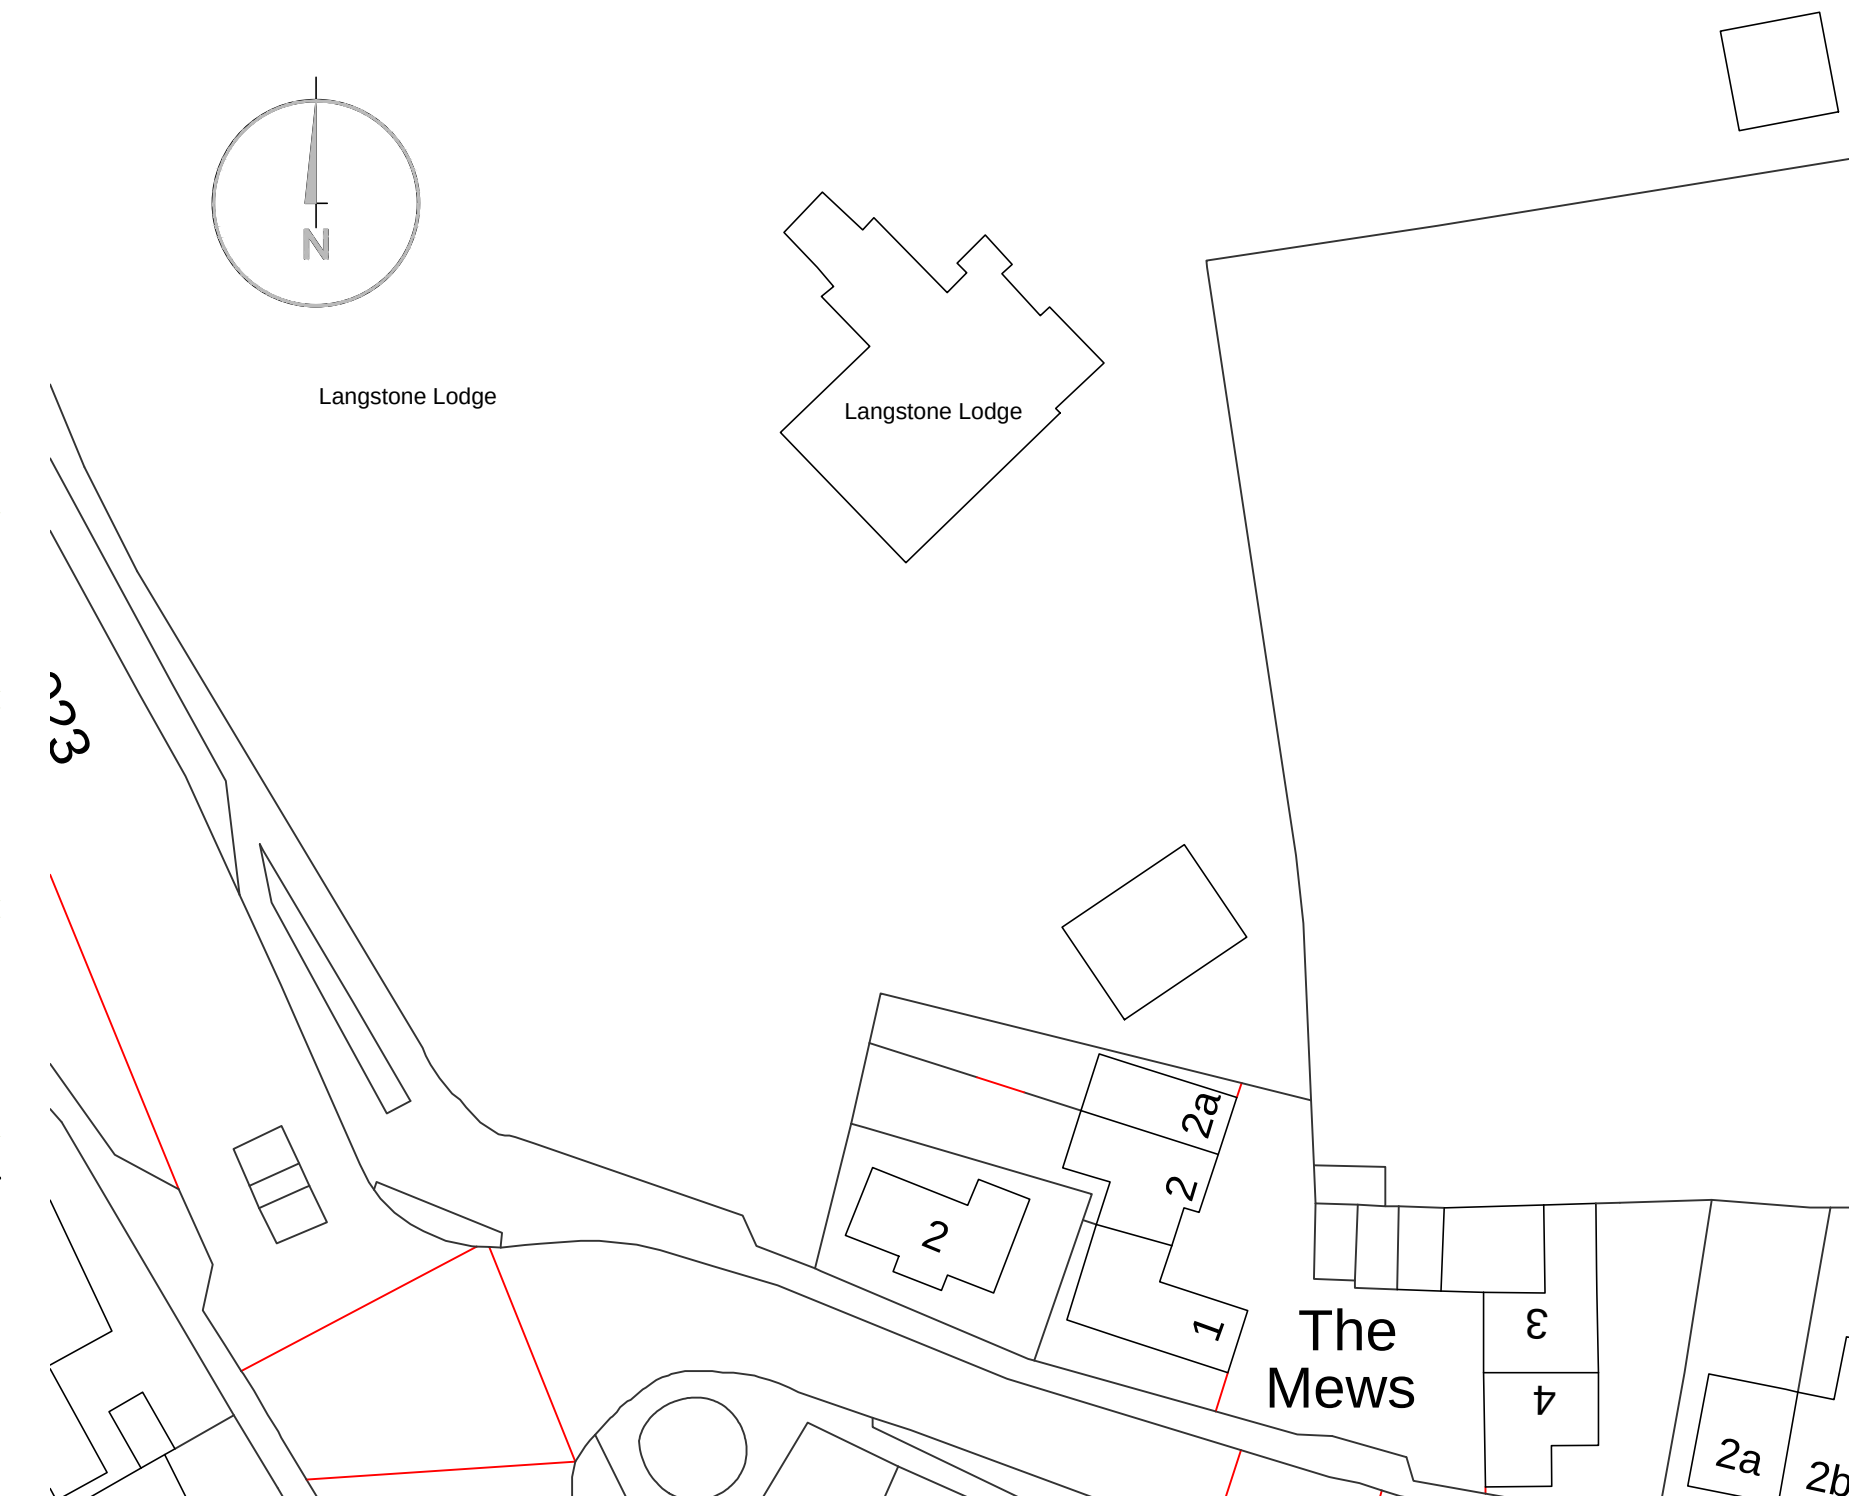



Existing side (South-West) elevation
Scale 1:100 @ A1, 1:200 @ A3

 


Block Plan
(A1 1:500 A3 1:250)

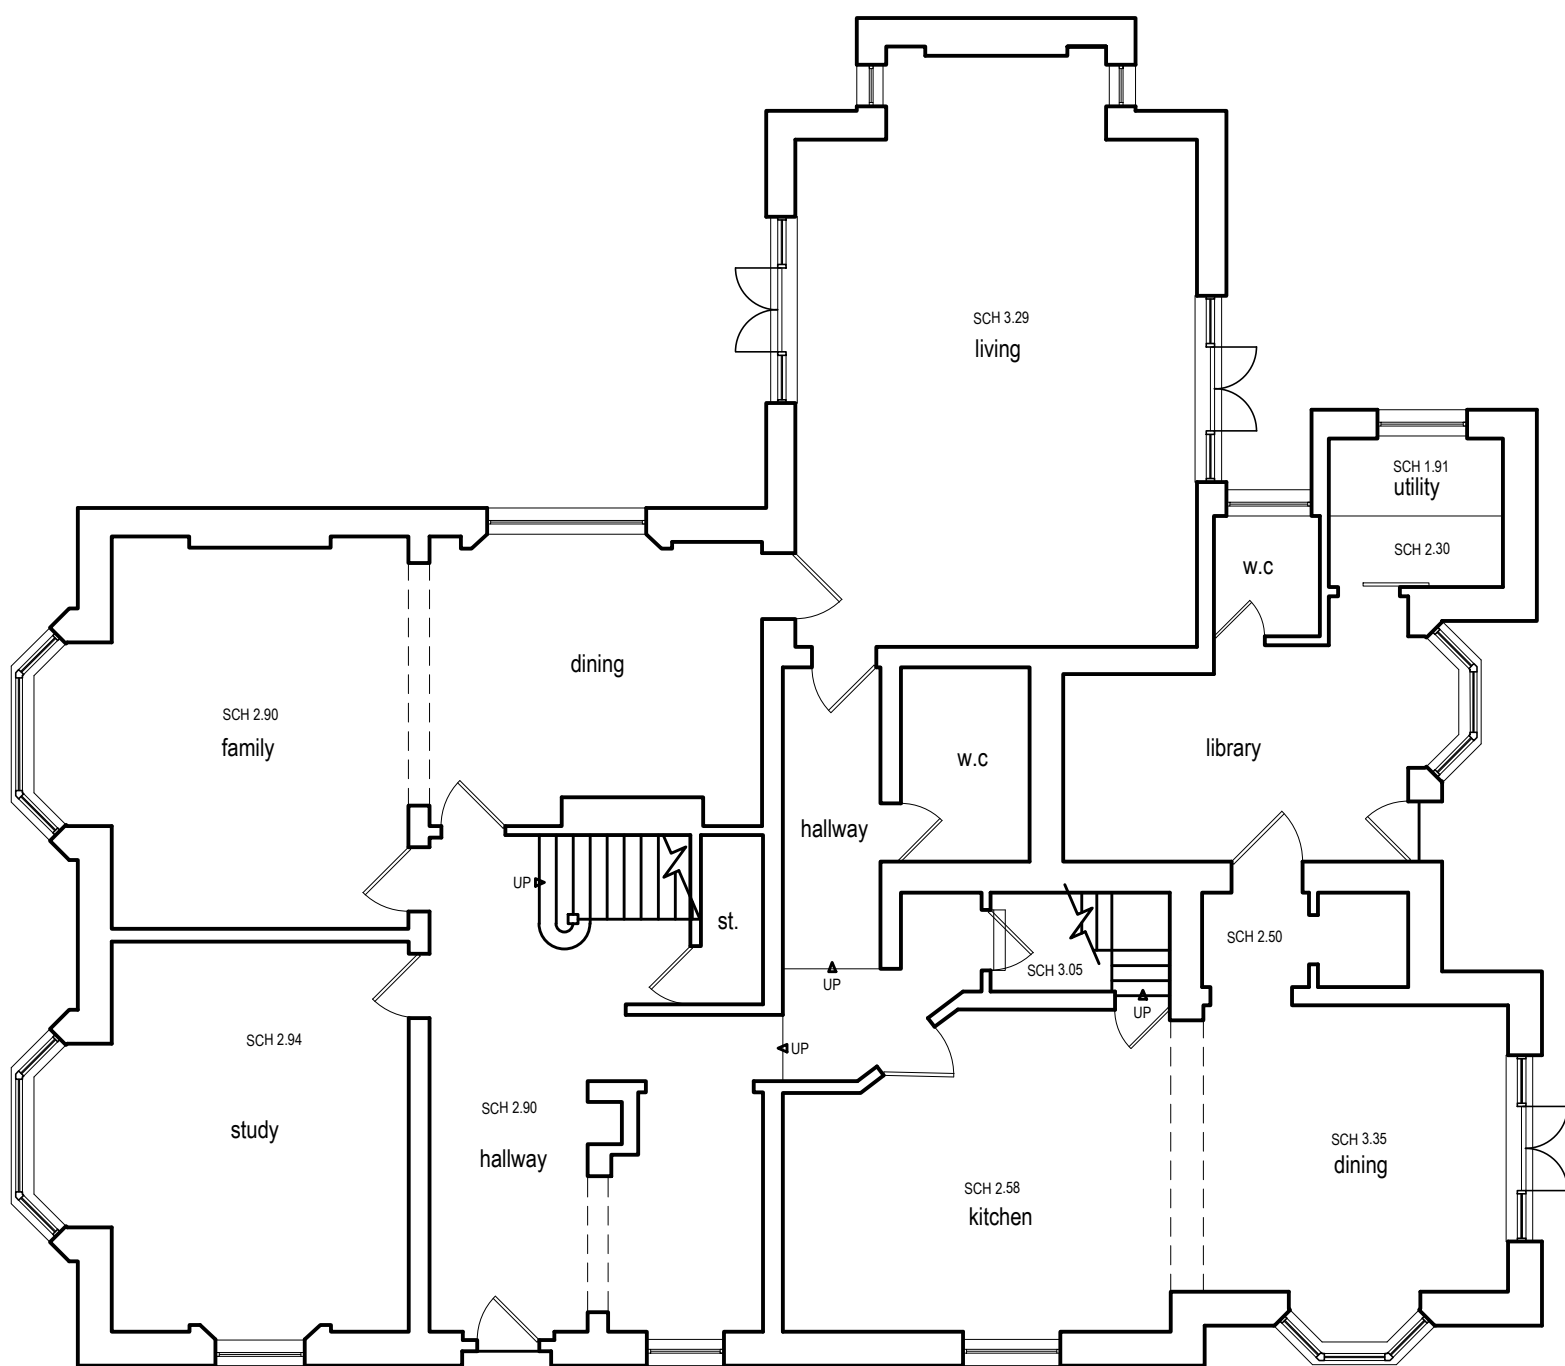 

Ground Floor Plan
Scale 1:100 @ A1, 1:200 @ A3

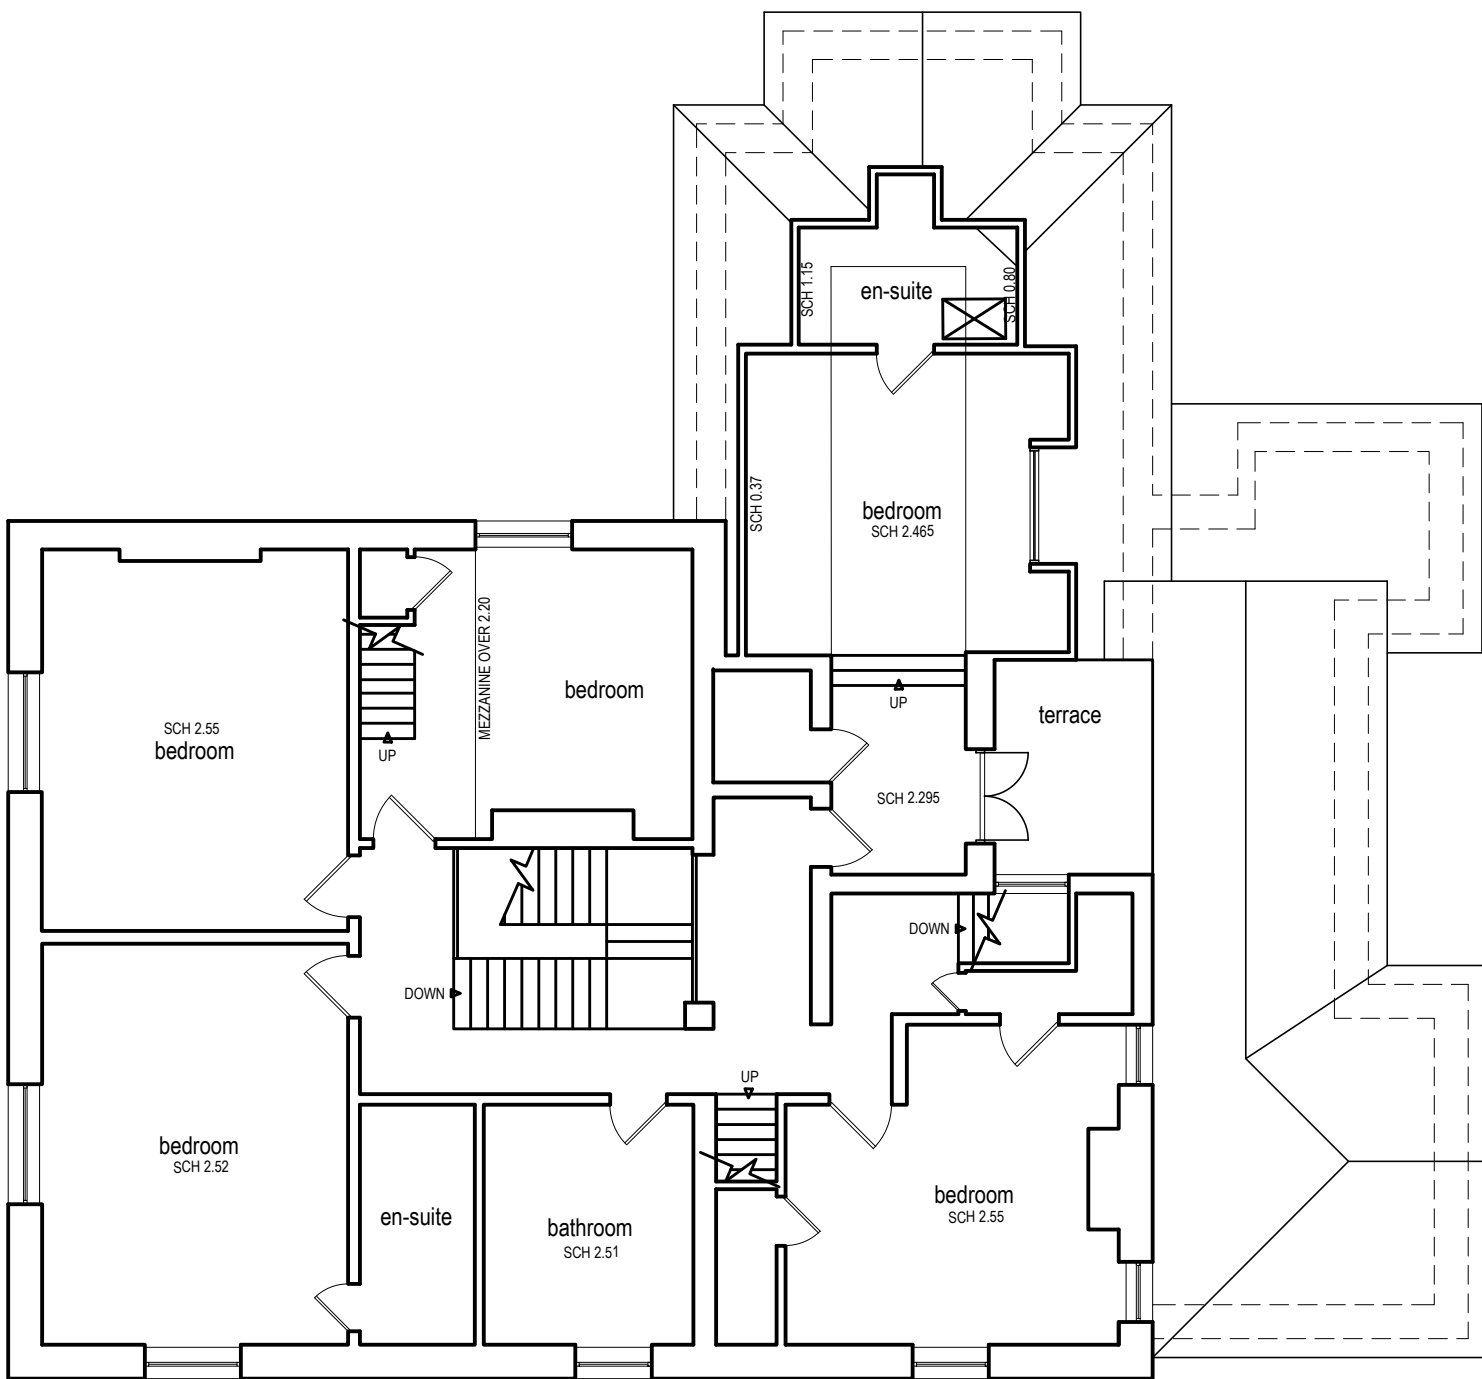 

First Floor Plan
Scale 1:100 @ A1, 1:200 @ A3

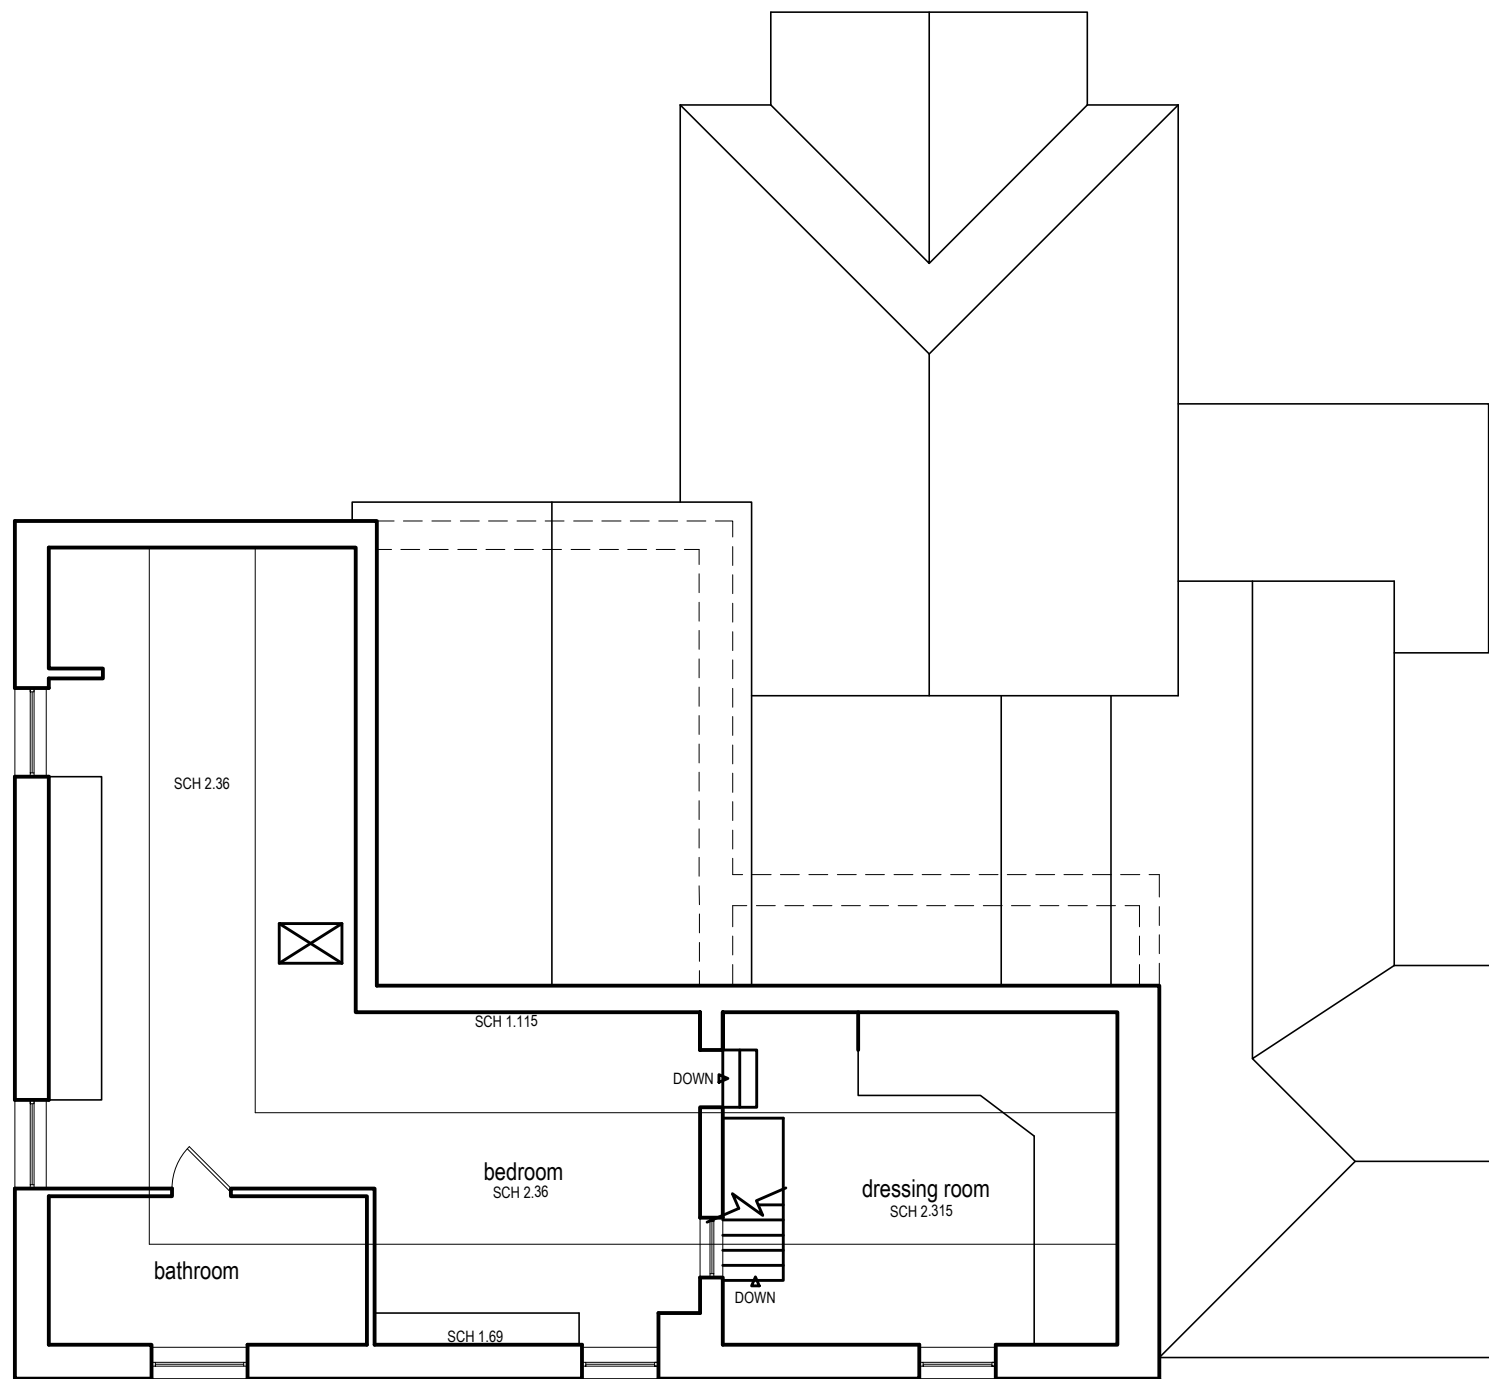

Second Floor Plan
Scale 1:100 @ A1, 1:200 @ A3



revision	notes	date	drawn	check	revision	notes	date	drawn	check	revision	notes	date	drawn	check	client	notes				
A	Block plan added	20.02.20	mmh													this drawing is the copyright of the Holman Reading partnership llp and must not be reproduced in whole or part or used for the execution of works without their permission. all dimensions to be checked on site prior to commencement of construction works and the architect notified of any discrepancy. figured dimensions are to be used in preference to scaled dimensions. no deviation from this drawing will be permitted without prior consent of the architect. all drawings are prepared subject to a full measured and structural survey of the buildings and site. all structural work is subject to the appointment of a structural engineer to confirm and agree the structural proposals. os promap licence no. 100020449.	hrp architects HRP Architects Ltd 18 Limberline Spur hilsea, portsmouth, hampshire, po3 5hj tel: 023 9269 1843 fax: 023 9263 9722 email: info@hrp-architects.com website: hrp-architects.com			
project			drawn		checked															
Langstone House			mmh		MH															
date					status															
Havant			Dec 19		Planning															
detail			a1 scale		a3 scale															
Existing plans & side Elevation			1:100		1:200		8890 01		rev											
							A													

scale width 100mm @ a1 - 50mm @ a3

this drawing is the copyright of the Holman Reading partnership llp and must not be reproduced in whole or part or used for the execution of works without their permission.

all dimensions to be checked on site prior to commencement of construction works and the architect notified of any discrepancy.

figured dimensions are to be used in preference to scaled dimensions.

no deviation from this drawing will be permitted without prior consent of the architect.

all drawings are prepared subject to a full measured and structural survey of the buildings and site.

all structural work is subject to the appointment of a structural engineer to confirm and agree the structural proposals.

os promap licence no. 100020449.

hrp
architects

HRP Architects Ltd

18 Limberline Spur
hilsea, portsmouth, hampshire, po3 5hj

tel: 023 9269 1843
fax: 023 9263 9722
email: info@hrp-architects.com
website: hrp-architects.com

project
Langstone House
Langstone High Street,
Havant

drawn
mmh
date
Dec 19

checked
MH
status
Planning

a1 scale
1:100

a3 scale
1:200

8890 01
rev
A