




1/100.

 

PHASES 2 & 3

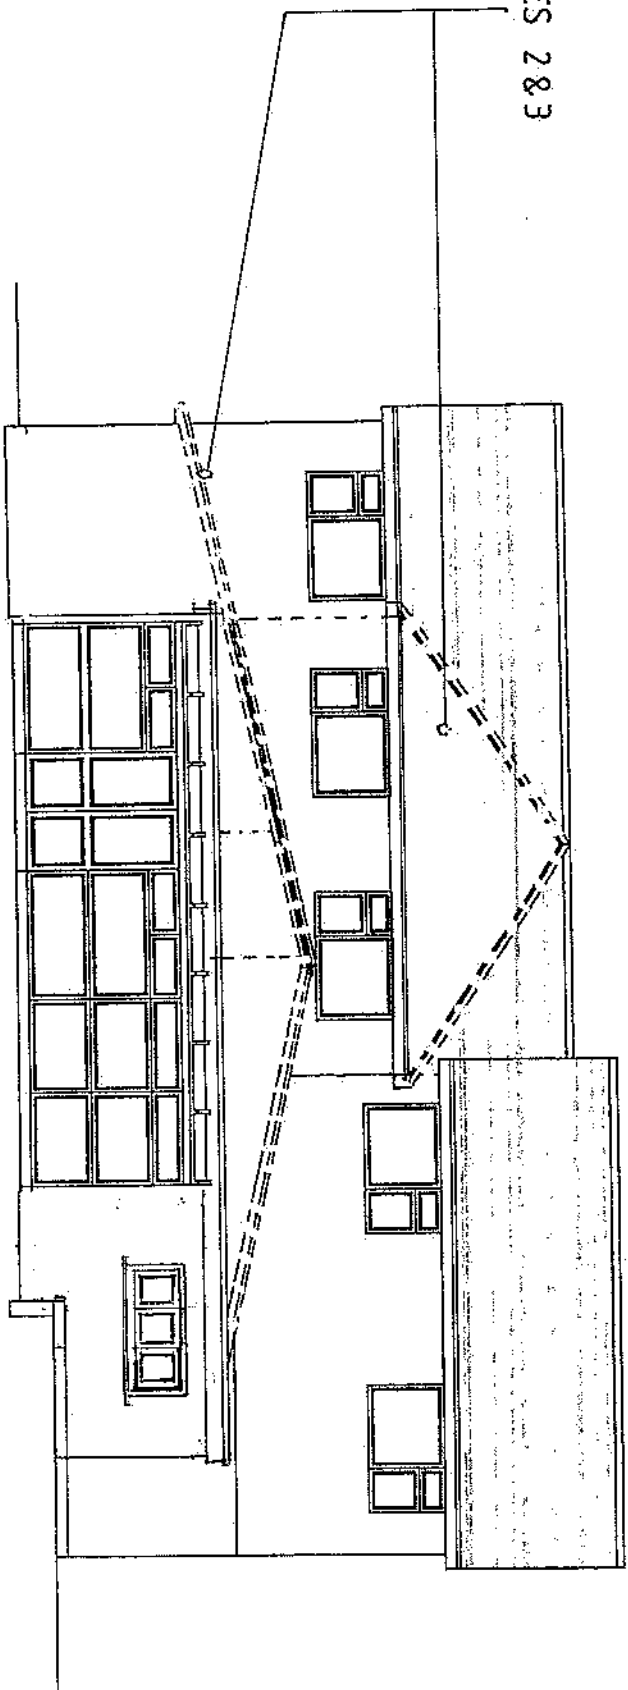

REAR.

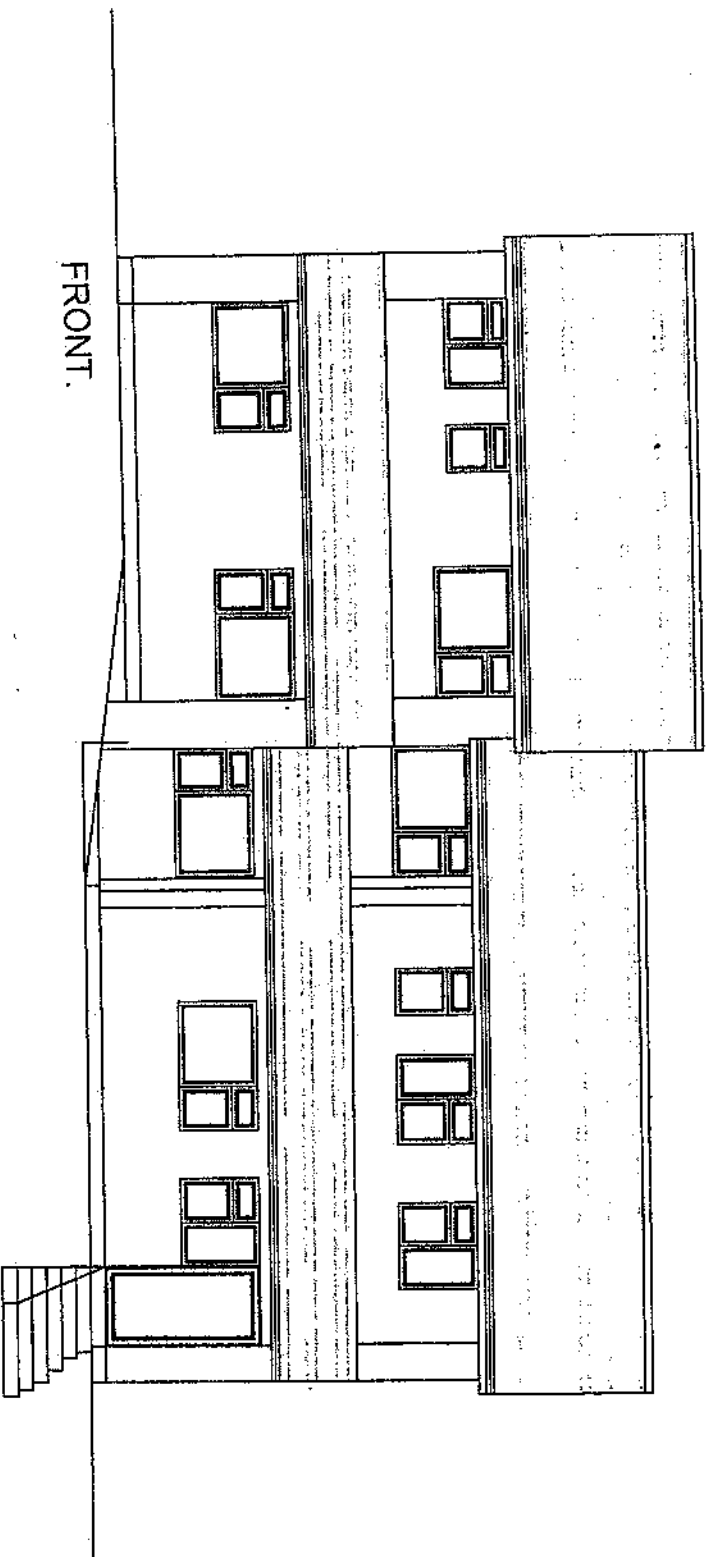

FRONT.

BAYTH REST HOME  
18-20 BEVAN ROAD, WATERLOOVILLE.  
POS 90H.  
PHASE 1 FRONT ELEVATION AND TEMPORARY REAR  
ELEVATION.  
DRG. No. 06/20/BRH - 6.R  
SCALE: 1/100. PAPER SIZE: A3.  
MEASUREMENTS MUST BE TAKEN ON SITE  
FOR ACCURACY PURPOSES.