

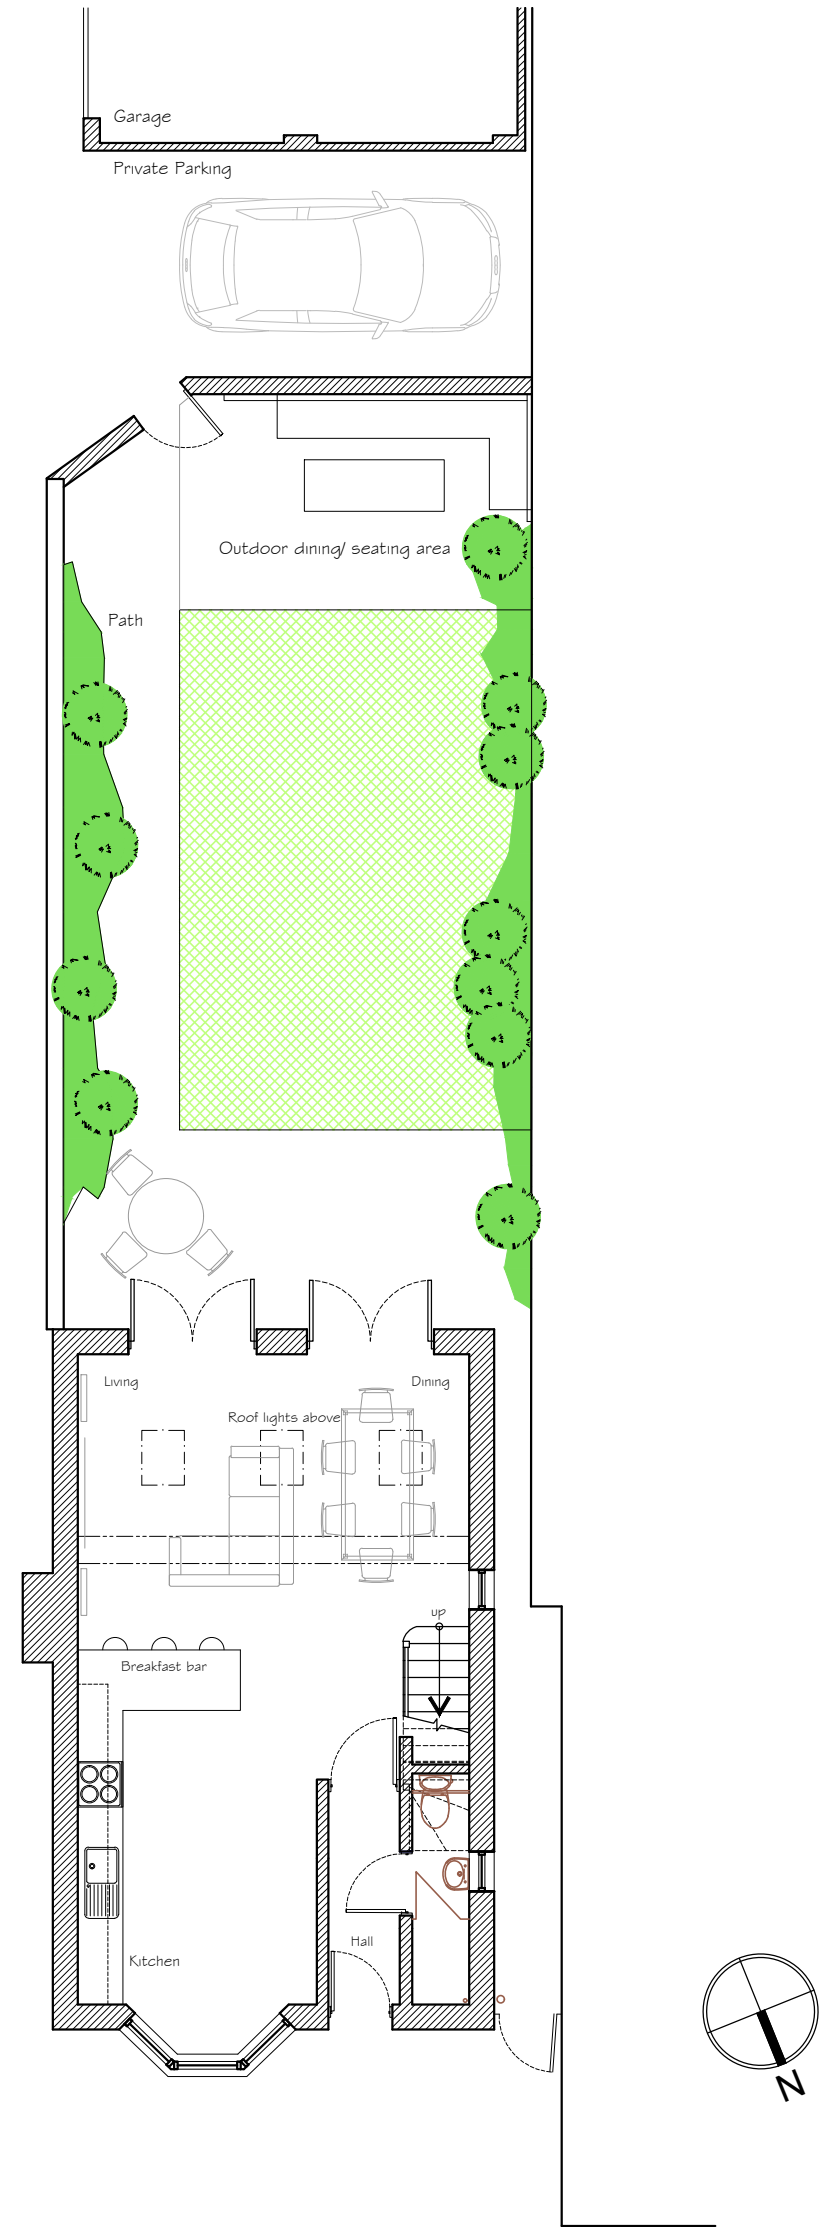



37 King Street - Emsworth

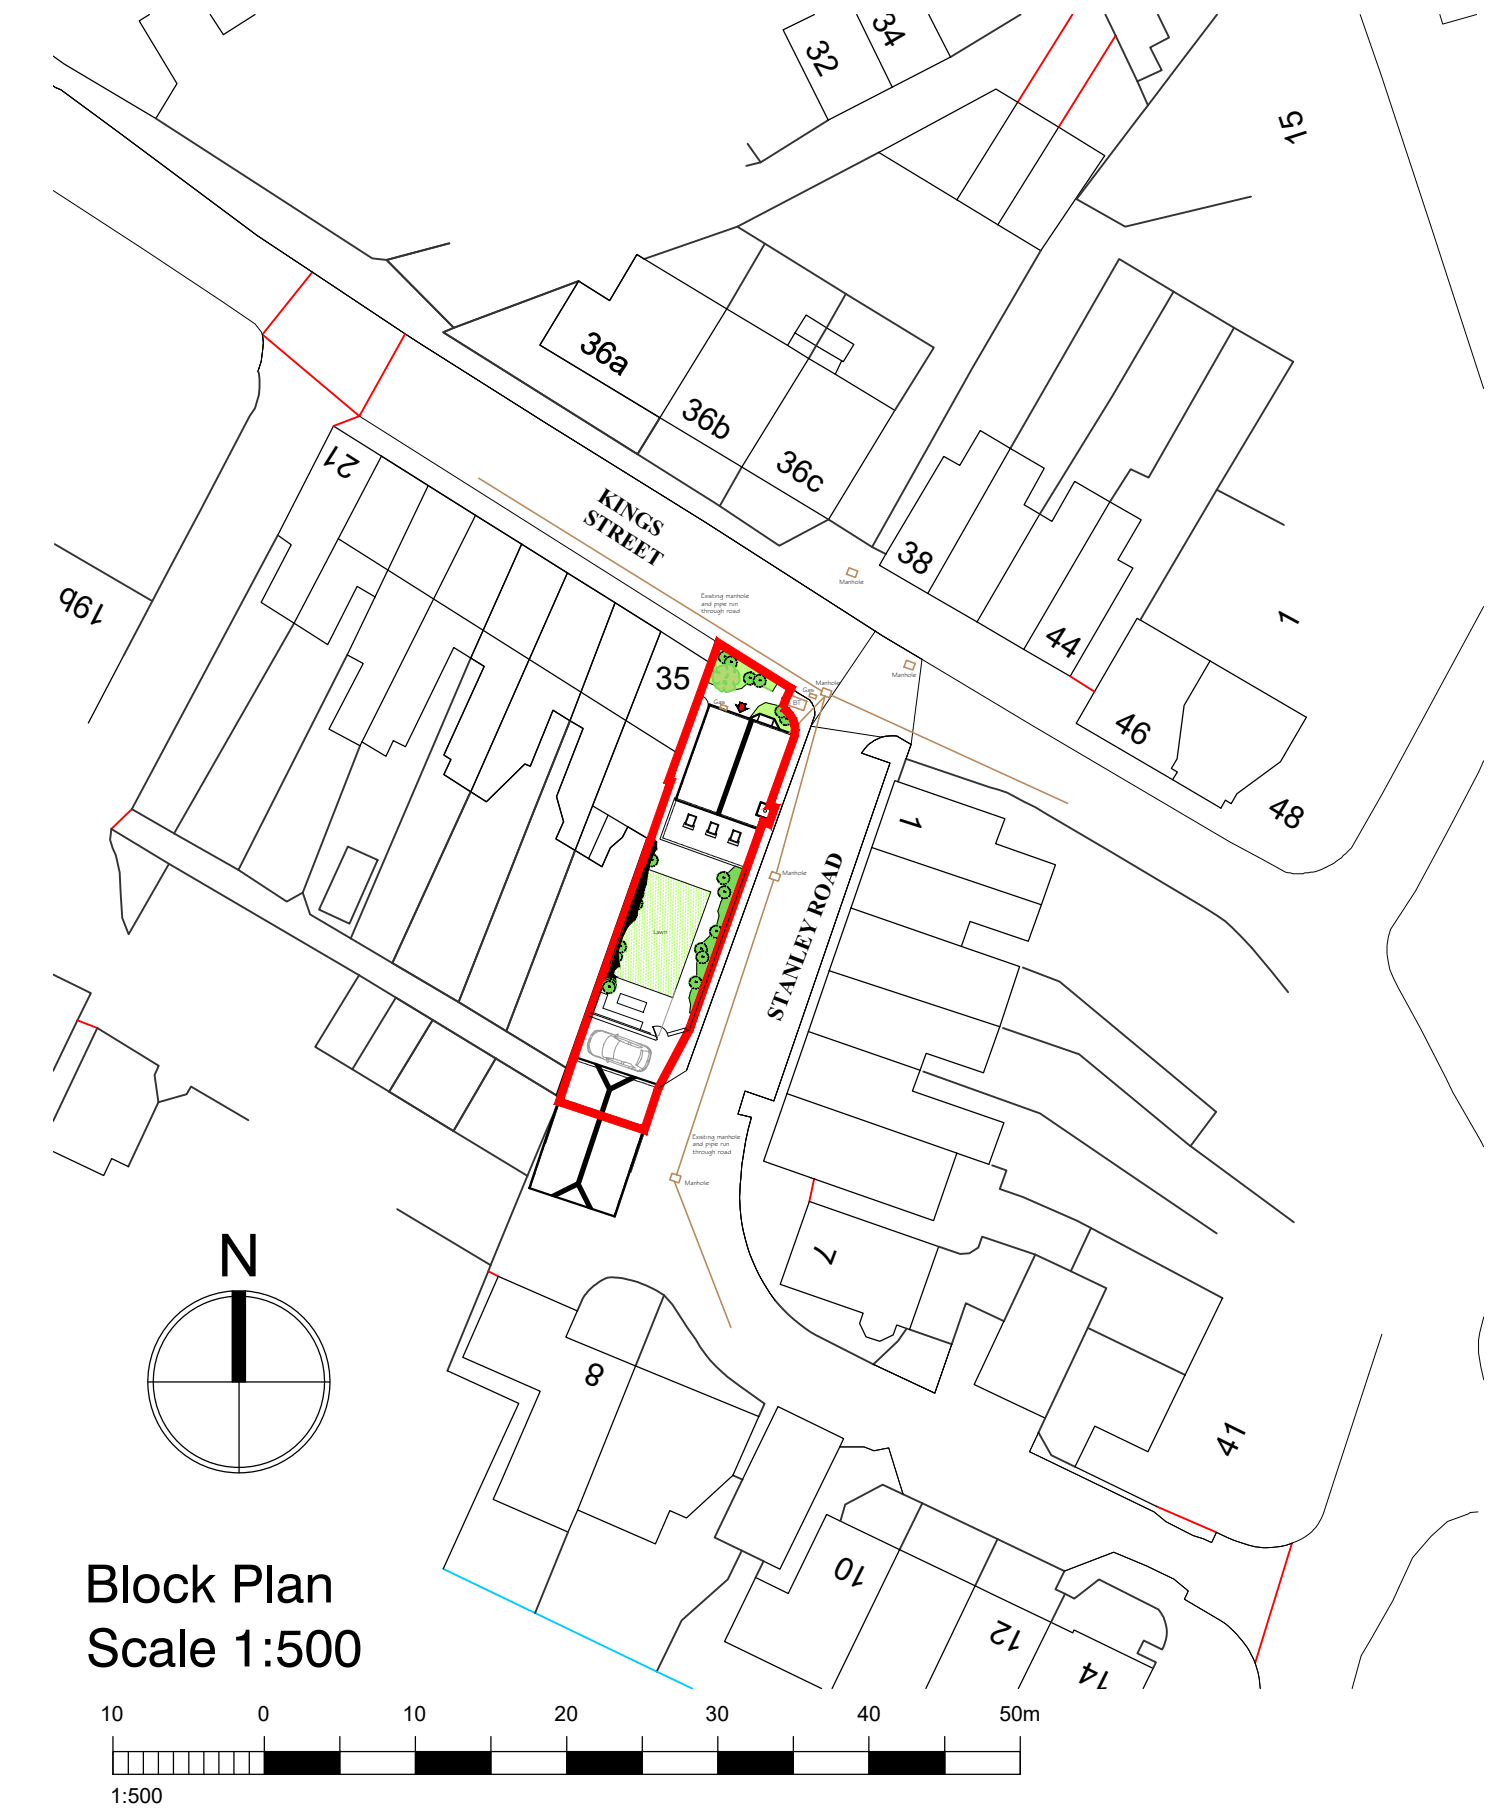


Ground Floor Plan
1:100

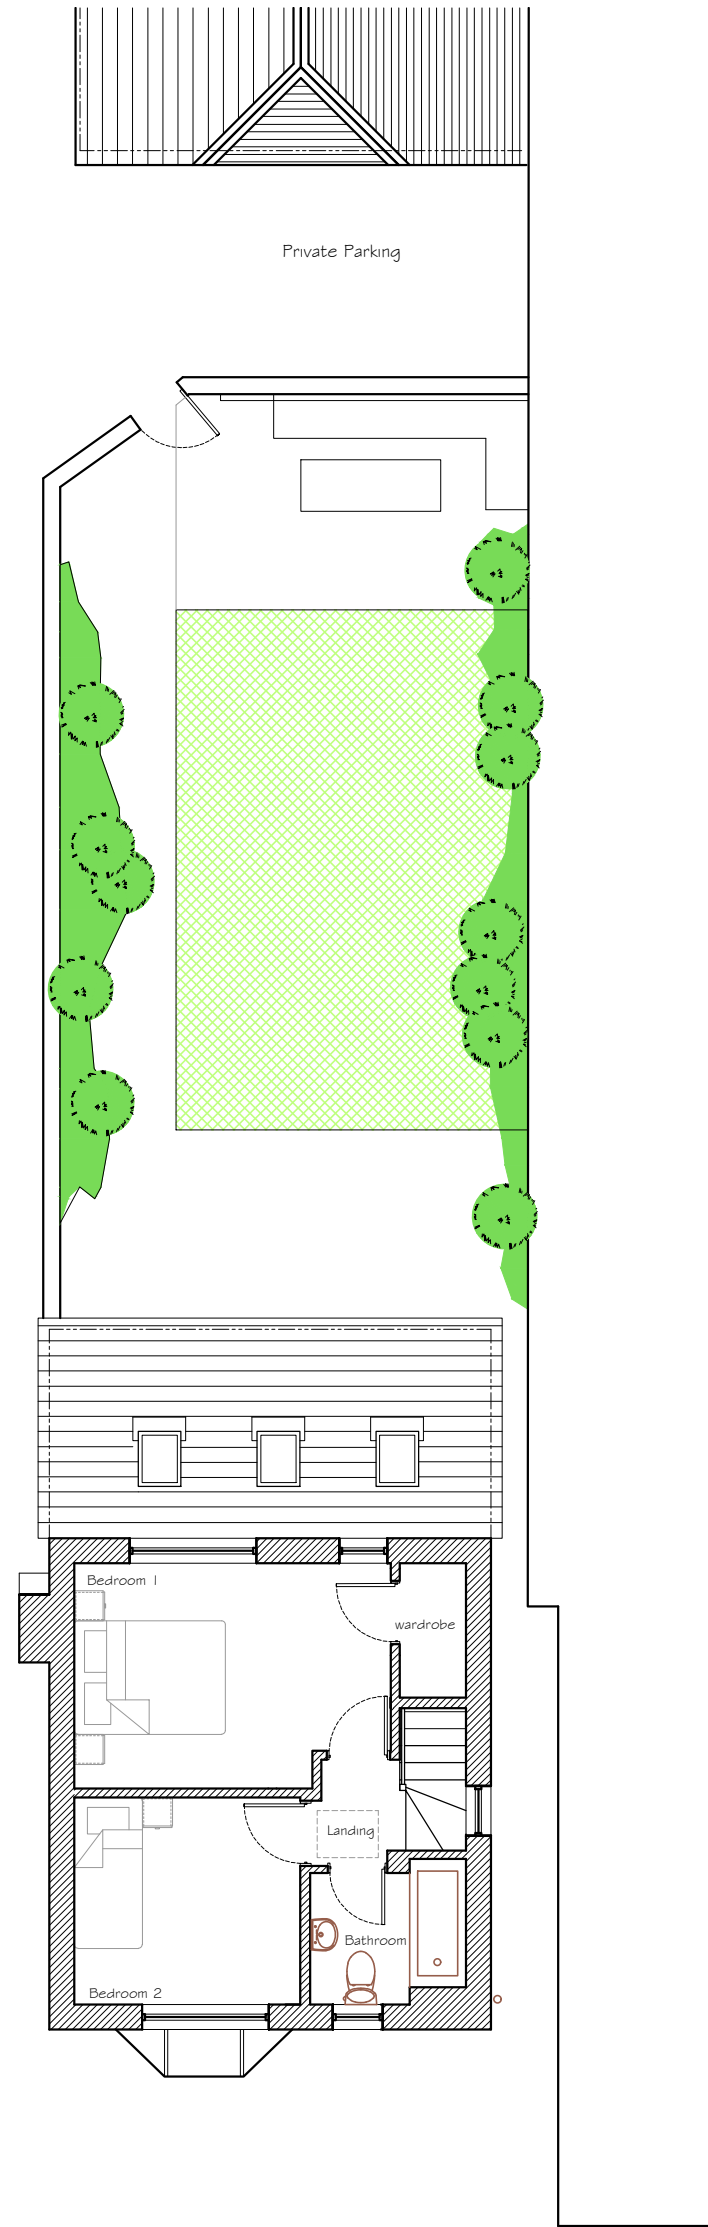


First Floor Plan
1:100

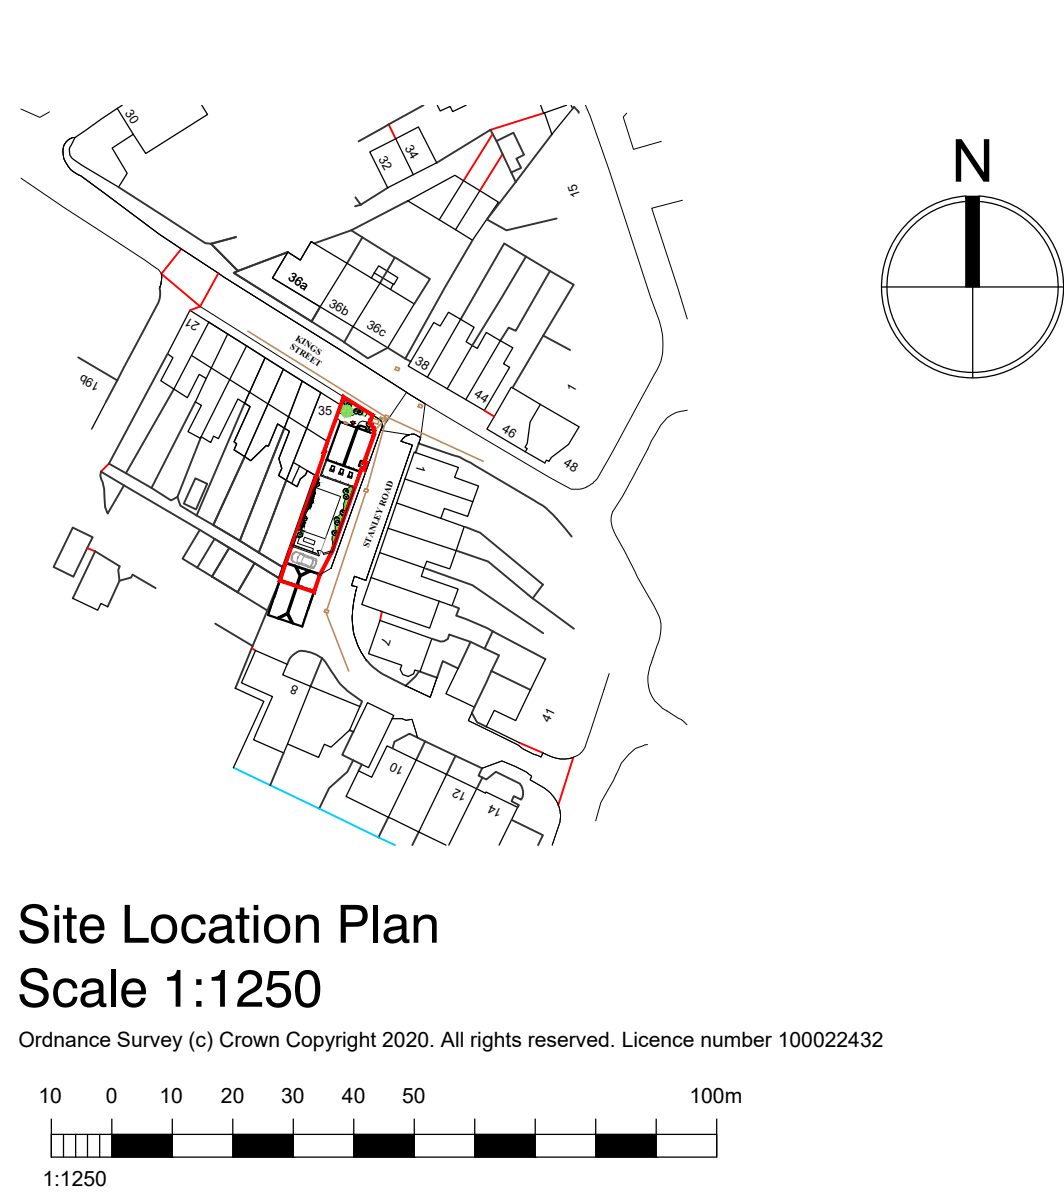

Roof Plan
1:100

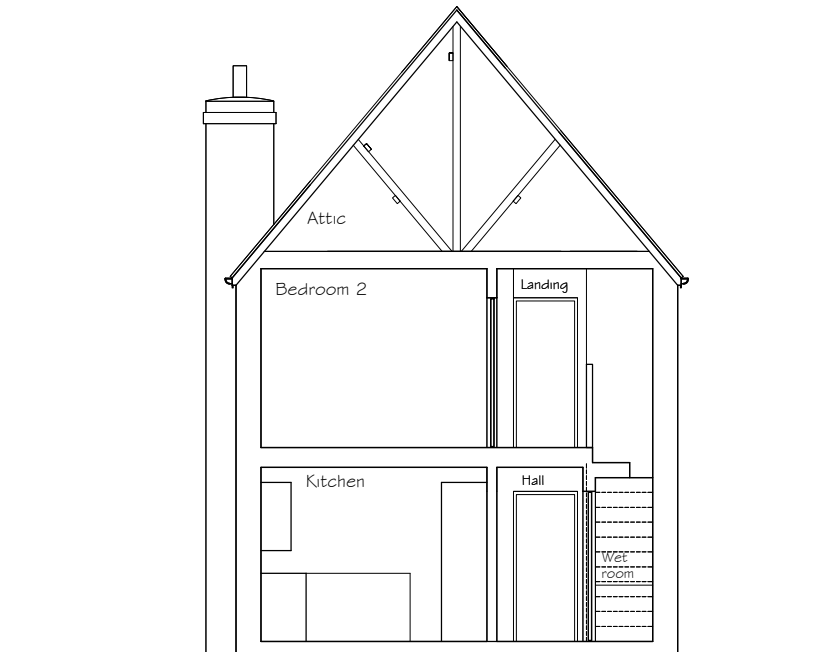


North - South Section
1:100

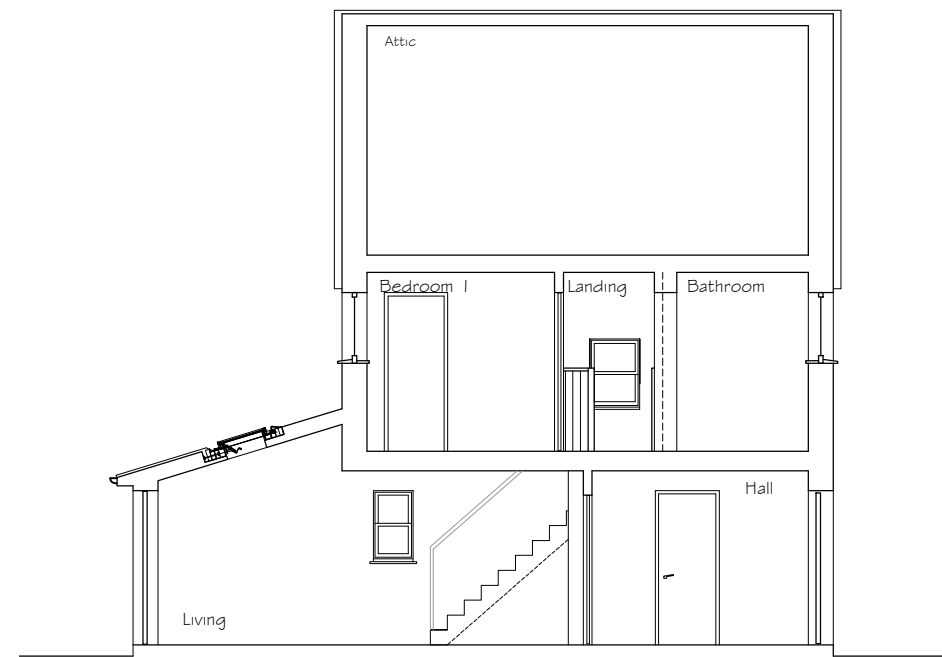

East - West Section
1:100



North (front) Elevation
1:100

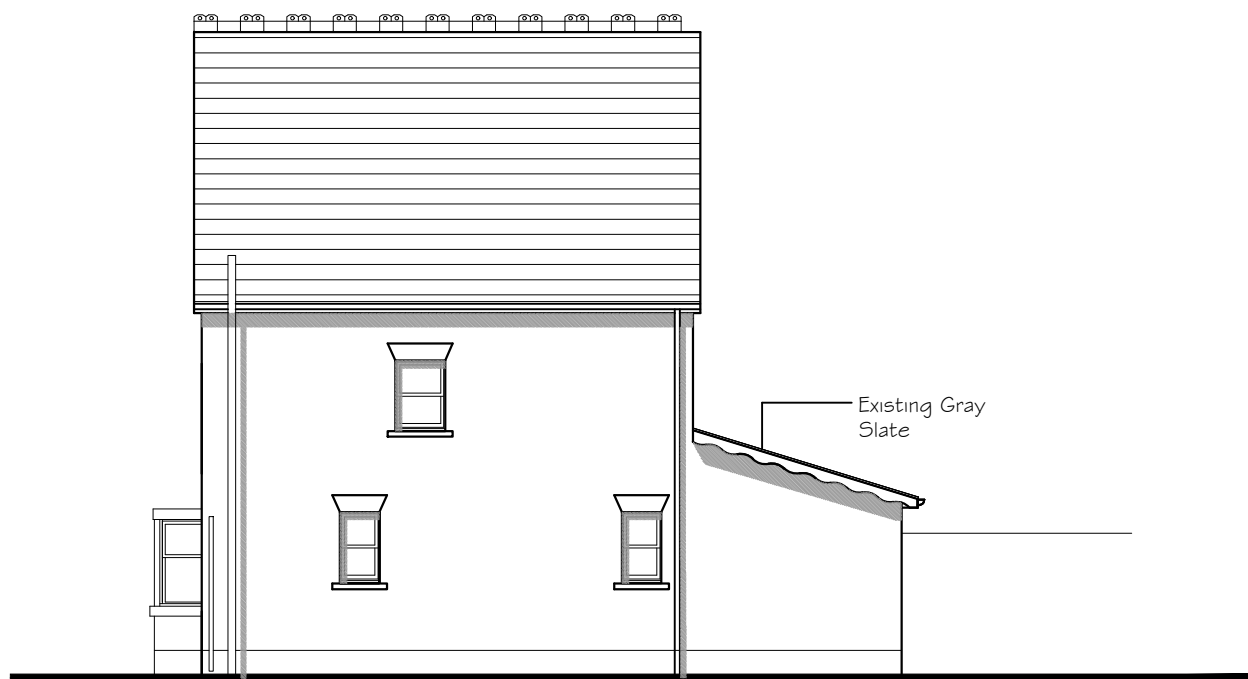

West (side) Elevation
1:100



South (rear) Elevation
1:100



East (side) Elevation
1:100



South (behind garden wall) Elevation
1:100

NOTES:
Dimensions to be checked on site before commencing work. Any discrepancies shall be reported to the architect immediately.
Do not scale from these drawings except for planning purposes.
Use figured dimensions only.
Where applicable this drawing is to be read in conjunction with other consultants' drawings.
All drawings to be read in conjunction with specification and all other drawings including structural engineer and mechanical and electrical drawings / specification

REV	DATE	AMENDMENT	DRAWN

hd architects
Helyer Davies Architects Ltd
1 The Old Flour Mill,
Emsworth, PO10 7BT
01243 370 715
www.hdarchitects.co.uk mail@hdarchitects.co.uk

PROJECT
37 King Street
Emsworth
Hampshire
PO10 7AX

DRAWING	SCALE
Existing Block Plan	1:500 @A1
Existing Plans & Elevations	1:100 @A1
Existing Location Plan	1:1250 @A1

DATE	March 2020	DRAWN	K.J.L.
DRAWING NUMBER	14-099/001	REVISION	*