


NOTES:


Dimensions to be checked on site before commencing work. Any discrepancies shall be reported to the architect immediately.

Do not scale from these drawings except for planning purposes. Use figured dimensions only.


Where applicable this drawing is to be read in conjunction with other consultants' drawings.

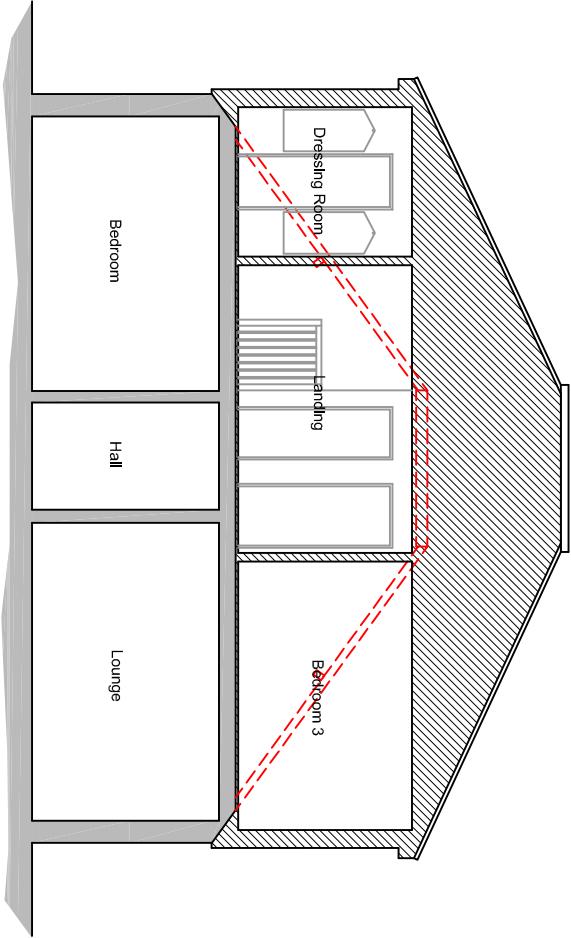

Section A-A

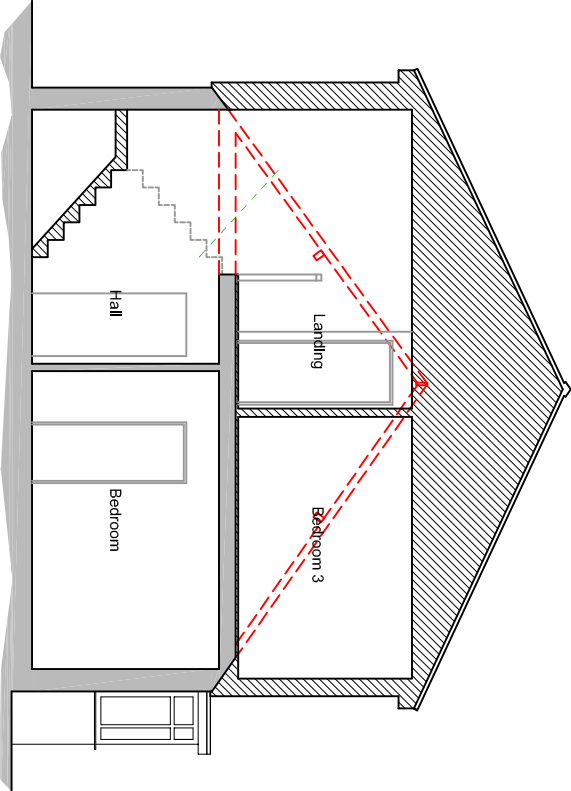


Section B-B

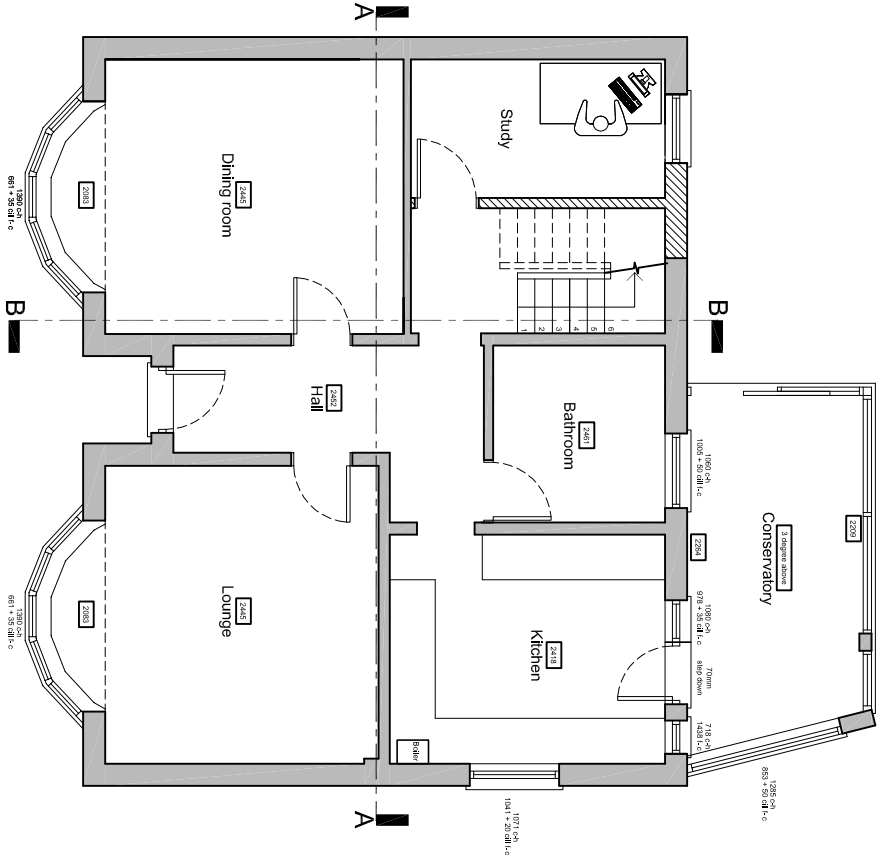


Ground floor plan

Proposed plans & sections scale 1:100

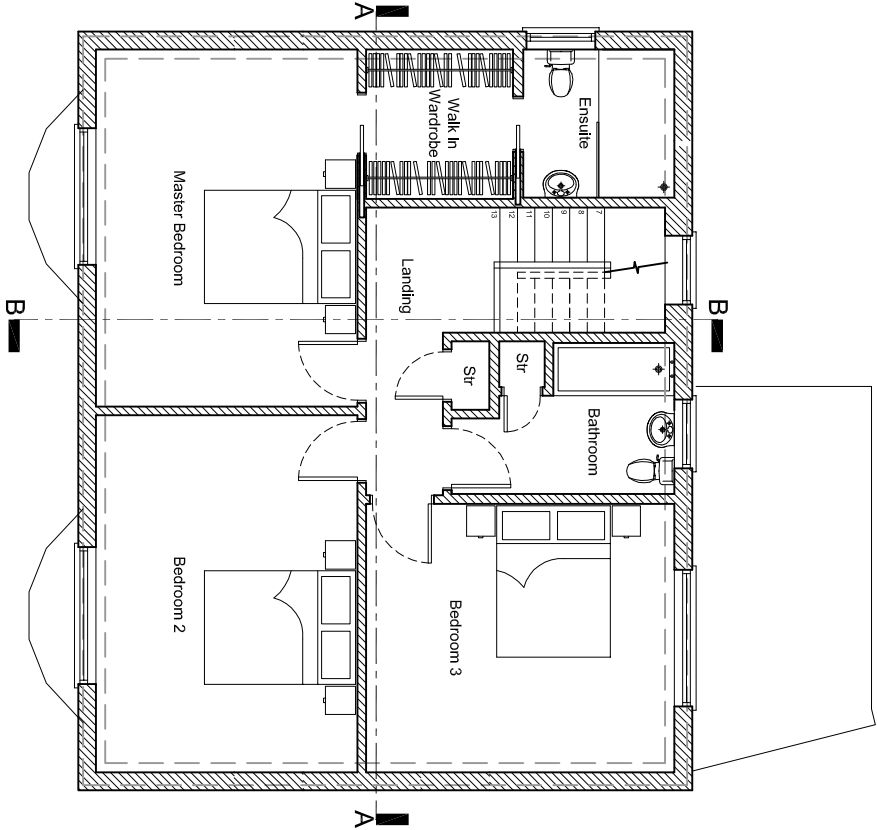

First floor plan

 

|            |  |                                                                            |  |                |  |                                             |  |                                        |  |
|------------|--|----------------------------------------------------------------------------|--|----------------|--|---------------------------------------------|--|----------------------------------------|--|
| For        |  | MR & MRS HINKS                                                             |  | Title          |  | PROPOSED FLOOR PLANS<br>& PROPOSED SECTIONS |  | Office Tel: 01243 933732               |  |
| Project    |  | PROPOSED EXTENSION<br>AT 12 ALAMEDA WAY<br>WATERLOOVILLE<br>HANTS, PO7 5HB |  | Date           |  | Aug 2019                                    |  | Email: admin@jb-architecturedesign.com |  |
| Drawn      |  | JB                                                                         |  | Scale          |  | 1:100 @ A3                                  |  | Web: www.jb-architecturedesign.com     |  |
| Job Number |  | PL288 19                                                                   |  | Drawing Number |  | -03                                         |  | JB ARCHITECTURE                        |  |
| Revision   |  | B                                                                          |  | Checked        |  | .                                           |  |                                        |  |
| Rev /      |  | Notes:                                                                     |  | Date:          |  |                                             |  |                                        |  |
| B          |  | Sections amended to match                                                  |  | 16.08.19       |  |                                             |  |                                        |  |
| A          |  | En-suite window moved to south elevation.                                  |  | 04.08.19       |  |                                             |  |                                        |  |