


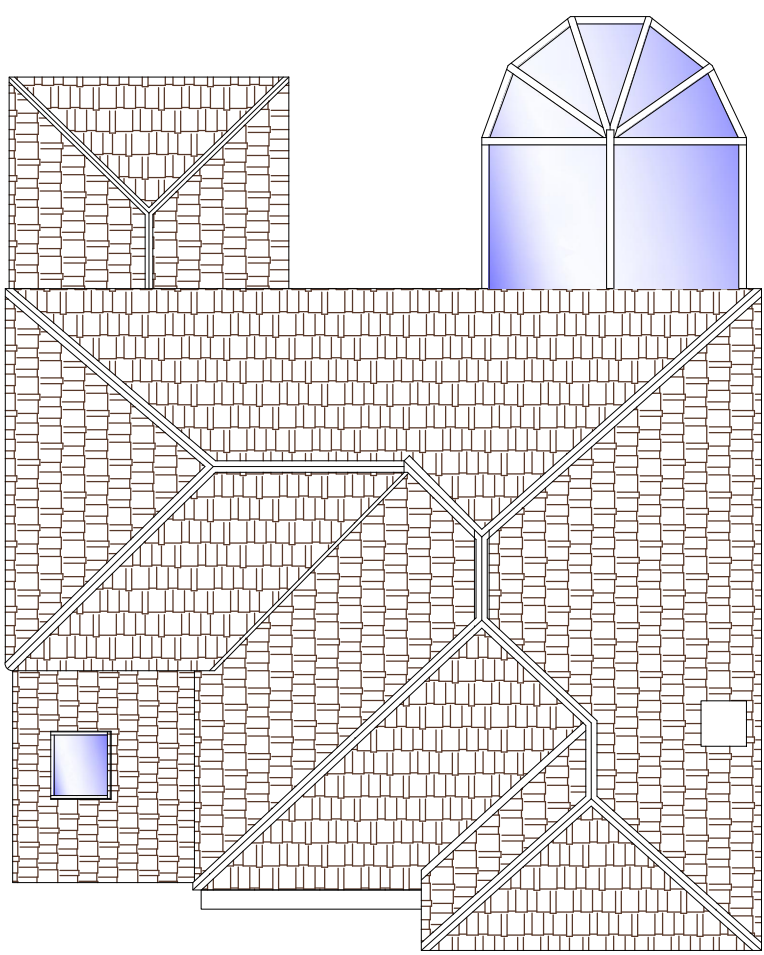

1 EXISTING ROOF PLAN
1:100




2 EXISTING SIDE ELEVATION
1:100




3 EXISTING REAR ELEVATION
1:100




4 EXISTING SIDE ELEVATION
1:100

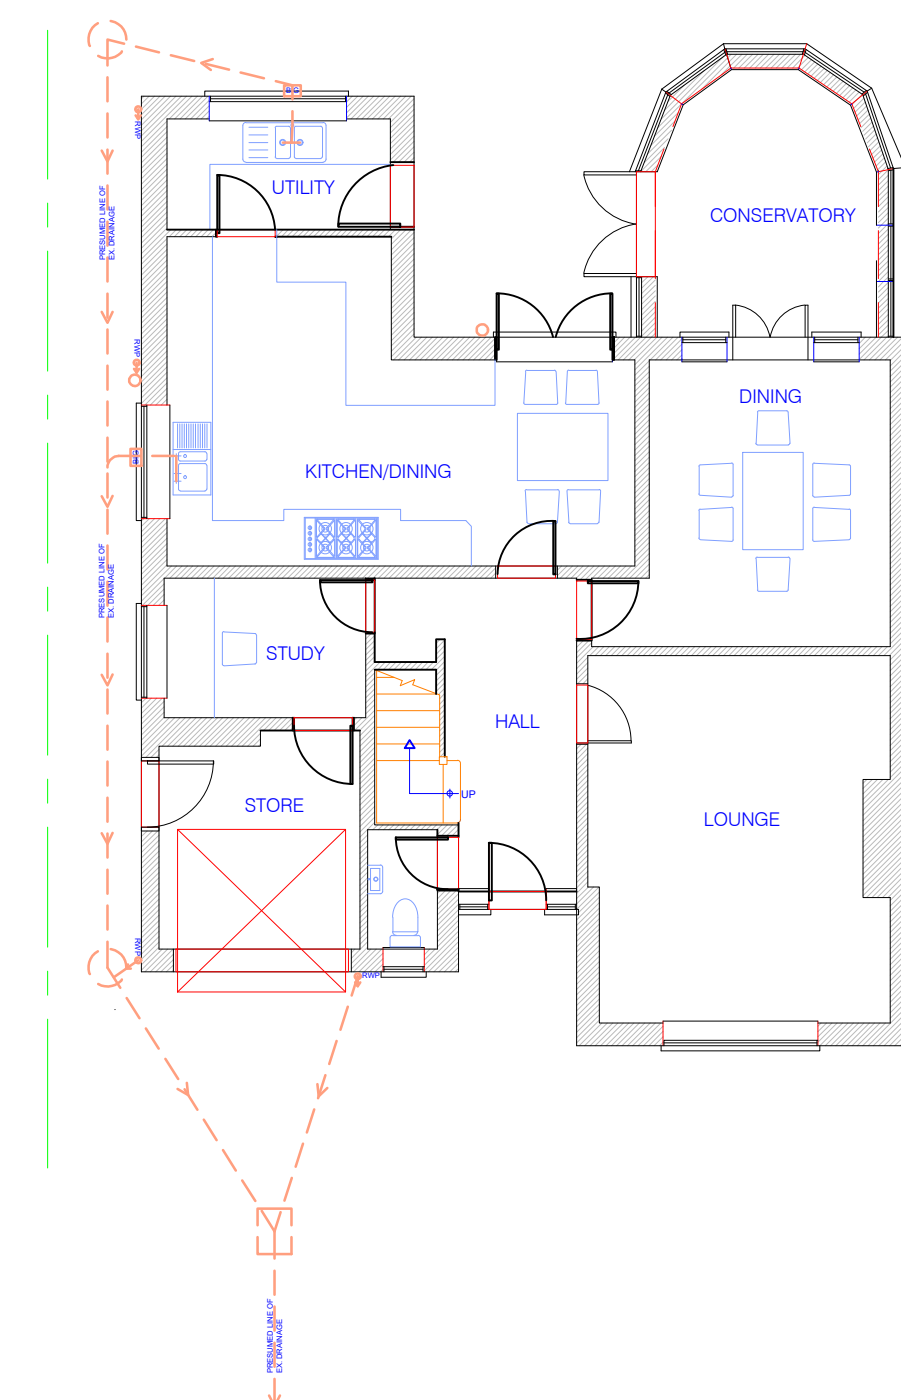


5 EXISTING GROUND FLOOR PLAN
1:100

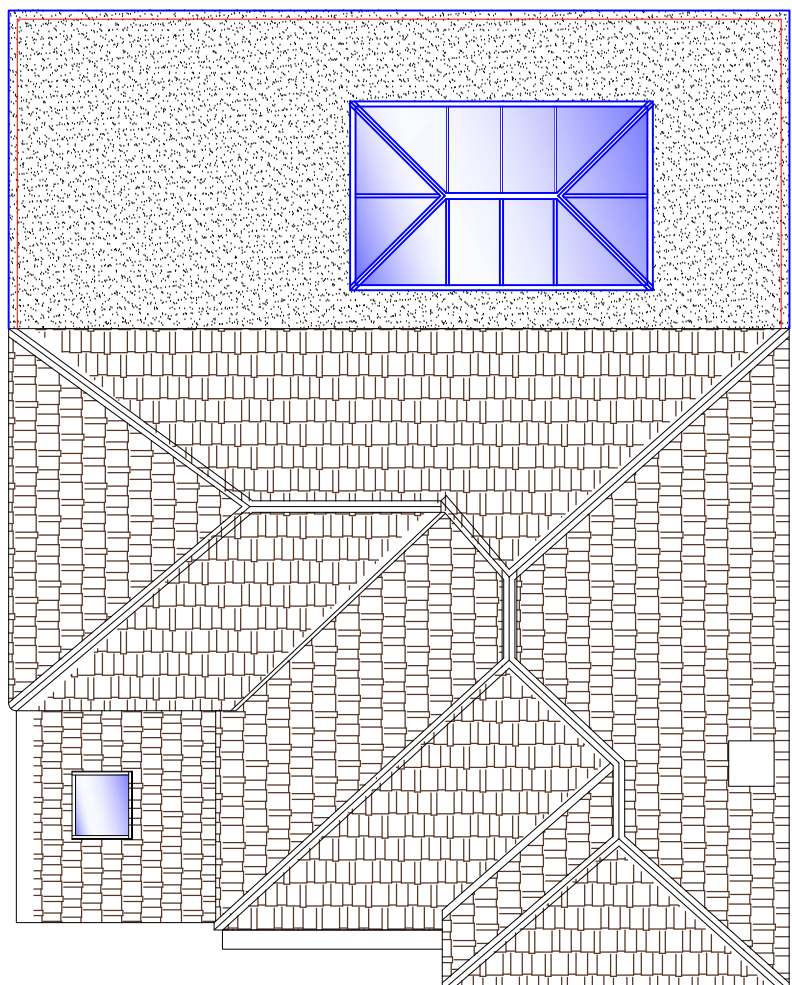


6 PROPOSED ROOF PLAN
1:100

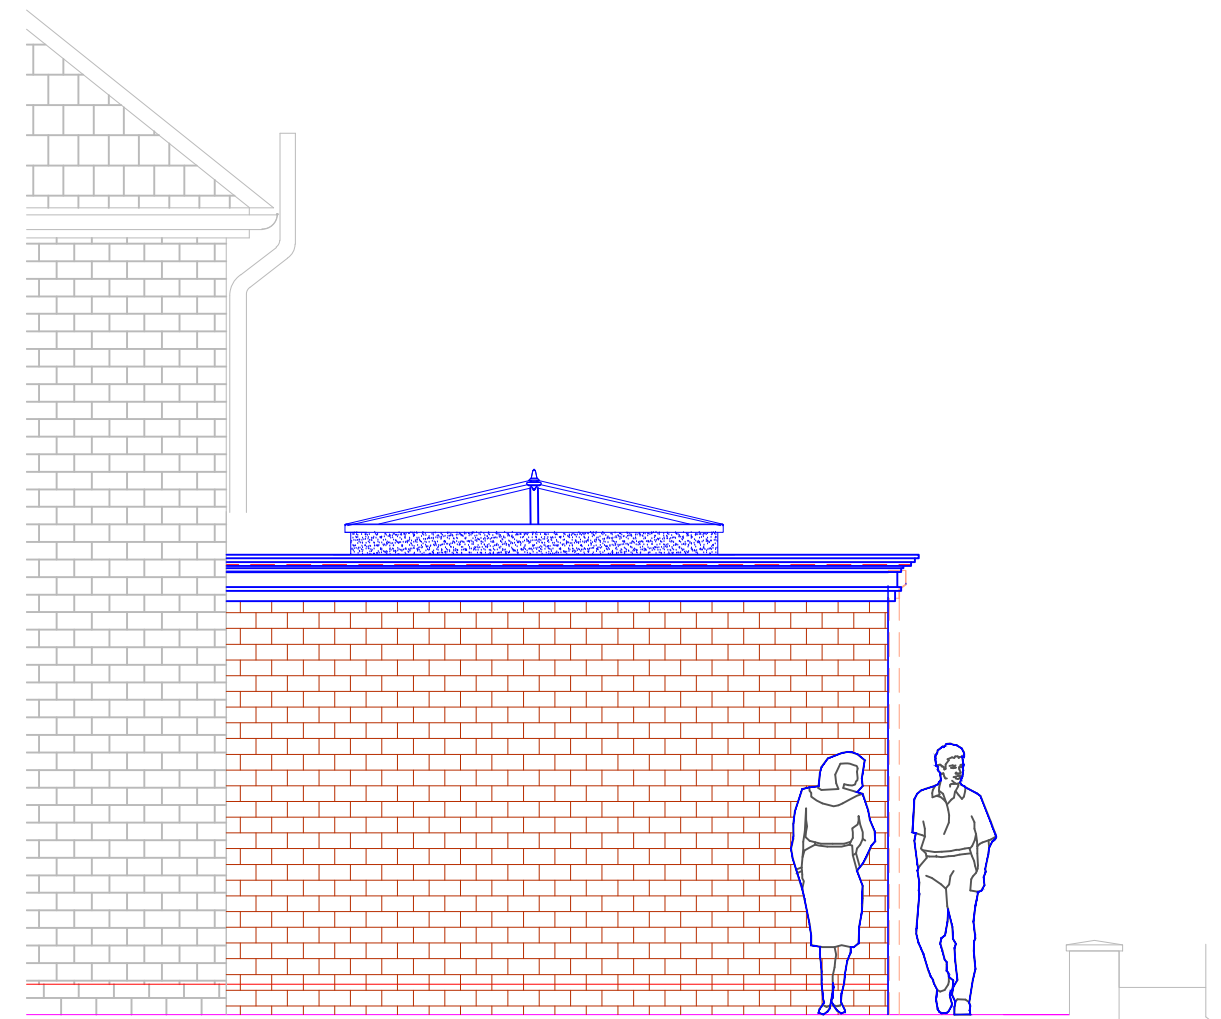


7 PROPOSED SIDE ELEVATION
1:50

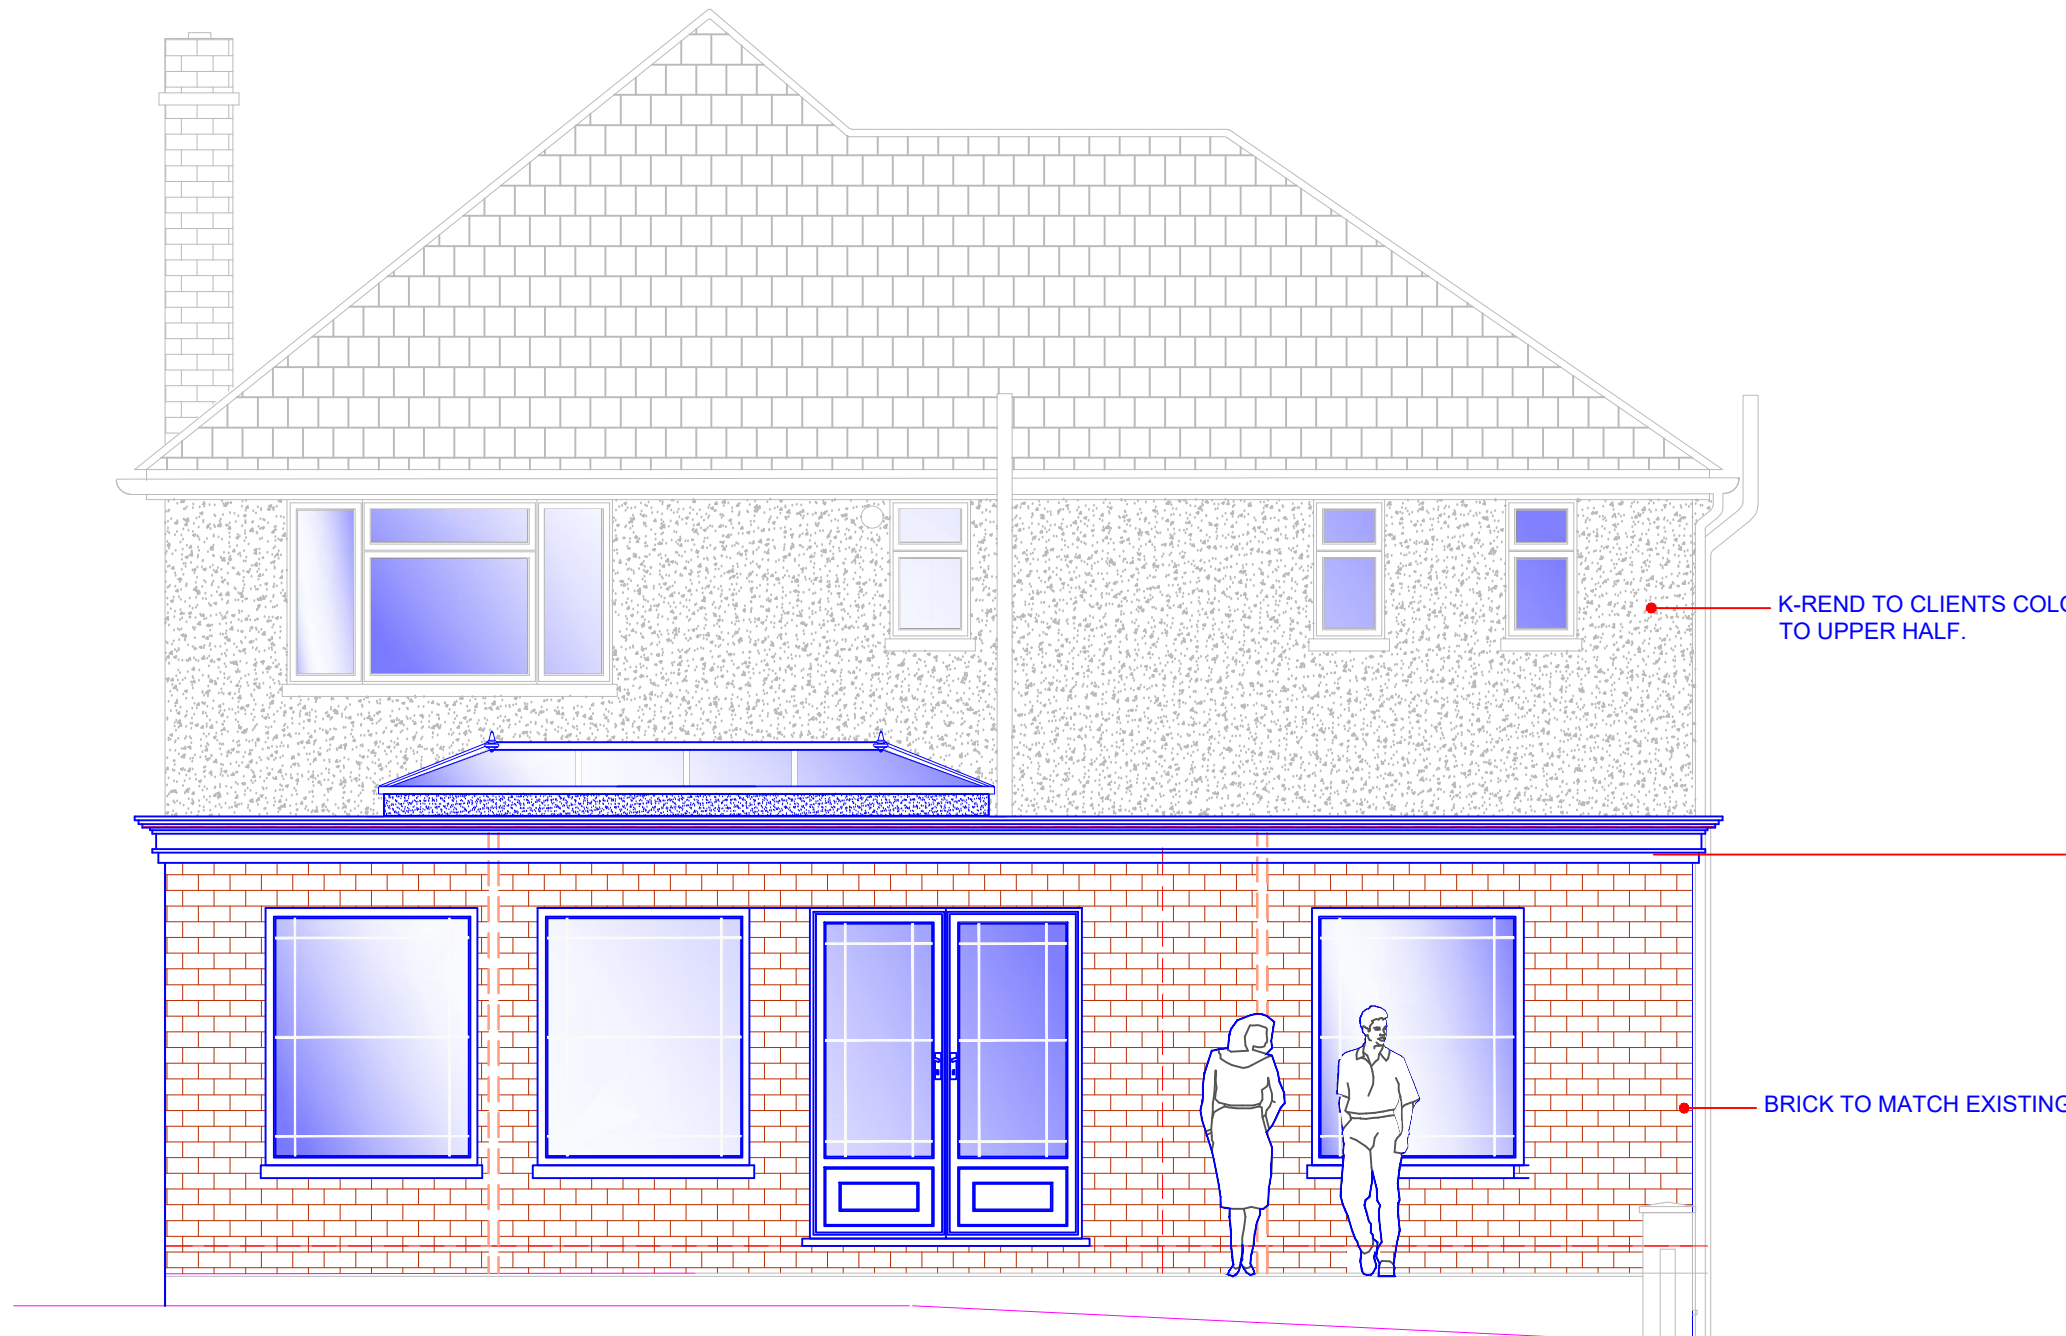


8 PROPOSED REAR ELEVATION
1:50

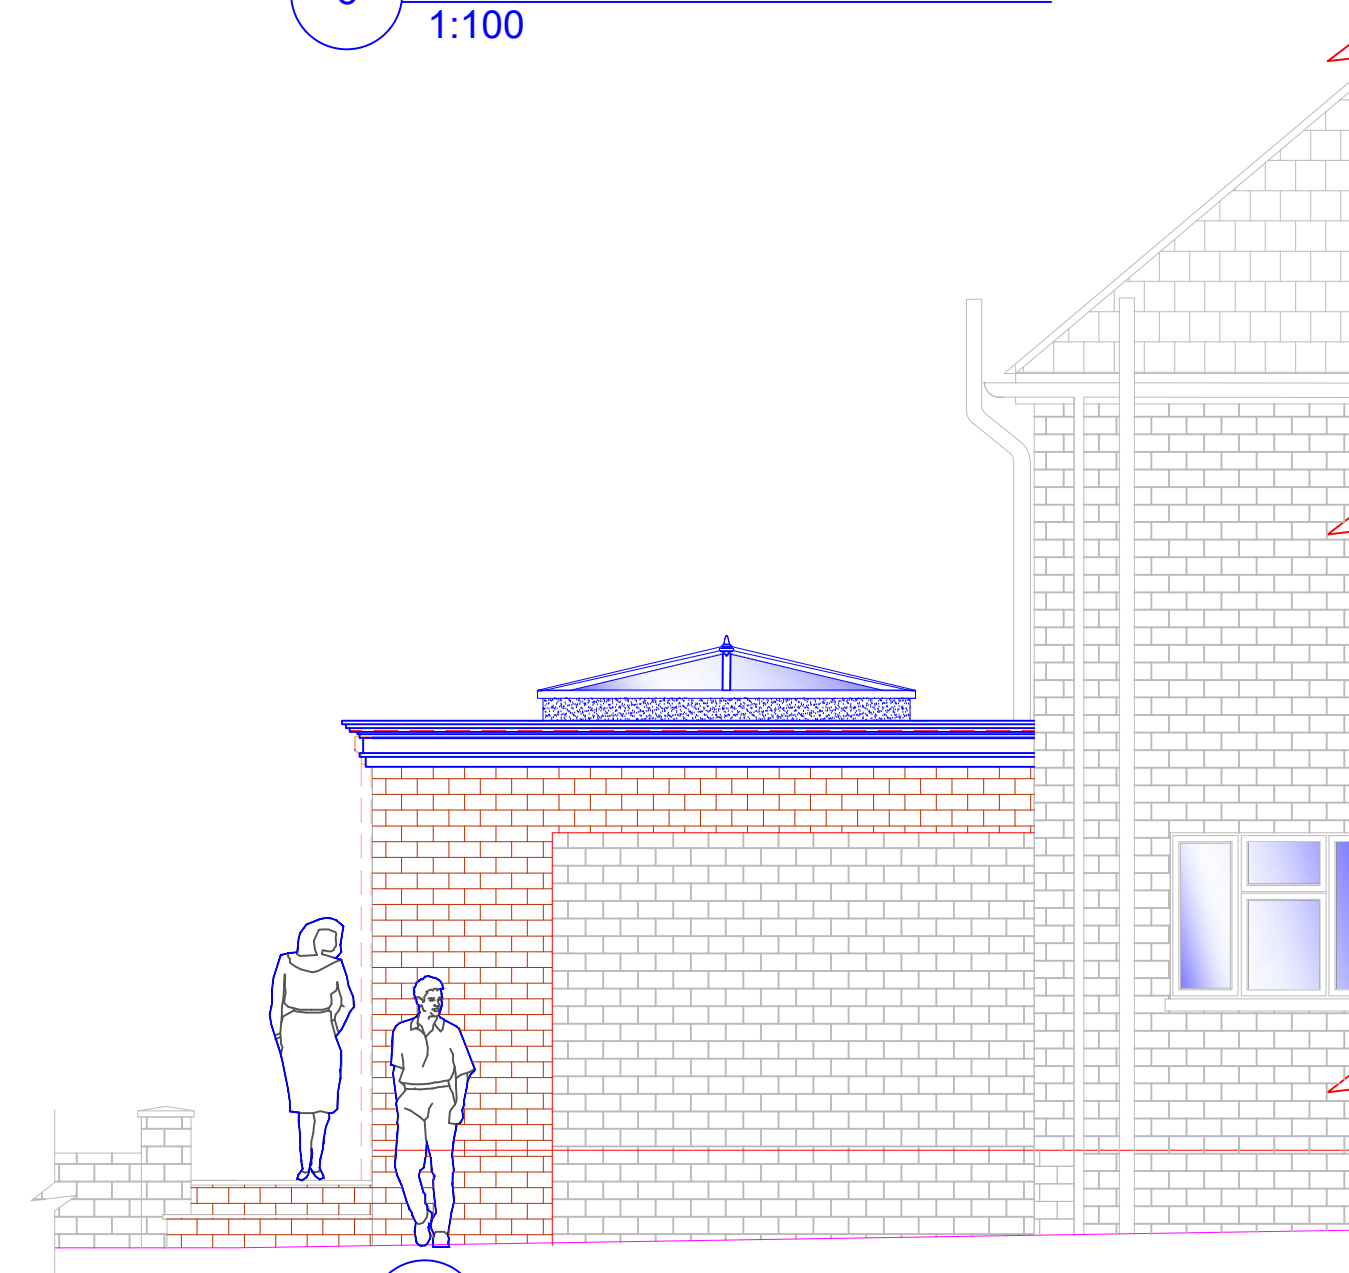


9 PROPOSED SIDE ELEVATION
1:50

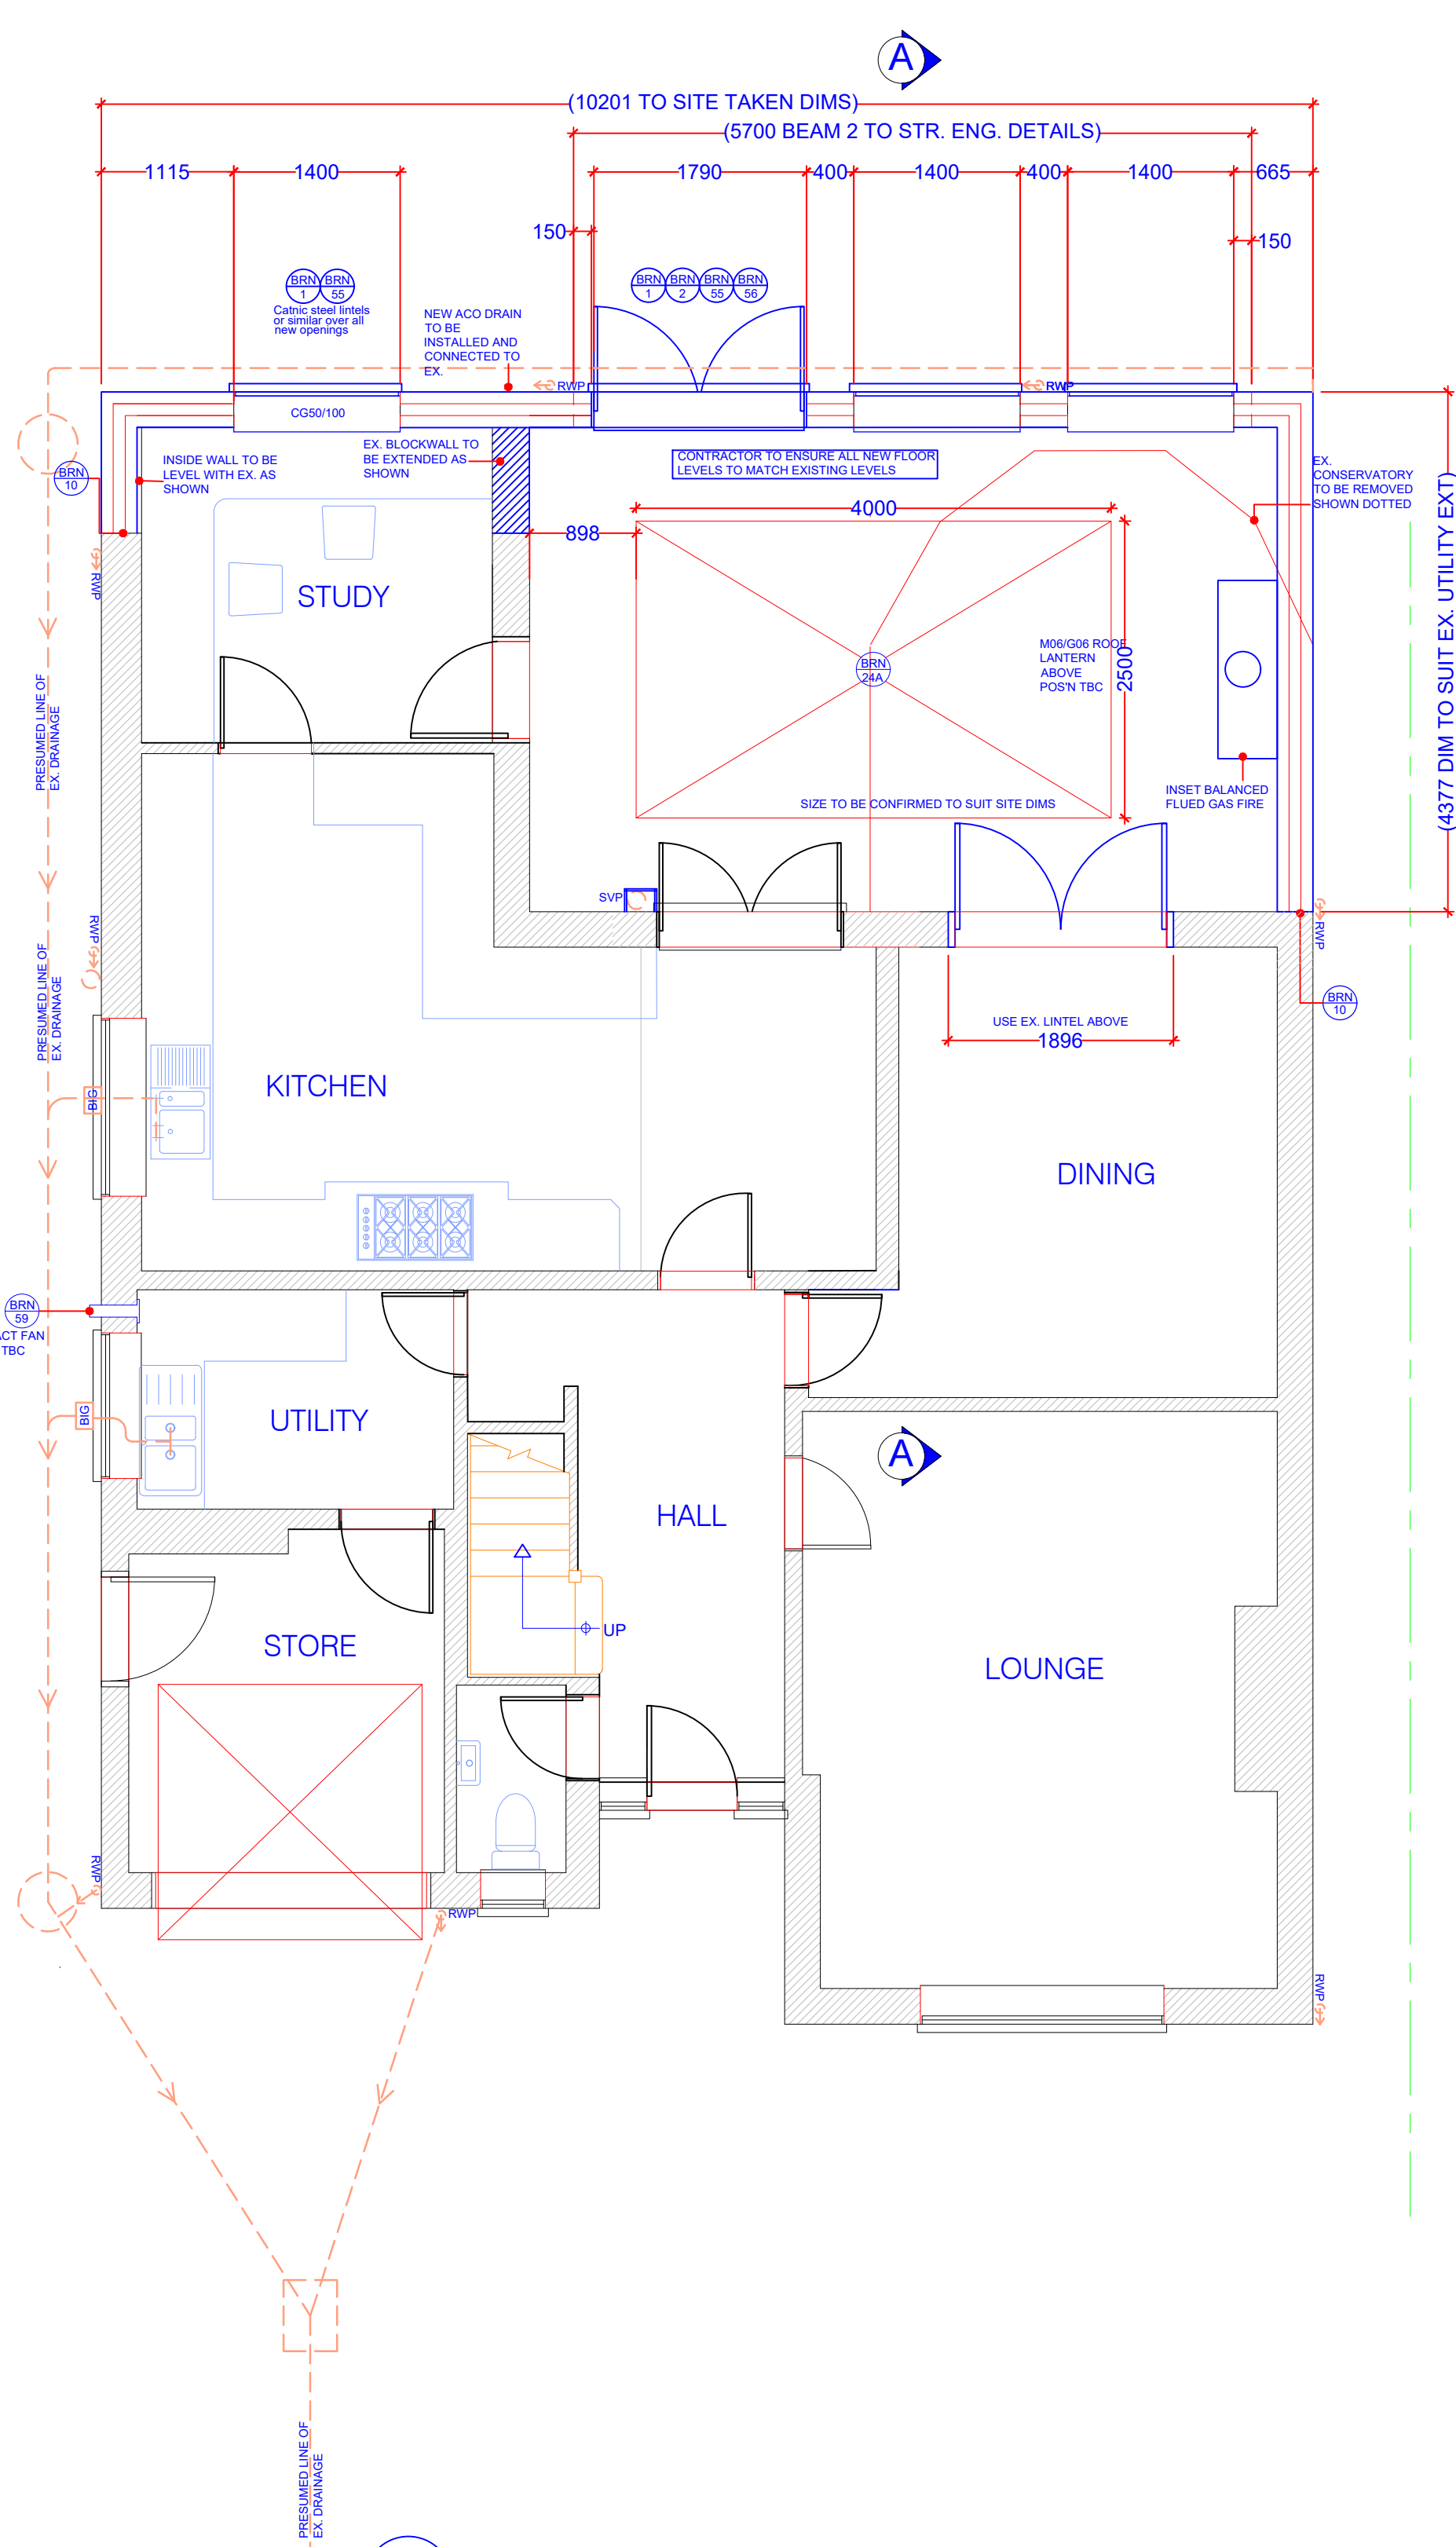


13 PROPOSED GROUND FLOOR PLAN
1:50

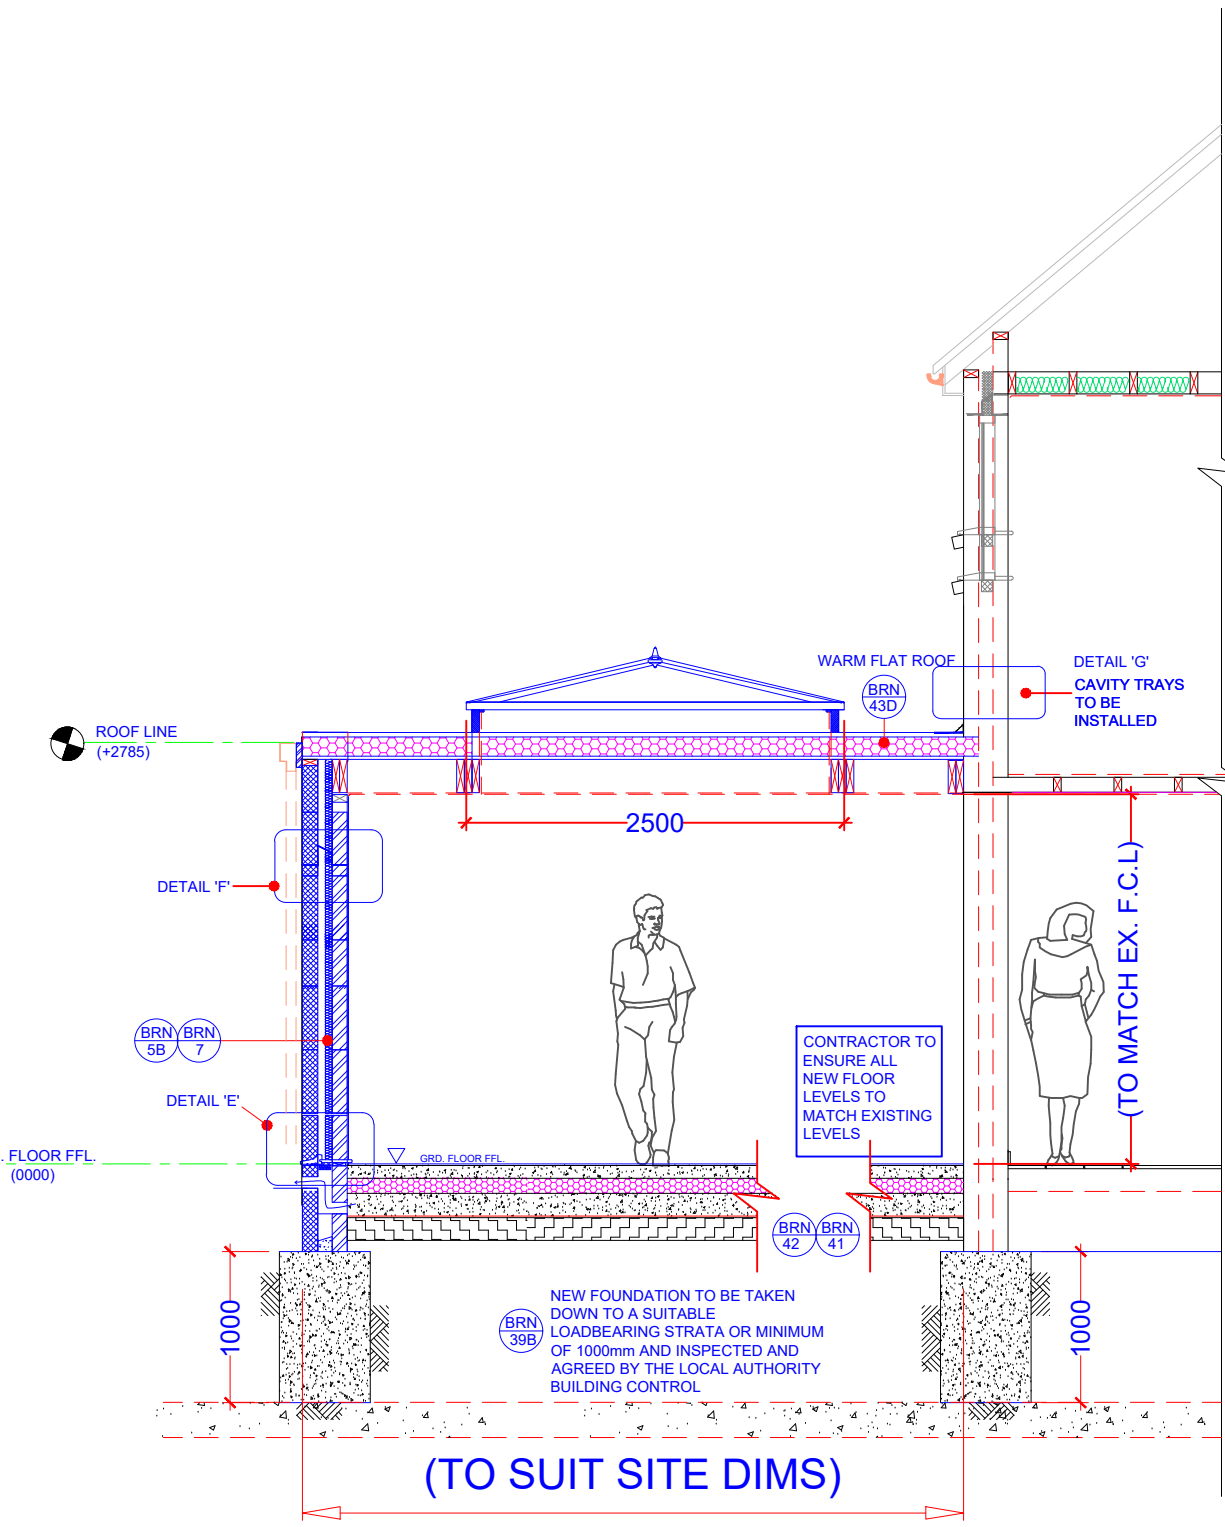


10 PROPOSED SECTION 'A-A'
1:50

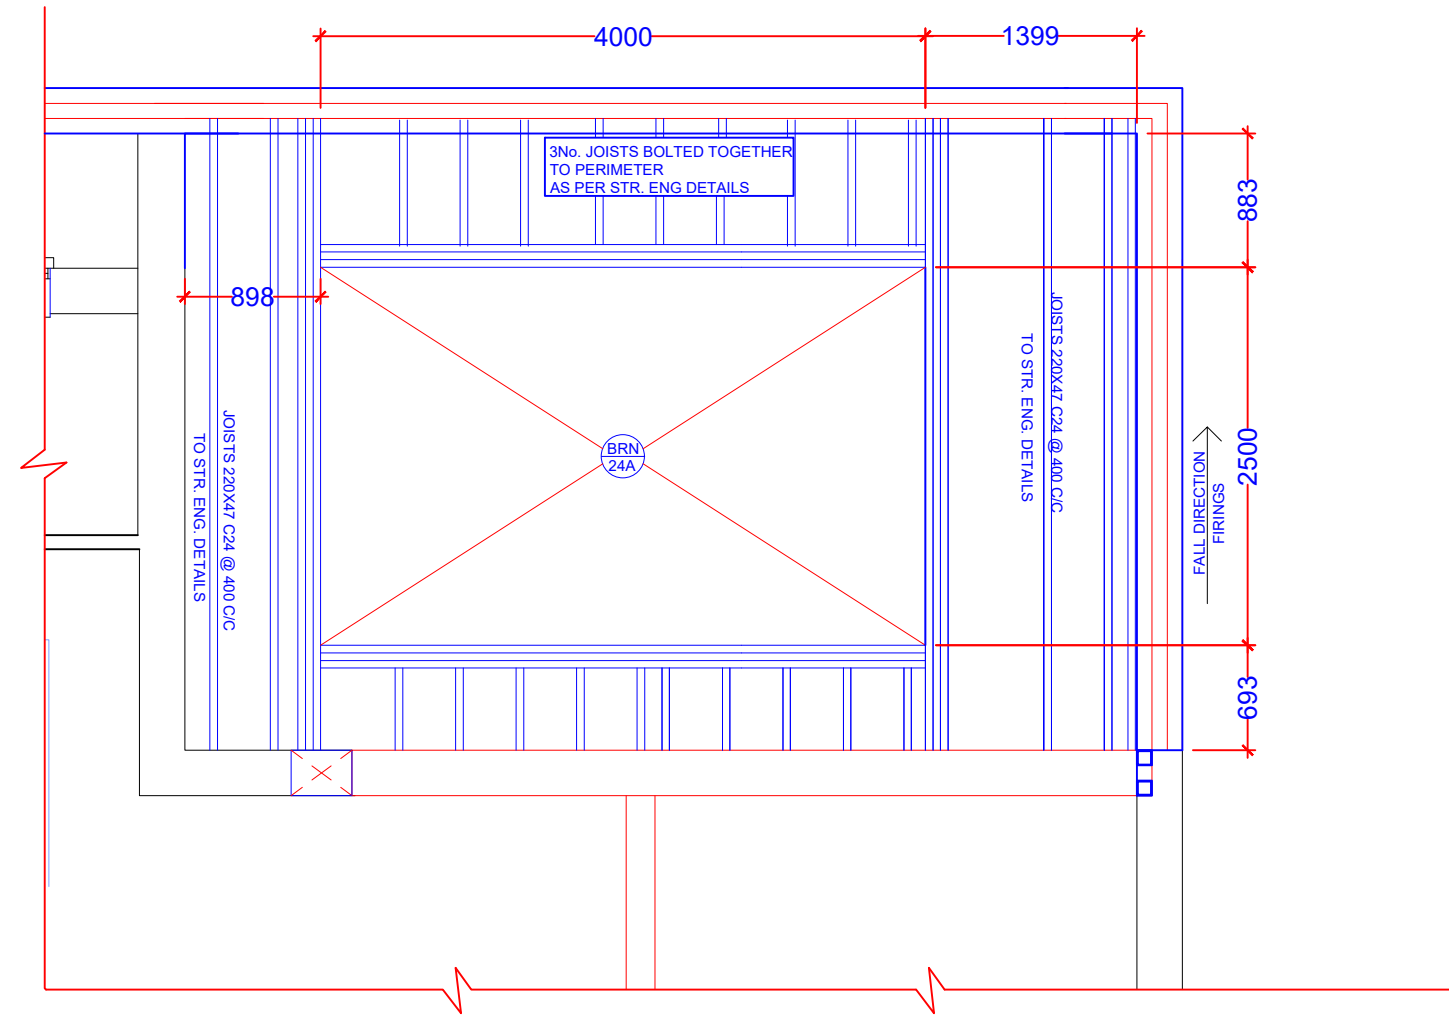


11 PROPOSED ROOF JOIST LAYOUT
1:50

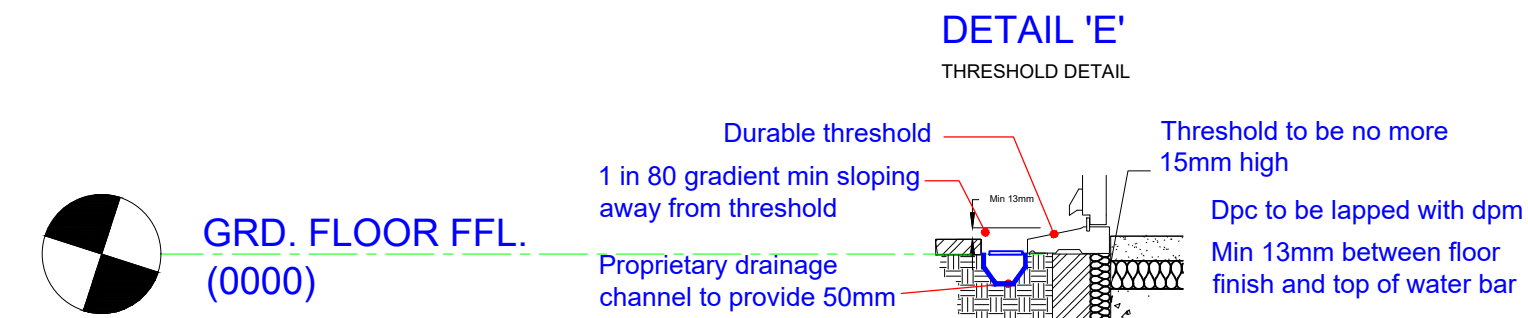


12 PROPOSED ACO DRAIN DETAIL
1:20

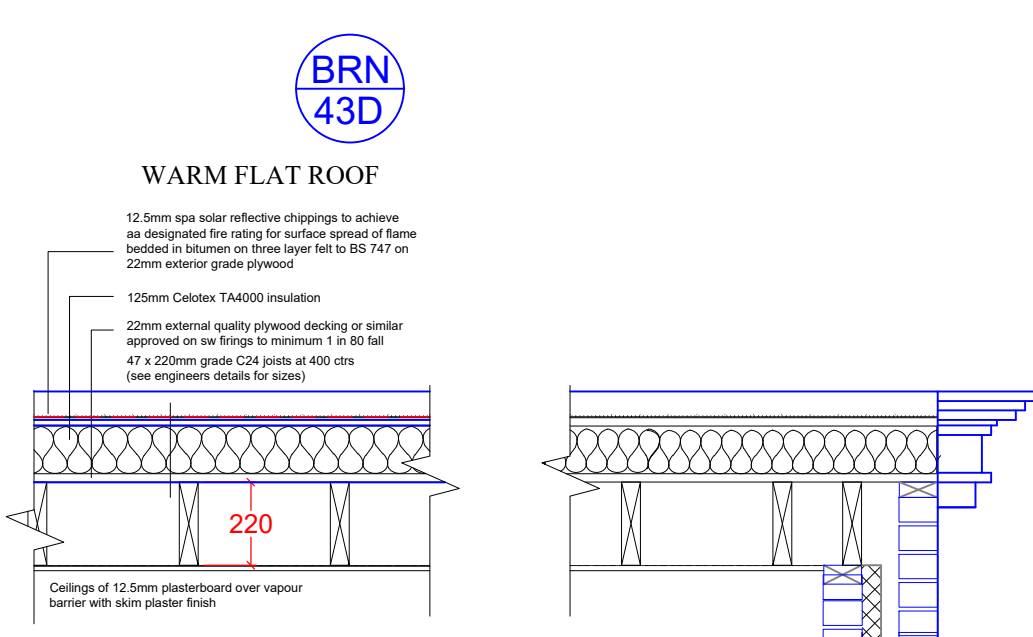


14 PROPOSED REAR ROOF SECTION
1:20

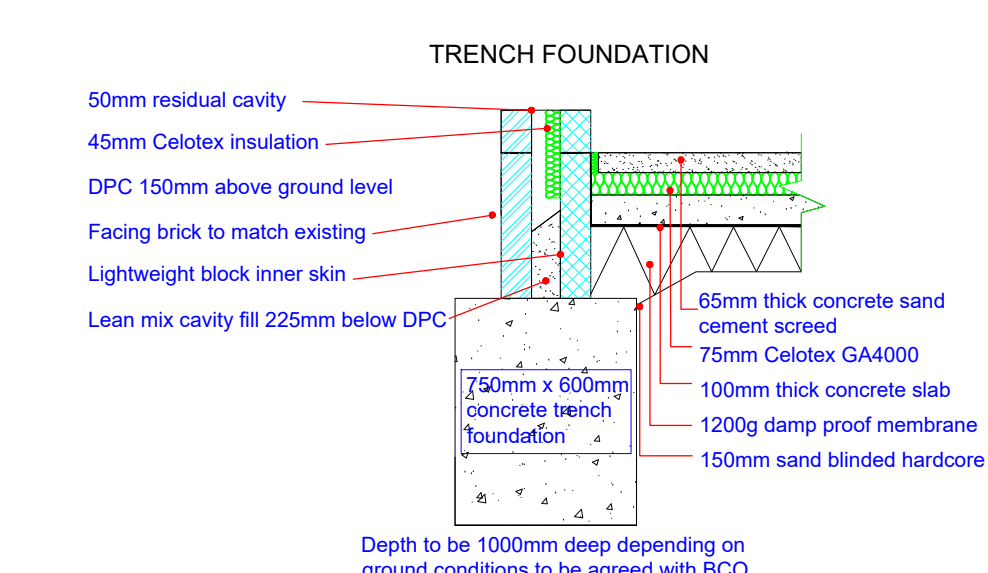


15 PROPOSED FOUNDATION DETAIL
1:25

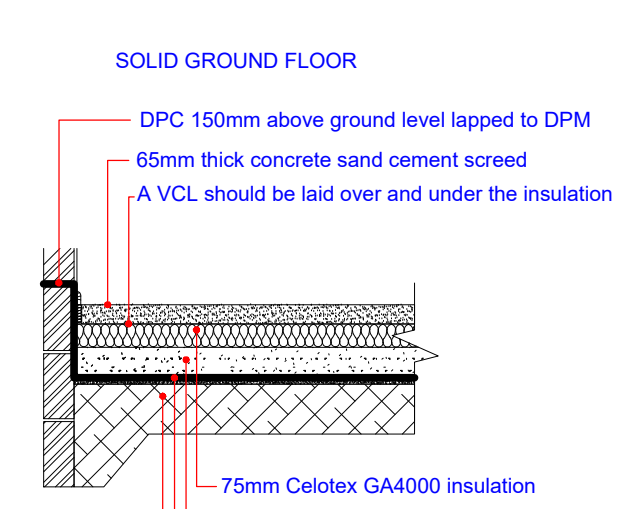

16 PROPOSED FLOOR SECTION
1:25

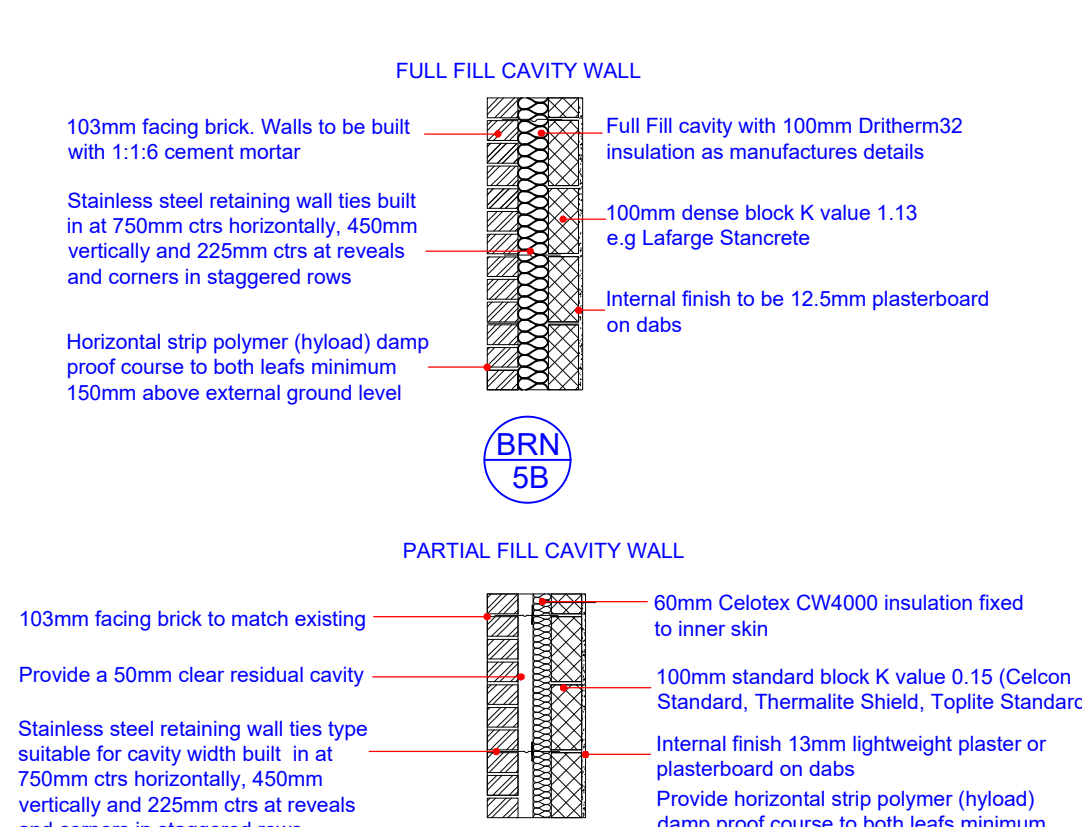

17 PROPOSED WALL SECTION THRU'
1:25

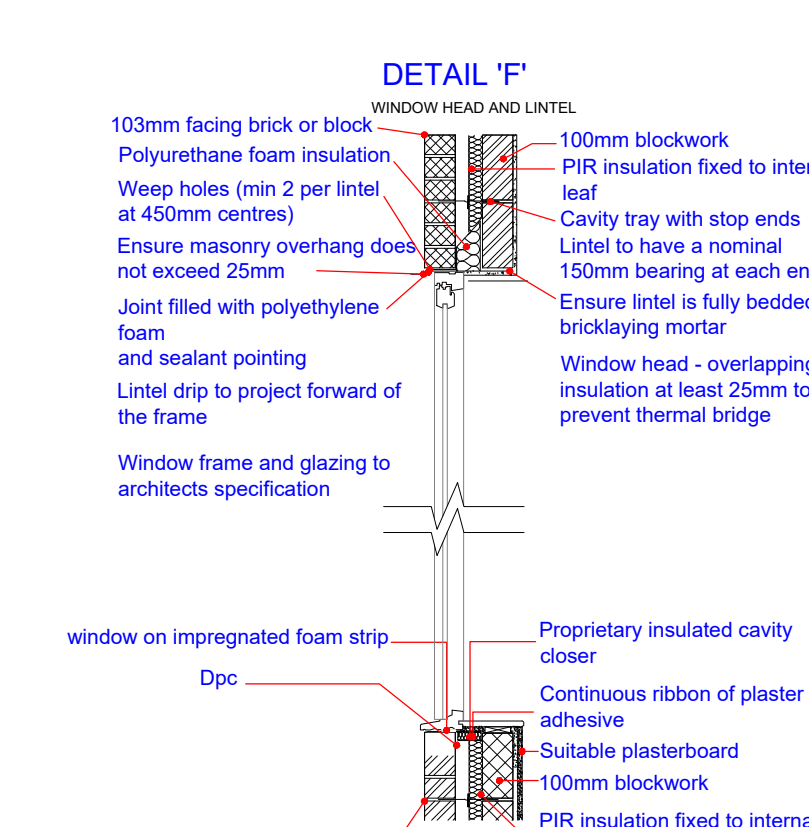

18 PROPOSED DETAIL 'F'
1:25

NOTE:
DRAWING:LELLIOTT 01A TO BE USED IN CONJUNCTION
WITH ASSOCIATED BUILDING REGULATIONS NOTES
LELLIOTT /BRN.
DIRECTIONAL NORTH ARROW SHOWN ON BLOCK &
LOCATION PLANS LELLIOTT /BLP.

DETAILS AND DIMENSIONS OF ALL LEVELS OF PROPOSED
PLANS TO BE CHECKED ON SITE BY APPOINTED
CONTRACTOR PRIOR TO ANY
COMMENCEMENT/ORDERING OF MATERIALS OF WORK,
ANY QUERIES, VARIATIONS OR DISCREPANCIES
DIRECTED TO CLIENT - DM DESIGNS ACCEPTS NO
RESPONSIBILITY IN ANY PART ON DRAWINGS UNLESS
OTHERWISE AGREED PRIOR.

BRN
1
DENOTES ATTACHED BUILDING REGULATION NOTES
DENOTES ITEM No.

BRN
1

MODIFICATIONS
ALTERED TO SUIT CLIENTS REQUIREMENTS
ALTERED TO SUIT CLIENTS REQUIREMENTS

ISSUE:
03.01.20 - C
01.07.19 - B

TITLE
PROPOSED SINGLE STOREY REAR EXTENSION

CUSTOMER
25 BROADLANDS AVENUE, WATERLOOVILLE
HAMPSHIRE, PO7 7JE

DRAWN BY:
DM*designs

DRAWING NO:
LELLIOTT 01A

SCALE:
DATE:
REVISION: C

VARIES:
07.09.2018
AO

1 OF 1