



HAVANT BOROUGH
COUNCIL
14 JUL 2020
RECEIVED

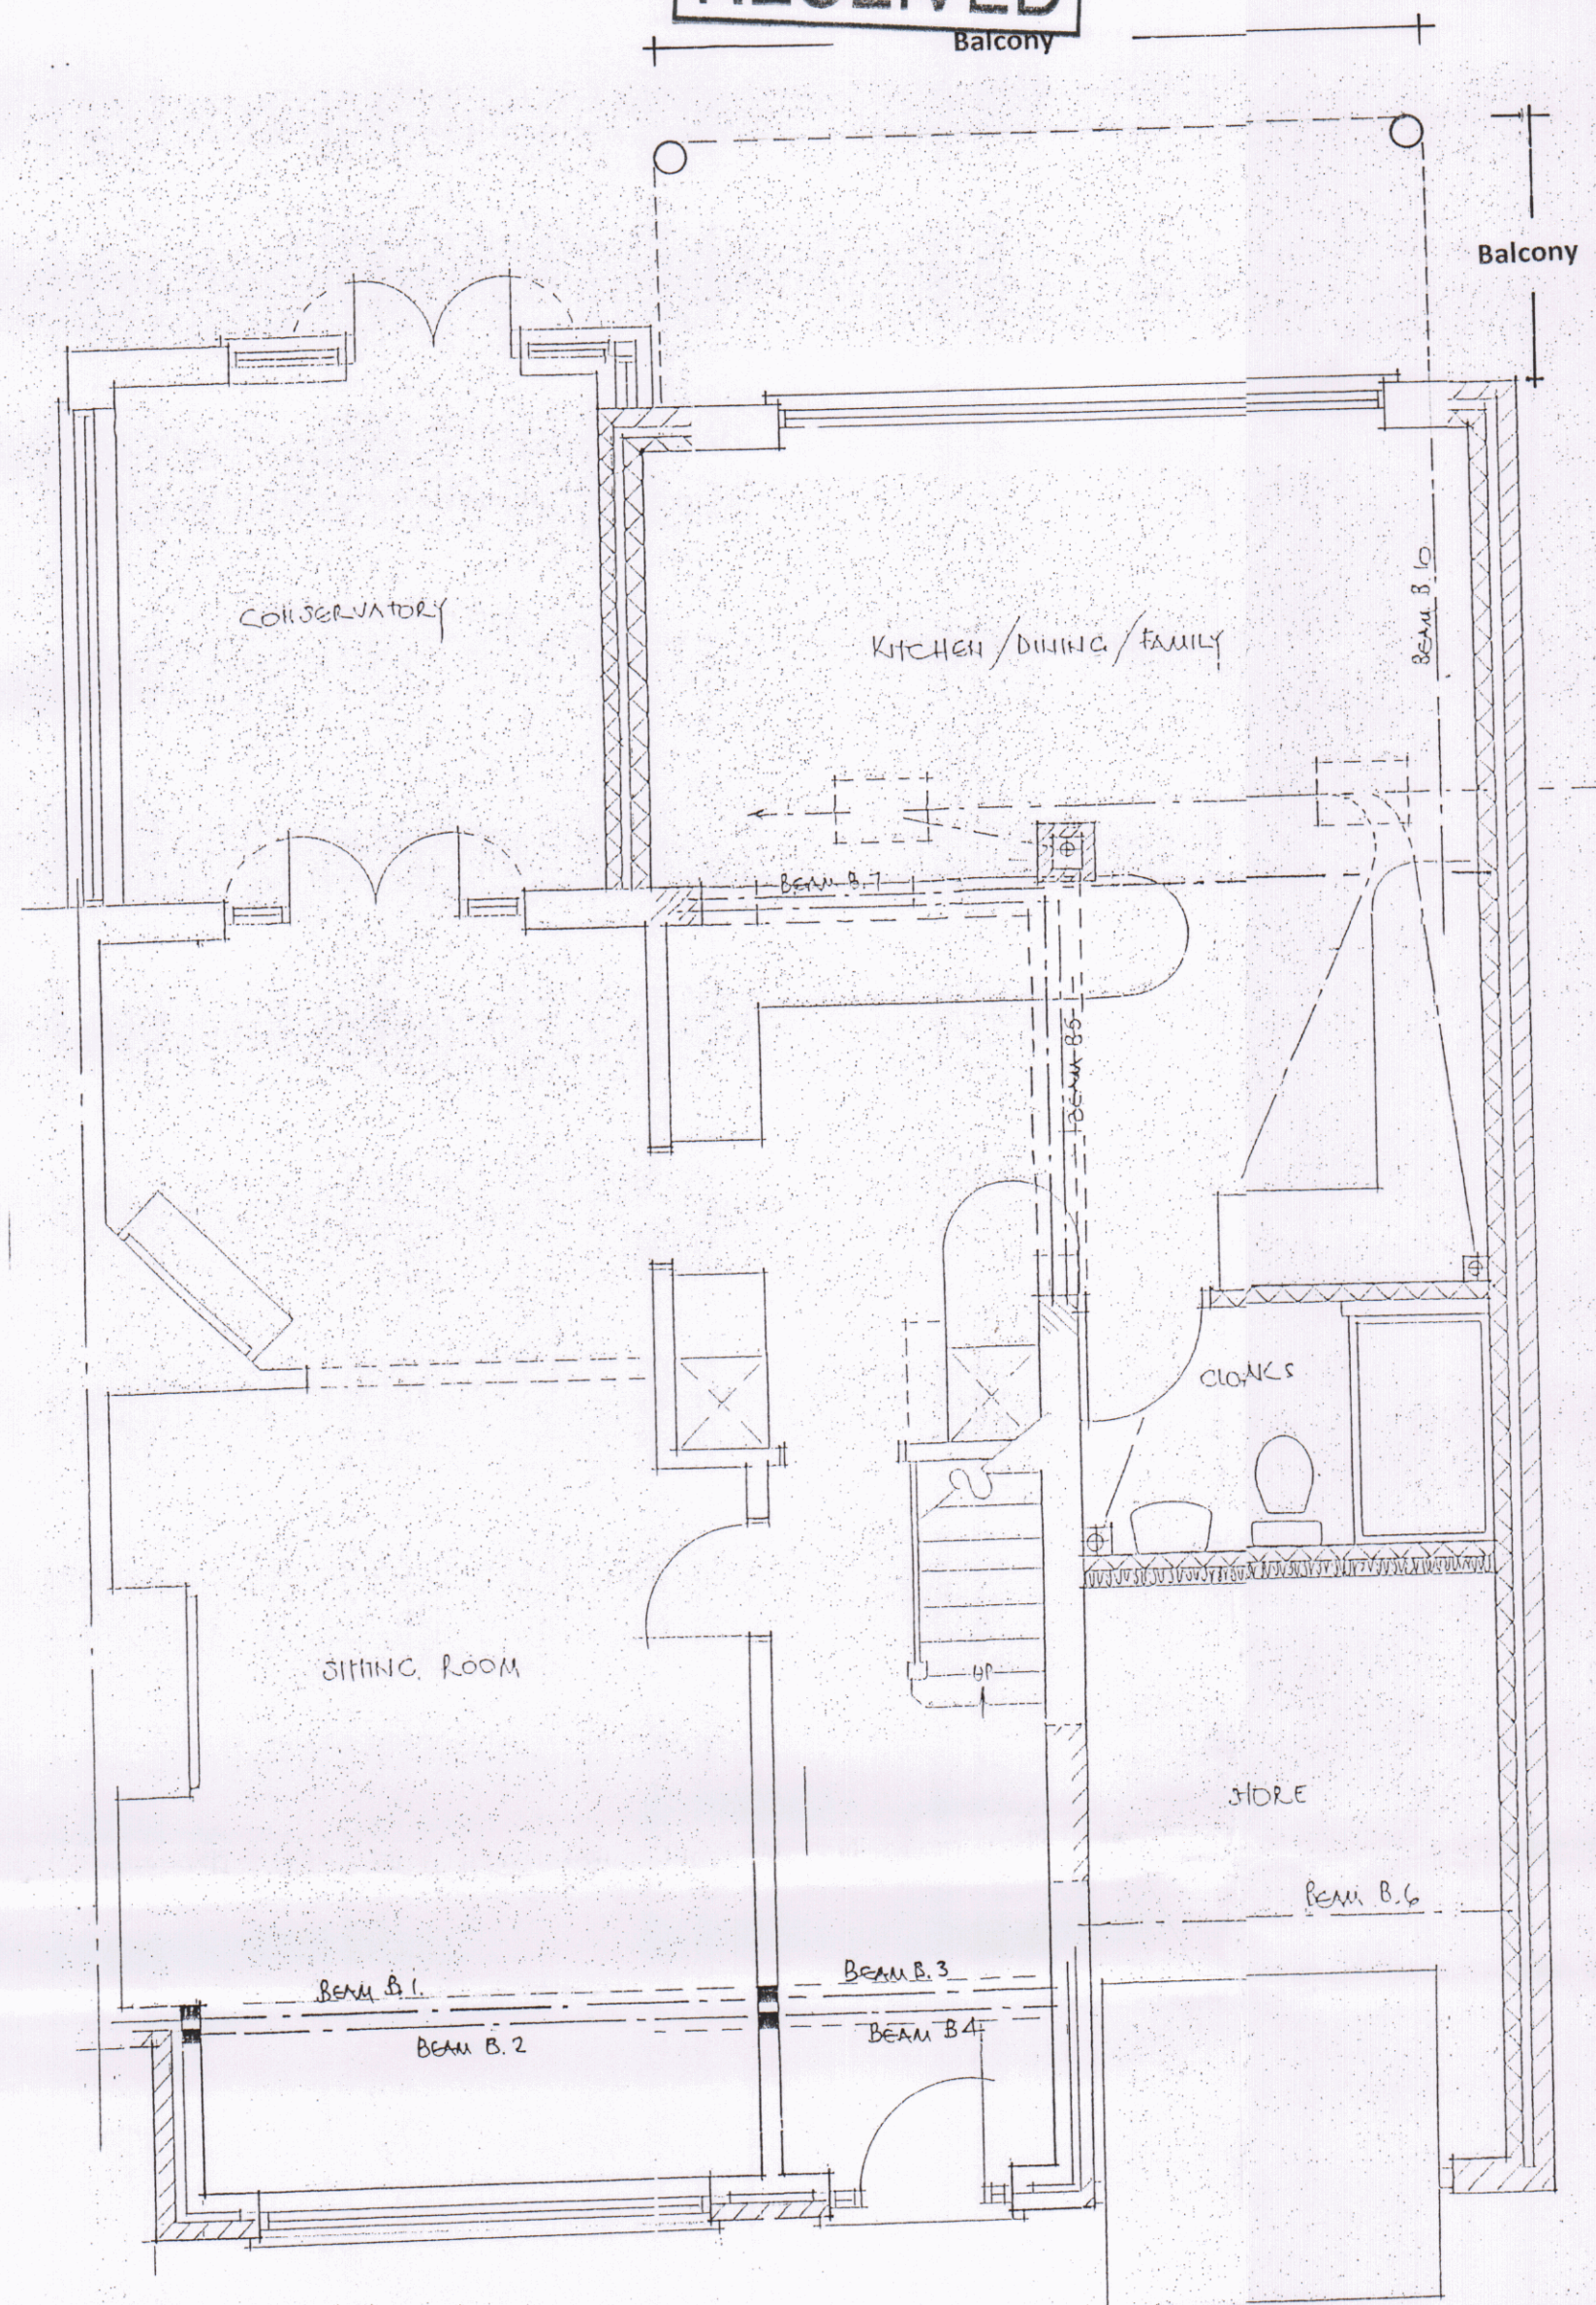

Ground Floor plan ~ As Proposed

Scale 1 : 50 @ A2 Paper Size

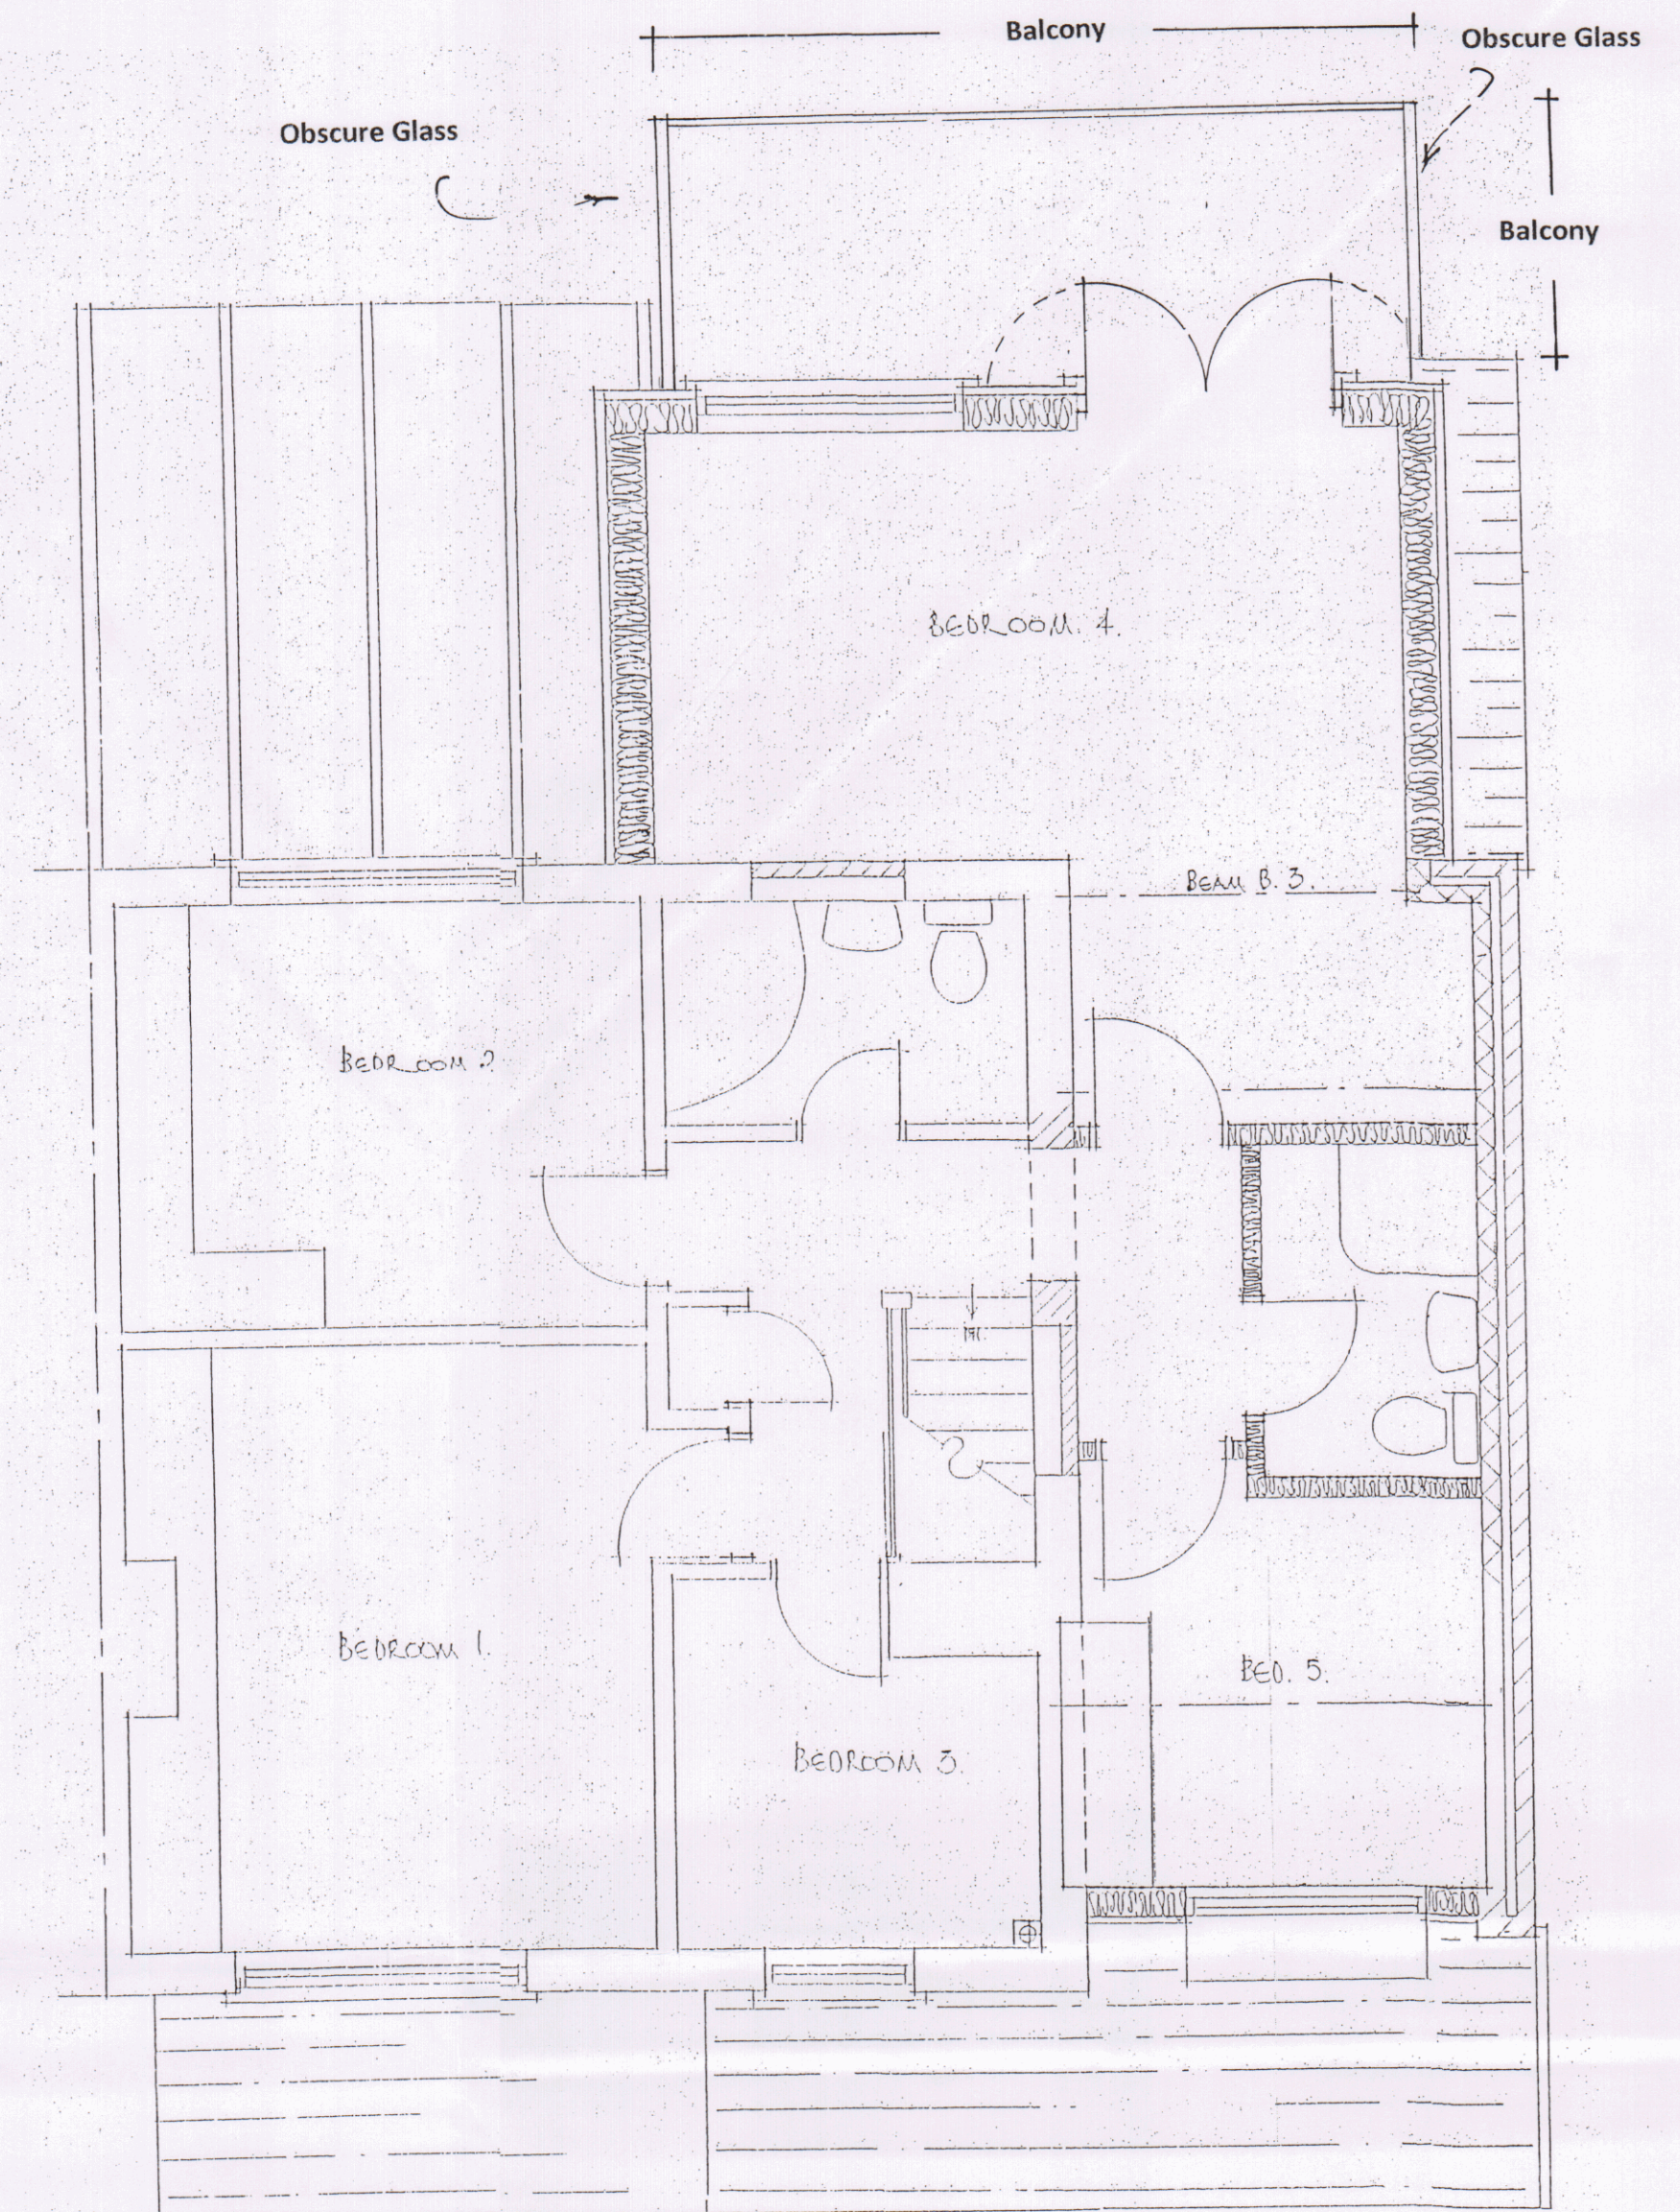

First Floor Plan ~ As Proposed

11, Ilex Walk, Hayling Island, Hampshire

Scale 1:50 July 2020 7/21/04 'B'

Clive Fish ~ Building & Design Consultant

Tel ; (01903) 732942