


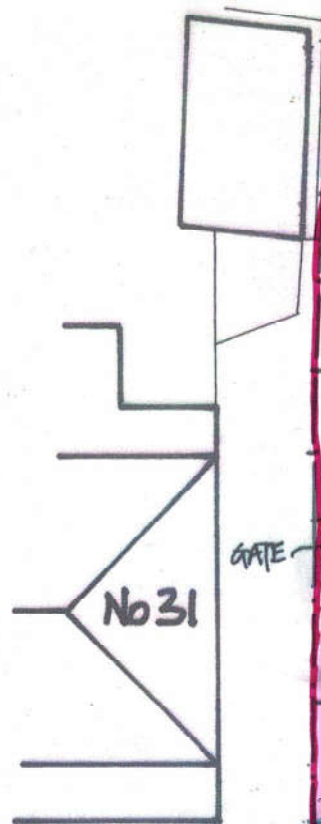


EXIST. HEDGES
TO BE REMOVED



EXIST. DWELLING
TO BE DEMOLISHED
SHOWN HATCHED

WHEEL WASHDOWN
PADNELL ROAD

SITE PLAN
Scale 1:200

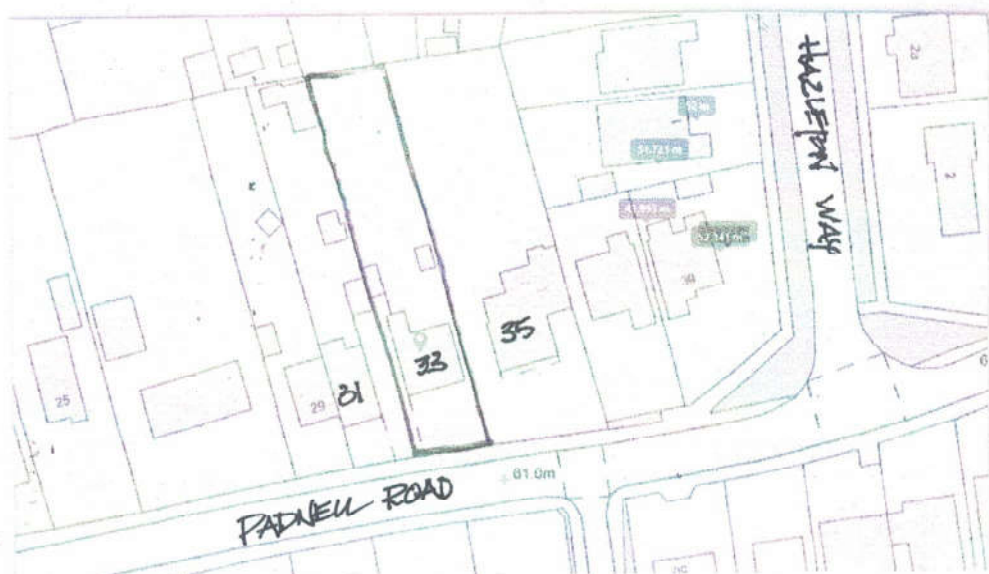

LOCATION PLAN

Scale 1:1250

OS LIC 1000463210

BRICKS TO
MATCH HOUSE

ENTRANCE TO
GARDEN SIDE

EXIST. HEDGE
TO BE REMOVED

FRONT WALL ELEVATION

Scale 1:20

2.4m High "Heras" fencing
with lockable gate at entrance.



Temporary portaloo



Secure Area for materials
storage



Contractors parking
(crushed rock or MOT type 2)



Materials delivery.

DEREK TREAGUS ASSOCIATES

ARCHITECTURAL SERVICES

No3-The Townhouse, 20 Nelson Road, Southsea,

Hampshire PO5 2AS

Tel: 07956 624094

Email: derek.treagus@gmail.com

Project REPLACEMENT DWELLING AT
33 PADNELL ROAD,
WATERLOOVILLE, HAMPSHIRE.

Client Mr & Mrs A Holdway

Subject **TEMPORARY CONST. WORKS**

Date: May 2020 Scale: 1:200, 1:1250 @ A3

Rev: A Drg. No. 20/888/06

- Copyright reserved.
- All dimensions are to be site confirmed and should not be scaled unless for Planning purposes.
- Verify all queries with the office.